
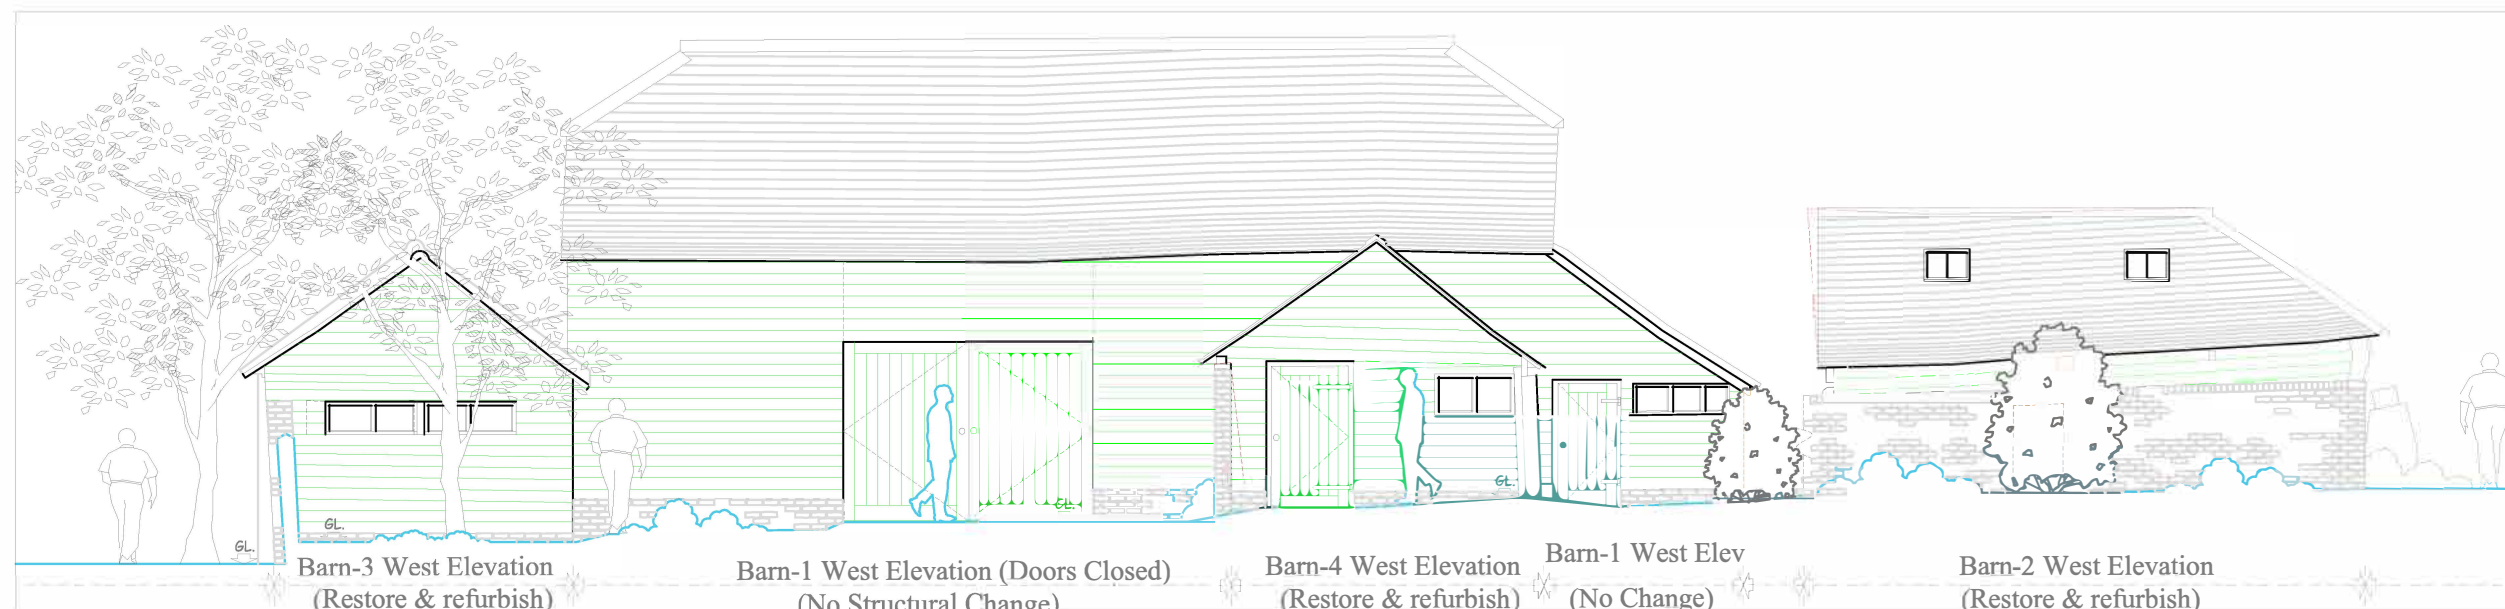
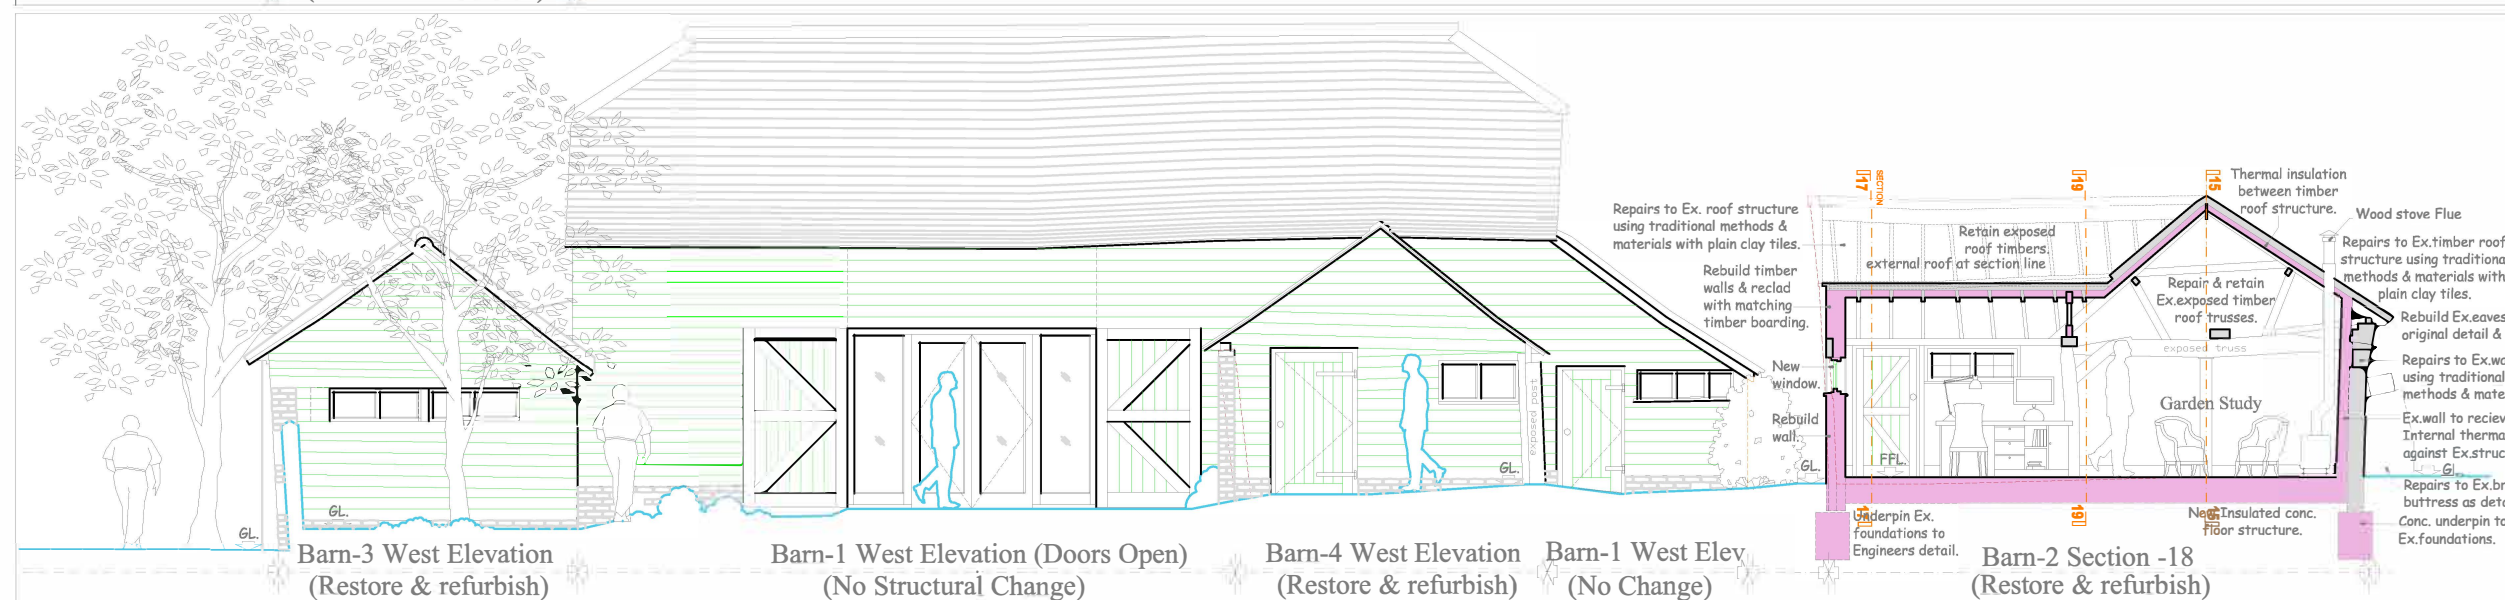


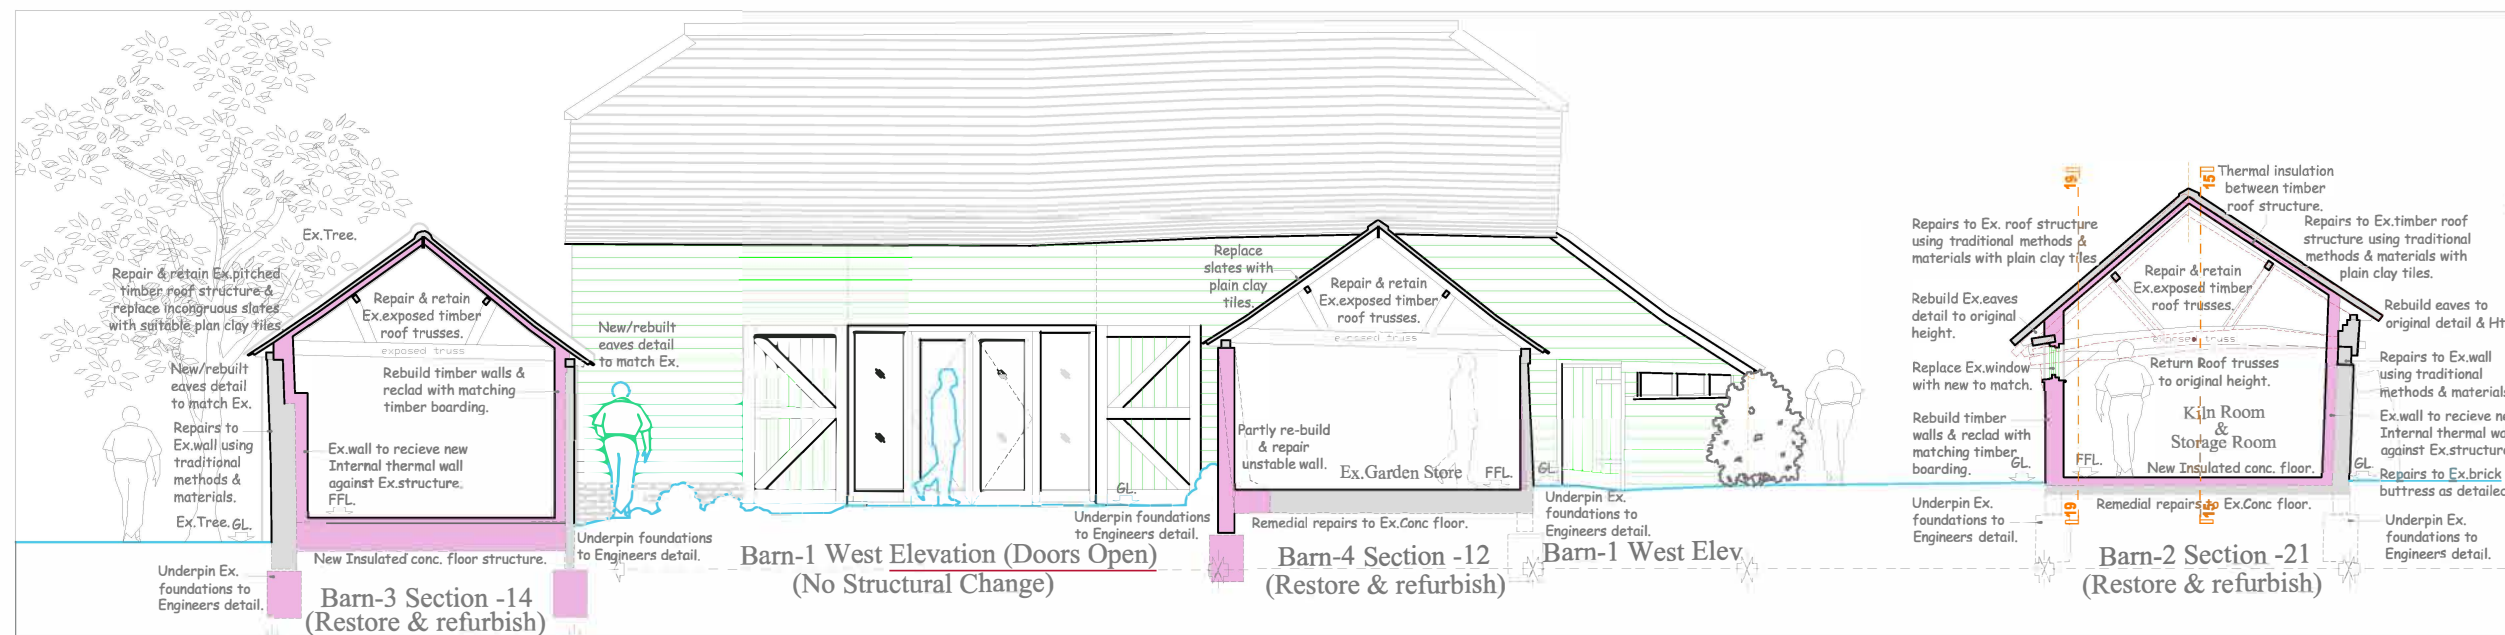

Restoration & Conversion Of Redundant Agricultural Barns
At
TANNERS FARM
LORDINGS ROAD . ADVERSANE . BILLINGSHURST . WEST SUSSEX . RH14 9JE
For . Polly Sampson
Job No: 704 . Scale: 1:100@A3 . Date: October 2025 . Dwg No: 704-107

REVISIONS:
 19.08.2025 - 1st Design Ideas - Client Issue
 27.10.2025 - 2nd Design Issue
 18.12.2025 - Planning App. Issue

Planning Application Issue

Proposed
WEST Elevations

PULLEN
ARCHITECTURE

41-42 Southgate place · Chichester
 West Sussex · PO19 1ET
 Tel 01243 859510
 Email office@pullenarchitecture.co.uk
 www.pullenarchitecture.co.uk

This drawing has been prepared for the sole purpose of gaining planning permission and forms part of a set of drawings & documents. This drawing does not purport to sufficient information from which to build without the provision of a comprehensive drawings, specifications and schedule of works and adequate contractual arrangements. This drawing should not be used for any contractual purpose without the prior written permission of Pullen Architecture Ltd who will require to see and approve of all supporting documentation and all contractual arrangements prior to commencement of the works on site before written permission is given.

Do not scale from this drawing except for the purposes of planning. This drawing has been prepared based on survey drawings and information prepared by others. All dimensions and levels on all drawings must be checked and verified on site before commencement of works.

Any discrepancies between drawings & documents should be reported to Pullen Architecture Ltd. This drawing/ document should be read in conjunction with supporting drawings & documents produced by Pullen Architecture Ltd and other consultants.