


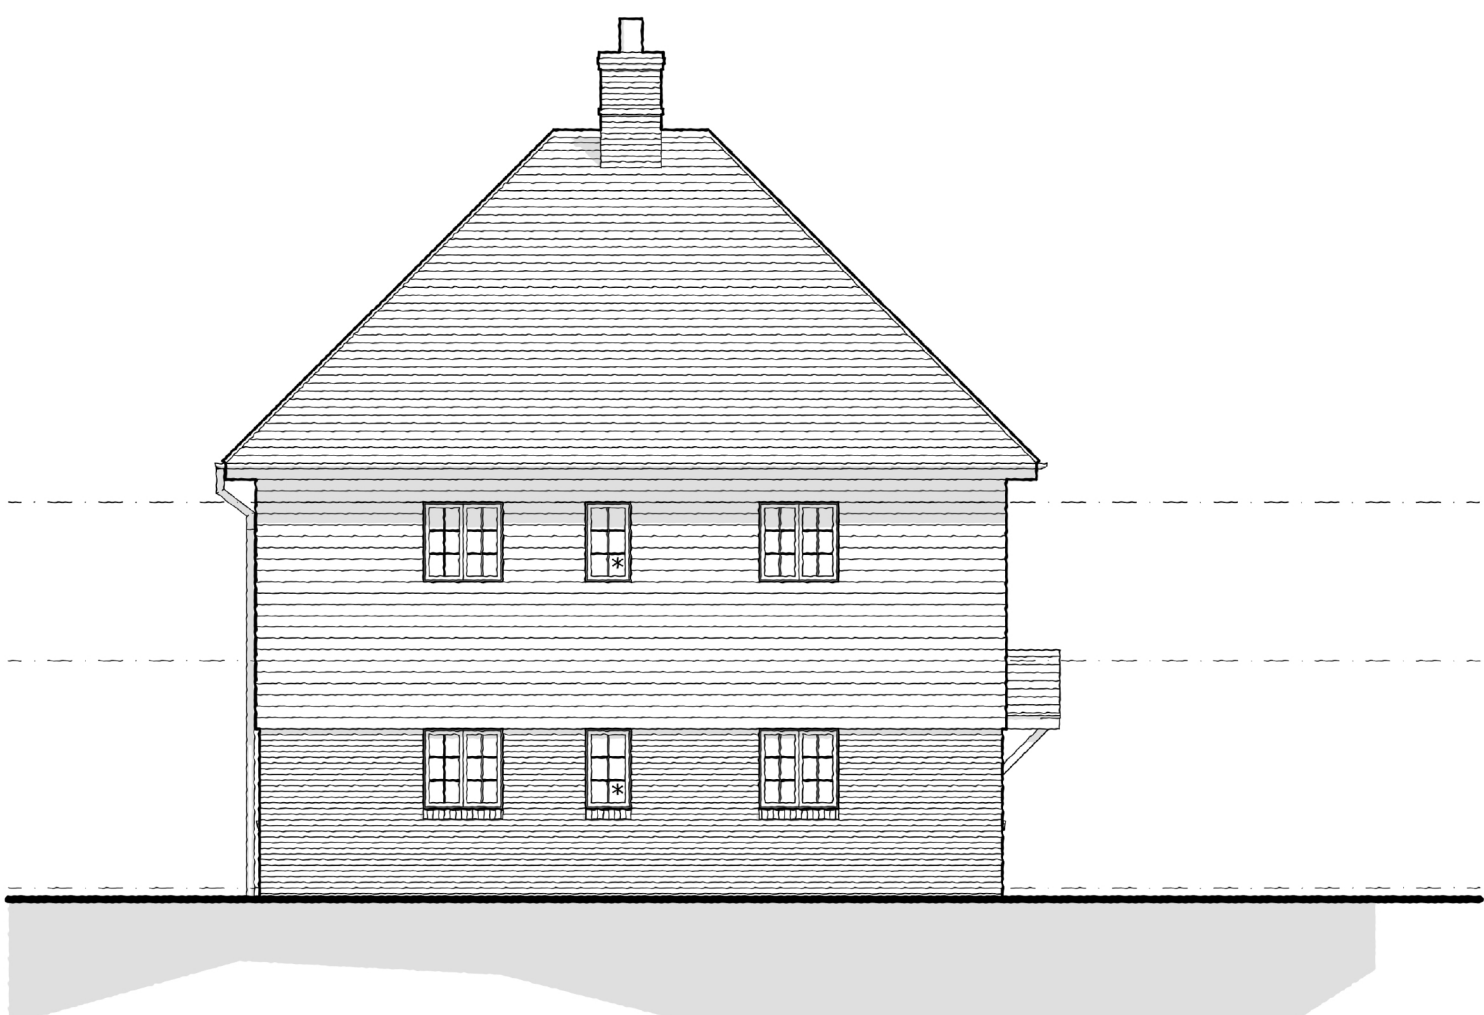


PROPOSED FRONT ELEVATION [1:100]




PROPOSED SIDE ELEVATION [1] [1:100]



PROPOSED REAR ELEVATION [1:100]

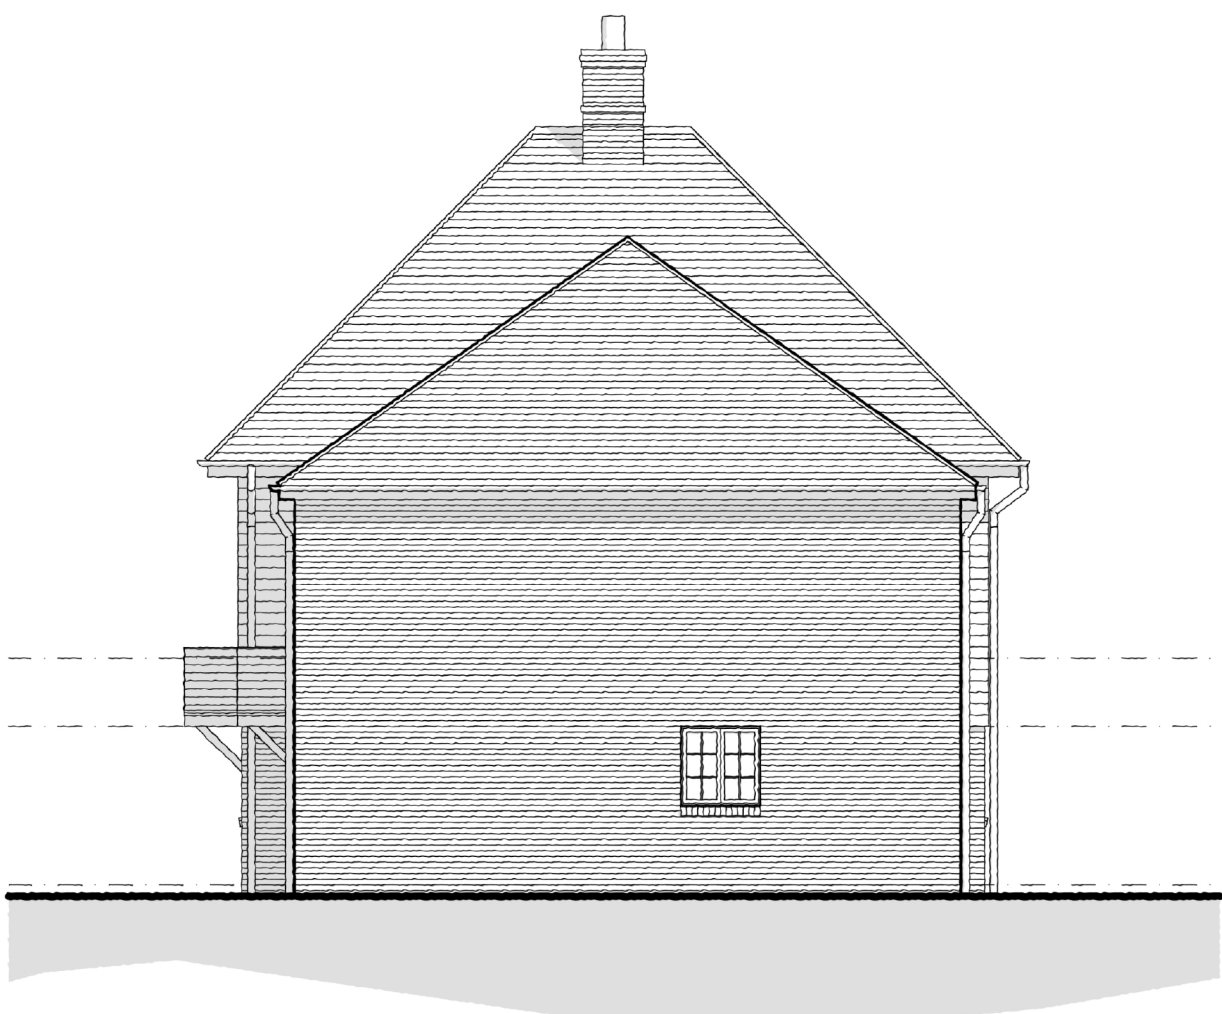

PROPOSED SIDE ELEVATION [2] [1:100]

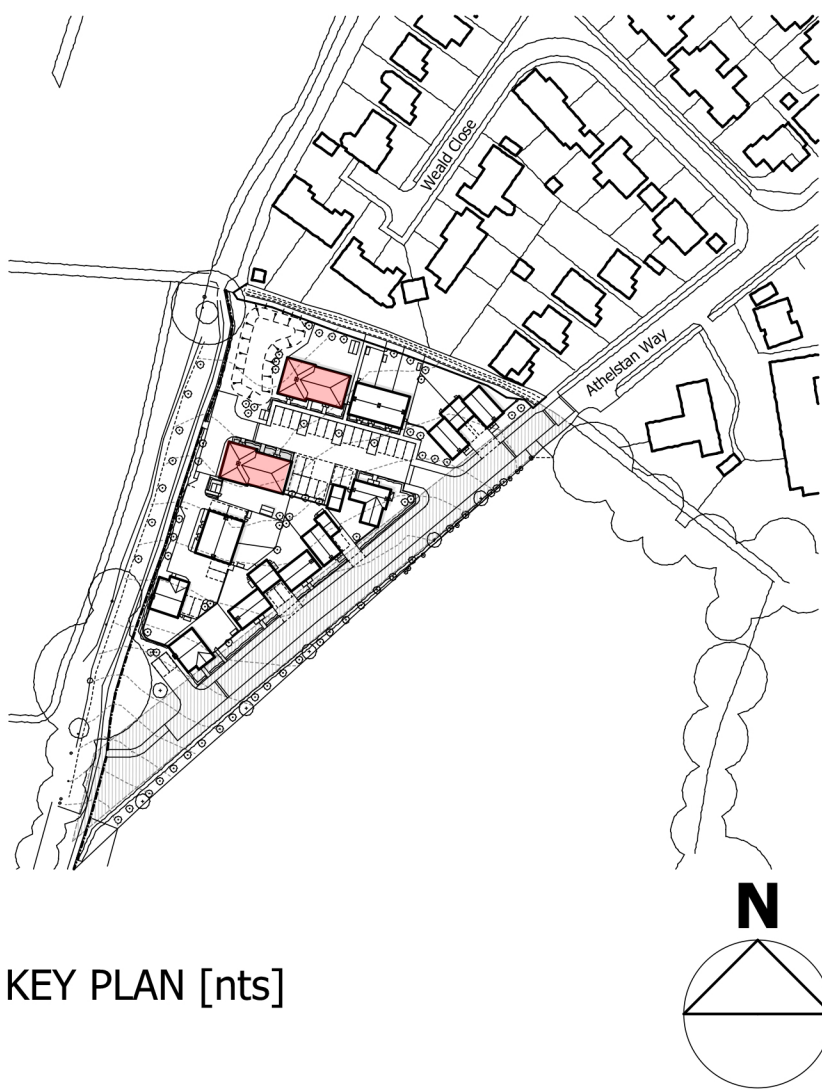

KEY PLAN [nts]

MATERIALS KEY

- 1. Plain Clay Roof Tiles
- 2. Red Multi Facing Brickwork
- 3. Upvc Double Glazed Windows and Doors
- 4. Black Upvc rainwater goods
- 5. Timber Framed Porch
- 6. Tile Hanging

* Obscure Glazing

REV DESCRIPTION
A Issued for Planning

DATE 19/01/26
AUTHOR CW
CHK'D
NOTES

DATE DECEMBER 2025
SCALE @ A2
1:100

AUTHOR CW
CHECKED BY

PROJECT
Proposed Residential Development of Land off
Athelstan Way, Horsham
CLIENT
Mr A Brazil
STATUS
FOR PLANNING
DRAWING
**FLAT TYPE PROPOSED
ELEVATIONS**

PROJECT NO. 646
DRAWING NO. 208
REV. A

