


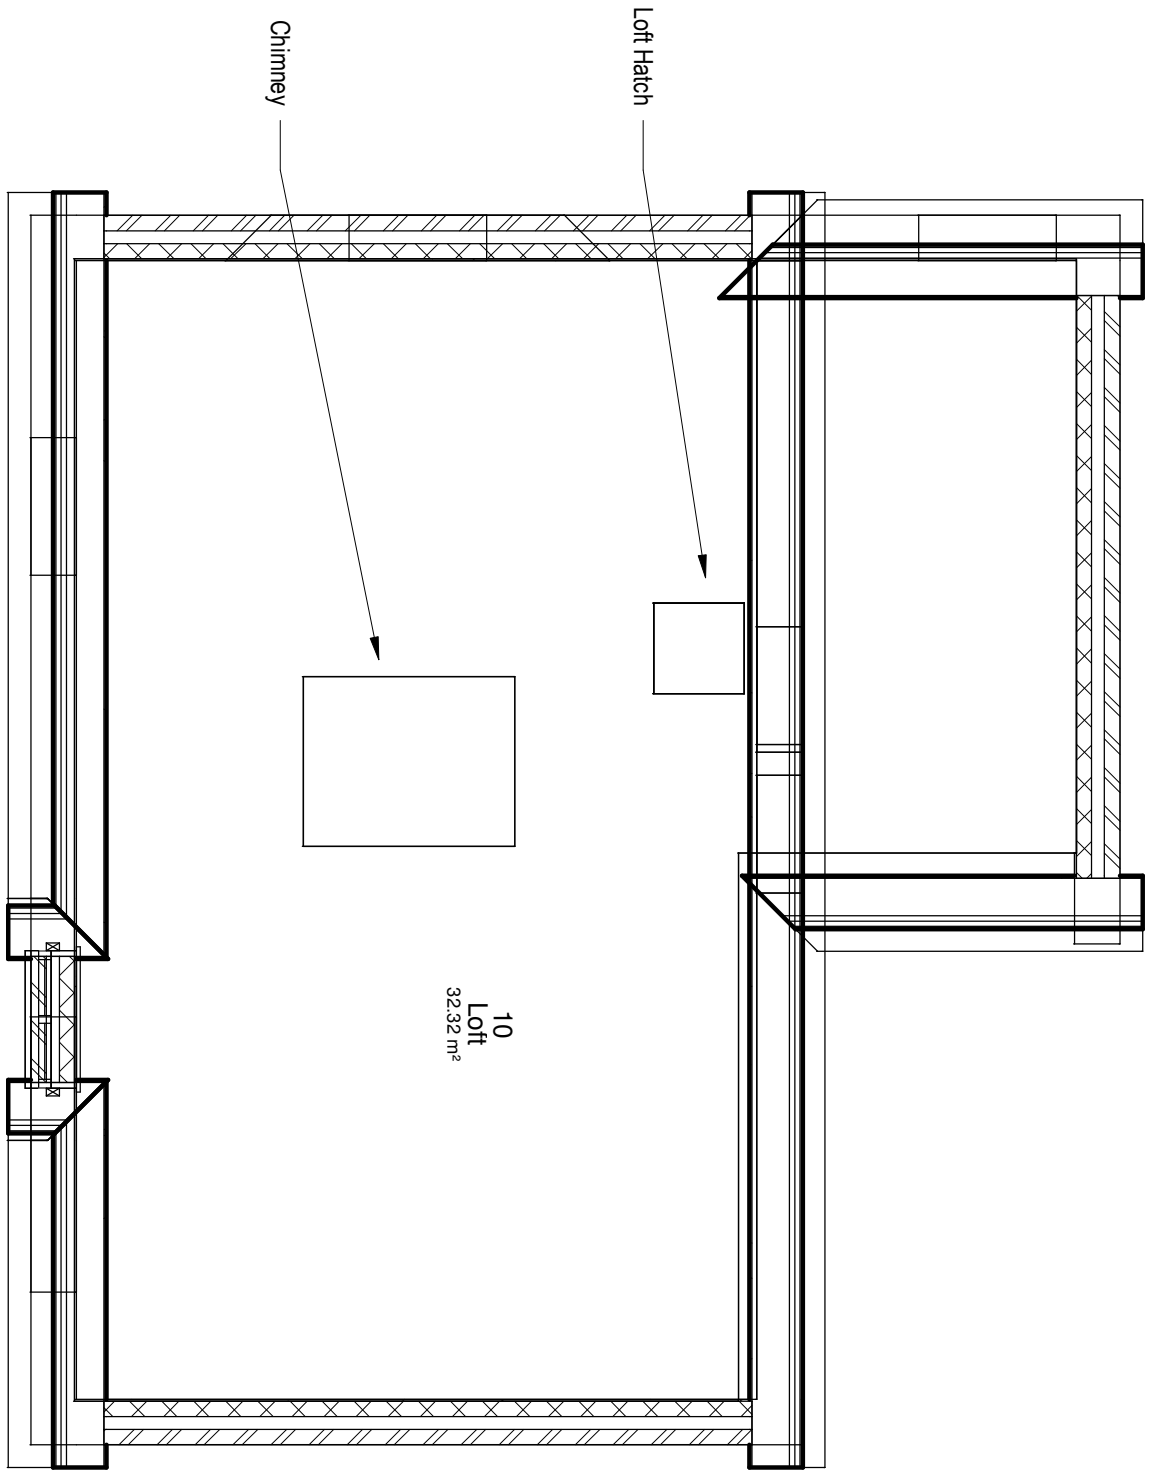


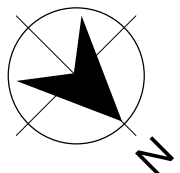


1
02 - Architecture (Existing)
1 : 50

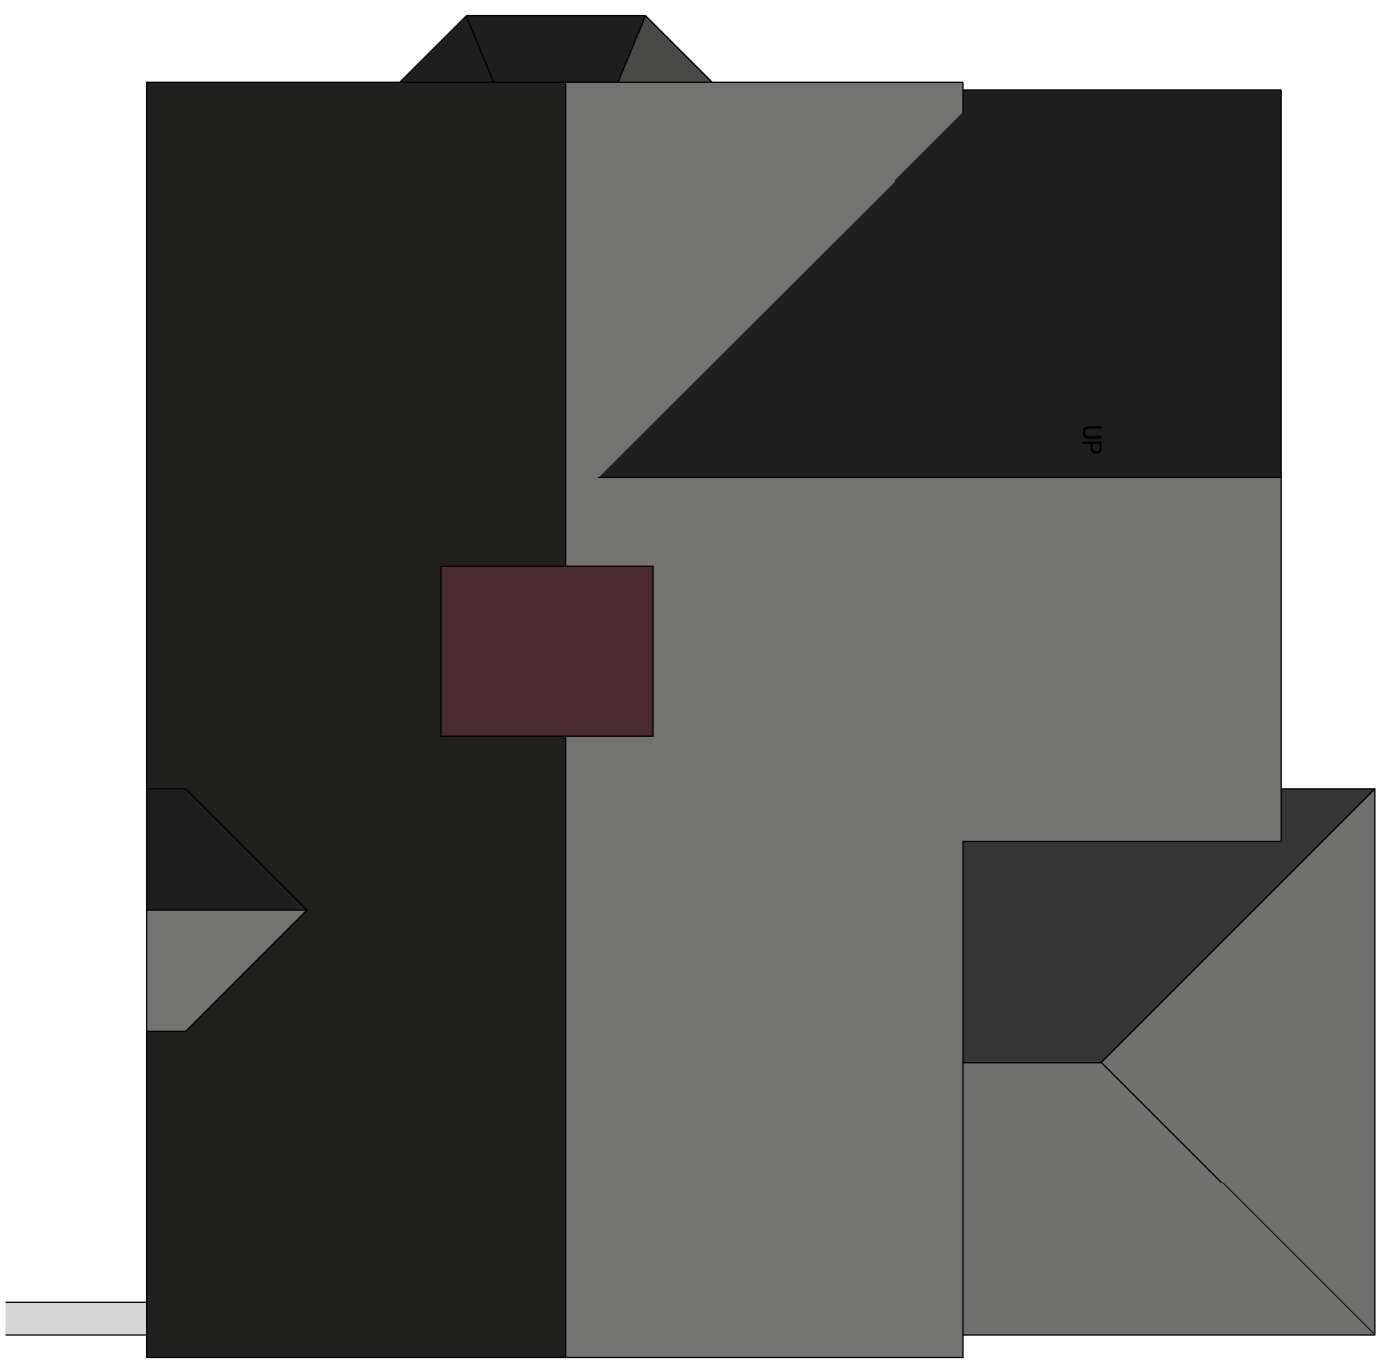

2
02 - Roof Plan (Existing)
1 : 50

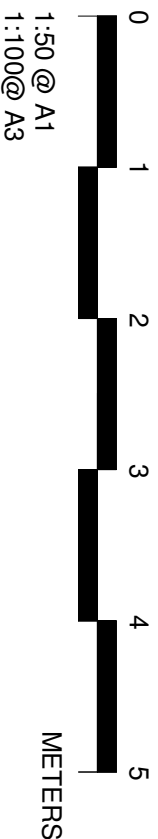

Room Schedule					
Number	Name	Area	Occupancy	Usage Category - Rooms	Comments
1	Entrance Lobby	2.02 m²			
2	Corridor	7.72 m²			
4	Bathroom	4.35 m²			
5	Lounge	14.47 m²			
6	Kitchen	18.01 m²			
		46.57 m²			
7	Landing	11.91 m²			
8	Bedroom 1	18.01 m²			
9	Bedroom 2	10.19 m²			
		40.11 m²			
10	Loft	32.32 m²			
		32.32 m²			
Grand total: 9		119.00 m²			

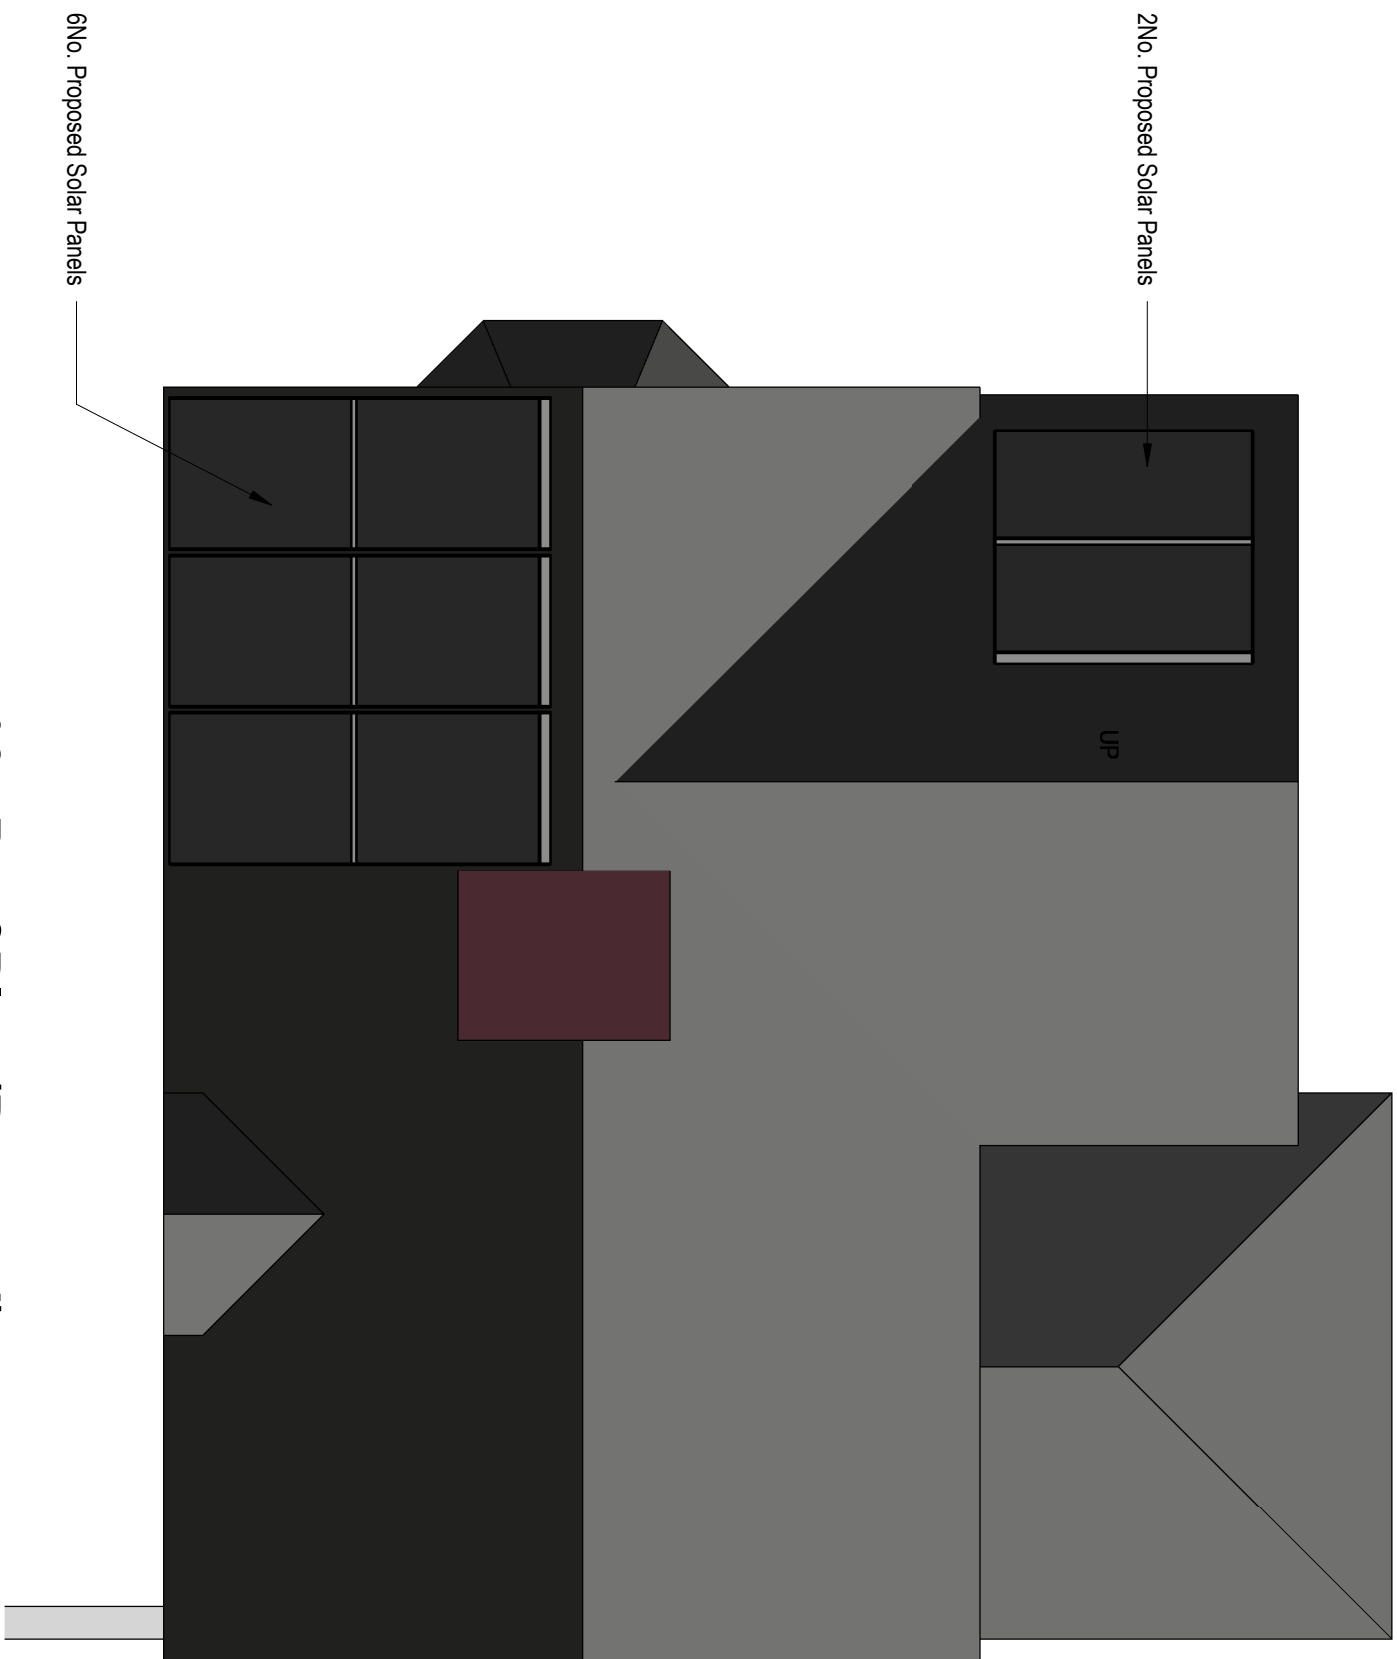

3
02 - Roof Plan (Proposed)
1 : 50

This drawing is copyright and owned by Horsham CAD Services, and is for use on this site only unless commercially stated otherwise.
DO NOT SCALE this drawing printed or electronic version. Contractors must check all dimensions from file.
All other design team elements, when indicated, have been imported from the consultant's drawings and reference should be made to the individual consultant's drawings for exact setting out, size and type of reference.
This drawing is not to be used for any other purpose without the written consent of the consultant. The consultant is not responsible for any errors or omissions in this drawing, and is not liable for any loss or damage caused by its use.
All works are to be carried out in accordance with the latest British Standards and Codes of Practice unless specifically stated otherwise in the specification.
Responsibility for the approval of this drawing is a joint form of it issued in electronic format, and the original paper drawing, which is the only valid version, must be retained for reference.
The consultant is not responsible for any errors or omissions in this drawing, and is not liable for any loss or damage caused by its use.
This drawing is not to be used for any other purpose without the written consent of the consultant. The consultant is not responsible for any errors or omissions in this drawing, and is not liable for any loss or damage caused by its use.
This drawing is not to be used for any other purpose without the written consent of the consultant. The consultant is not responsible for any errors or omissions in this drawing, and is not liable for any loss or damage caused by its use.

SAFETY, HEALTH AND ENVIRONMENTAL INFORMATION
It is assumed that all works on this drawing will be carried out by a competent contractor, working where appropriate to an approved method statement.

Rev	Description / By / Cnkd / Appd	Date
Purpose of Issue		Status
For Planning		S4
Client		
Luke Lloyd		

Project
Falcon Lodge

Drawing
Roof Level Plan
Existing & Proposed

Scale @ A1	Drawn	Checked	Approved
1 : 50	HL	HL	HL
Project No.		Date	
HCS00318		13.03.2026	
Drawing Identifier		BSI 192 (Uniclass Classification)	
Project Name		Revision	
FAL HCS 01		P01	
Issue		Date	
02 D		A	
2003			