


Proposed Site Plan L/03 Rev "1" Scale: 1:200 (A4 size)

0m 2 4 6 8 10m
10/03/2026

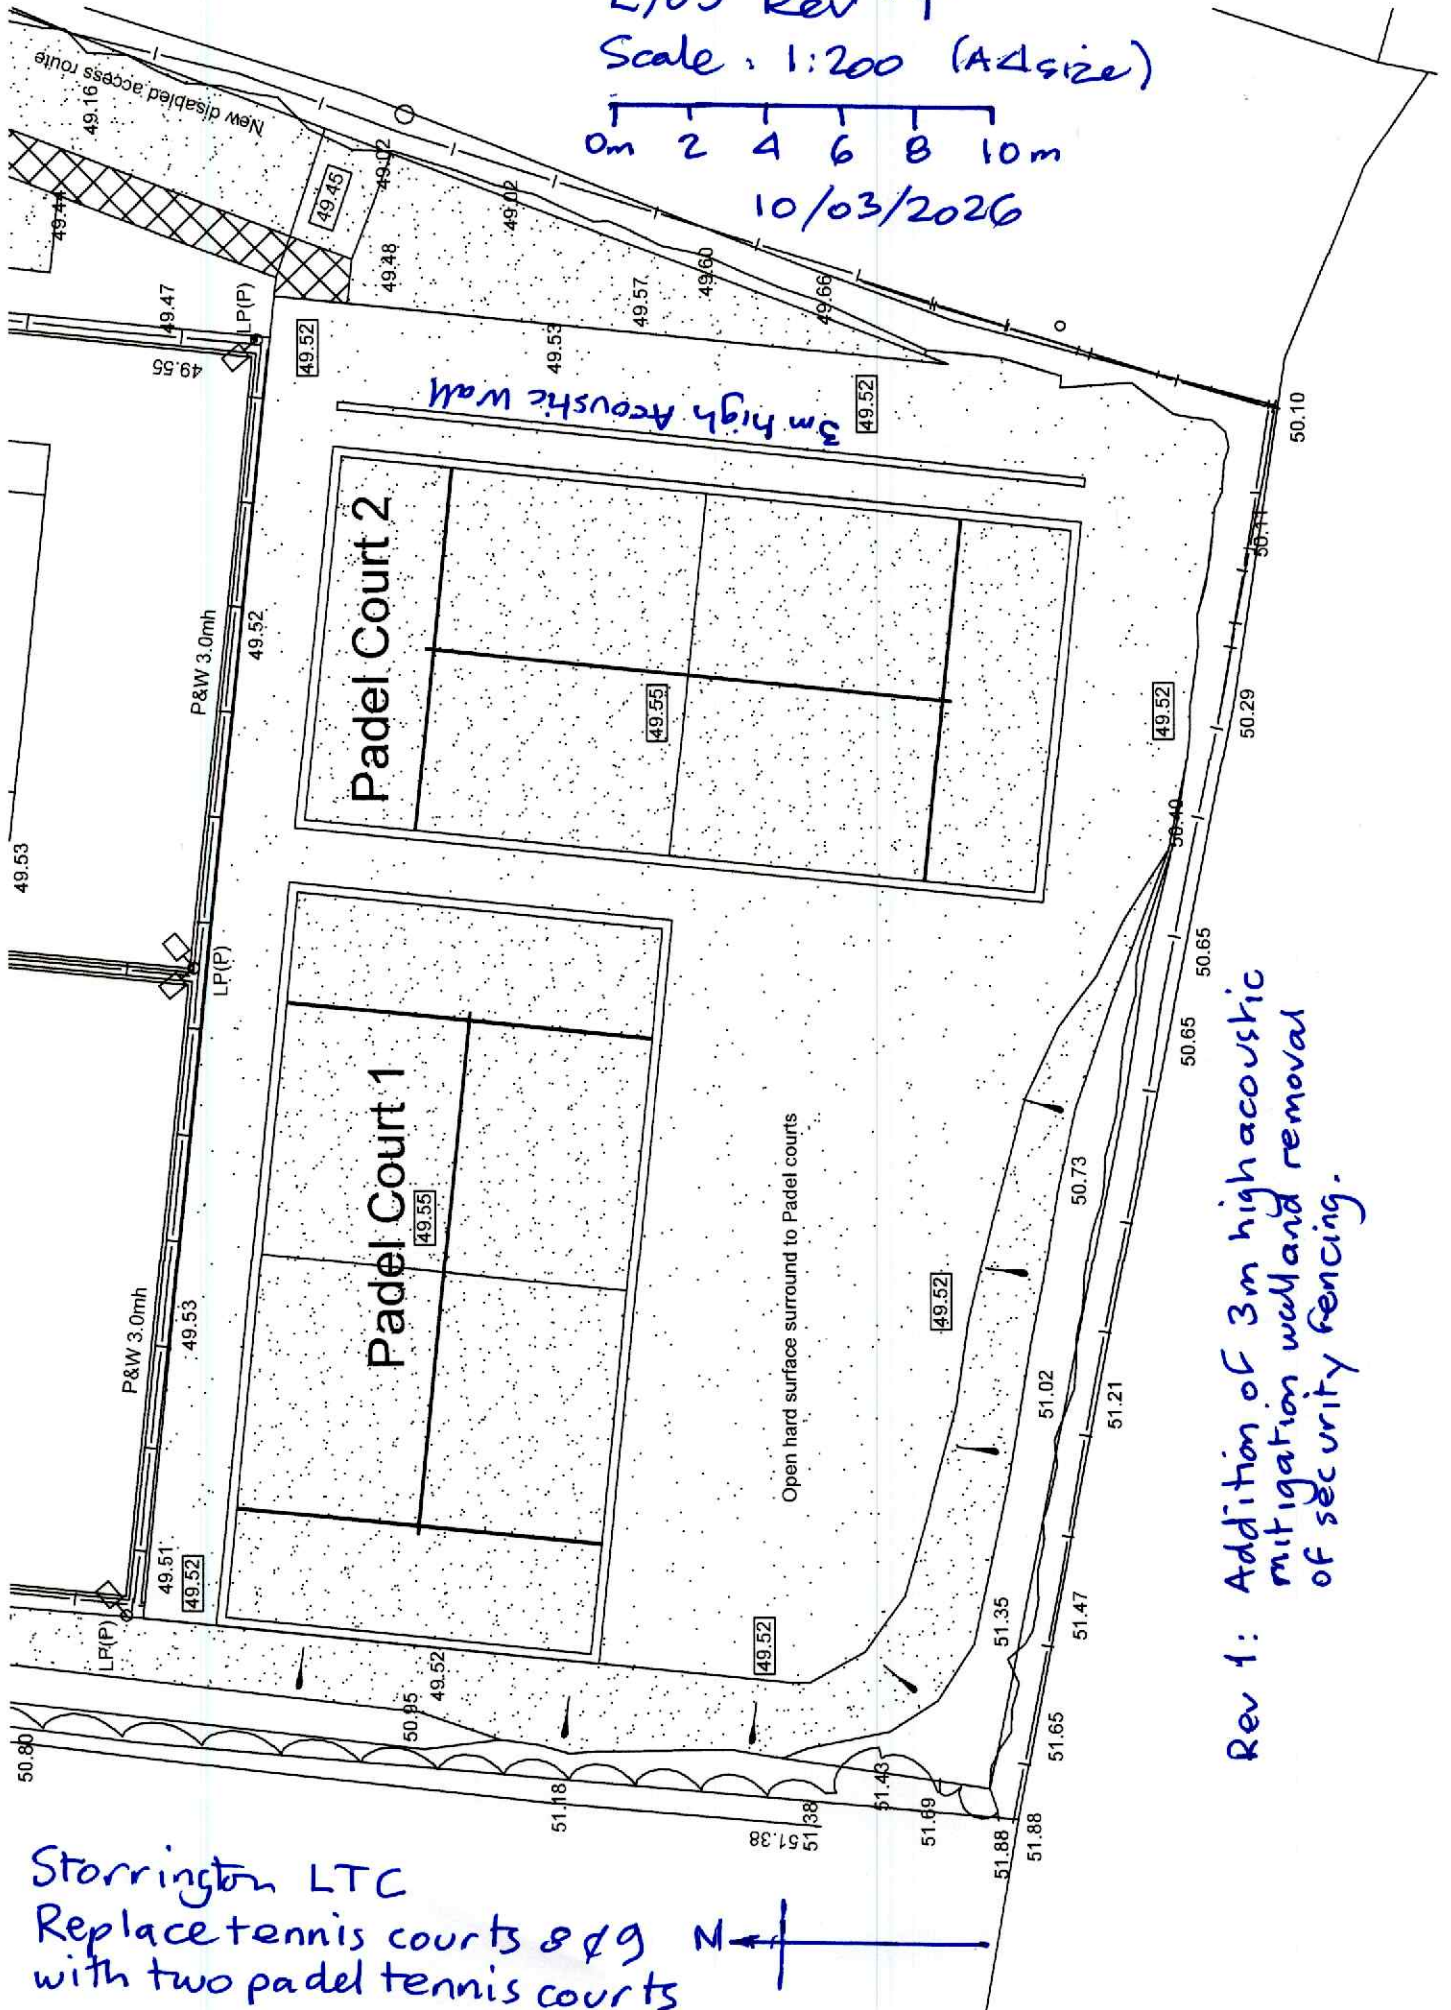

Rev 1: Addition of 3m high acoustic mitigation wall and removal of security fencing.

Storrington LTC

Replace tennis courts & g M
with two padel tennis courts