



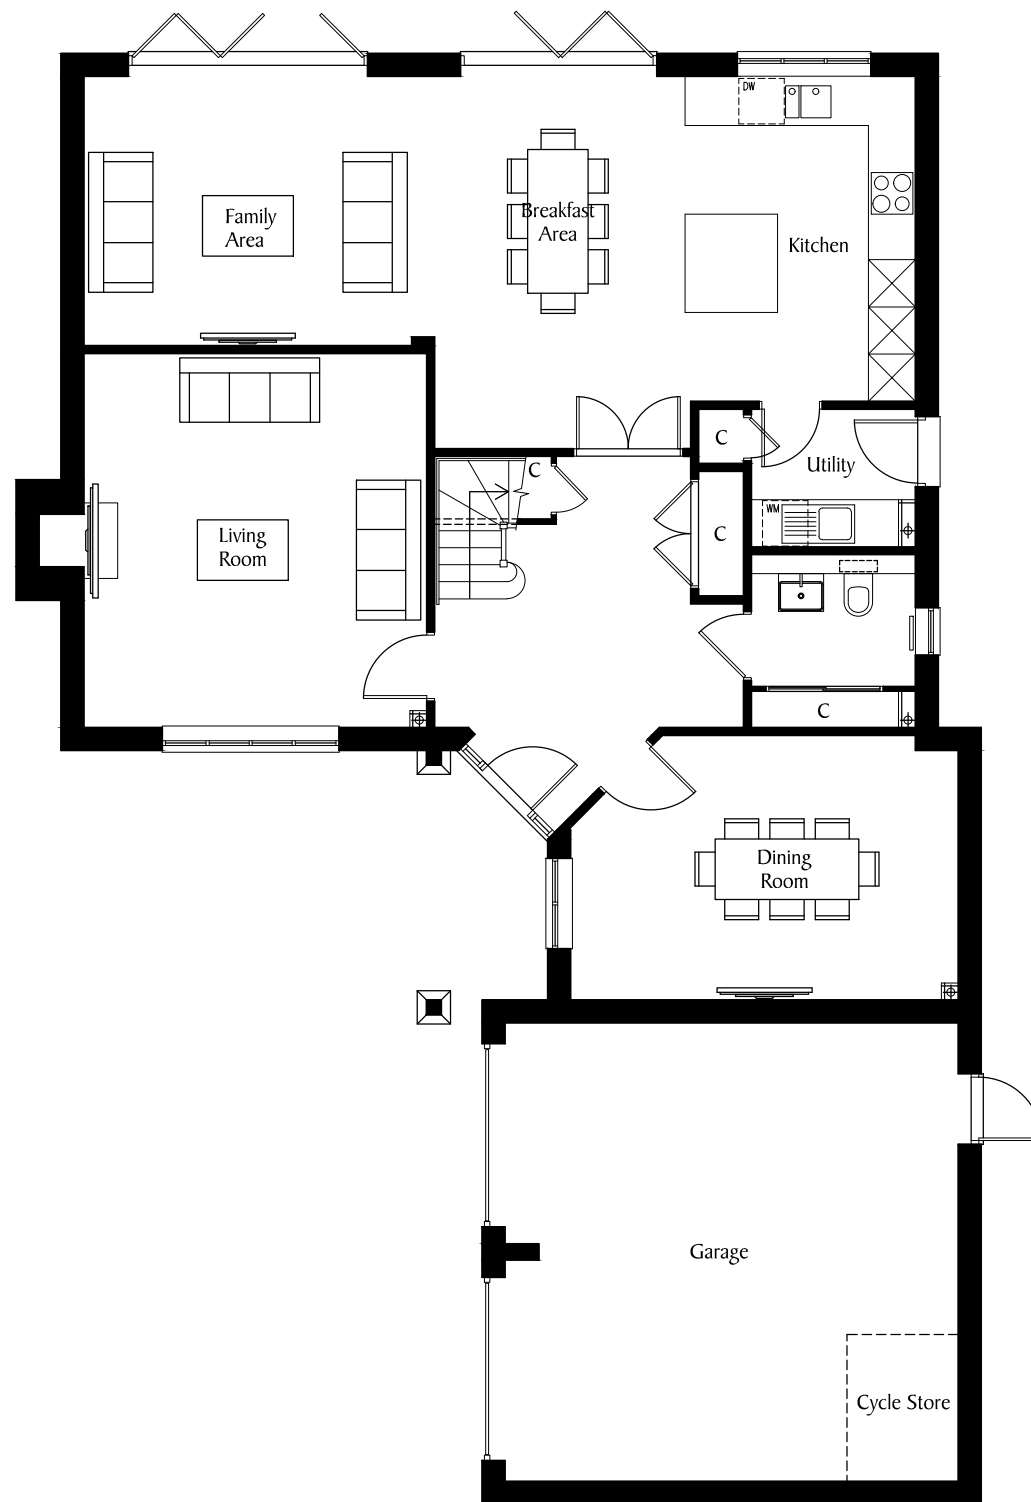


SH5
Plot 3

Ground Floor

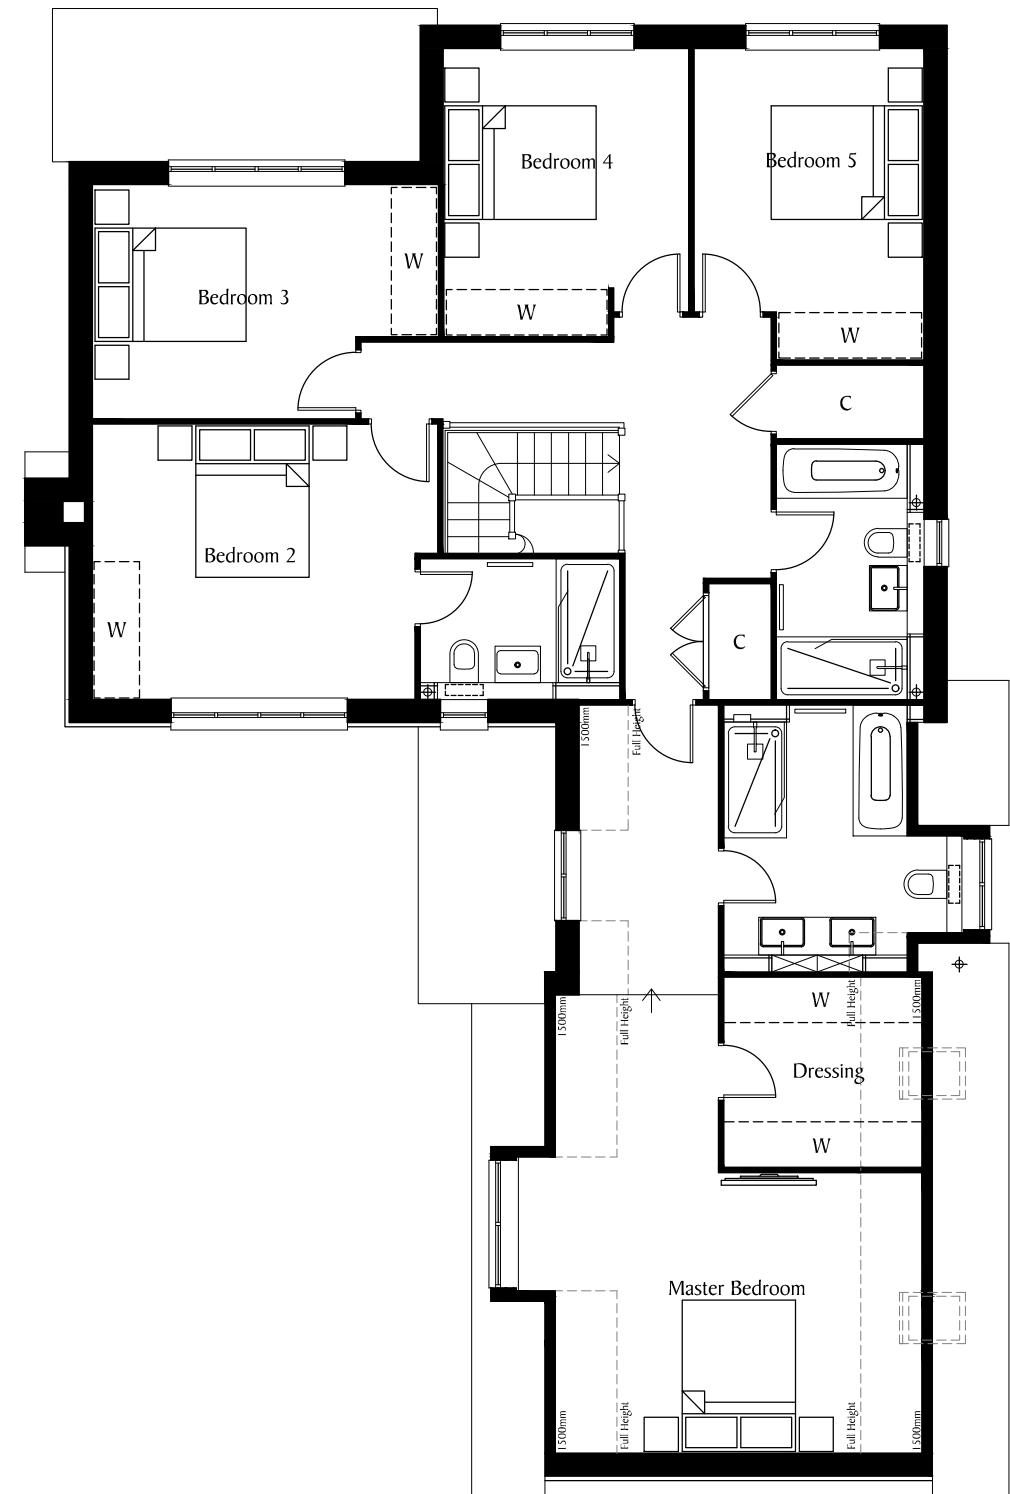

First Floor

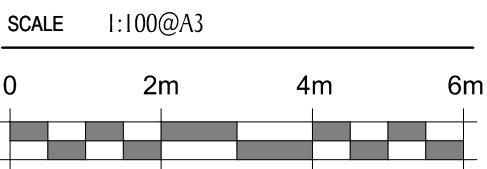

REV	DATE	REVISION
B	13.07.20	Chimney added to Living Room.

REV	DATE	REVISION
-----	------	----------

DEVELOPMENT	
LAND WEST OF WORTHING ROAD SOUTHWATER PHASE 5	
DRAWN	DATE
RJW	MAY 2020

DRAWING TITLE	
PLOT 3 FLOOR PLANS	
DRG NO.	REVISION
S835/P3/01	B

Berkeley
Designed for life

Berkeley Homes (Southern) Limited
Berkeley House, Bay Tree Avenue
Leatherhead
Surrey, KT22 7UE
Tel: (01372) 370400