


DC/26/0919
Lucy Green.

WEST ELEVATION (REAR ELEVATION)

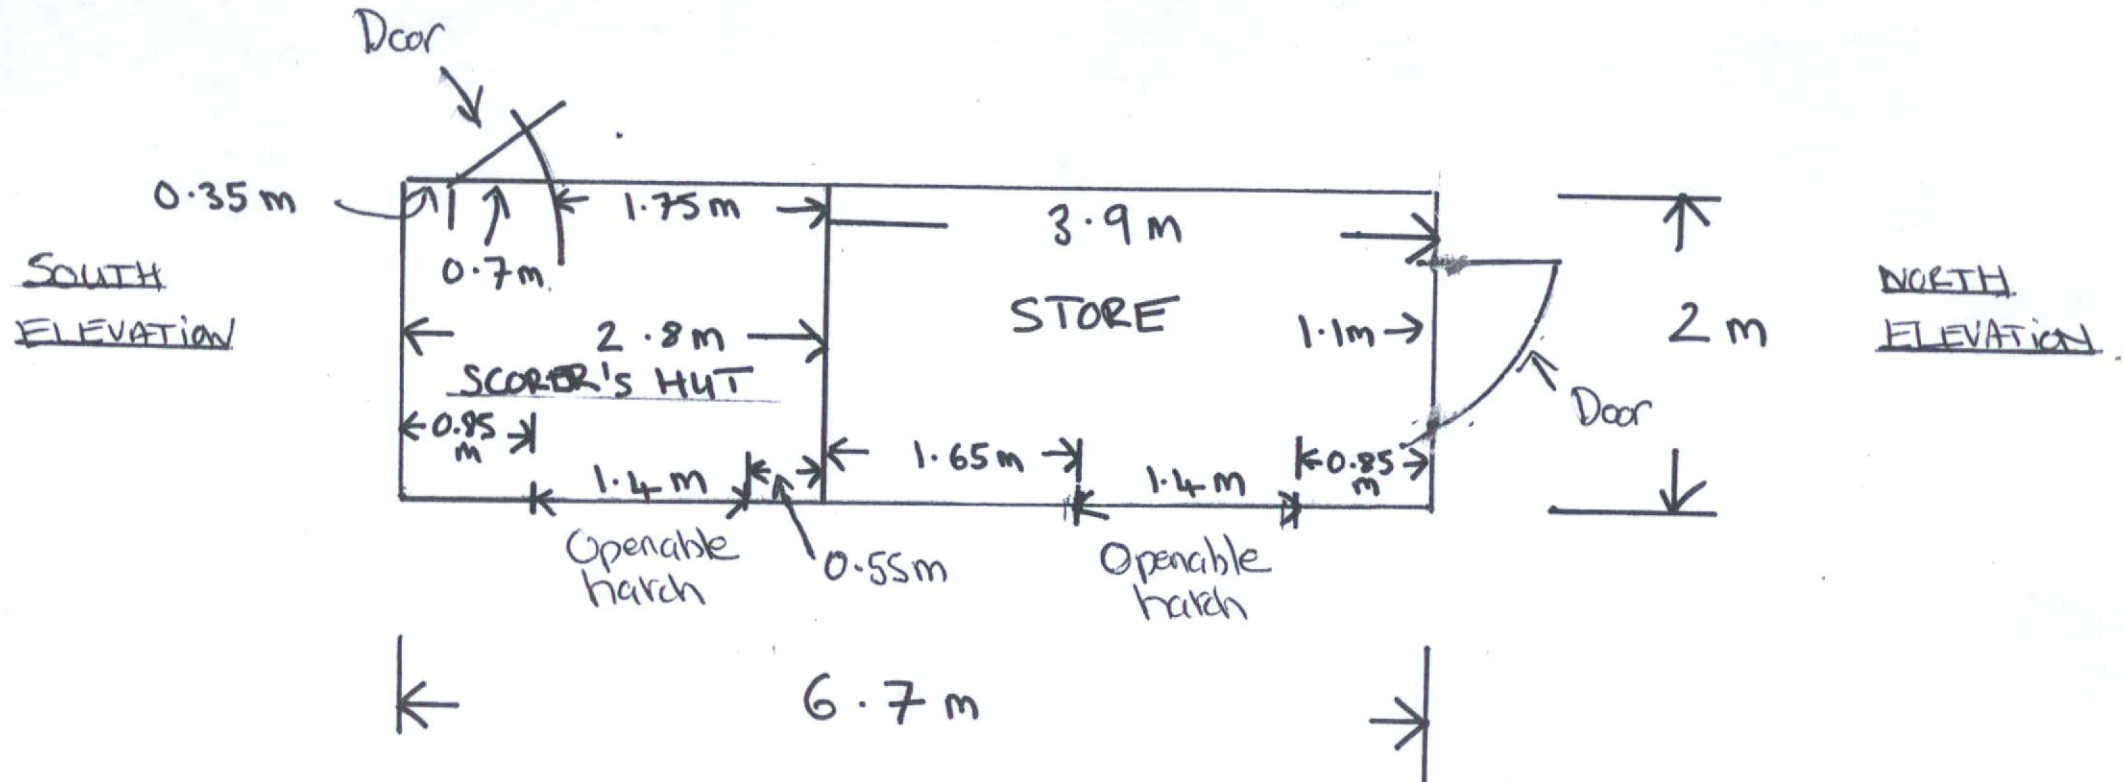


EAST ELEVATION (FRONT ELEVATION)

FLOOR PLAN (INTERNAL AREA)

SCORER'S HUT / STORAGE SHED AT SLINFOLD
CRICKET CLUB, WICKET GARDENS, SLINFOLD.

SCALE (INTERNAL AREA)

 

SCALE 1:50 @ A4