



EXISTING

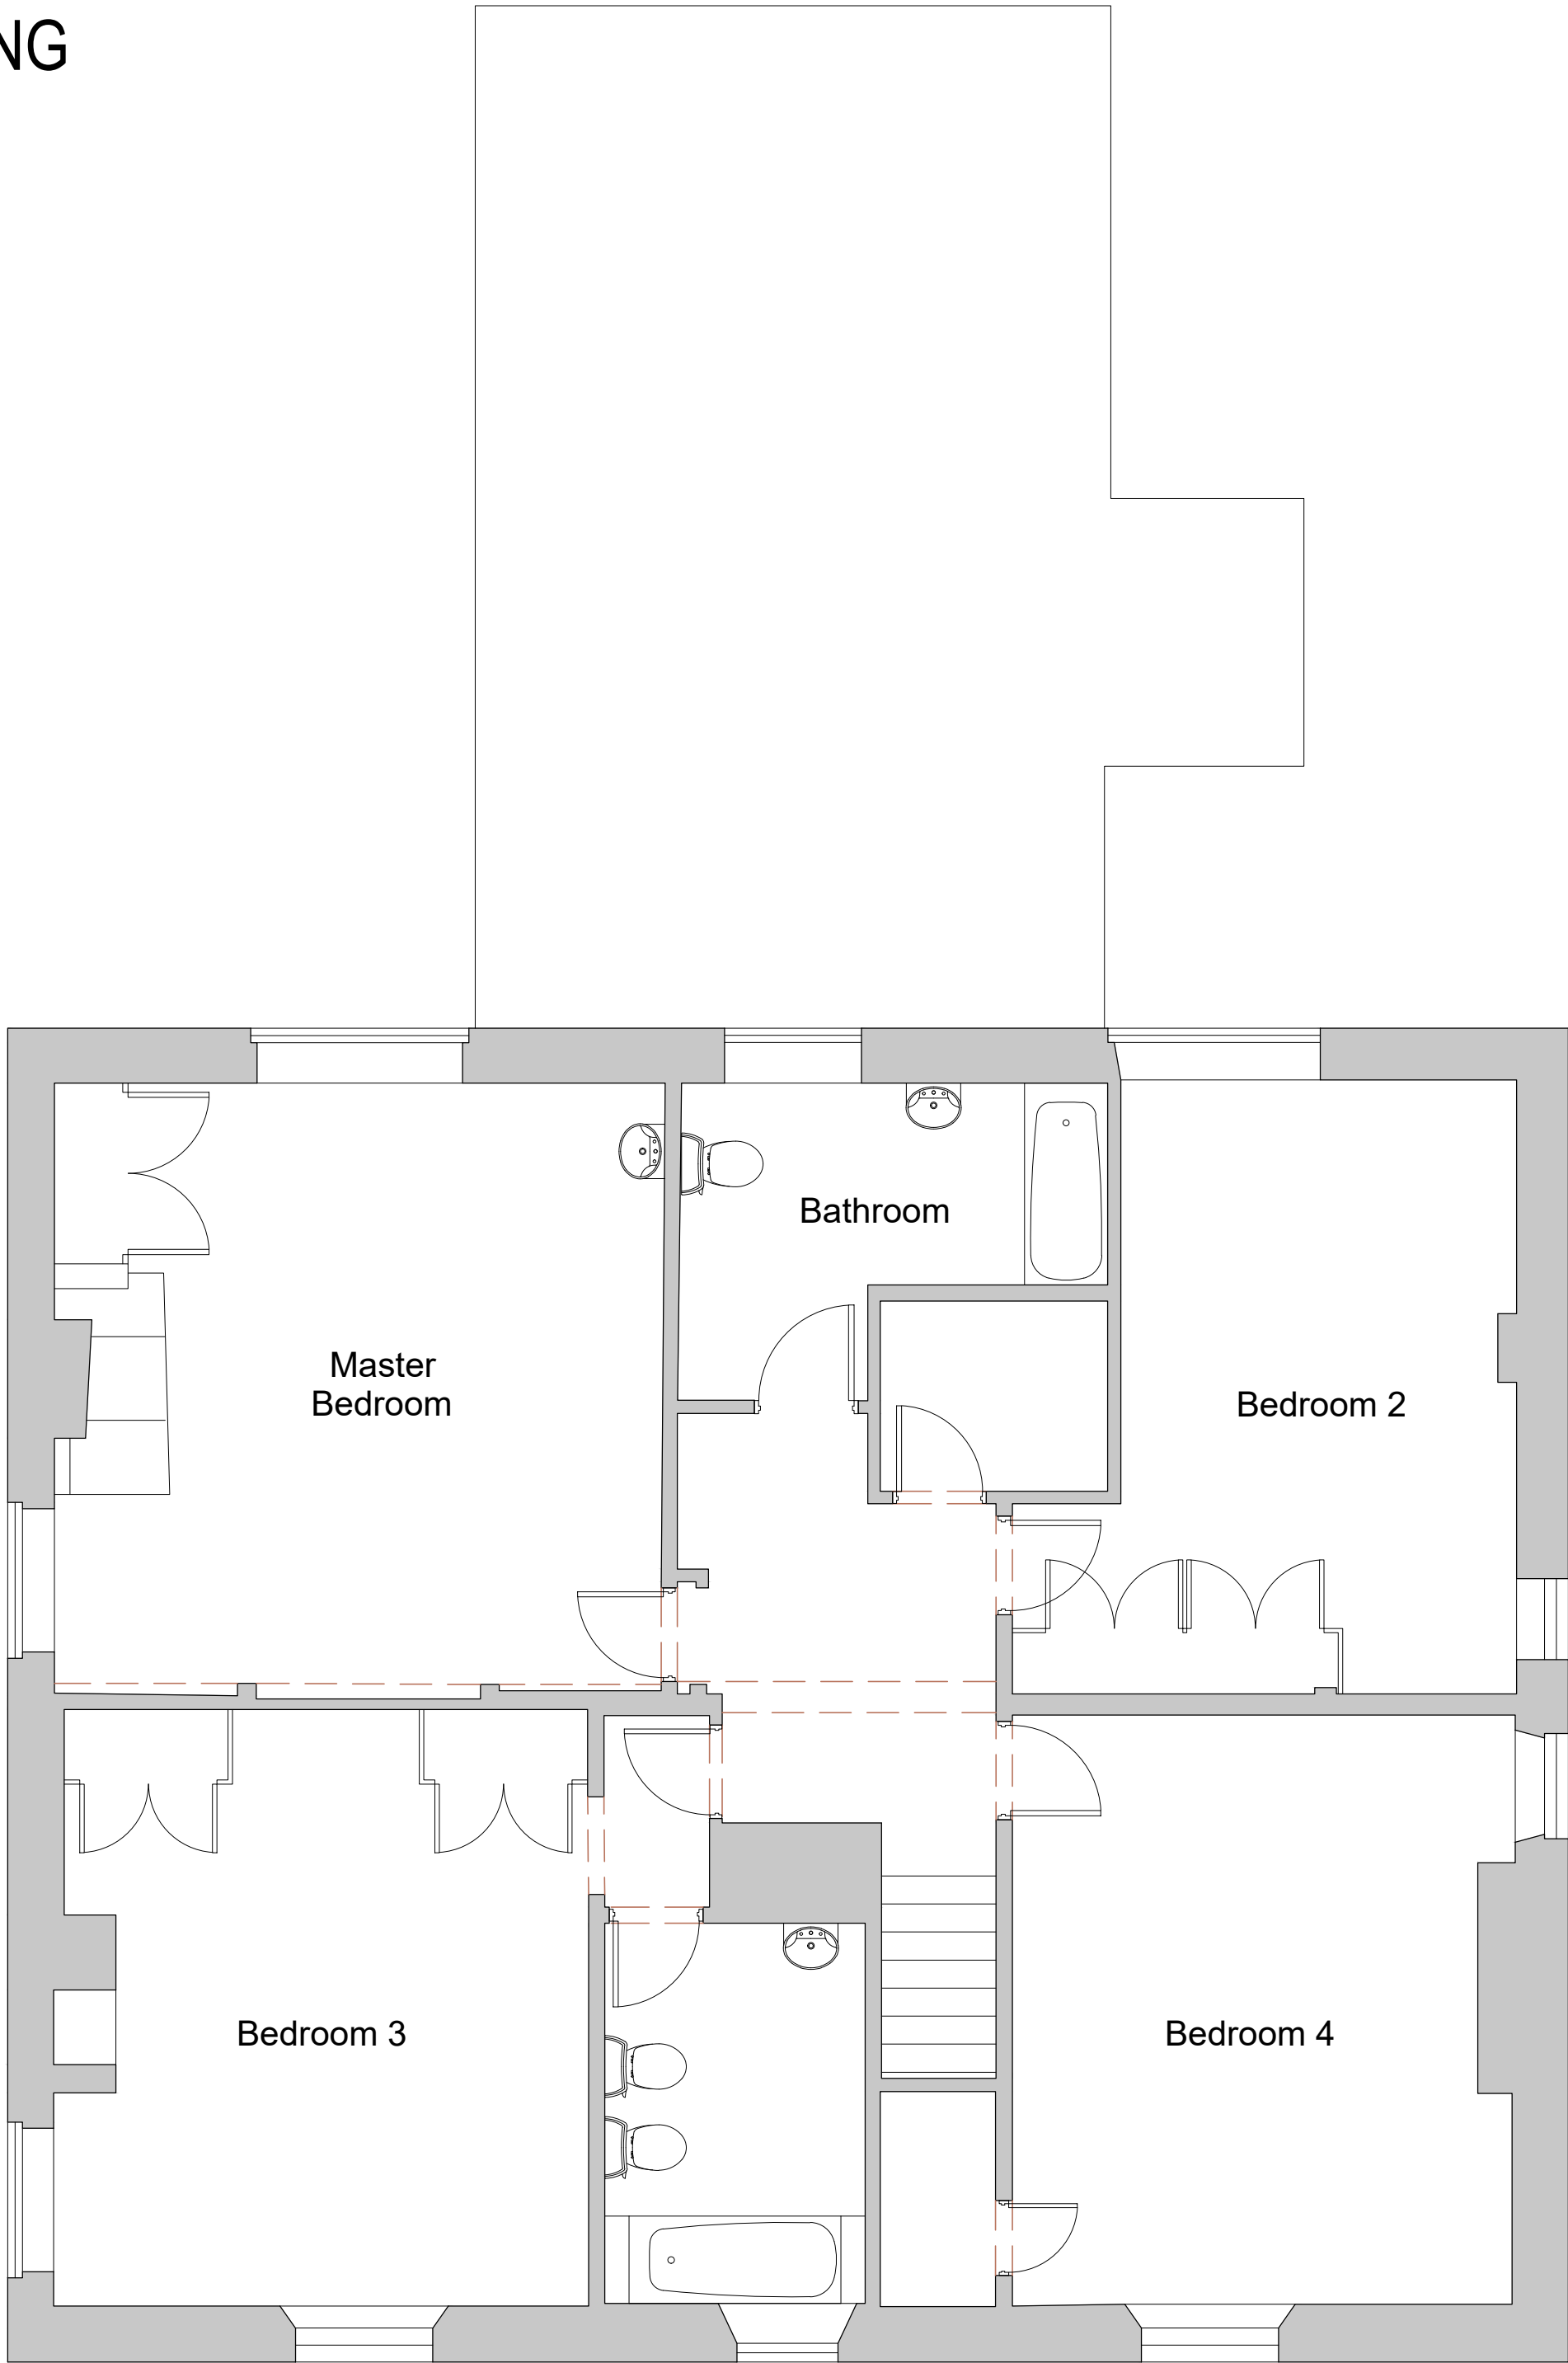


FIRST FLOOR

PROPOSED

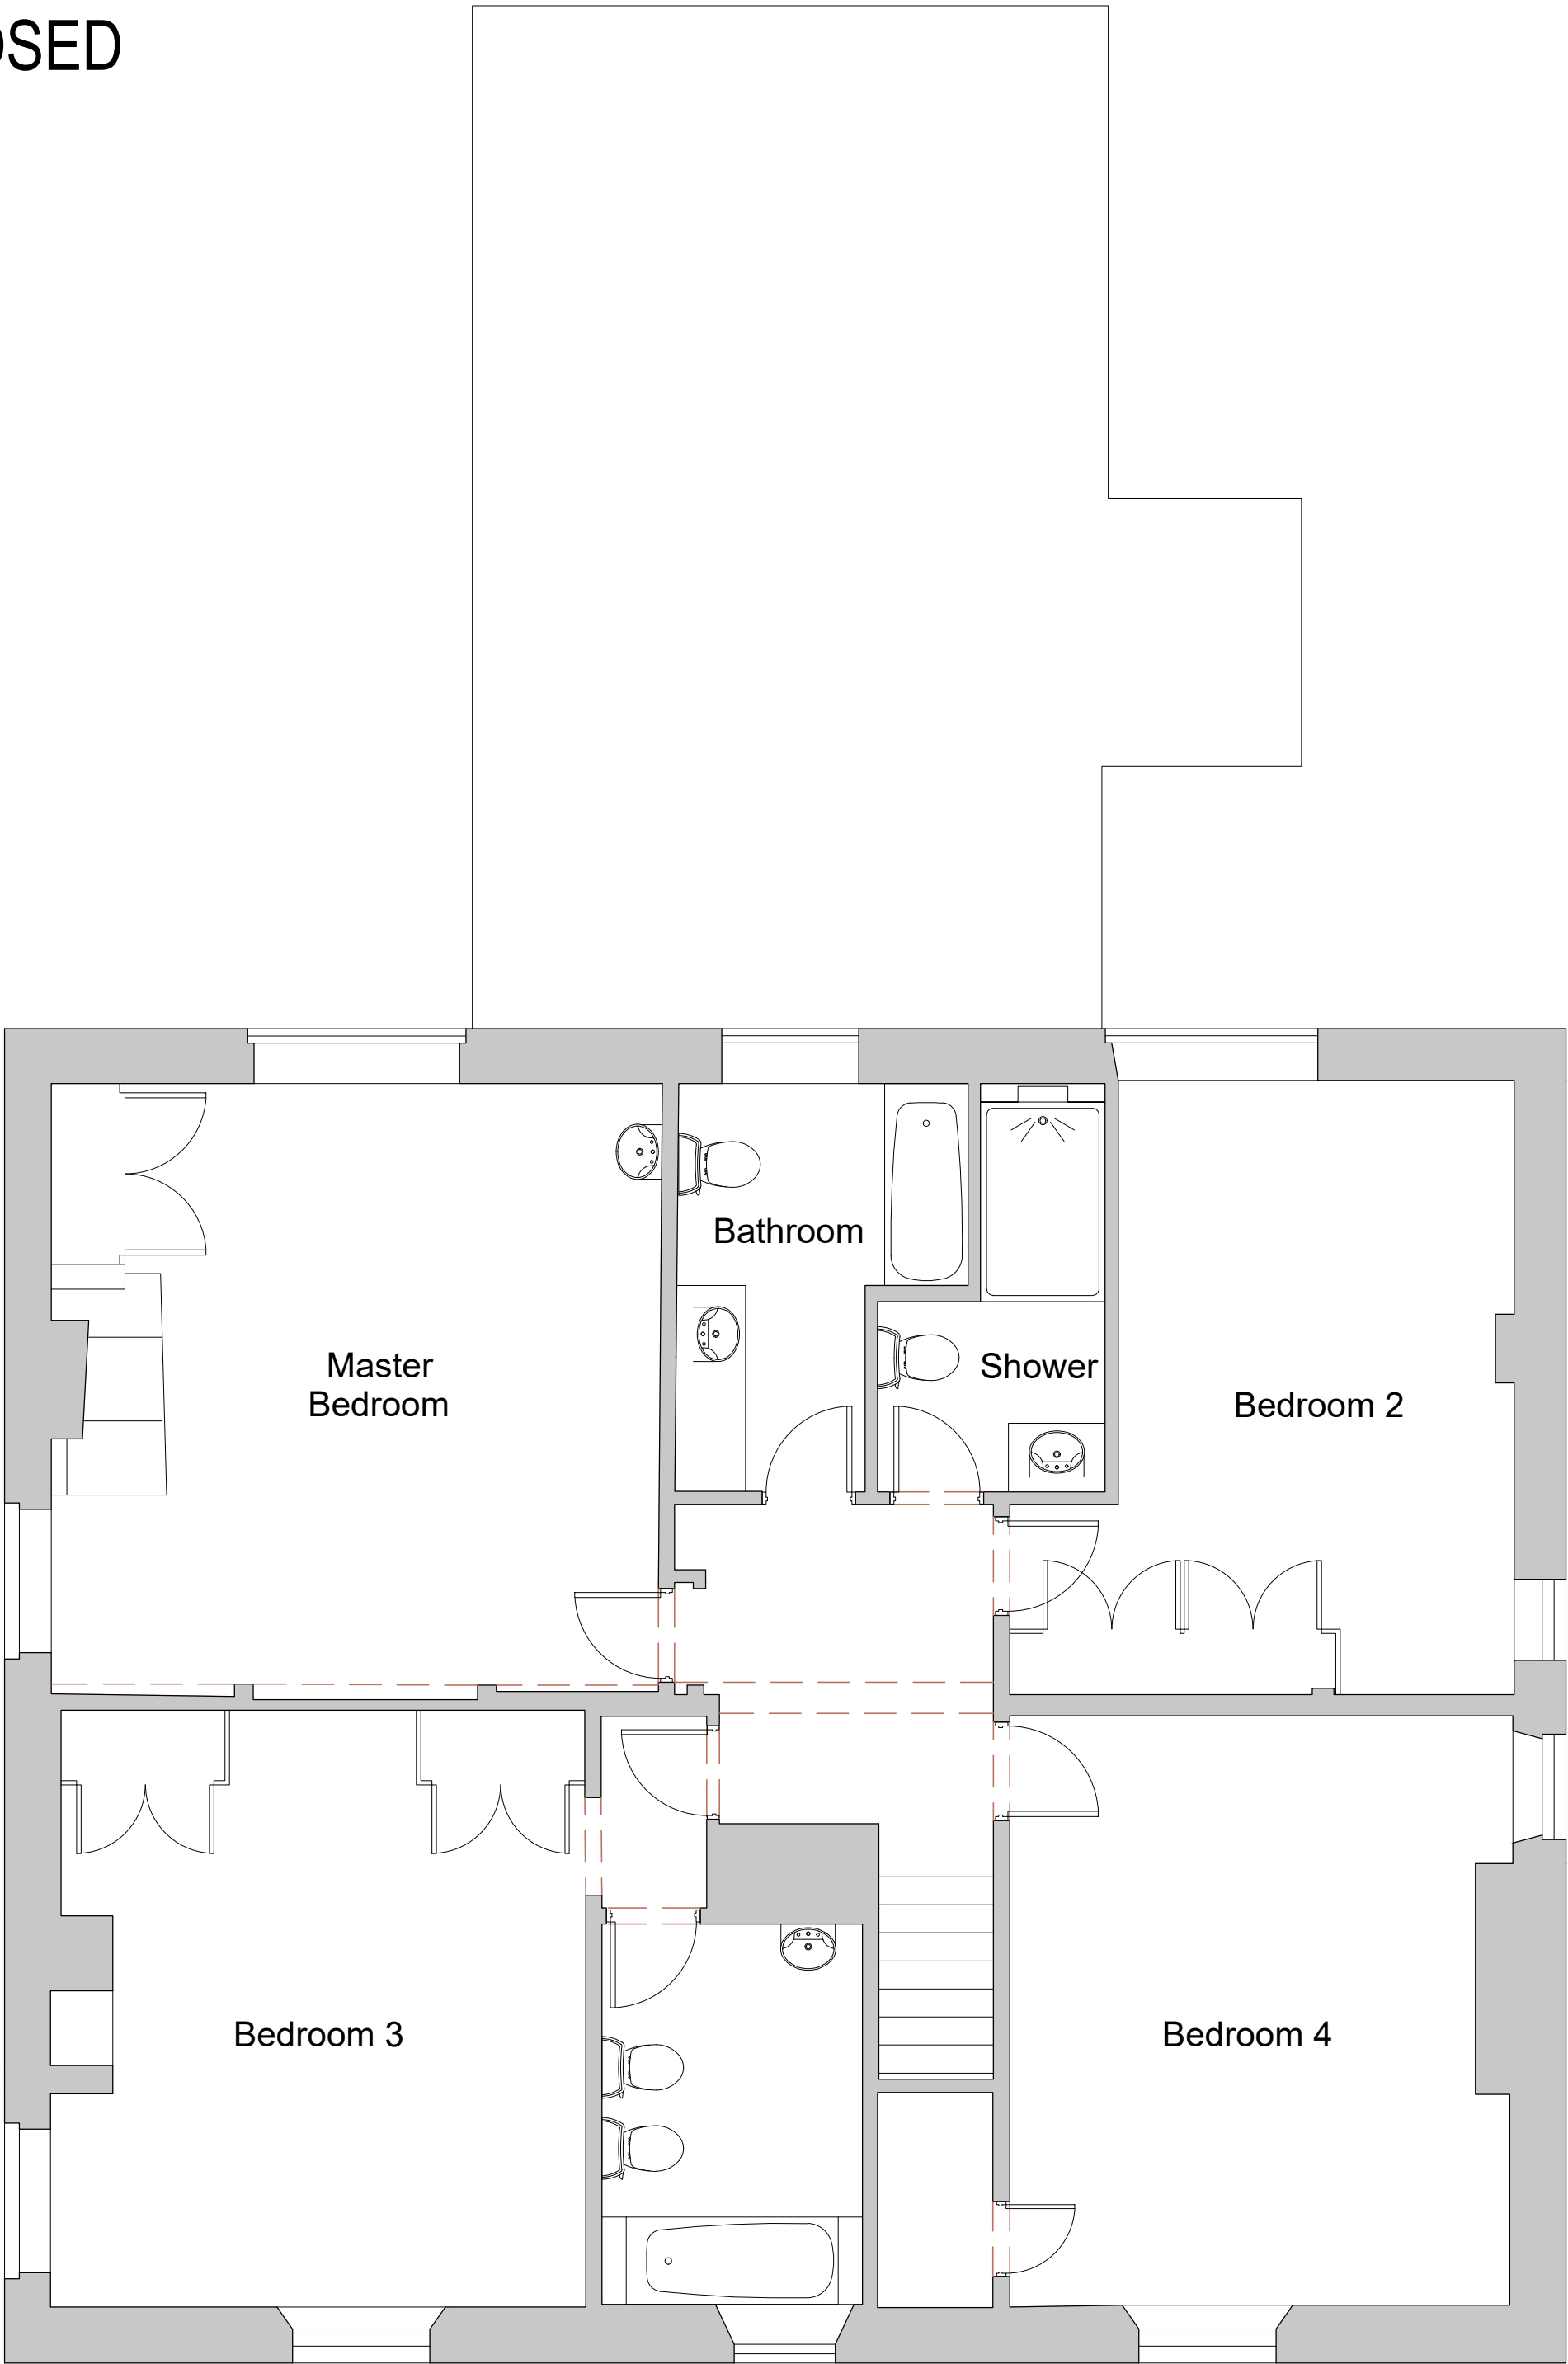

FIRST FLOOR

 

CLIENT
Mr & Mrs Petley

PROJECT
Holme Street House
Broomers Hill Lane
Pulborough
RH20 2DU

TITLE
Existing & Proposed
Floor Plans

STATUS
Listed Building

DATE
Dec. 2025

SCALE
1:50

DRAWN BY
CB

REVIEWED BY
CB

DRAWING NUMBER
1550 P 001