

NOTE:
The contractor is to check all site dimensions and levels before work starts.
Report any discrepancies.

This drawing must be read with and checked against all structural and other specialist drawings, specifications and bills of quantities.
Report any discrepancies.

The contractor is to comply with all current British Standards and Building Regulations whether or not specifically stated on these drawings.


This drawing has been produced for
Mr Kempson and is intended as
part of 'PLANNING STAGE'
and is not intended for use by any other
person or for any other purpose.

Roof Plan 1:50

Enclosed Porch

Small catslide portion
of roof about
front door head


Small catslide portion
of roof about
front door head

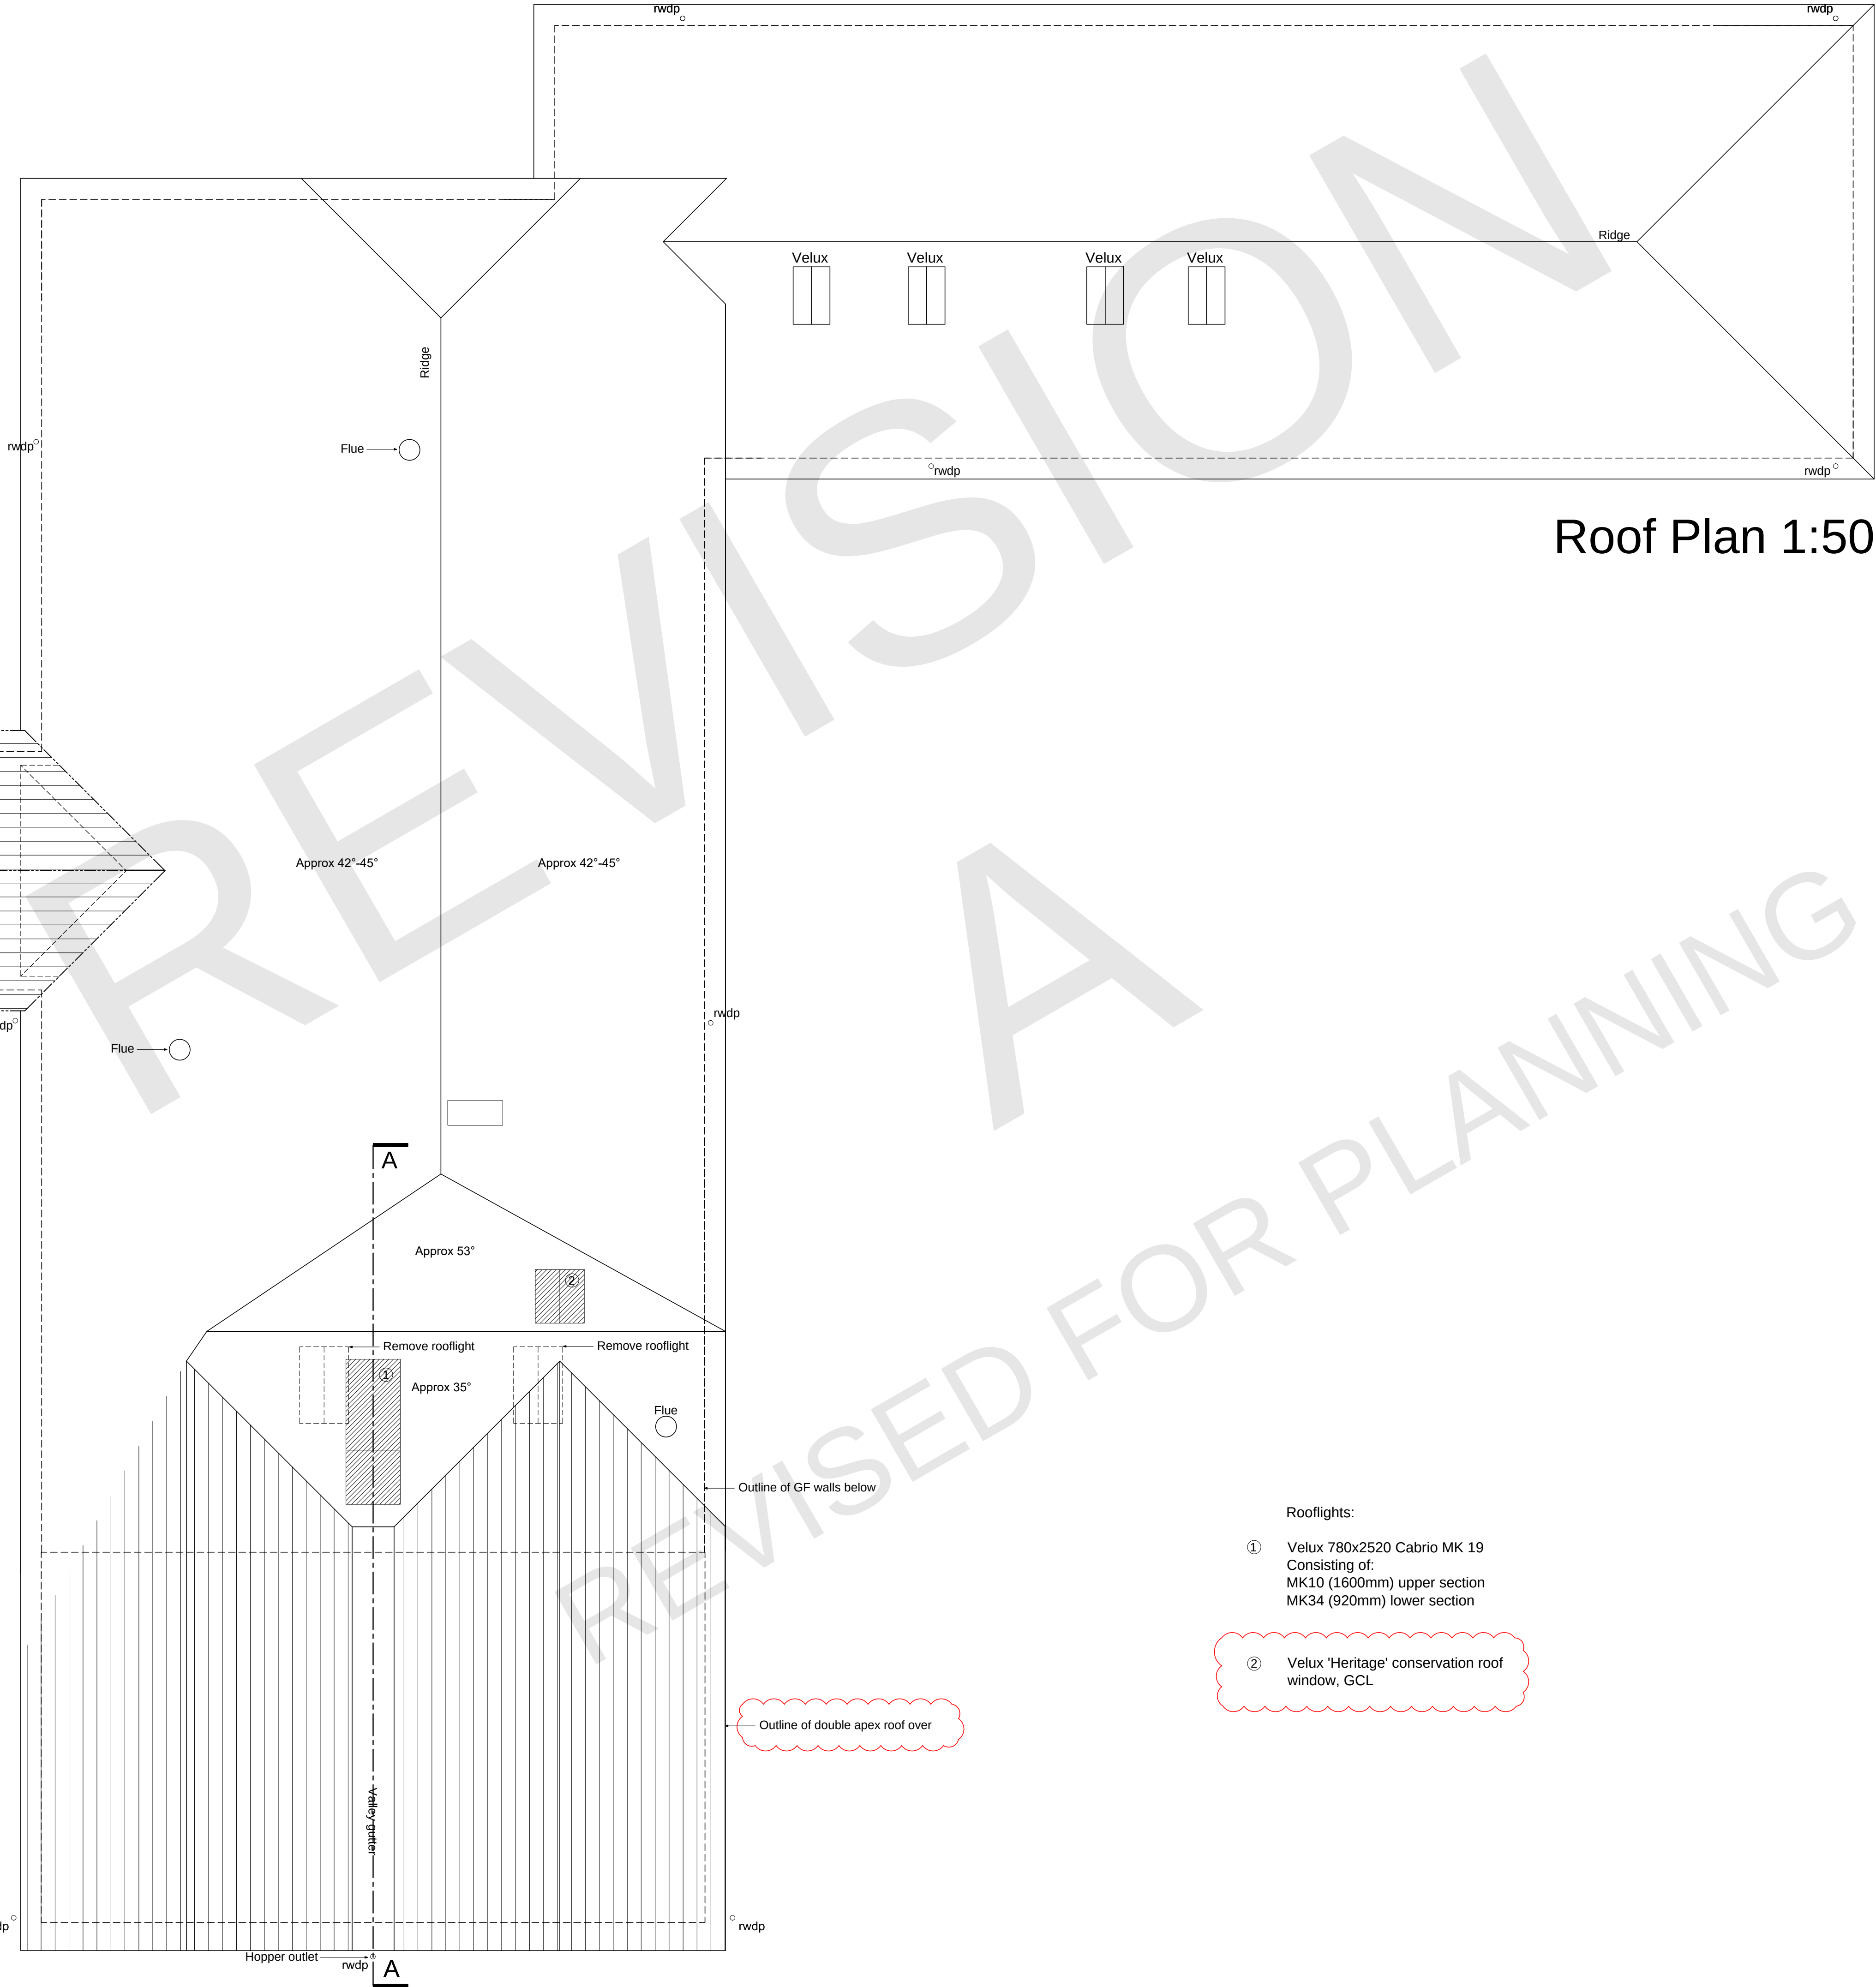

Rooflights:

- ① Velux 780x2520 Cabrio MK 19
Consisting of:
MK10 (1600mm) upper section
MK34 (920mm) lower section
- ② Velux 'Heritage' conservation roof
window, GCL

- Items shown dashed to be removed
- . - . - Indicative steel locations, all to be confirmed by Engineer
- Roof light/roof lantern over

 

1:100 Scale Bar



1:50 Scale Bar

FOR PLANNING STAGE ONLY

Rev.	Date	Description	By
A	Oct '24	Revised for planning	

Client	Mr Kempson
Project	Alterations To: Bines farm barn, Bines road, Partridge green
Drawing Title	Roof Plan, as Proposed
Copyright (c) 2024 of: Sussex Architectural Services Wicket View Cuckfield Lane Warminglid West Sussex Tel: (01444) 461720 Email: info@sussexarchitecturalservices.co.uk	
Scale	1:100, 1:50 @ A1
Date	July 2024
Drawn	
Drawing Number	24-116 07
	A