




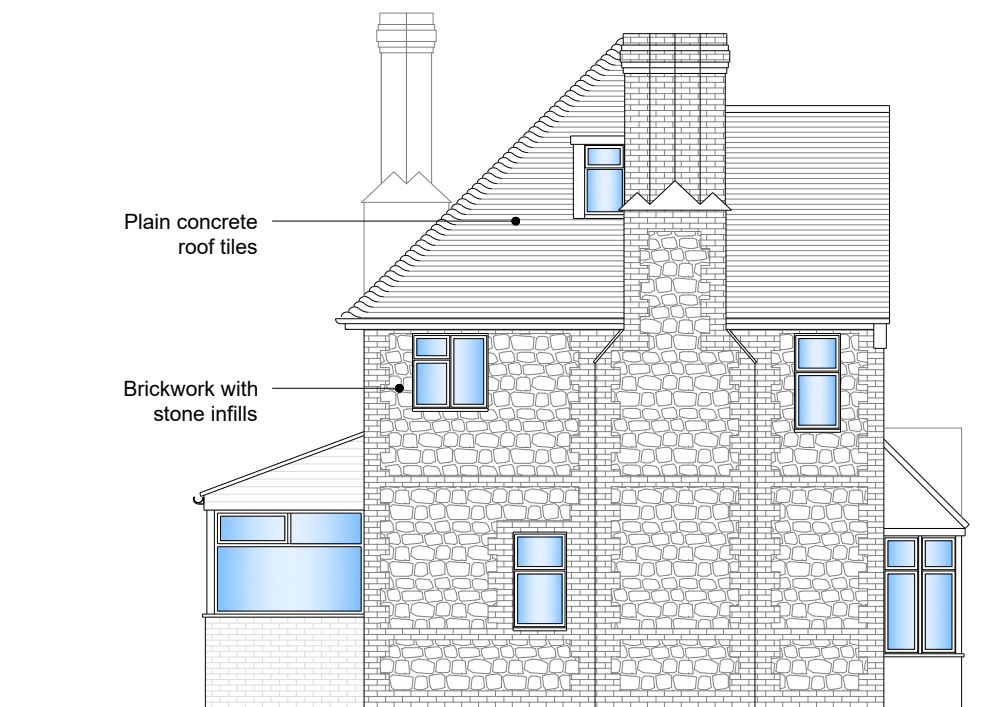


EXISTING SIDE ELEVATION

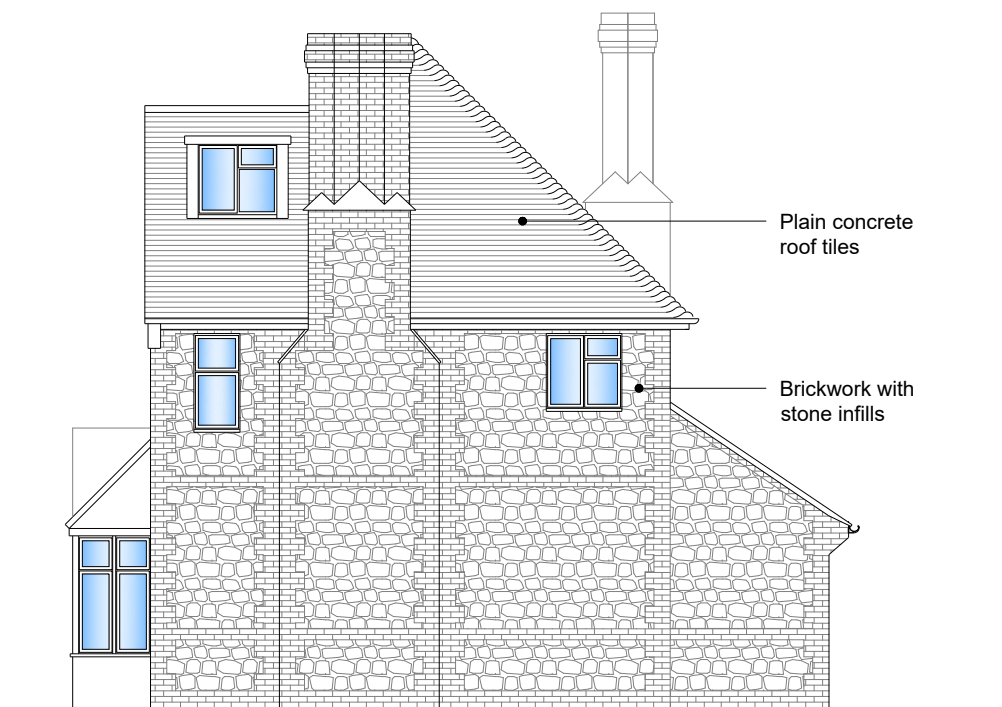

EXISTING SIDE ELEVATION

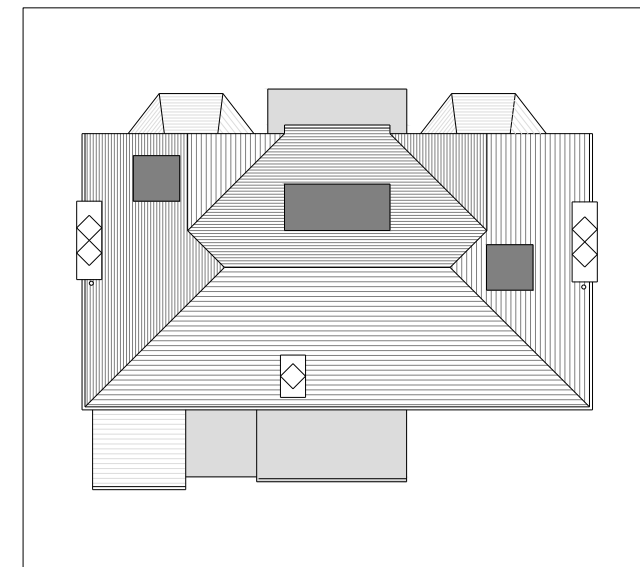


EXISTING ROOF PLAN 1:200

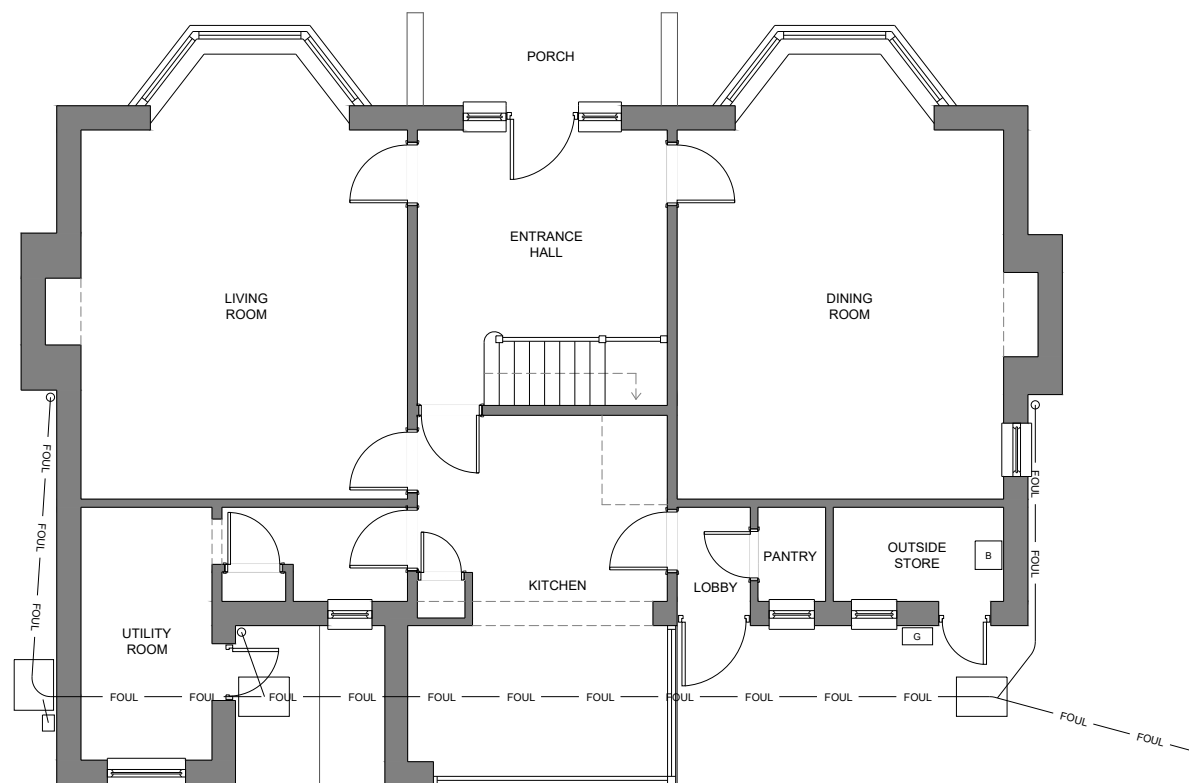


EXISTING GROUND FLOOR PLAN



EXISTING REAR ELEVATION

 

Scale 1:100

 

Scale 1:200



mark alford design architecture
Heatherlands Bracken Lane Storrington West Sussex RH20 3HS
T: 01903 740033 E: office@markalforddesign.com

client: MR AND MRS TOPP
project title: HIGHCROFT, STORRINGTON
PROPOSED REAR EXTENSION
drawing title: EXISTING PLANS AND ELEVATIONS

drawn by: MSA date: JAN '26 scale: 1:100/1:200 @ A3

issue status: FOR PRIOR APPROVAL

drawing number: **25584 / PD101** revision:

This drawing may not be used or reproduced without written consent. Copyright reserved
No dimensions to be scaled from this drawing except for Planning purposes.