



FENCE PROFILE
PLAN VIEW

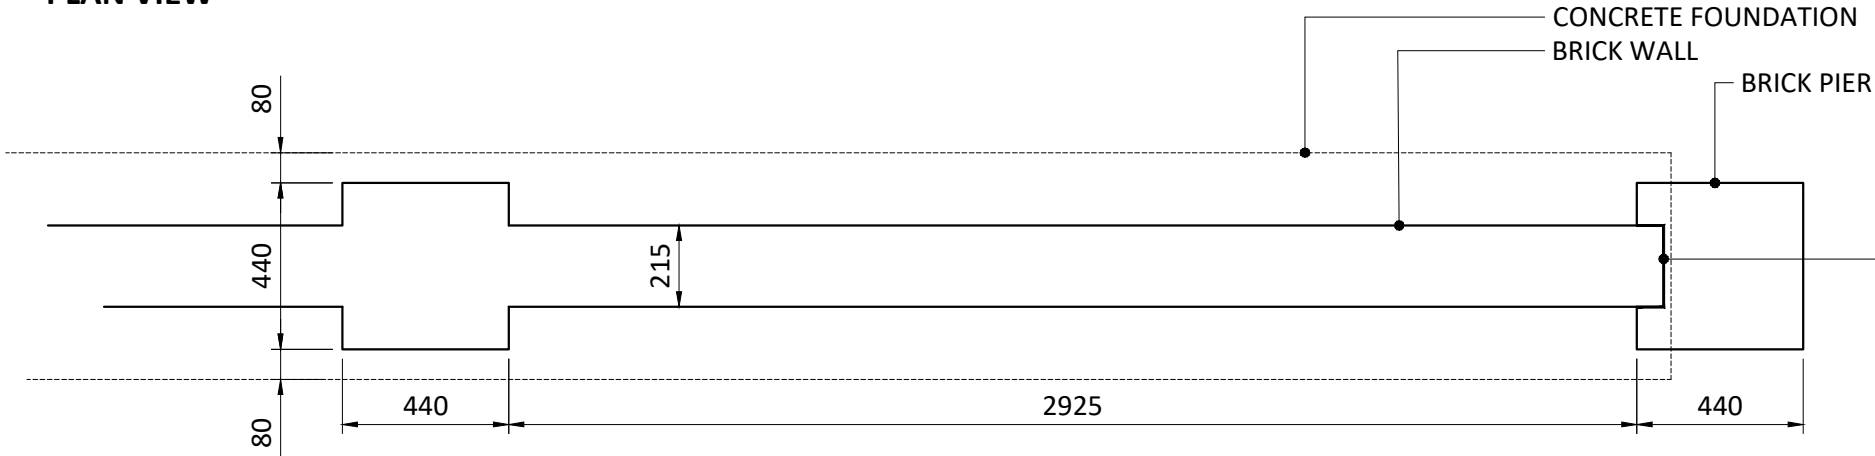

FRONT ELEVATION

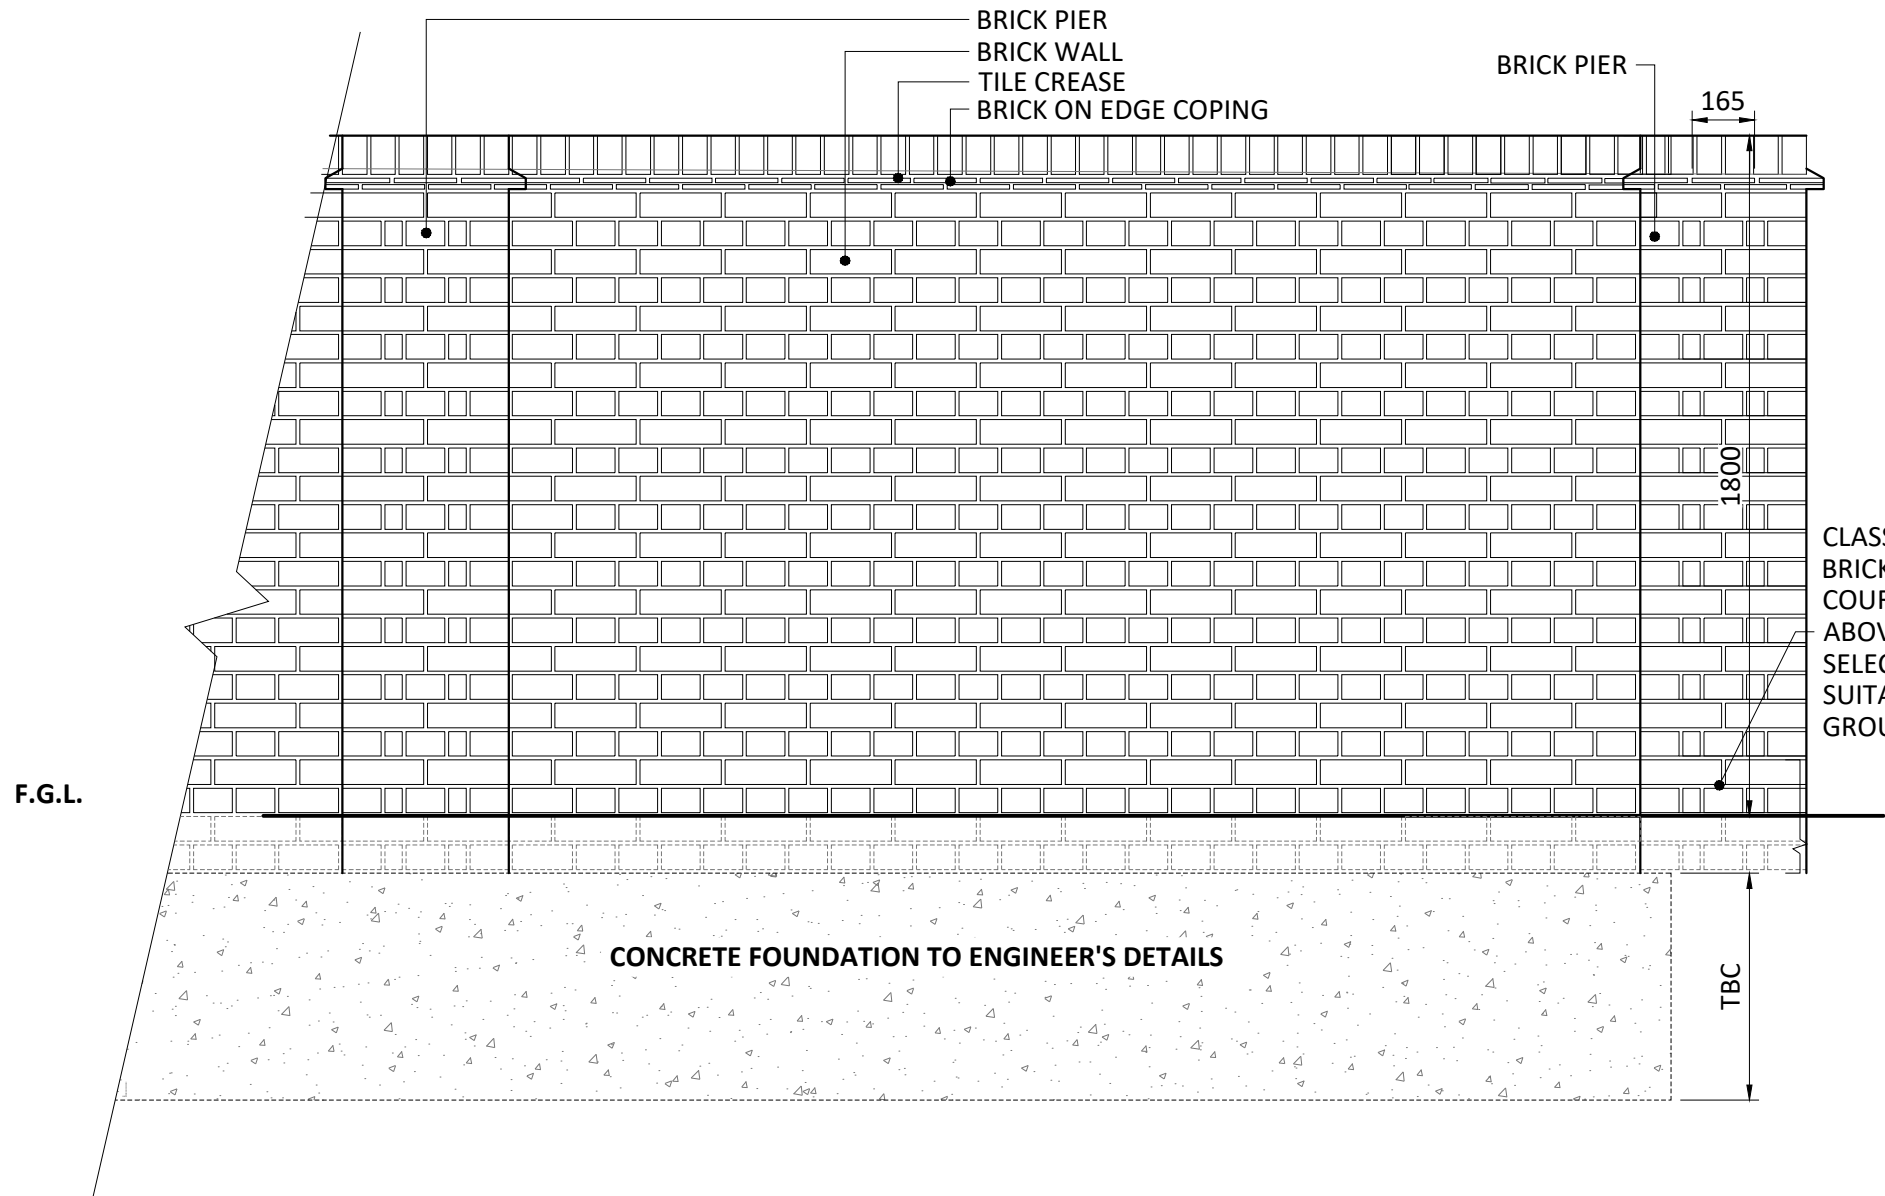

END ELEVATION

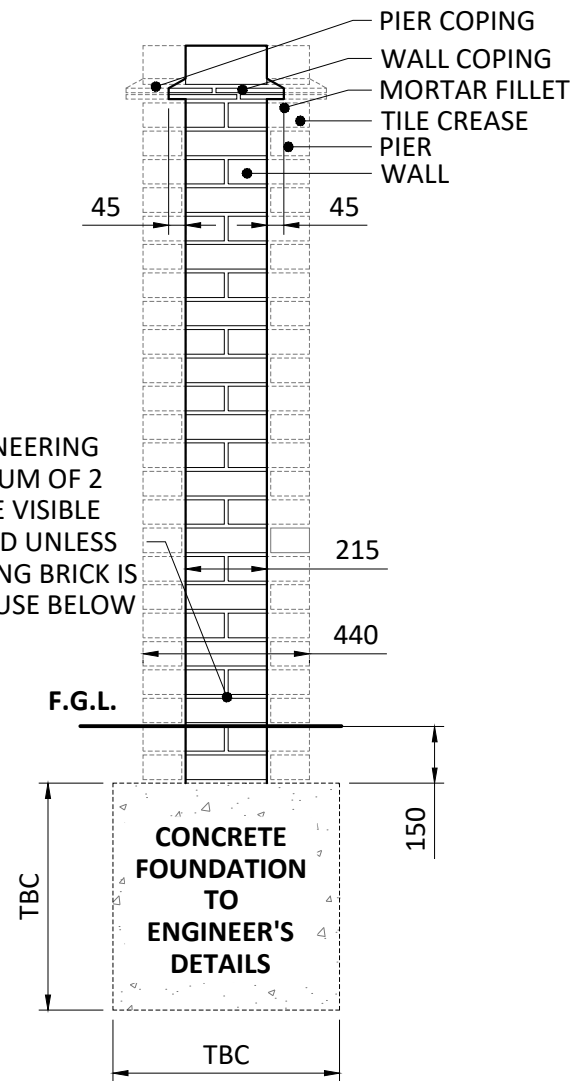


TABLE 1: FREE STANDING BRICK BOUNDARY WALL	
WALL DIMENSIONS:	c.1800mm (max) tall (above G.L.) by 215mm wide.
PIER DIMENSIONS:	440x440mm.
PIER CENTRES:	2925mm (max).
BRICK UNIT TYPE:	Standard brick dimensions: 215x102.5x65mm, refer to layout. Class F2 (or equal & approved).
COPING UNIT TYPE:	Brick on edge standard 215x102.5x65mm, Engineering Brick, Sandfaced, Class F2. Solid, w/t no 'frogs' apparent at returns or ends.
TILE CREASE:	2 course of red 265x165x12mm tile creasing to provide 45mm dripline. Laid broken bond, jointing dimensions as shown.
BOND:	English (alternate header and stretcher courses).
MORTAR JOINT:	10mm (nom.) Colour & pointing to match Architect's building specification.
FOUNDATION PROFILE:	To engineers detail
DPC:	Max. 2no. courses Class F2 215x102.5x65mm engineering brick above finished ground level (FGL). Colour: to match facing brick if available.
WORKMANSHIP GENERALLY:	
SETTING OUT:	Wall brickwork coursing true to line, form & level horizontally & vertically, with verticality of perpend maintained throughout.
CONSTRUCTION DESIGN:	All foundations to Engineer's details
SPECIALS:	Special angled bricks are to be used in changes in direction

Drawing Revision				
Rev.	Date	Description	Dm	Ckd
P1	06/11/2022	First Issue	MS	PG
P2	13/03/2023	Amended to client comments	PG	PG
P3	10/03/2023	Amended to client comments	PG	PG
P4	07/08/2023	Amended to client comments	GR	PG

DAVID JARVIS ASSOCIATES

DAVID JARVIS ASSOCIATES LIMITED
1 Tennyson Street Swindon Wiltshire SN1 5DT
t: 01793 612173
e: mail@davidjarvis.biz
w: www.davidjarvis.biz

Client
LEGAL & GENERAL (STRATEGIC LAND NORTH HORSHAM) LIMITED.

Project
LAND NORTH OF HORSHAM

Drawing Title
TYPICAL SCREEN WALL

Scale 1:20	Sheet Size A3	Date 07/08/2023
Client Ref. BND	Drawing Ref. 2898-5-5-BND	Drawing No. 0008
Status S5-P4		