


Plan &
Elevations


SCALE 1/200




Rev	Change	Date

 


North & South Elevations

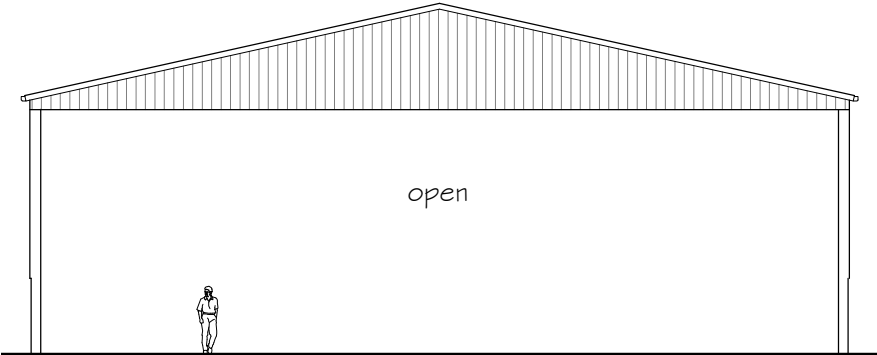


East Elevation

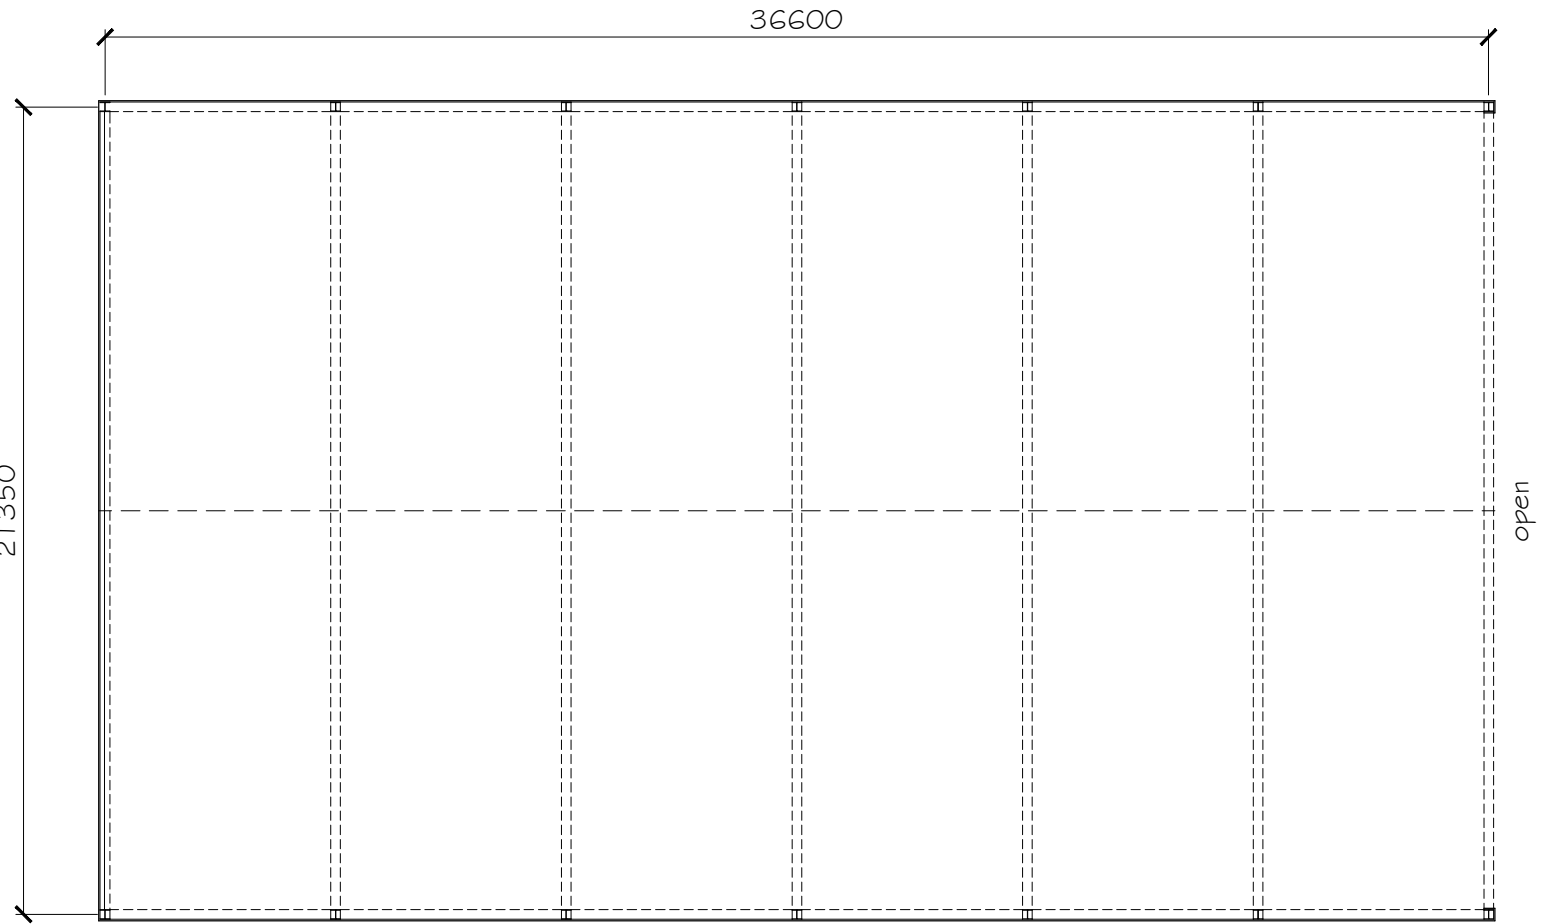

Ground Plan

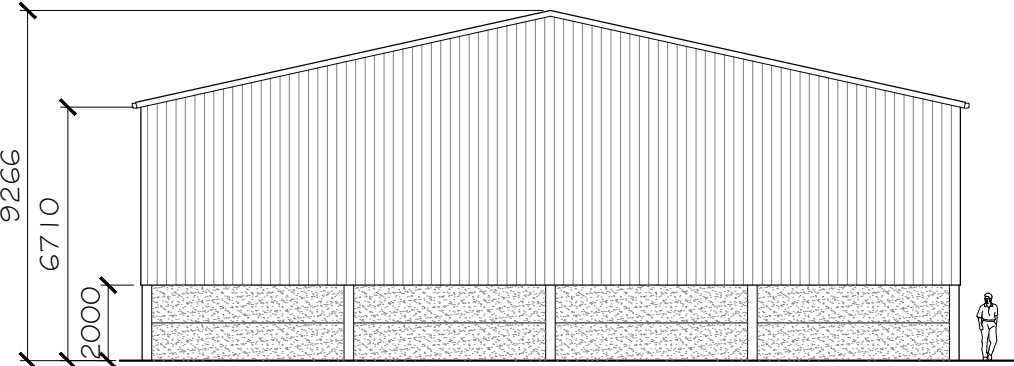

West Elevation

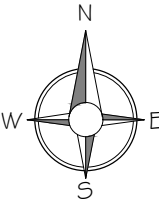

MATERIALS & FINISHES

Walls:
4M high concrete panels on North, South and West sides with Slate Blue box-profile steel sheeting above, overlapping concrete panels on outside by 2M.
North side open but with Slate Blue composite box-profile steel sheeting between eaves and ridge.
Roof:
12.5 degree pitch, sheeted with Natural Grey fibre cement panels.

Draft 27/7/26

Site *****	
Project Proposed Hay Store / Machinery Shed	
Title Building Layout & Elevations	
Date July 2026	Scale 1/200
Drg No 26-07-01	
Rev	