




P2 - 2 bed 4 person house
GIA - 856.8 sqft (79.6 sqm)
Private

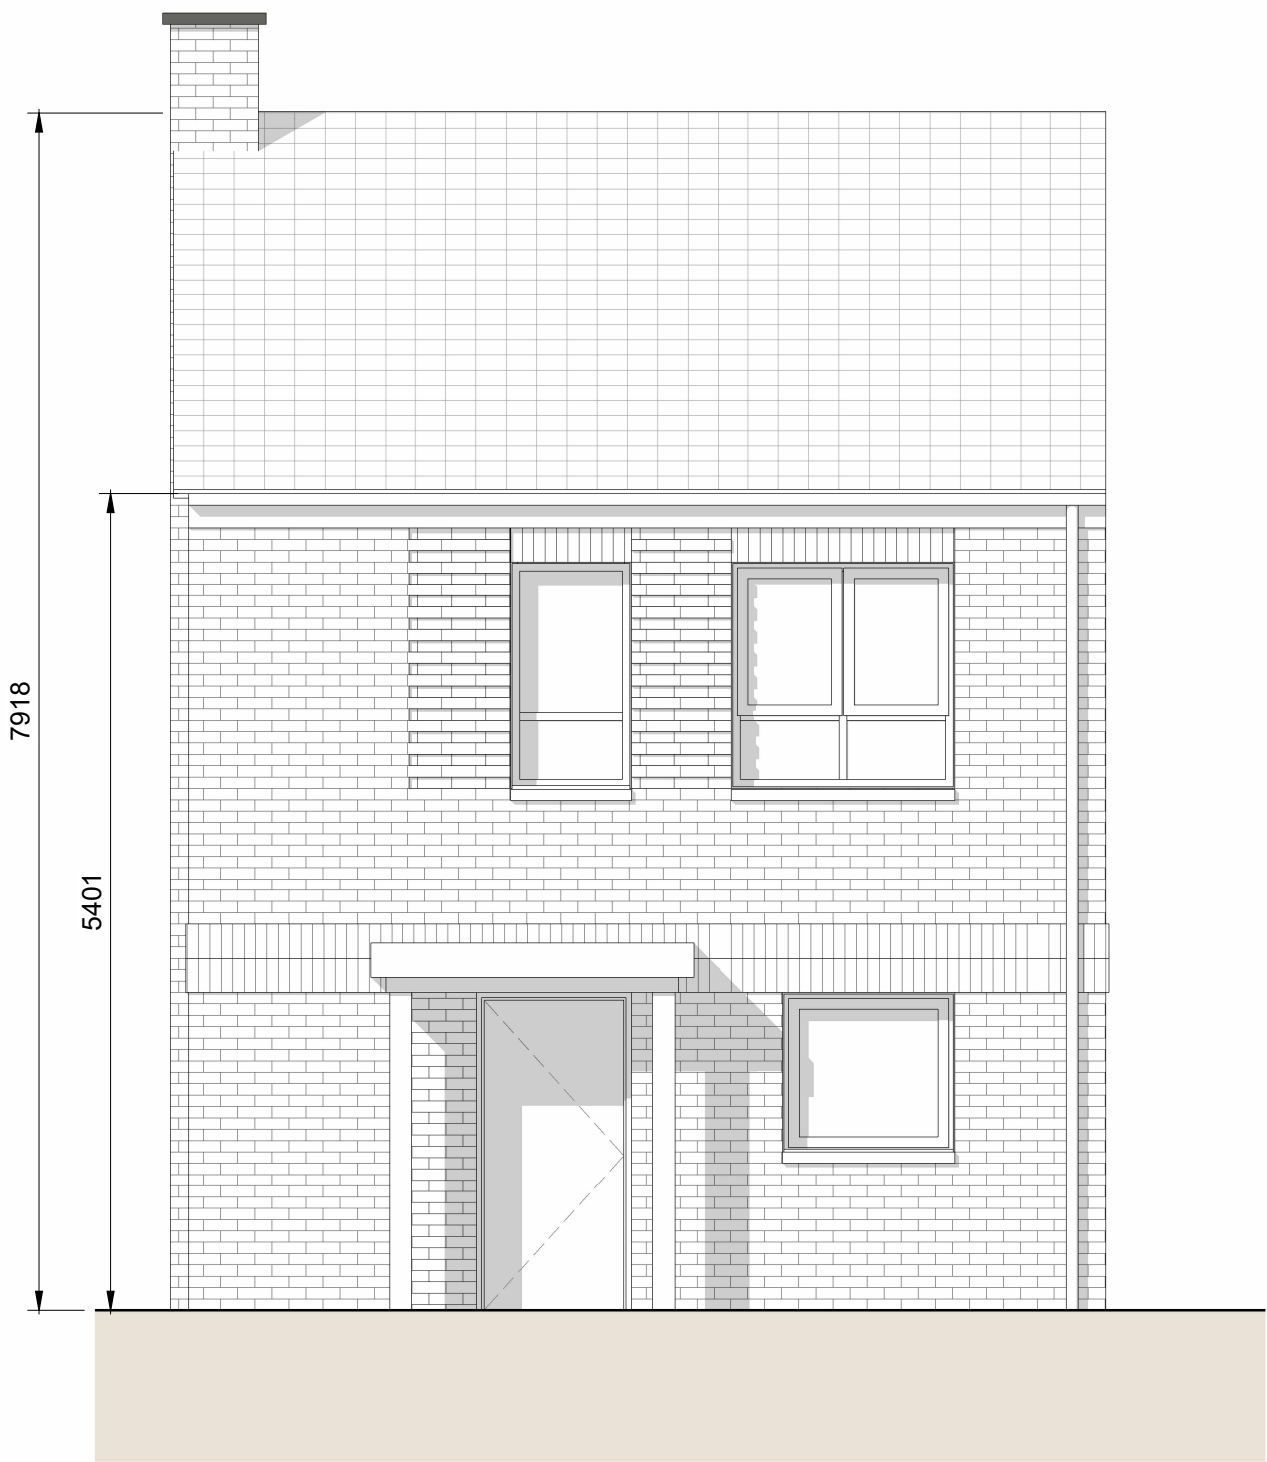


Street Elevation

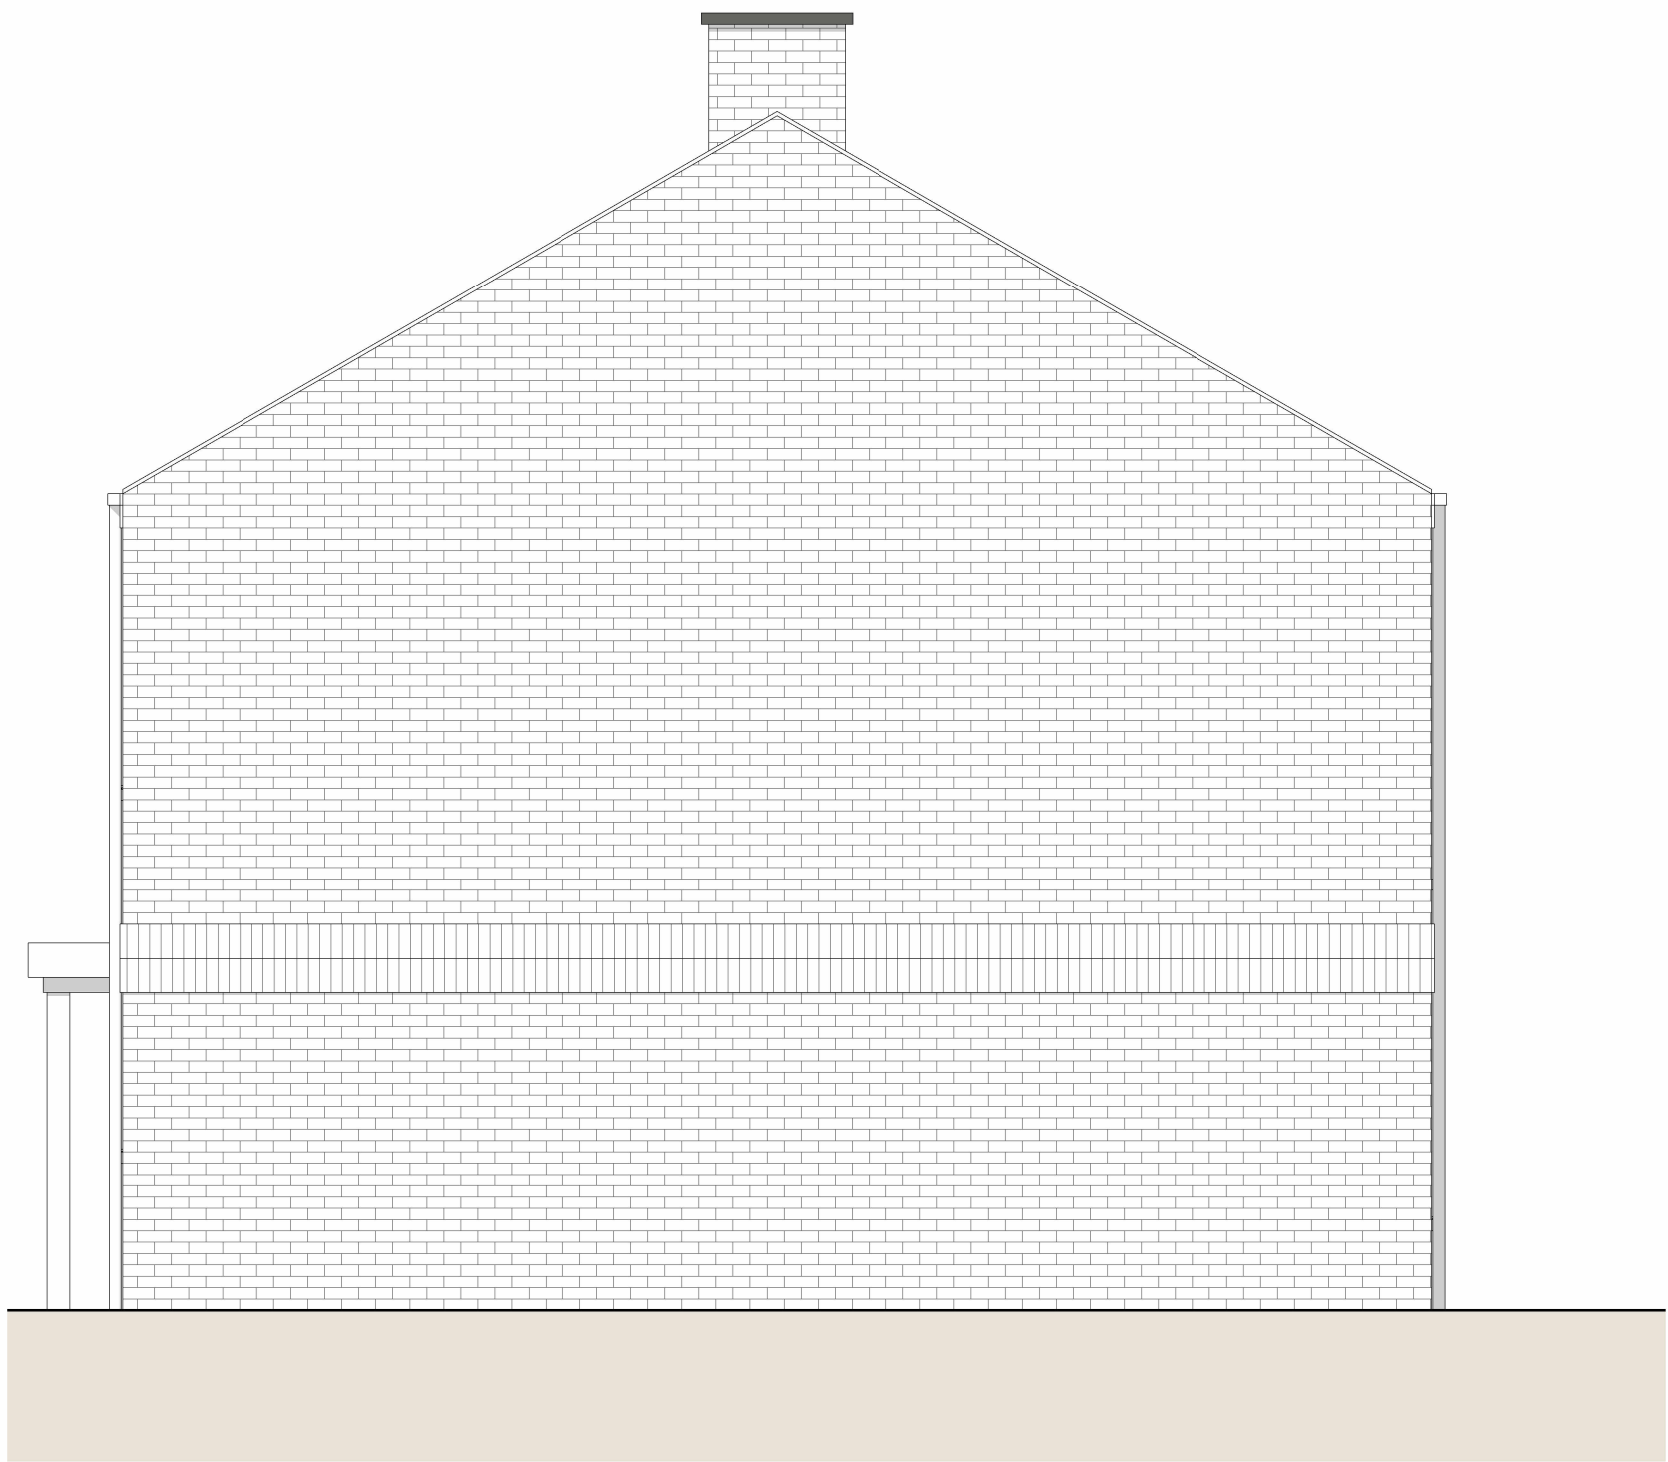

Side Elevation B

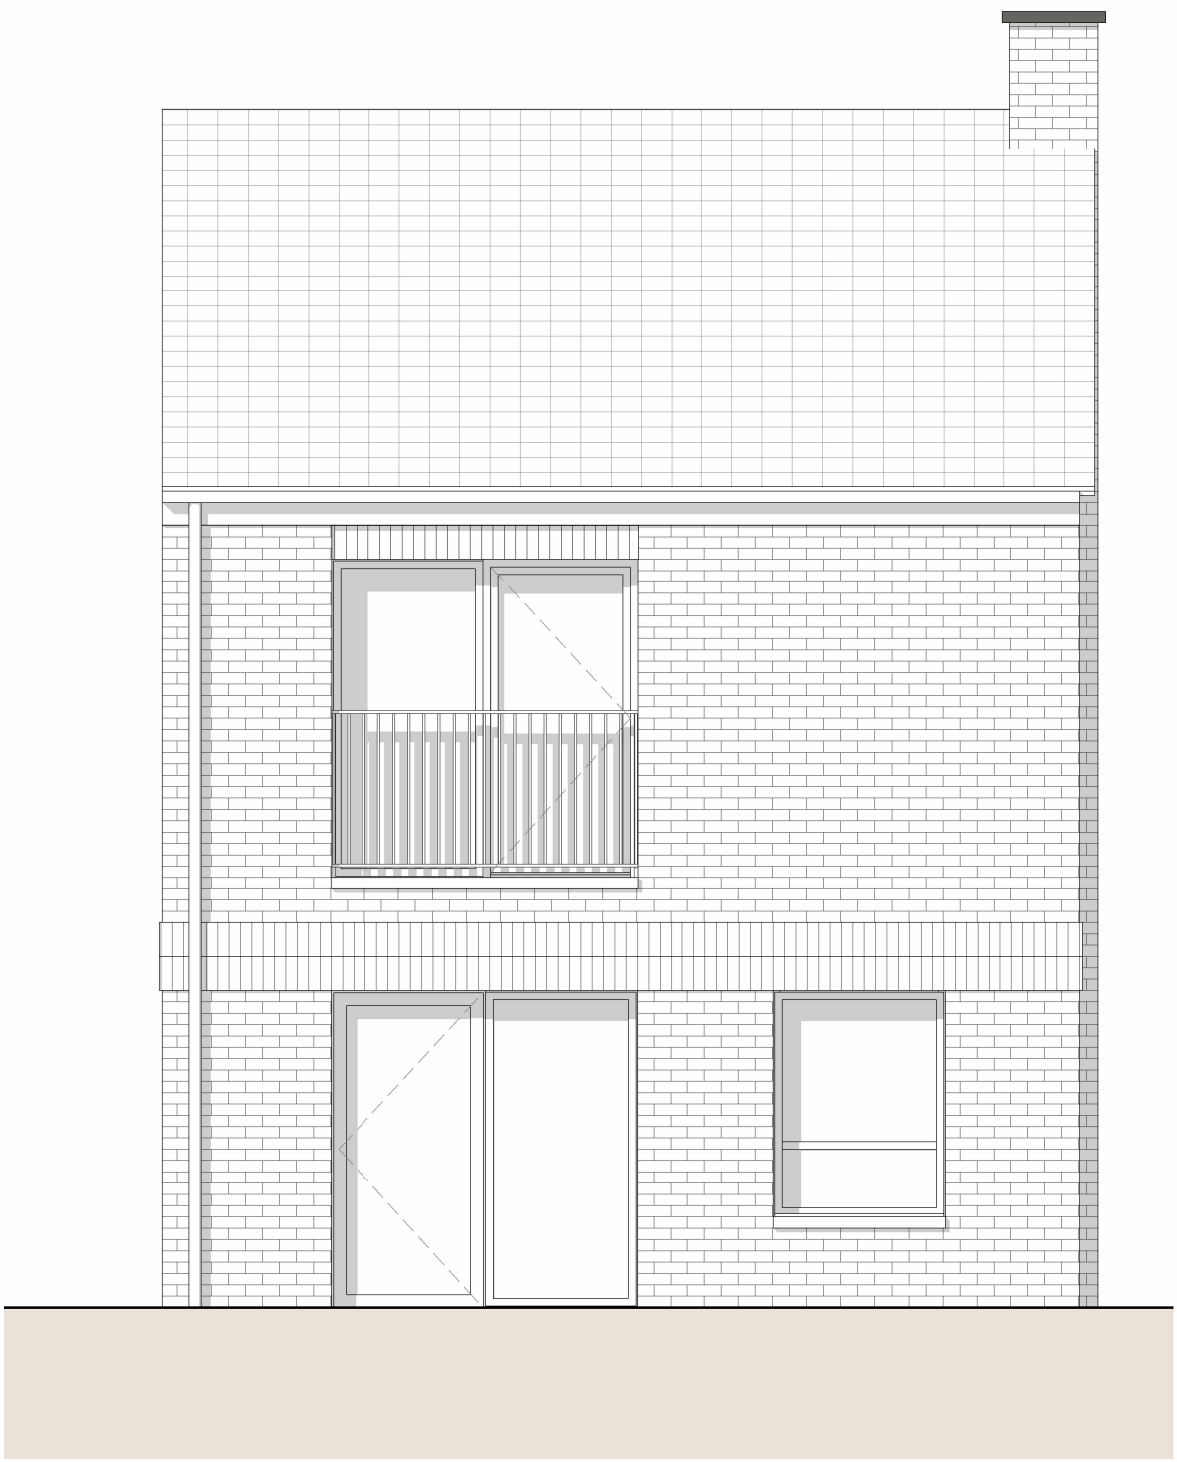


Rear Elevation

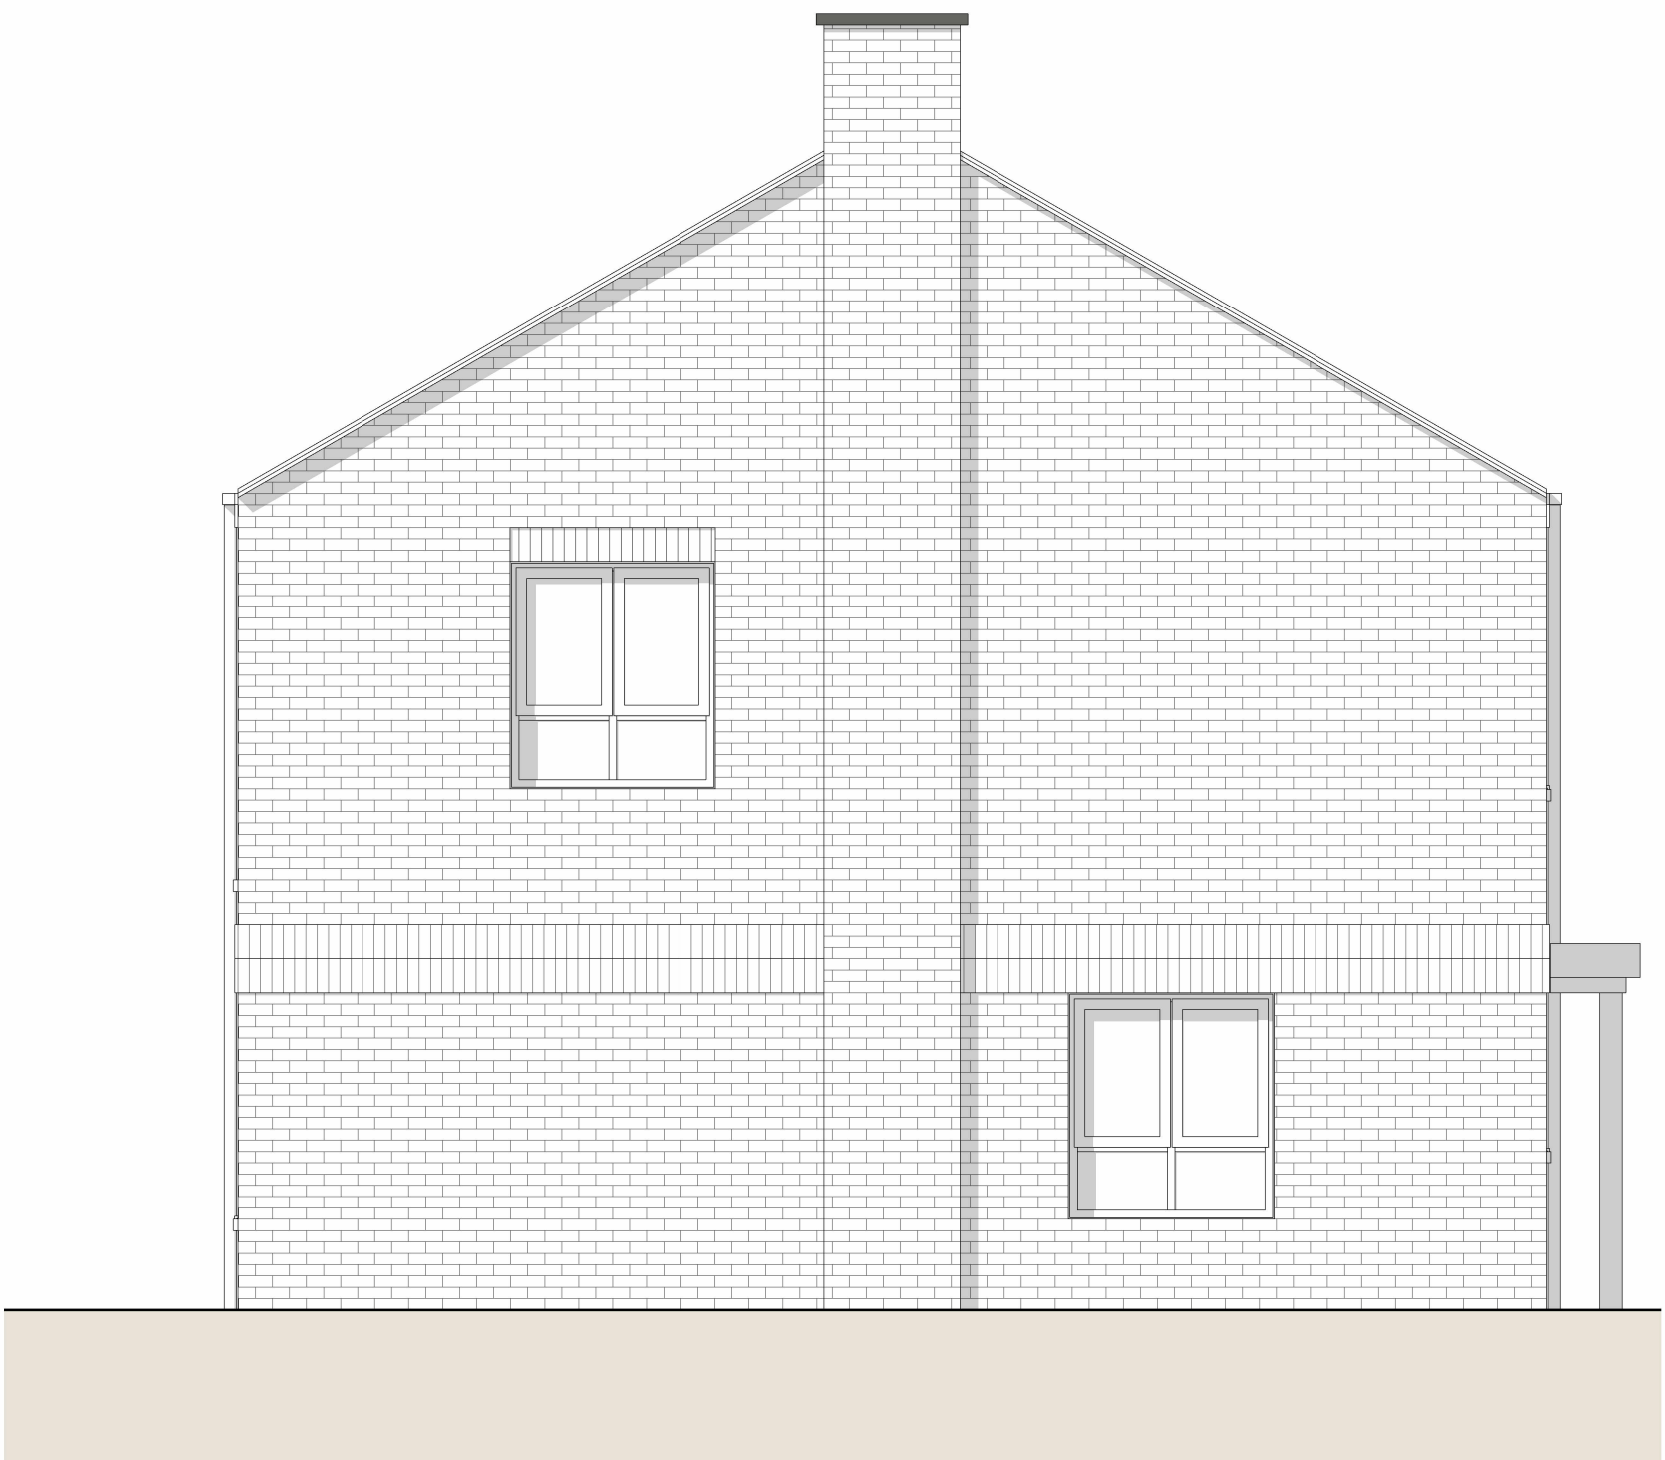

Side Elevation A



General Notes	
1.	This Drawing Represents the Design Intent ONLY.
2.	Contractors and Consultants are, not to scale DIMENSIONS, from this Drawing.
3.	All dimensions are shown in millimetres unless otherwise indicated.
4.	Reproduced by permission of Ordnance Survey on behalf of HMSO © CROWN COPYRIGHT and database right 2008 All rights reserved Ordnance Survey Licence number AL 1000 22432 Broadway Malyan Limited.
5.	Landscape shown is for illustrative purposes only. For detailed landscape information, please refer to the landscape information & documents.
6.	The survey information shown on this drawing is based on a topographical survey prepared by a third party, and therefore Broadway Malyan Limited accepts no responsibility for the accuracy or completeness of the survey.
7.	Drawings to be read in conjunction with the associated Design & Access Statement, associated consultant design team documents & reports, in addition to the landscape information.

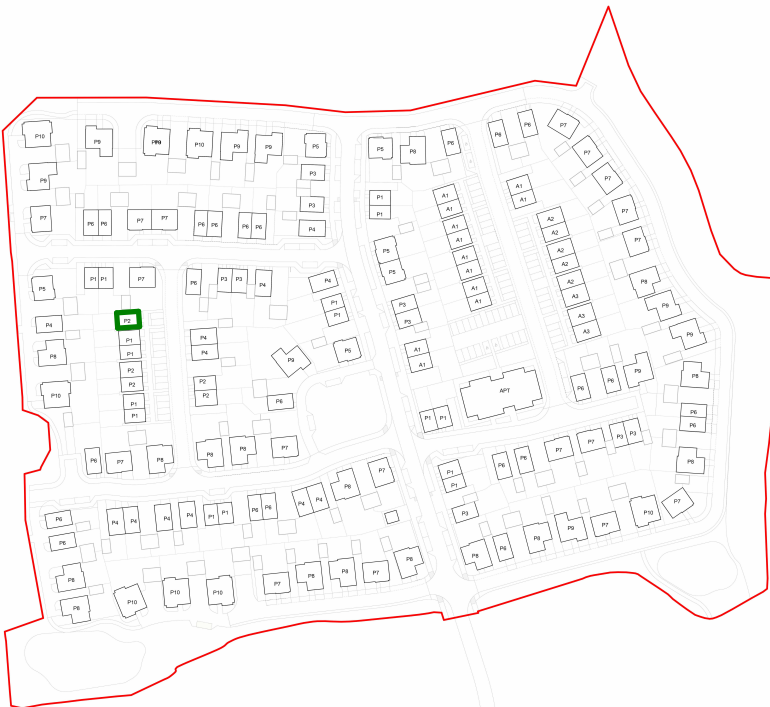

Living/Dining Room
16' 11" x 13' 1"
5.15m x 3.99m

Kitchen (*enclosed kitchen*)
9' 8" x 11' 11"
2.95m x 3.64m

Kitchen (*open plan kitchen*)
8' 1" x 11' 11"
2.47m x 3.64m

Double Bedroom 1
9' 6" x 15' 1"
2.9m x 4.59m

Double Bedroom 2
13' 5" x 10' 0"
4.1m x 3.04m

Rev.	Description	Date	Issued	Check
BroadwayMalyan^{BM} 4 Pear Place London SE1 8BT T +44 (0)20 7261 4200 T +44 (0)20 7261 4300 E Lon@BroadwayMalyan.com www.BroadwayMalyan.com				
Legal & General				
Project North Horsham North Horsham, West Sussex, UK Drawing Title 2 Bed Detached - Type P2 - Elevation				
Status Code PL				
Work Status For Planning ScaleDrawnCheckedDate 1:50 @ A1JVSL12.06.26 Drawing NumberRevision 34584-BM-P2-ZZ-DR-A-03109 project - originator - function - spatial - form - discipline - number				