




P2 - 2 bed 4 person house - Semi Detached

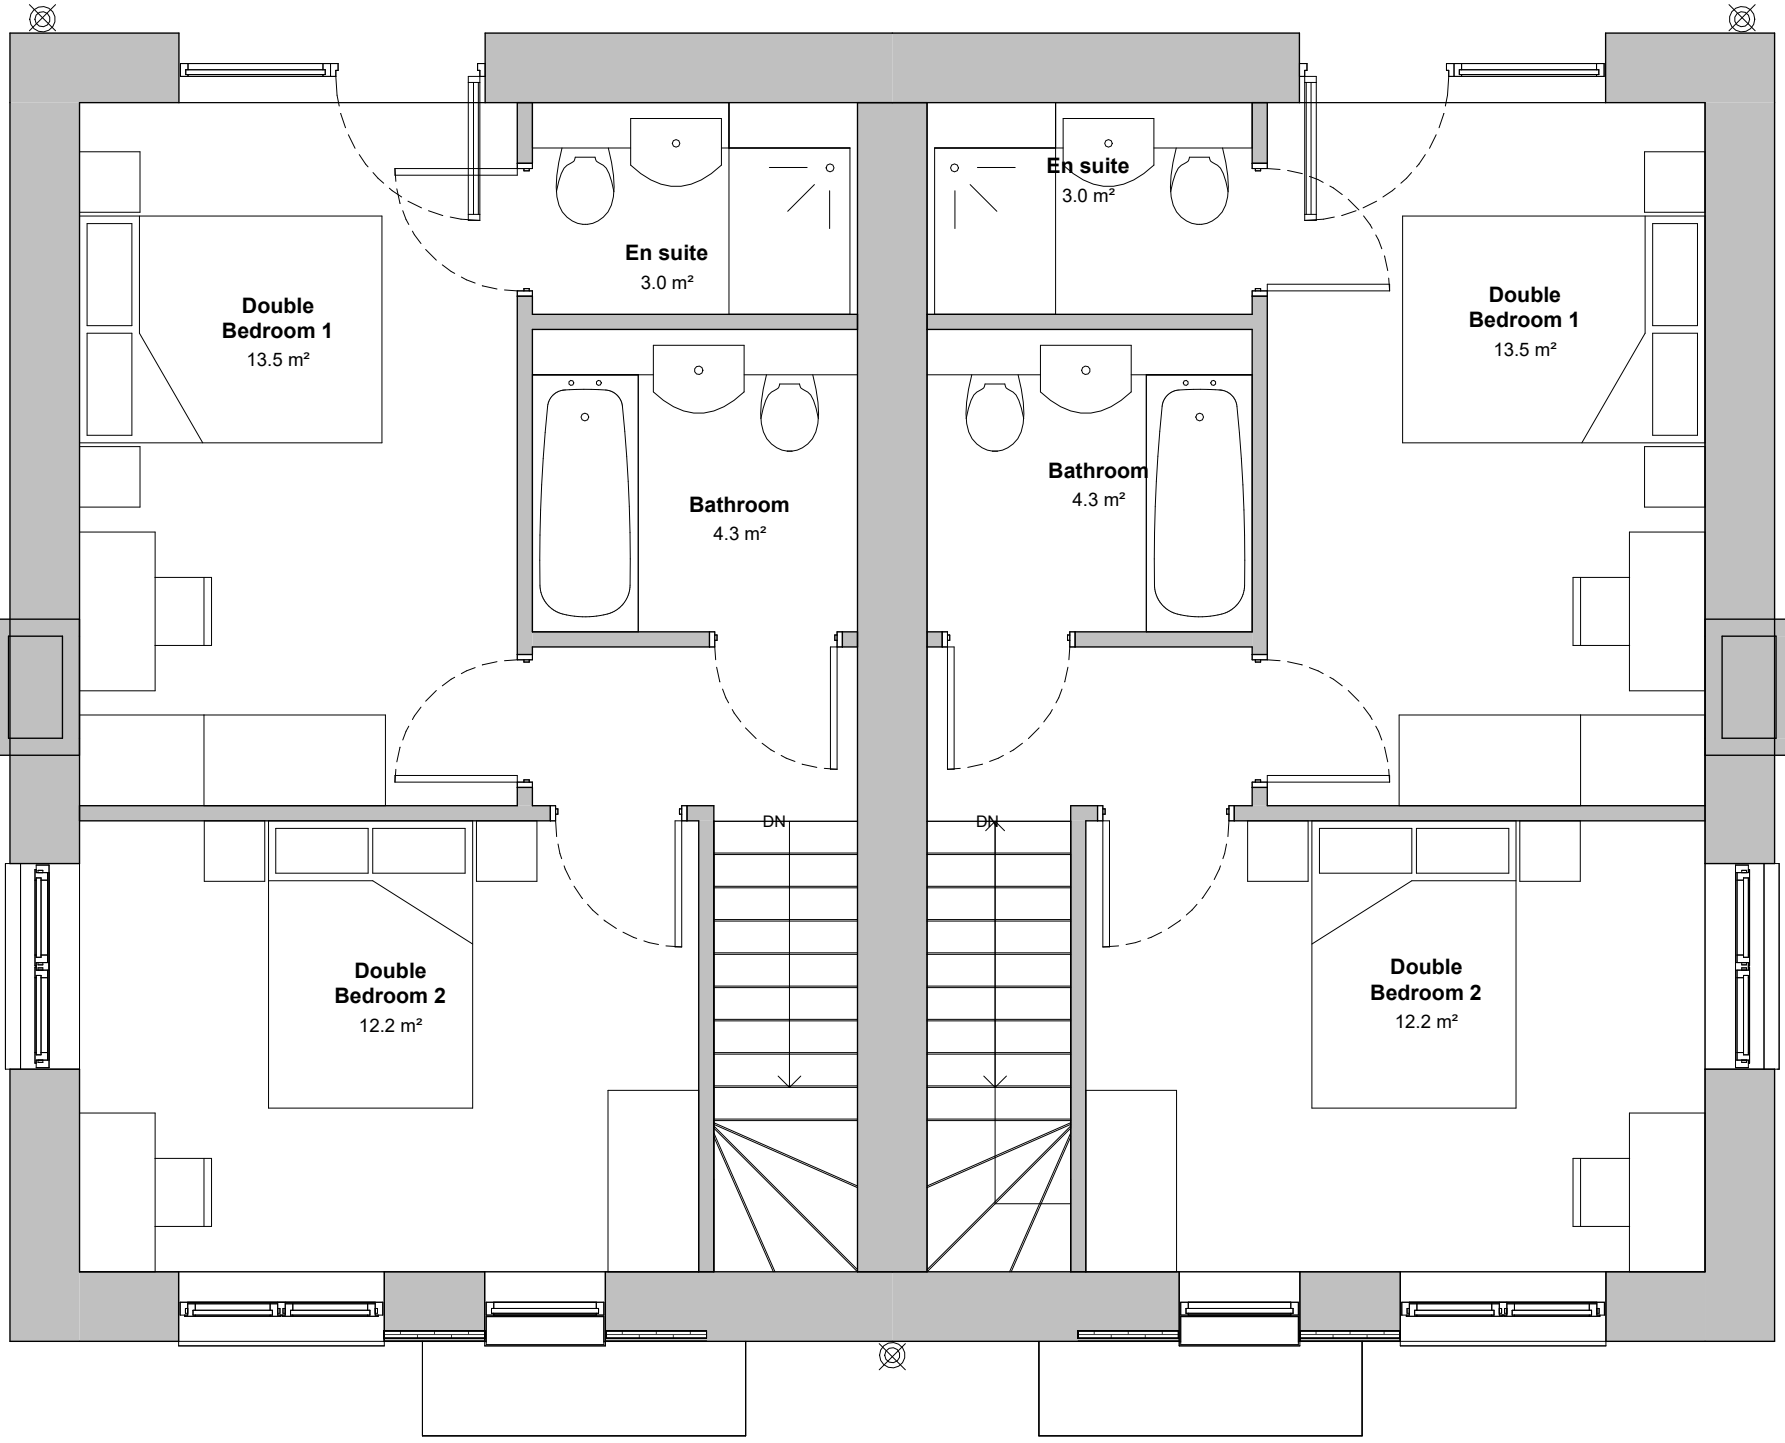

Level 01
Area Plan

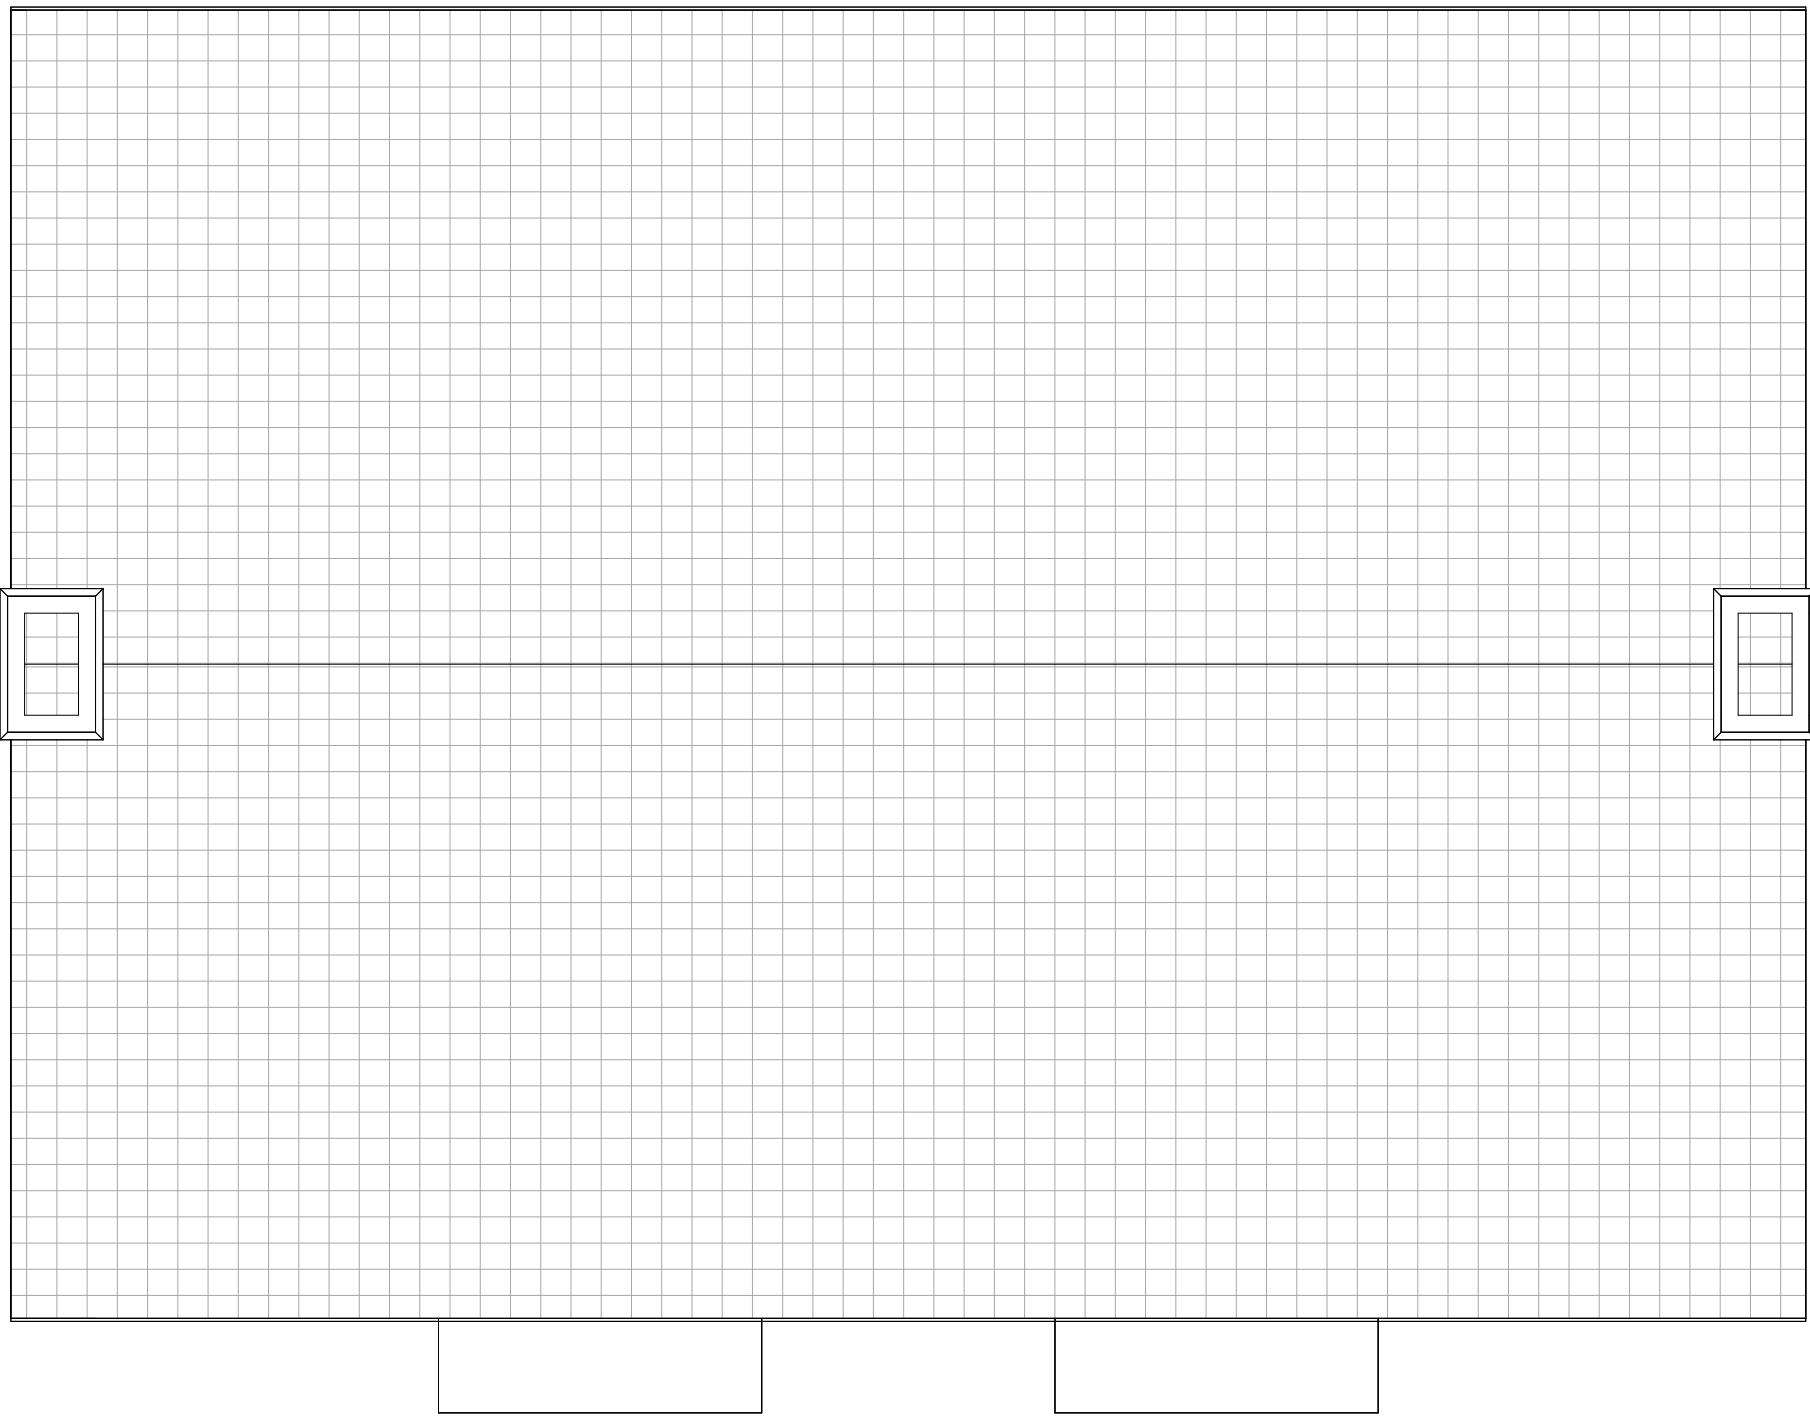

Roof Plan

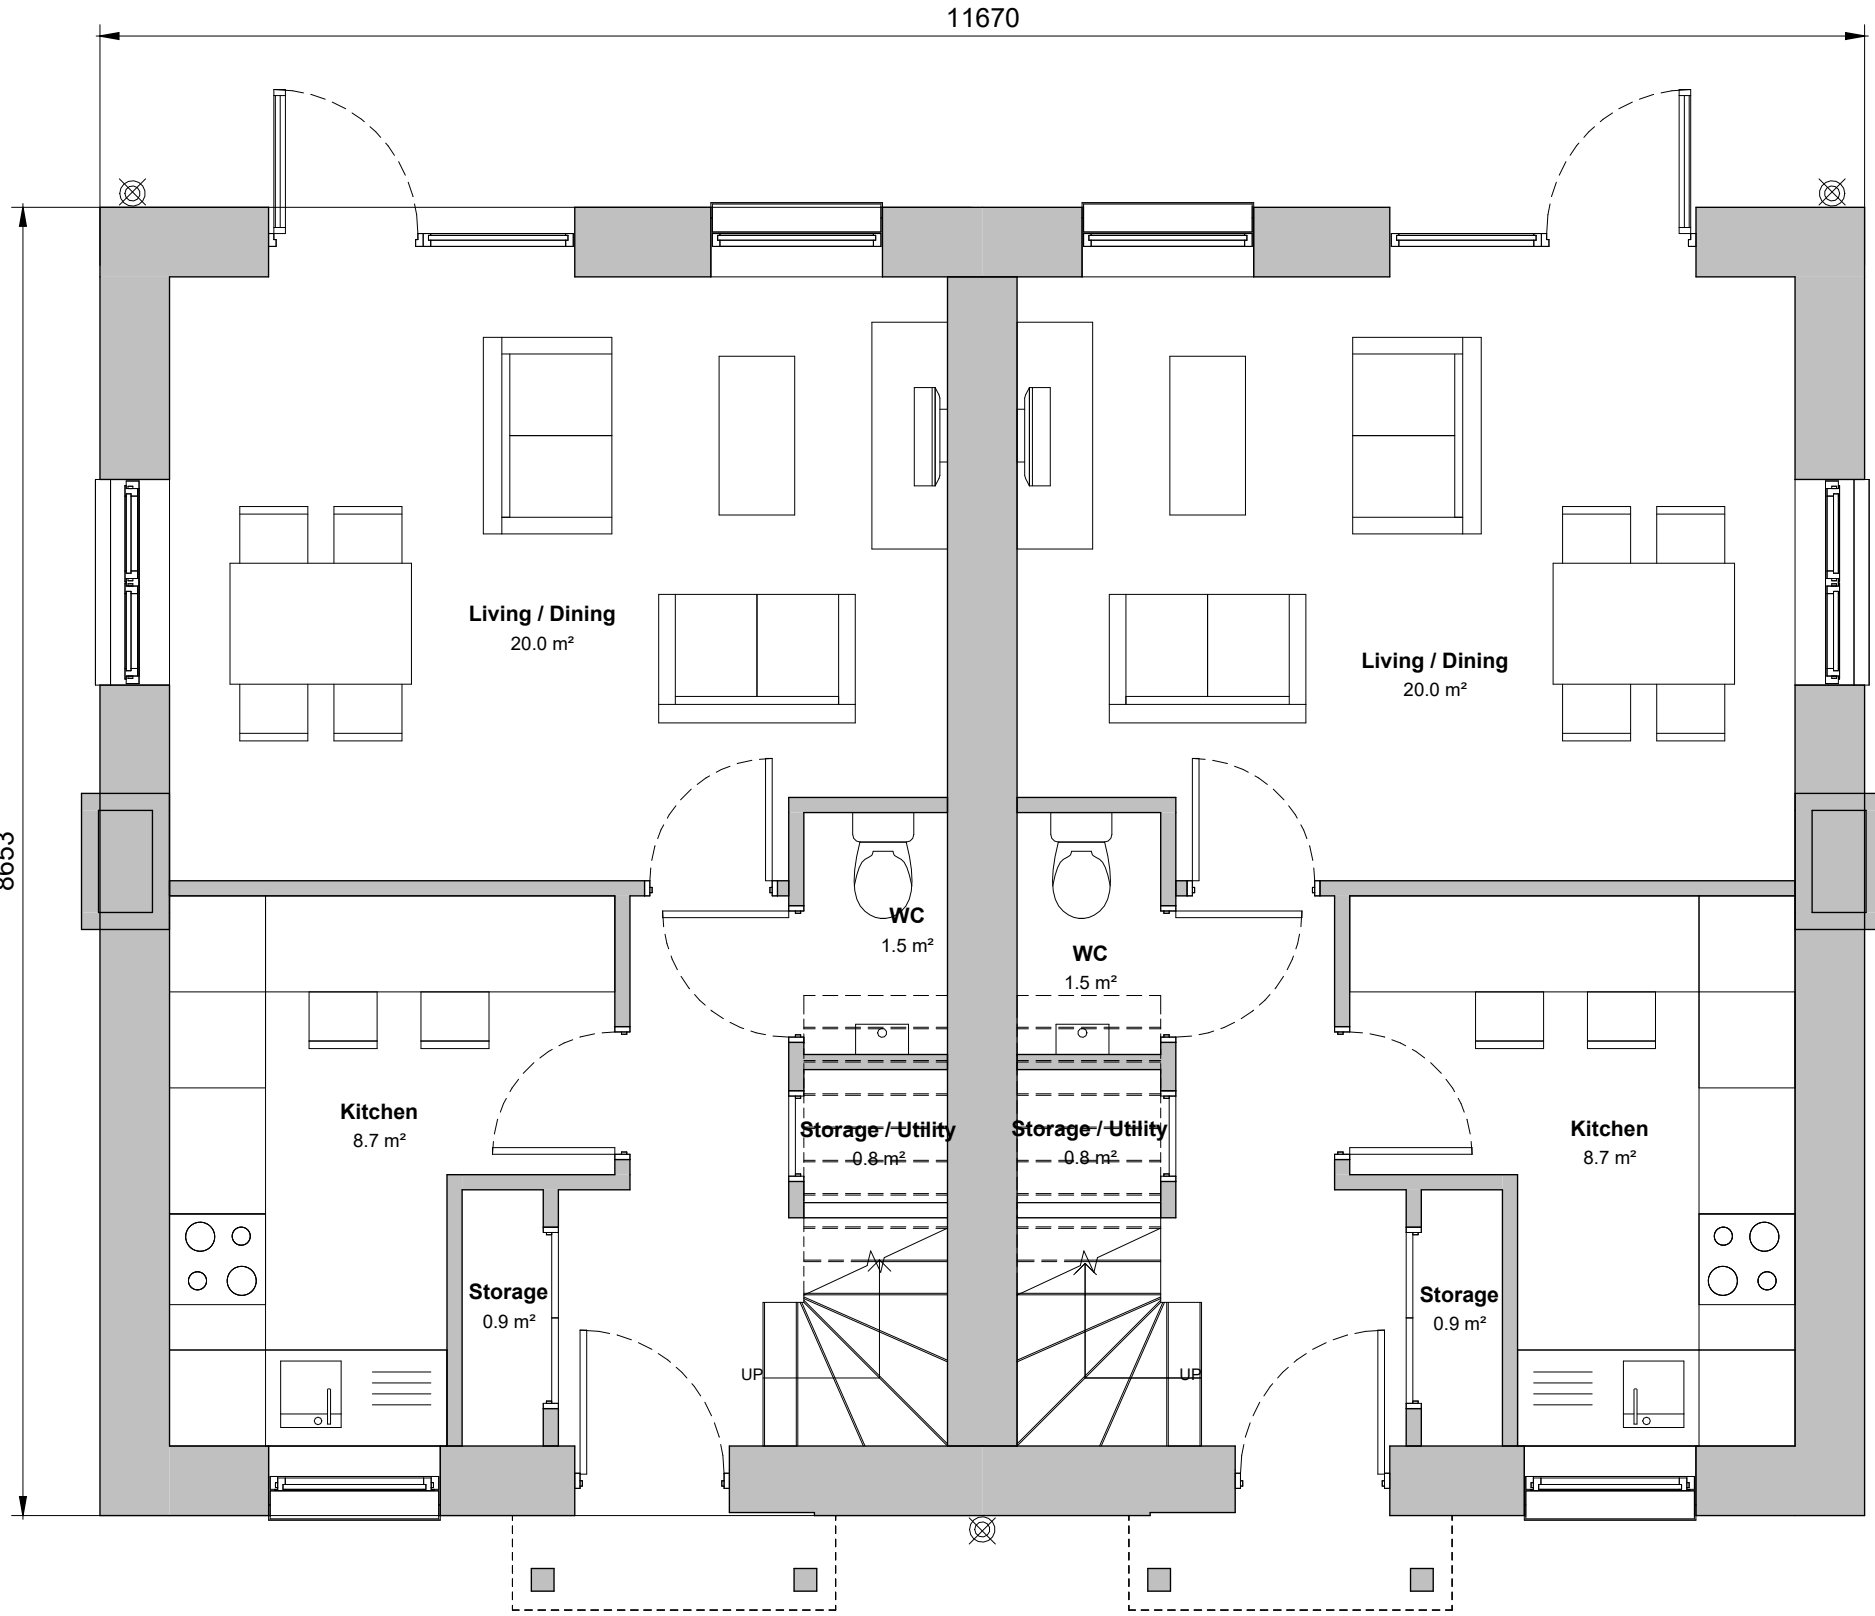

Level 00
Area Plan



- General Notes
- 1. This Drawing Represents the Design Intent ONLY.
 - 2. Contractors and Consultants are, not to scale DIMENSIONS, from this Drawing.
 - 3. All dimensions are shown in millimetres unless otherwise indicated.
 - 4. Reproduced by permission of Ordnance Survey on behalf of HMSO © CROWN COPYRIGHT and database right 2008 All rights reserved Ordnance Survey Licence number AL 1000 22432 Broadway Malyan Limited.
 - 5. Landscape shown is for illustrative purposes only. For detailed landscape information, please refer to the landscape information & documents.
 - 6. The survey information shown on this drawing is based on a topographical survey prepared by a third party, and therefore Broadway Malyan Limited accepts no responsibility for the accuracy or completeness of the survey.
 - 7. Drawings to be read in conjunction with the associated Design & Access Statement, associated consultant design team documents & reports, in addition to the landscape information.



BroadwayMalyan ^{BM}

4 Pear Place
London
SE1 8BT
T +44 (0)20 7261 4200
T +44 (0)20 7261 4300
E Lon@BroadwayMalyan.com
www.BroadwayMalyan.com

Client
Legal & General

Project
North Horsham
North Horsham, West Sussex, UK

Drawing Title
**2 Bed Semi Detached - Type P2
- Floor Plans**

Status Code
PL

Work Status			
For Planning			
Scale	Drawn	Checked	Date
1:50 @ A1	JV	SL	12.06.26
Drawing Number			Revision
34584-BM-P2-ZZ-DR-A-03110			
project - originator - function - spatial - form - discipline - number			