




P4 - 3 bed 5 person house  
GIA - 1079.6 sqft (100.3 sqm)  
Private

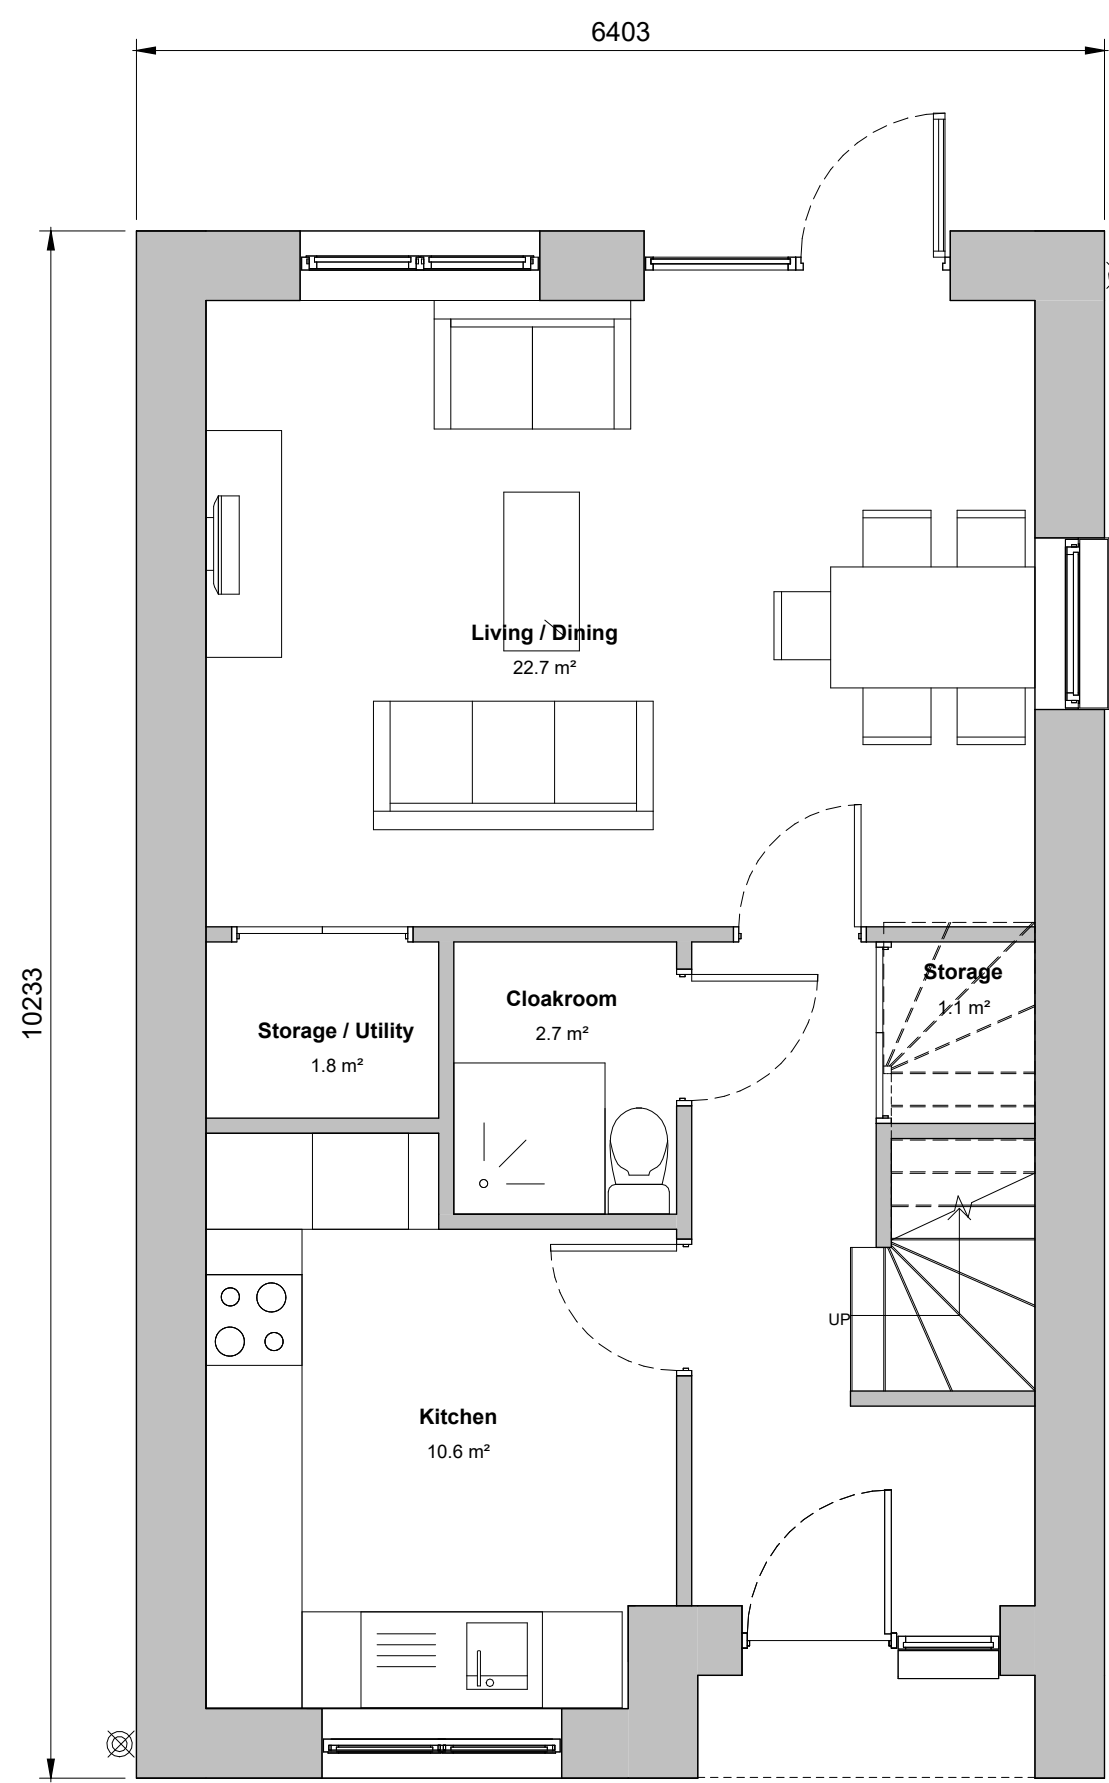

Level 00  
Area Plan

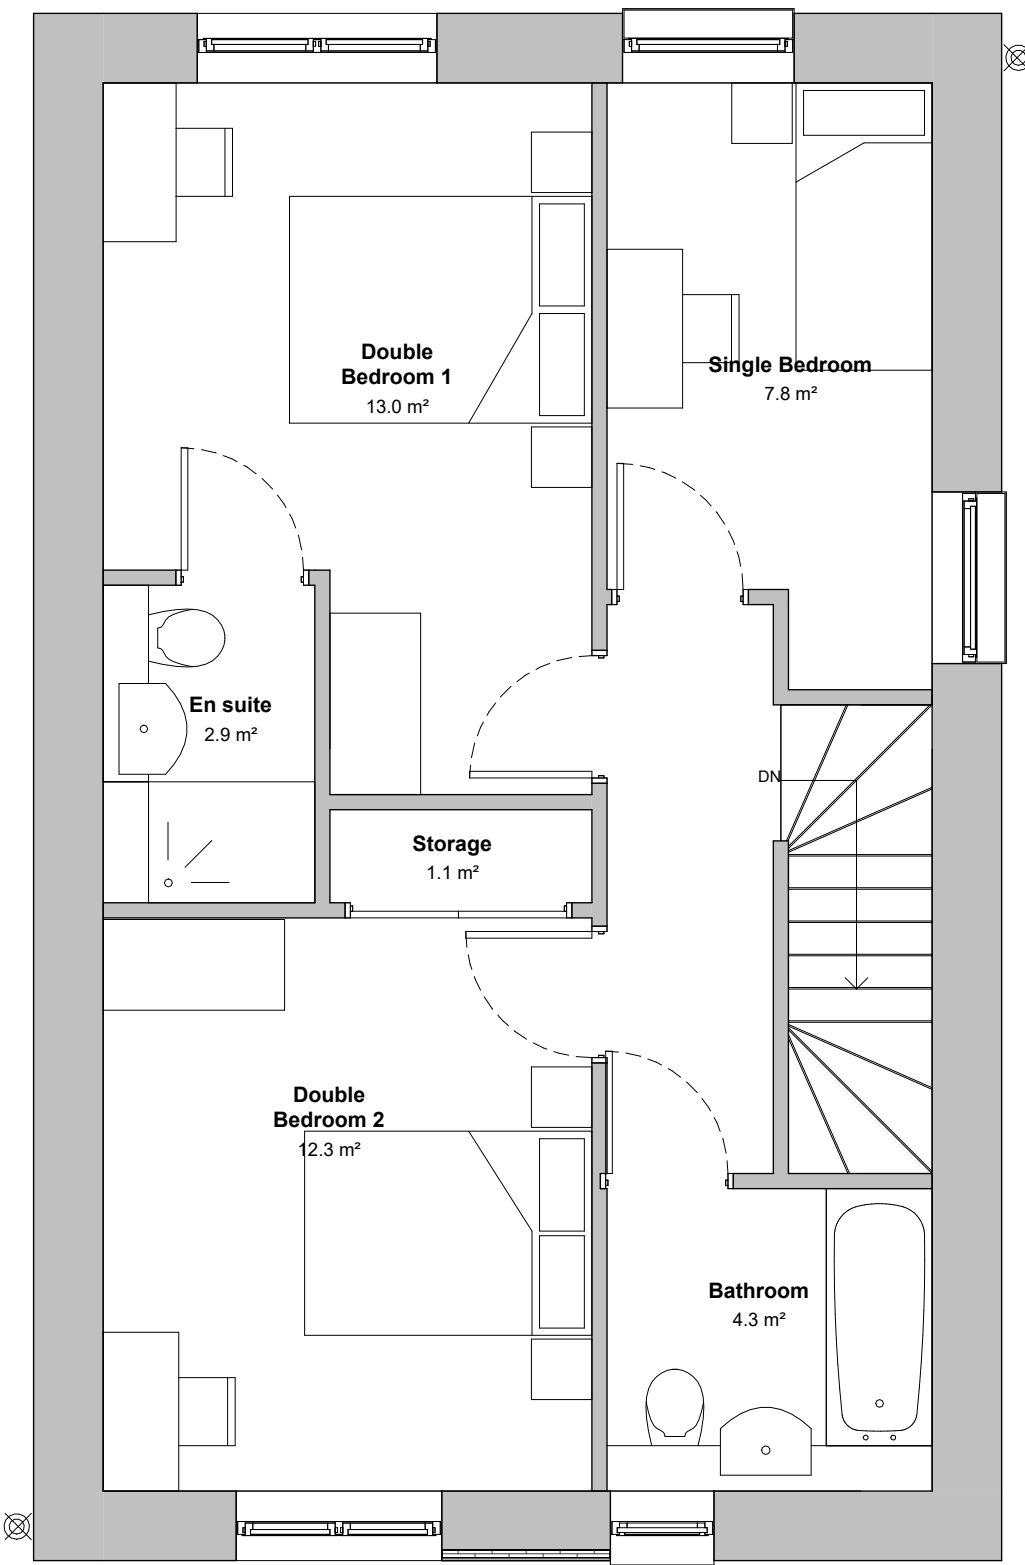

Level 01  
Area Plan

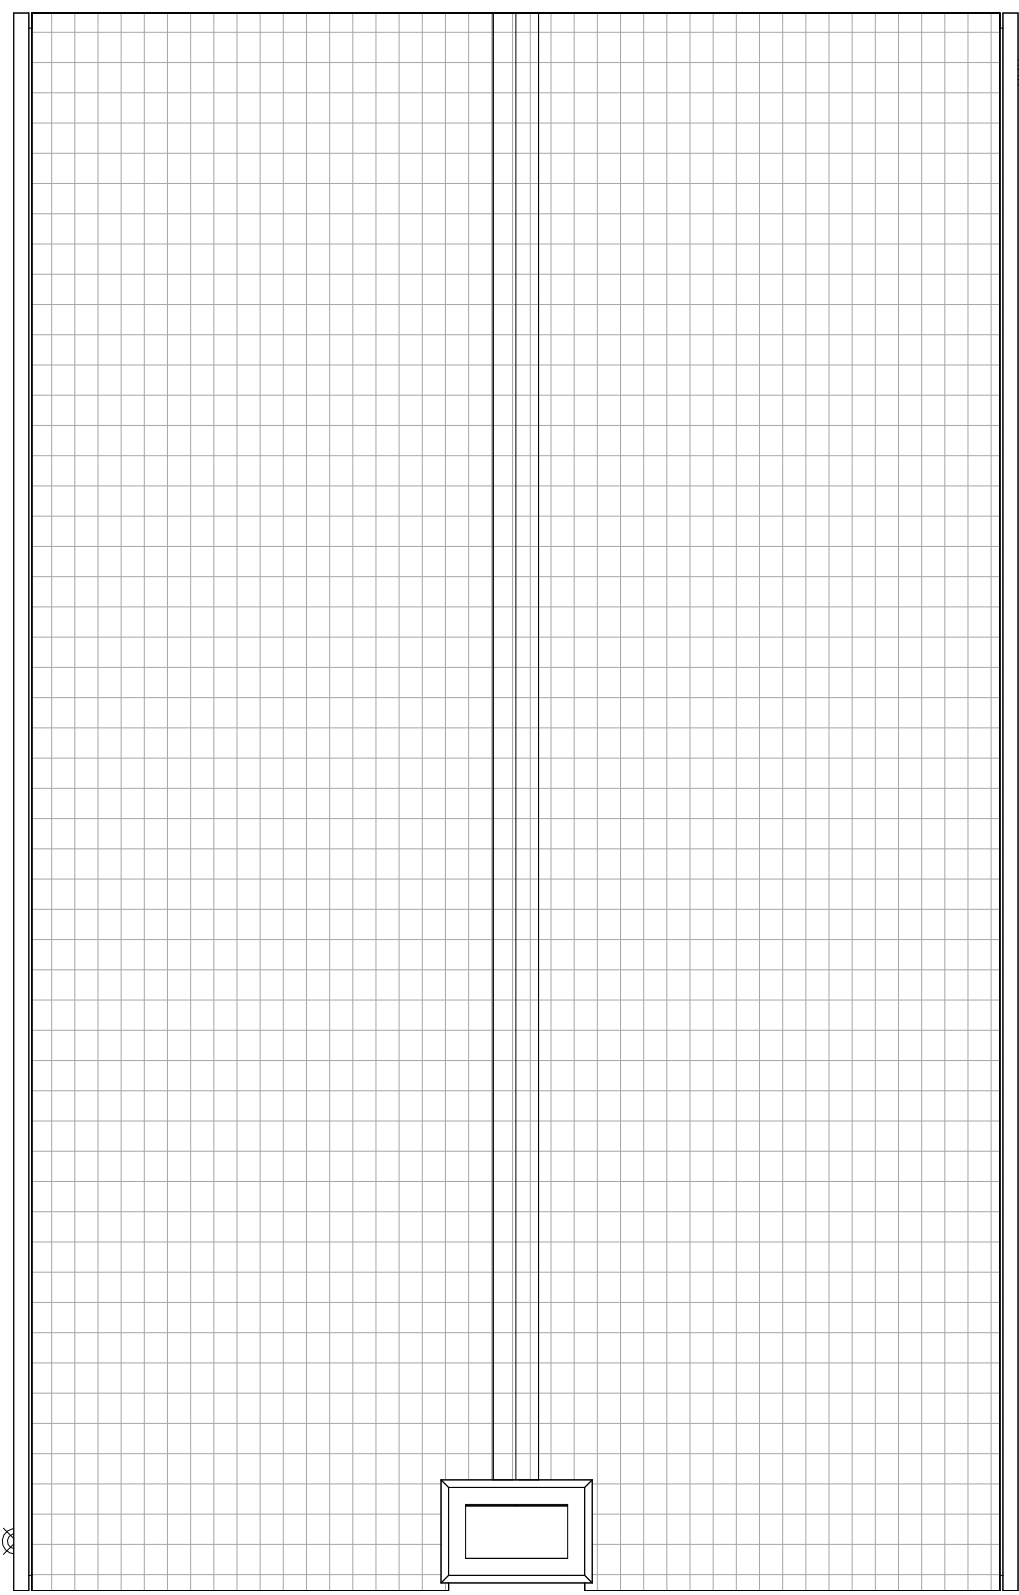

Roof Plan

Rear Elevation

Side Elevation A

Side Elevation B

Street Elevation

- General Notes
1. This Drawing Represents the Design Intent ONLY.
  2. Contractors and Consultants are, not to scale DIMENSIONS, from this Drawing.
  3. All dimensions are shown in millimetres unless otherwise indicated.
  4. Reproduced by permission of Ordnance Survey on behalf of HMSO © CROWN COPYRIGHT and database right 2008 All rights reserved Ordnance Survey Licence number AL 1000 22432 Broadway Malyan Limited.
  5. Landscape shown is for illustrative purposes only. For detailed landscape information, please refer to the landscape information & documents.
  6. The survey information shown on this drawing is based on a topographical survey prepared by a third party, and therefore Broadway Malyan Limited accepts no responsibility for the accuracy or completeness of the survey.
  7. Drawings to be read in conjunction with the associated Design & Access Statement, associated consultant design team documents & reports, in addition to the landscape information.



**Kitchen**  
12' 4" x 10' 2"  
3.8m x 3.11m

**Living / Dining**  
18' 0" x 13' 6"  
5.48m x 4.14m

**Double Bedroom 1**  
10' 2" x 15' 4"  
3.11m x 4.7m

**Double Bedroom 2**  
10' 2" x 12' 4"  
3.11m x 3.79m

**Single Bedroom**  
7' 4" x 10' 9"  
2.25m x 3.35m

| Description                                                            |       | Date                                                                       | Issued   | Check |
|------------------------------------------------------------------------|-------|----------------------------------------------------------------------------|----------|-------|
| BroadwayMalyan <sup>BM</sup>                                           |       |                                                                            |          |       |
| 4 Pear Place<br>London<br>SE1 8BT                                      |       | T +44 (0)20 7261 4200<br>T +44 (0)20 7261 4300<br>E Lon@BroadwayMalyan.com |          |       |
| www.BroadwayMalyan.com                                                 |       |                                                                            |          |       |
| Legal & General                                                        |       |                                                                            |          |       |
| Project<br>North Horsham<br>North Horsham, West Sussex, UK             |       |                                                                            |          |       |
| Drawing Title<br>3 Bed Detached - Type P4 - Floor Plans                |       |                                                                            |          |       |
| Status Code<br>PL                                                      |       |                                                                            |          |       |
| Work Status<br>For Planning                                            |       |                                                                            |          |       |
| Scale                                                                  | Drawn | Checked                                                                    | Date     |       |
| 1:50 @ A1                                                              | JV    | SL                                                                         | 12.06.26 |       |
| Drawing Number                                                         |       |                                                                            | Revision |       |
| 34584-BM-P4-ZZ-DR-A-03116                                              |       |                                                                            |          |       |
| project - originator - function - spatial - form - discipline - number |       |                                                                            |          |       |