




P7 - 4 bed 6 person house
GIA - 1369.2 sqft (127.2 sqm)
Private

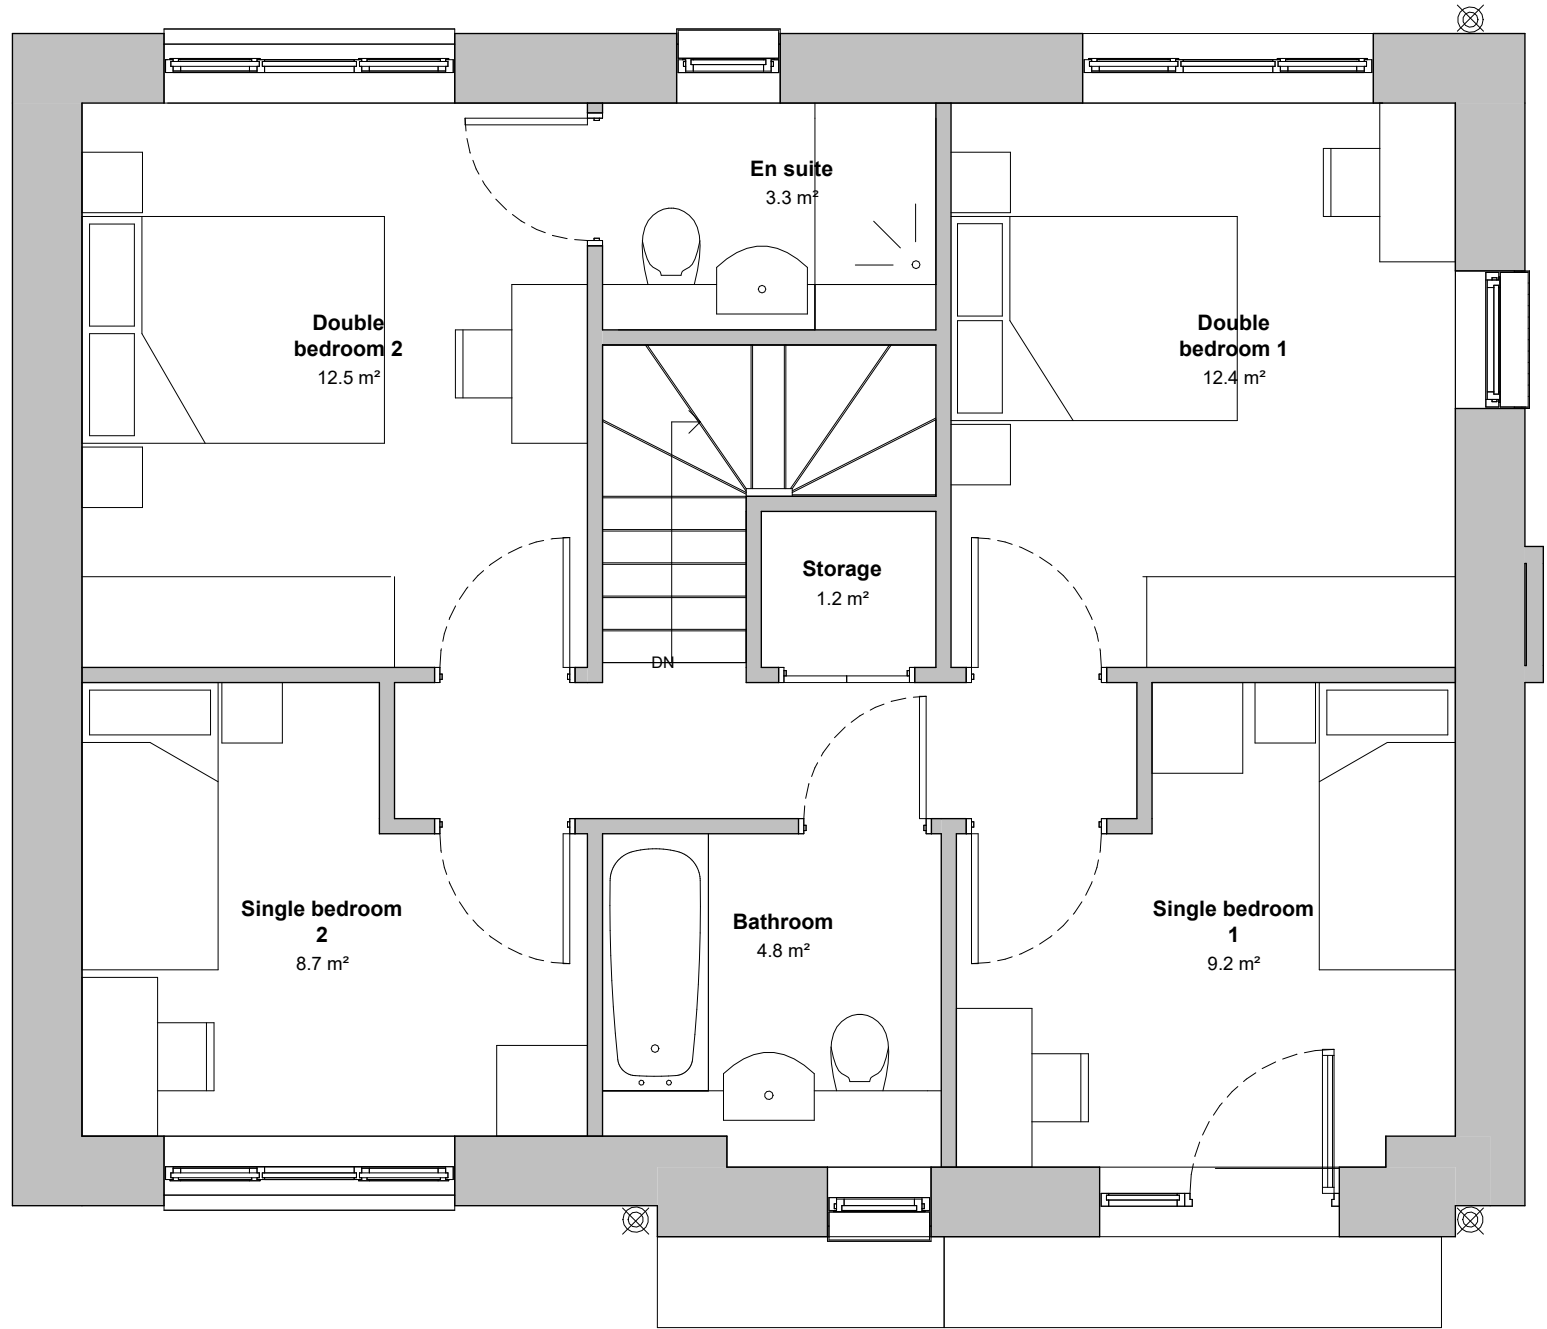

Level 01
Area Plan

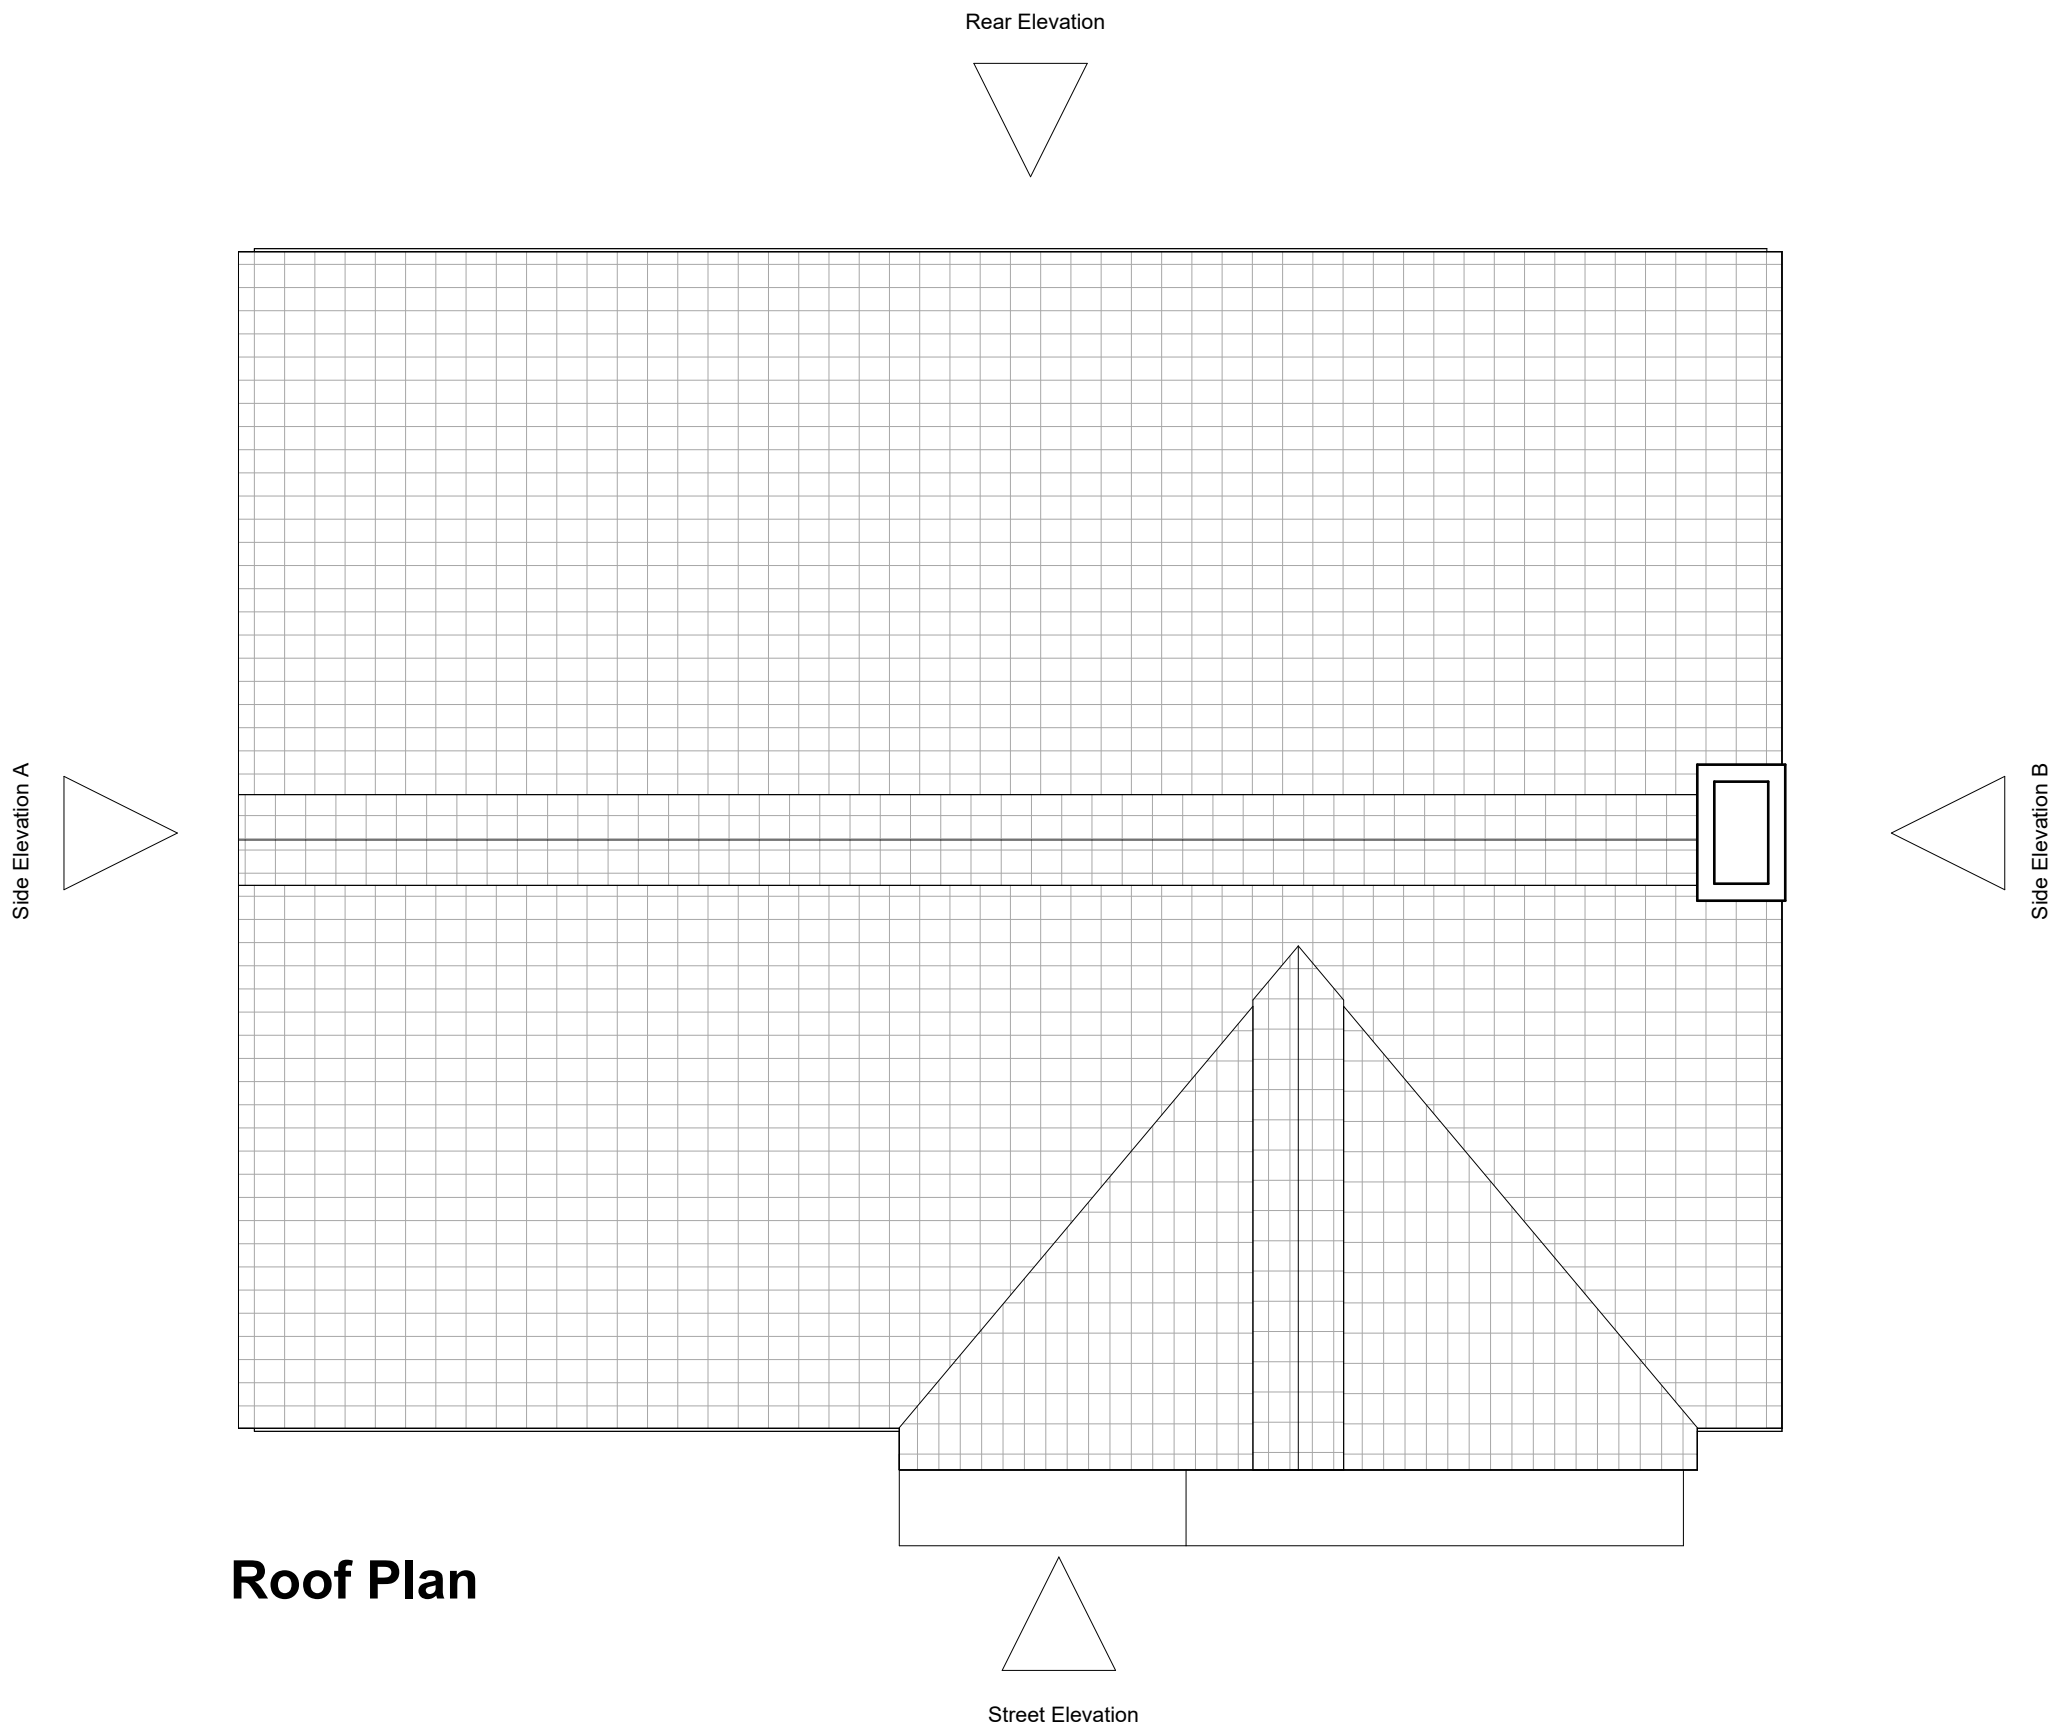

Roof Plan

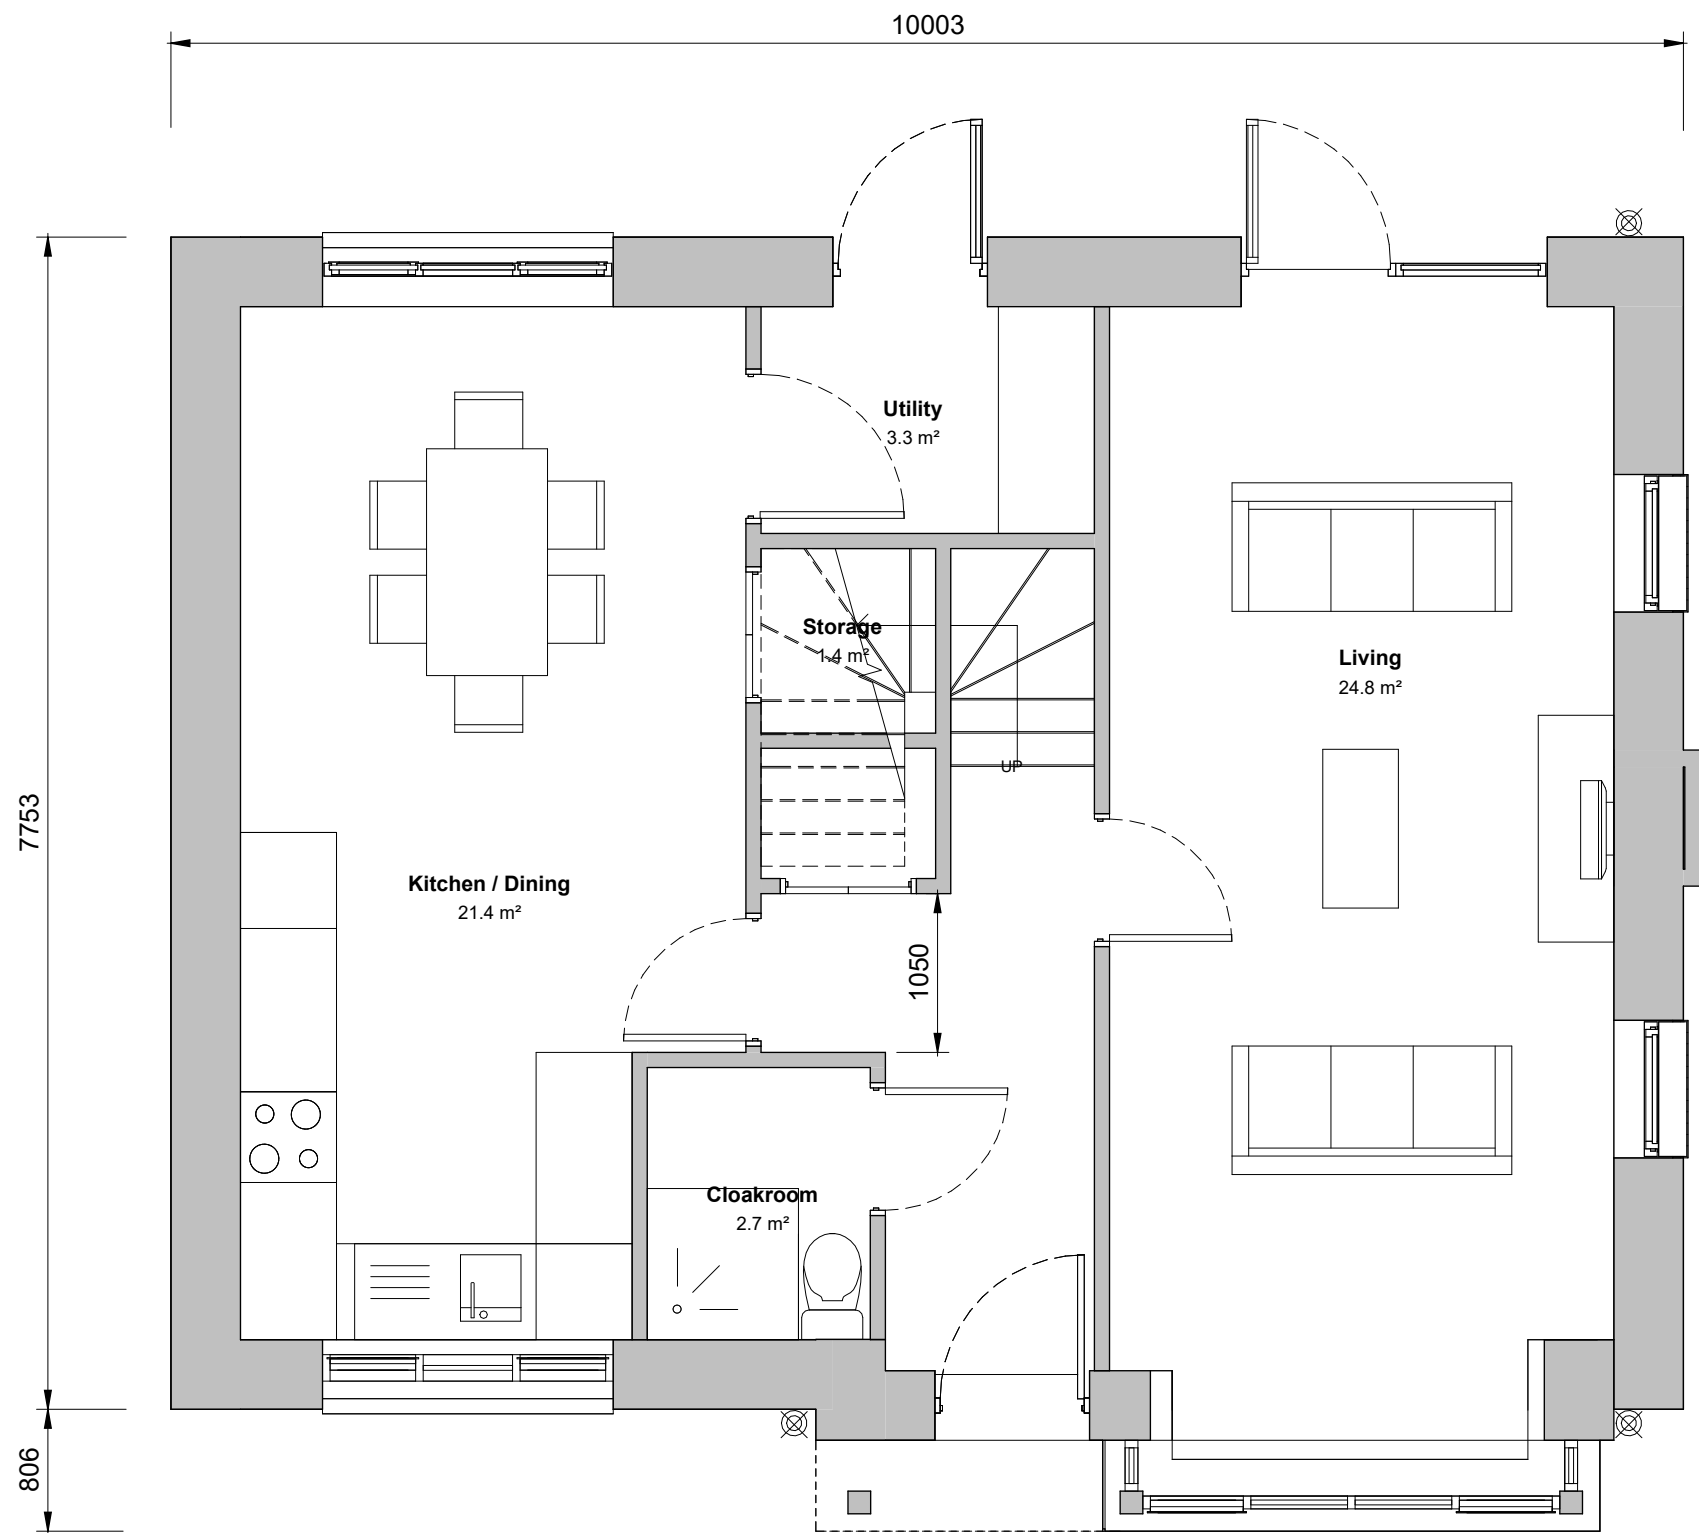

Level 00
Area Plan

Kitchen/Dining Room
10' 9" x 22' 5"
3.34m x 6.83m

Living
10' 9" x 15' 6"
3.33m x 4.73m

Office
7' 9" x 6' 7"
2.44m x 2m

Utility
7' 33" x 4' 9"
2.24m x 1.5m

Double Bedroom 1
10' 9x 12' 2"
3.33m x 3.73m

Double Bedroom 2
10' 9" x 12' 2"
3.34m x 3.73m

Single Bedroom 1
9' 10" x 12' 2"
3m x 3.73m

Single Bedroom 2
9' 10" x 10' 9"
3m x 3.34m



- General Notes**
- This Drawing Represents the Design Intent ONLY.
 - Contractors and Consultants are, not to scale DIMENSIONS, from this Drawing.
 - All dimensions are shown in millimetres unless otherwise indicated.
 - Reproduced by permission of Ordnance Survey on behalf of HMSO © CROWN COPYRIGHT and database right 2008 All rights reserved Ordnance Survey Licence number AL 1000 22432 Broadway Malyan Limited.
 - Landscape shown is for illustrative purposes only. For detailed landscape information, please refer to the landscape information & documents.
 - The survey information shown on this drawing is based on a topographical survey prepared by a third party, and therefore Broadway Malyan Limited accepts no responsibility for the accuracy or completeness of the survey.
 - Drawings to be read in conjunction with the associated Design & Access Statement, associated consultant design team documents & reports, in addition to the landscape information.



BroadwayMalyan^{BM}

4 Pear Place
London
SE1 8BT
T +44 (0)20 7261 4200
T +44 (0)20 7261 4300
E Lon@BroadwayMalyan.com
www.BroadwayMalyan.com

Legal & General

North Horsham

North Horsham, West Sussex, UK

Drawing Title
4 Bed Detached - Type P7 - Floor Plans

Status Code
PL

Work Status
For Planning
Scale Drawn Checked Date
1:50 @ A1 JV SL 12.06.26
Drawing Number
34584-BM-P7-ZZ-DR-A-03128
Revision
project - originator - function - spatial - form - discipline - number