




P10 - 5 bed 8 person house
GIA - 2006.4 sqft (186.4 sqm)
Private

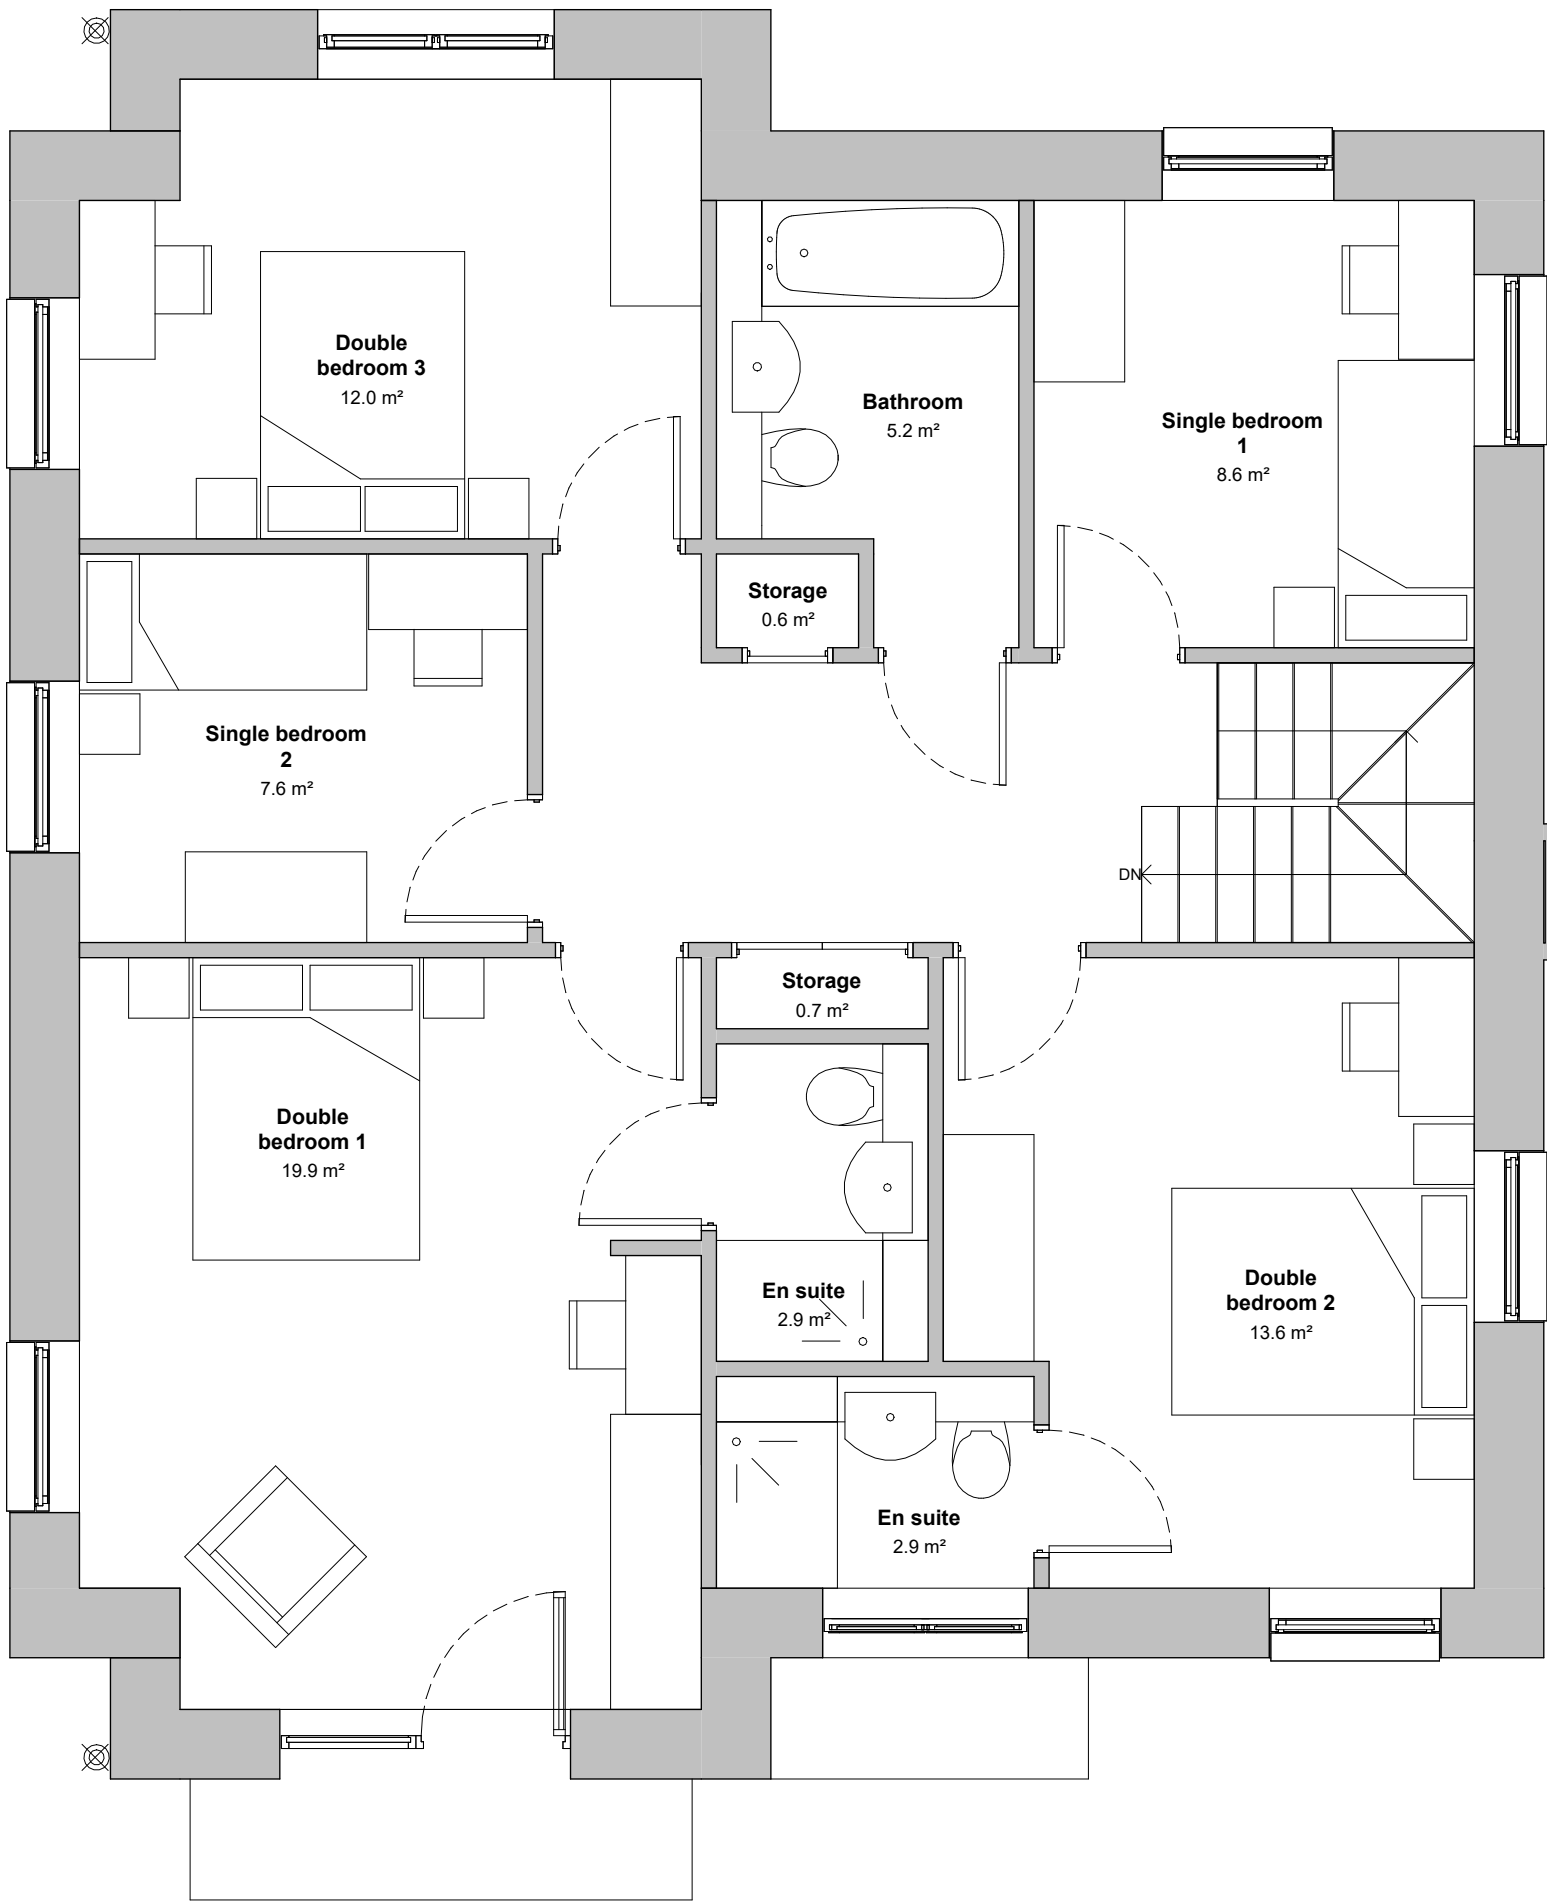

Level 01
Area Plan

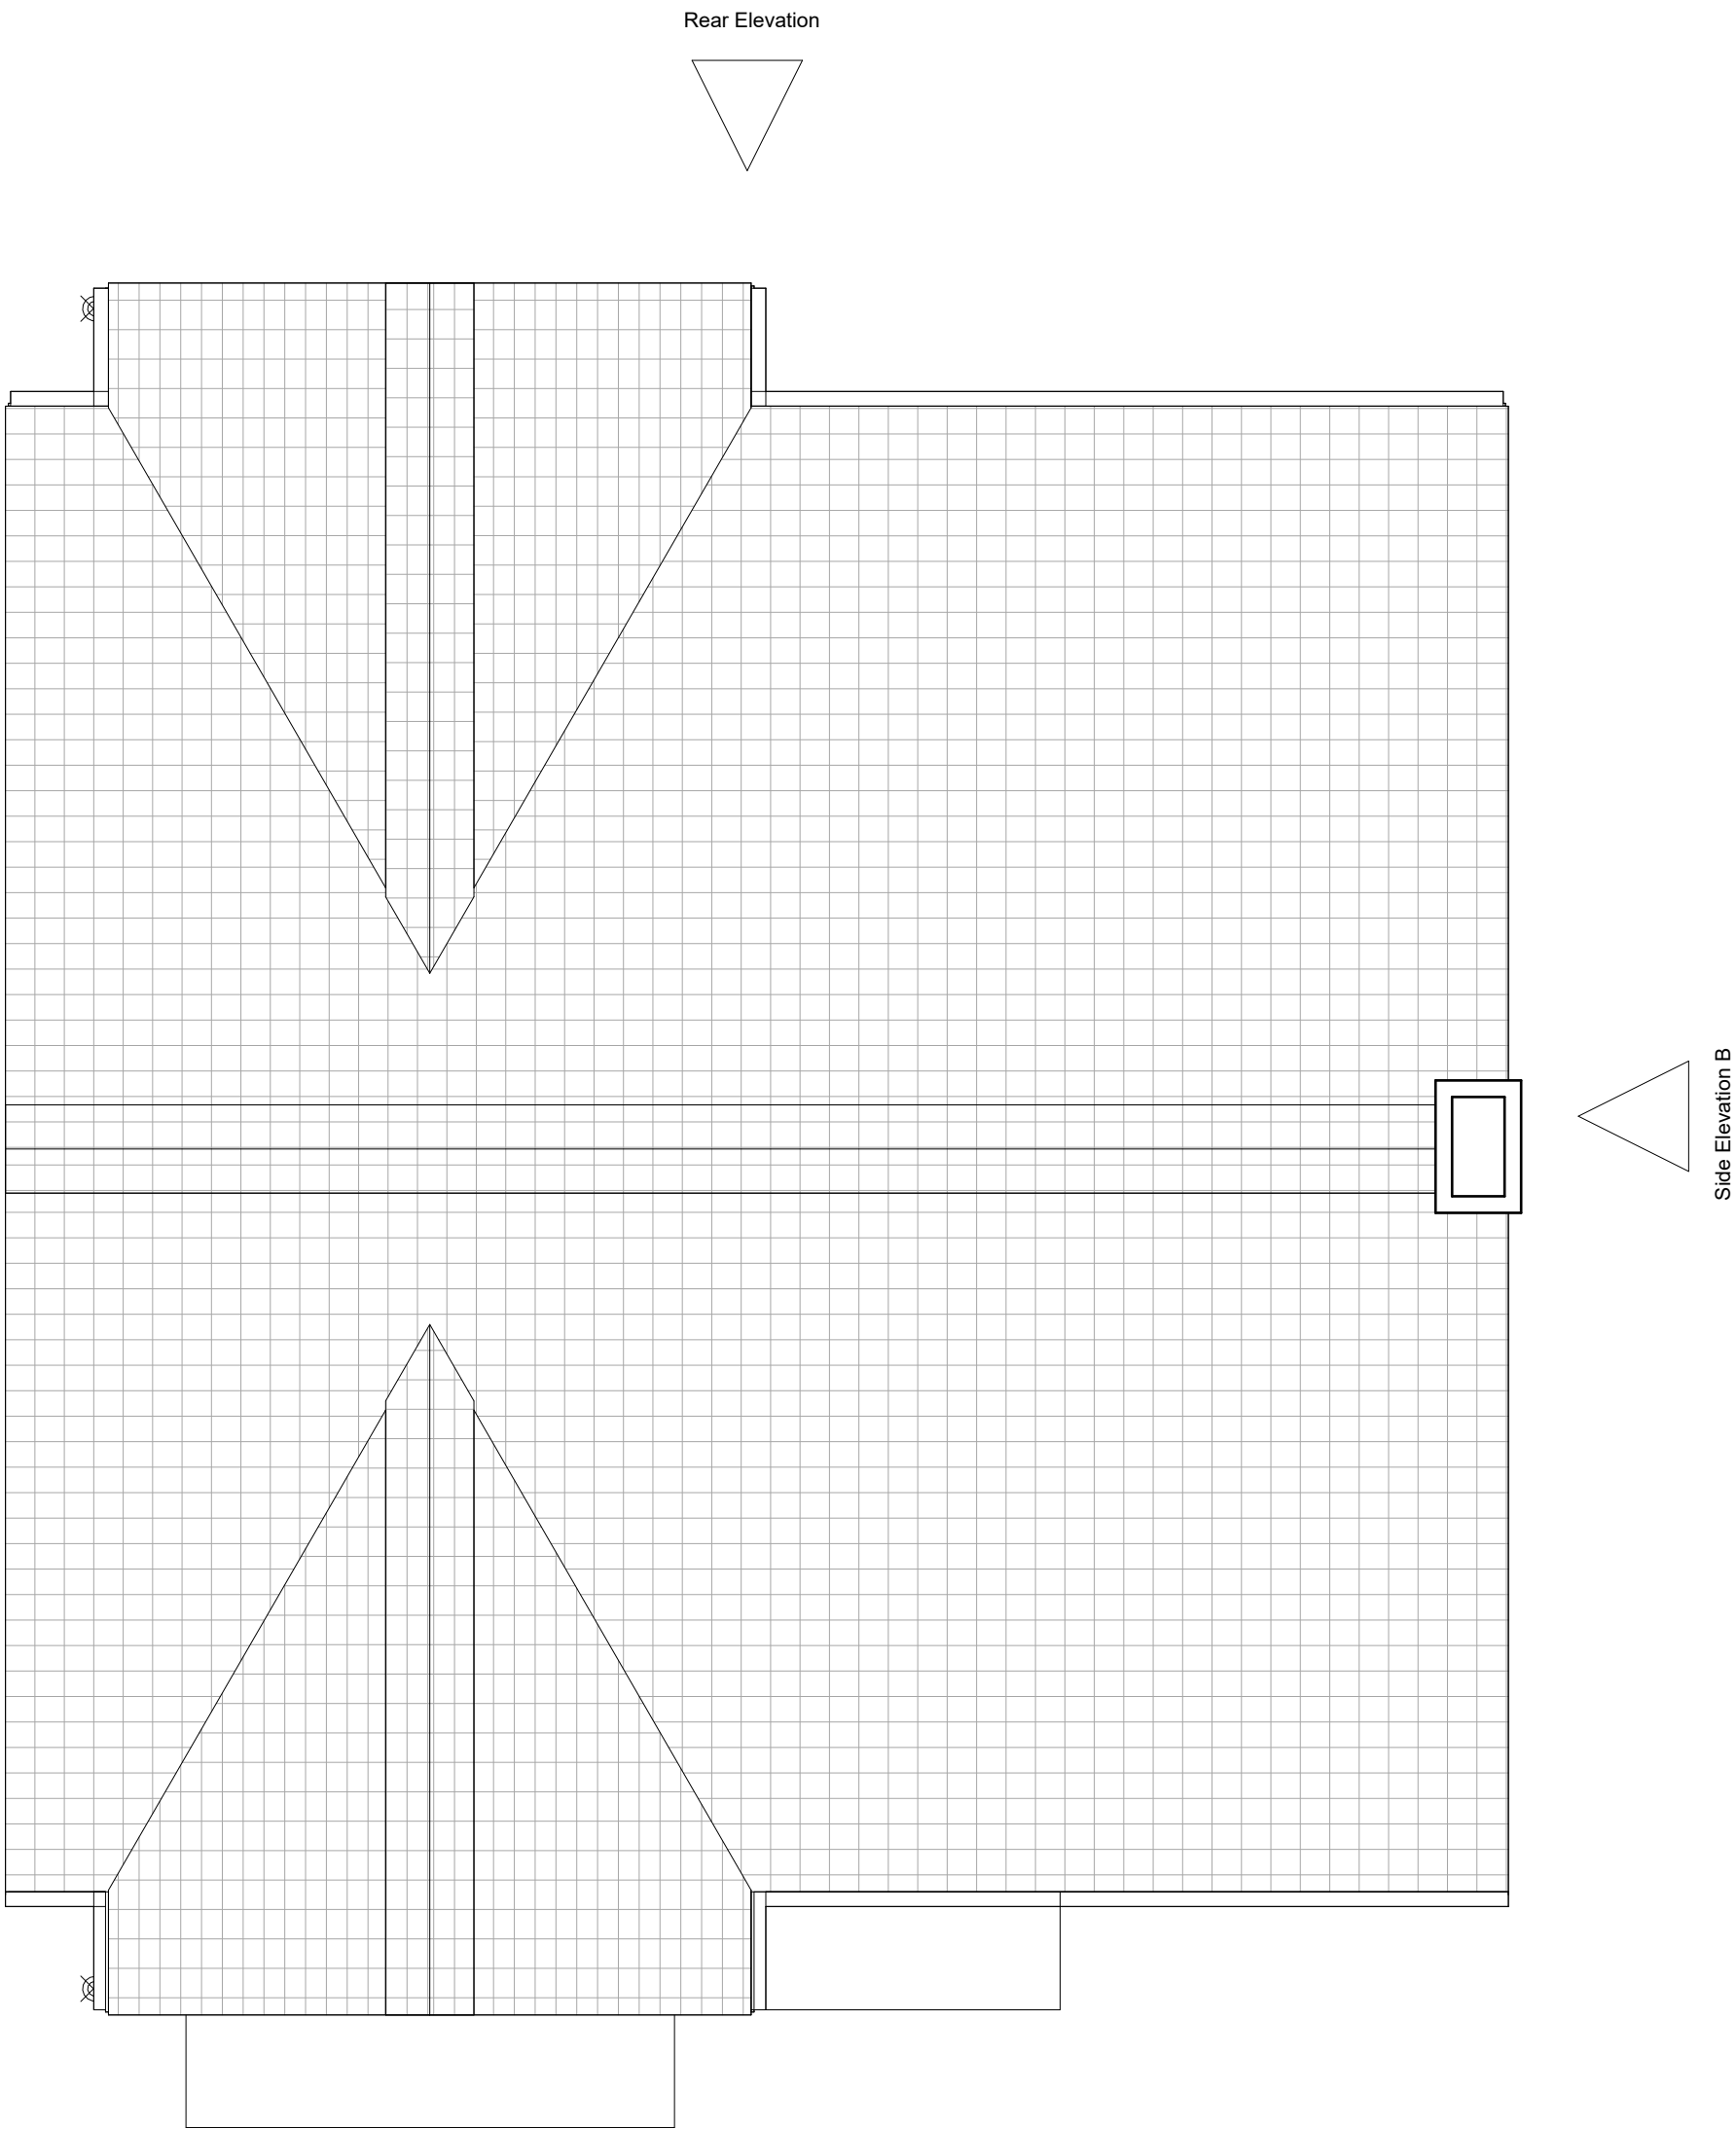

Roof Plan

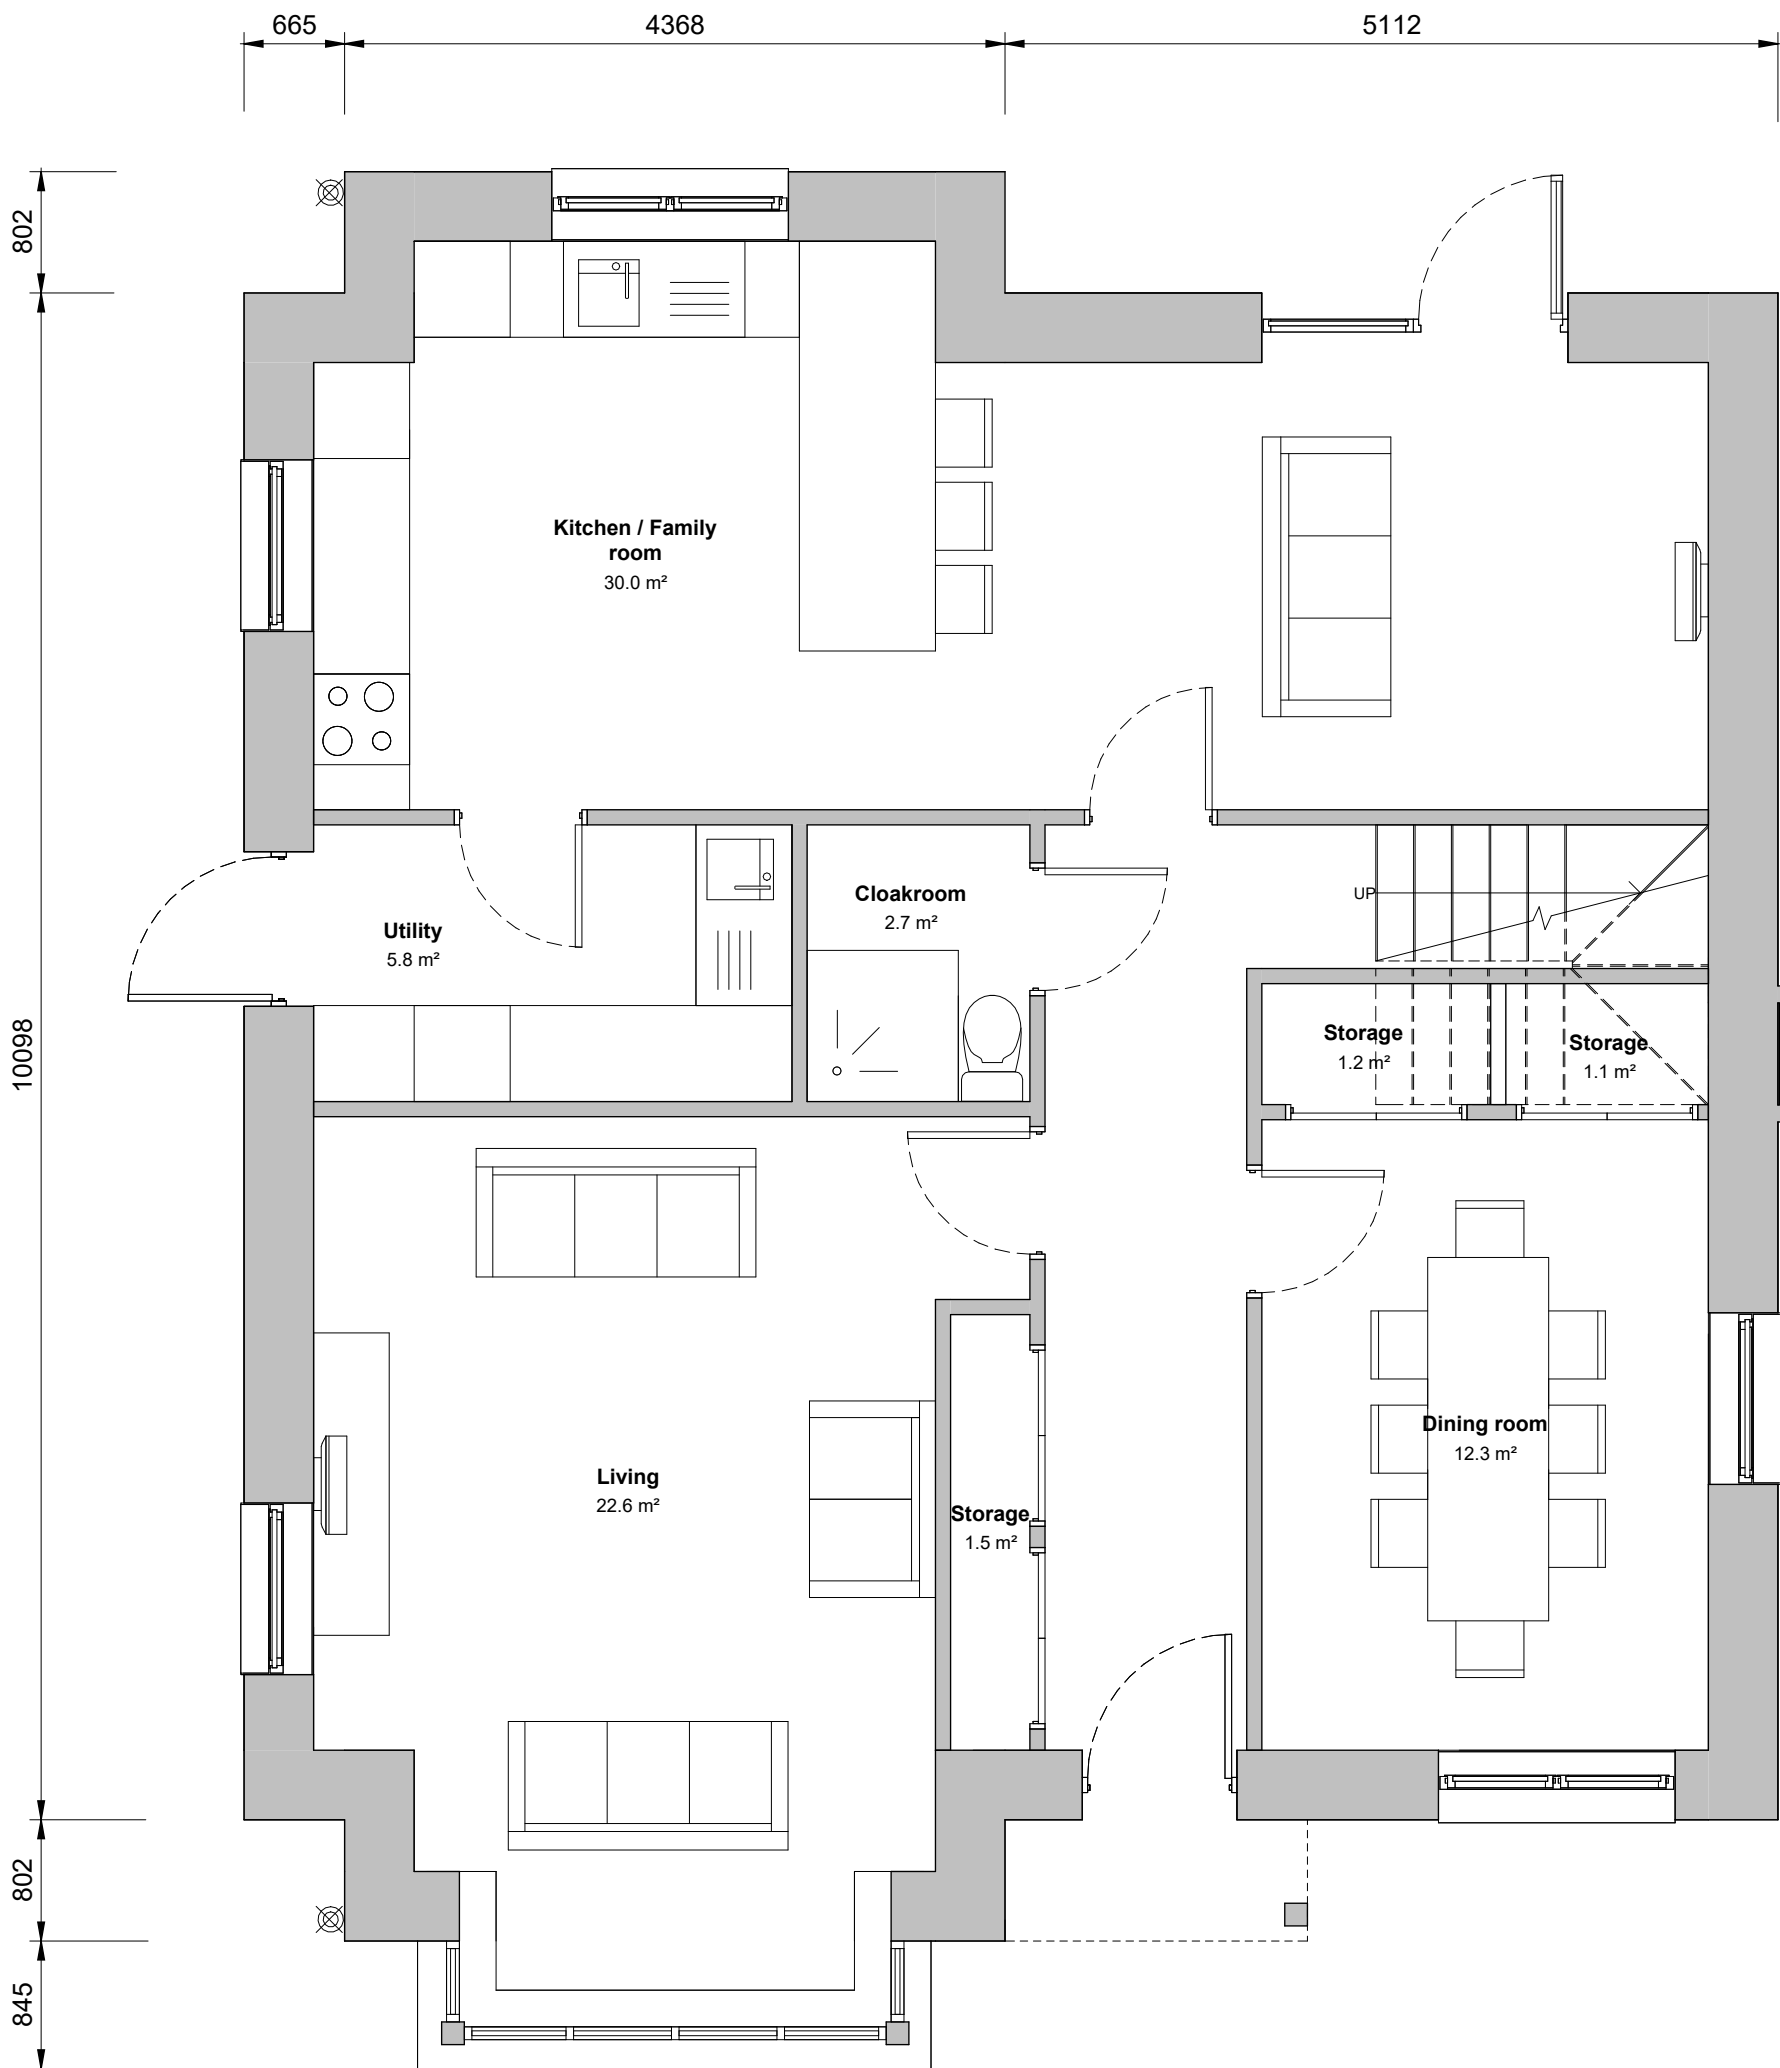

Level 00
Area Plan



Kitchen/Family Room
30' 2" x 12' 3"
9.22m x 3.76m

Dining
13' 6" x 9' 7"
4.17m x 2.95m

Living
16' 3" x 13' 5"
4.99m x 4.11m

Utility
10' 3" x 7' 2"
3.16m x 1.83m

Double Bedroom 1
16' 3" x 13' 5"
4.97m x 4.11m

Double Bedroom 2
13' 6" x 11' 5"
4.17m x 3.51m

Double Bedroom 3
15' 8" x 13' 5"
3.04m x 4.11m

Single Bedroom 1
9' 5" x 9' 7"
2.91m x 2.95m

Single Bedroom 2
8' 4" x 9' 7"
2.57m x 2.96m

- General Notes**
- This Drawing Represents the Design Intent ONLY.
 - Contractors and Consultants are, not to scale DIMENSIONS, from this Drawing.
 - All dimensions are shown in millimetres unless otherwise indicated.
 - Reproduced by permission of Ordnance Survey on behalf of HMSO © CROWN COPYRIGHT and database right 2008 All rights reserved Ordnance Survey Licence number AL 1000 22432 Broadway Malyan Limited.
 - Landscape shown is for illustrative purposes only. For detailed landscape information, please refer to the landscape information & documents.
 - The survey information shown on this drawing is based on a topographical survey prepared by a third party, and therefore Broadway Malyan Limited accepts no responsibility for the accuracy or completeness of the survey.
 - Drawings to be read in conjunction with the associated Design & Access Statement, associated consultant design team documents & reports, in addition to the landscape information.



BroadwayMalyan^{BM}

4 Pear Place
London
SE1 8BT
T +44 (0)20 7261 4200
T +44 (0)20 7261 4300
E Lon@BroadwayMalyan.com
www.BroadwayMalyan.com

Legal & General

North Horsham
North Horsham, West Sussex, UK

Drawing Title
**5 Bed Detached - Type P10 -
Floor Plans**

Status Code
PL

Work Status
For Planning
Scale Drawn Checked Date
1:50 @ A1 JV SL 12.06.26
Drawing Number
34584-BM-P10-ZZ-DR-A-03134
Revision
project - originator - function - spatial - form - discipline - number