

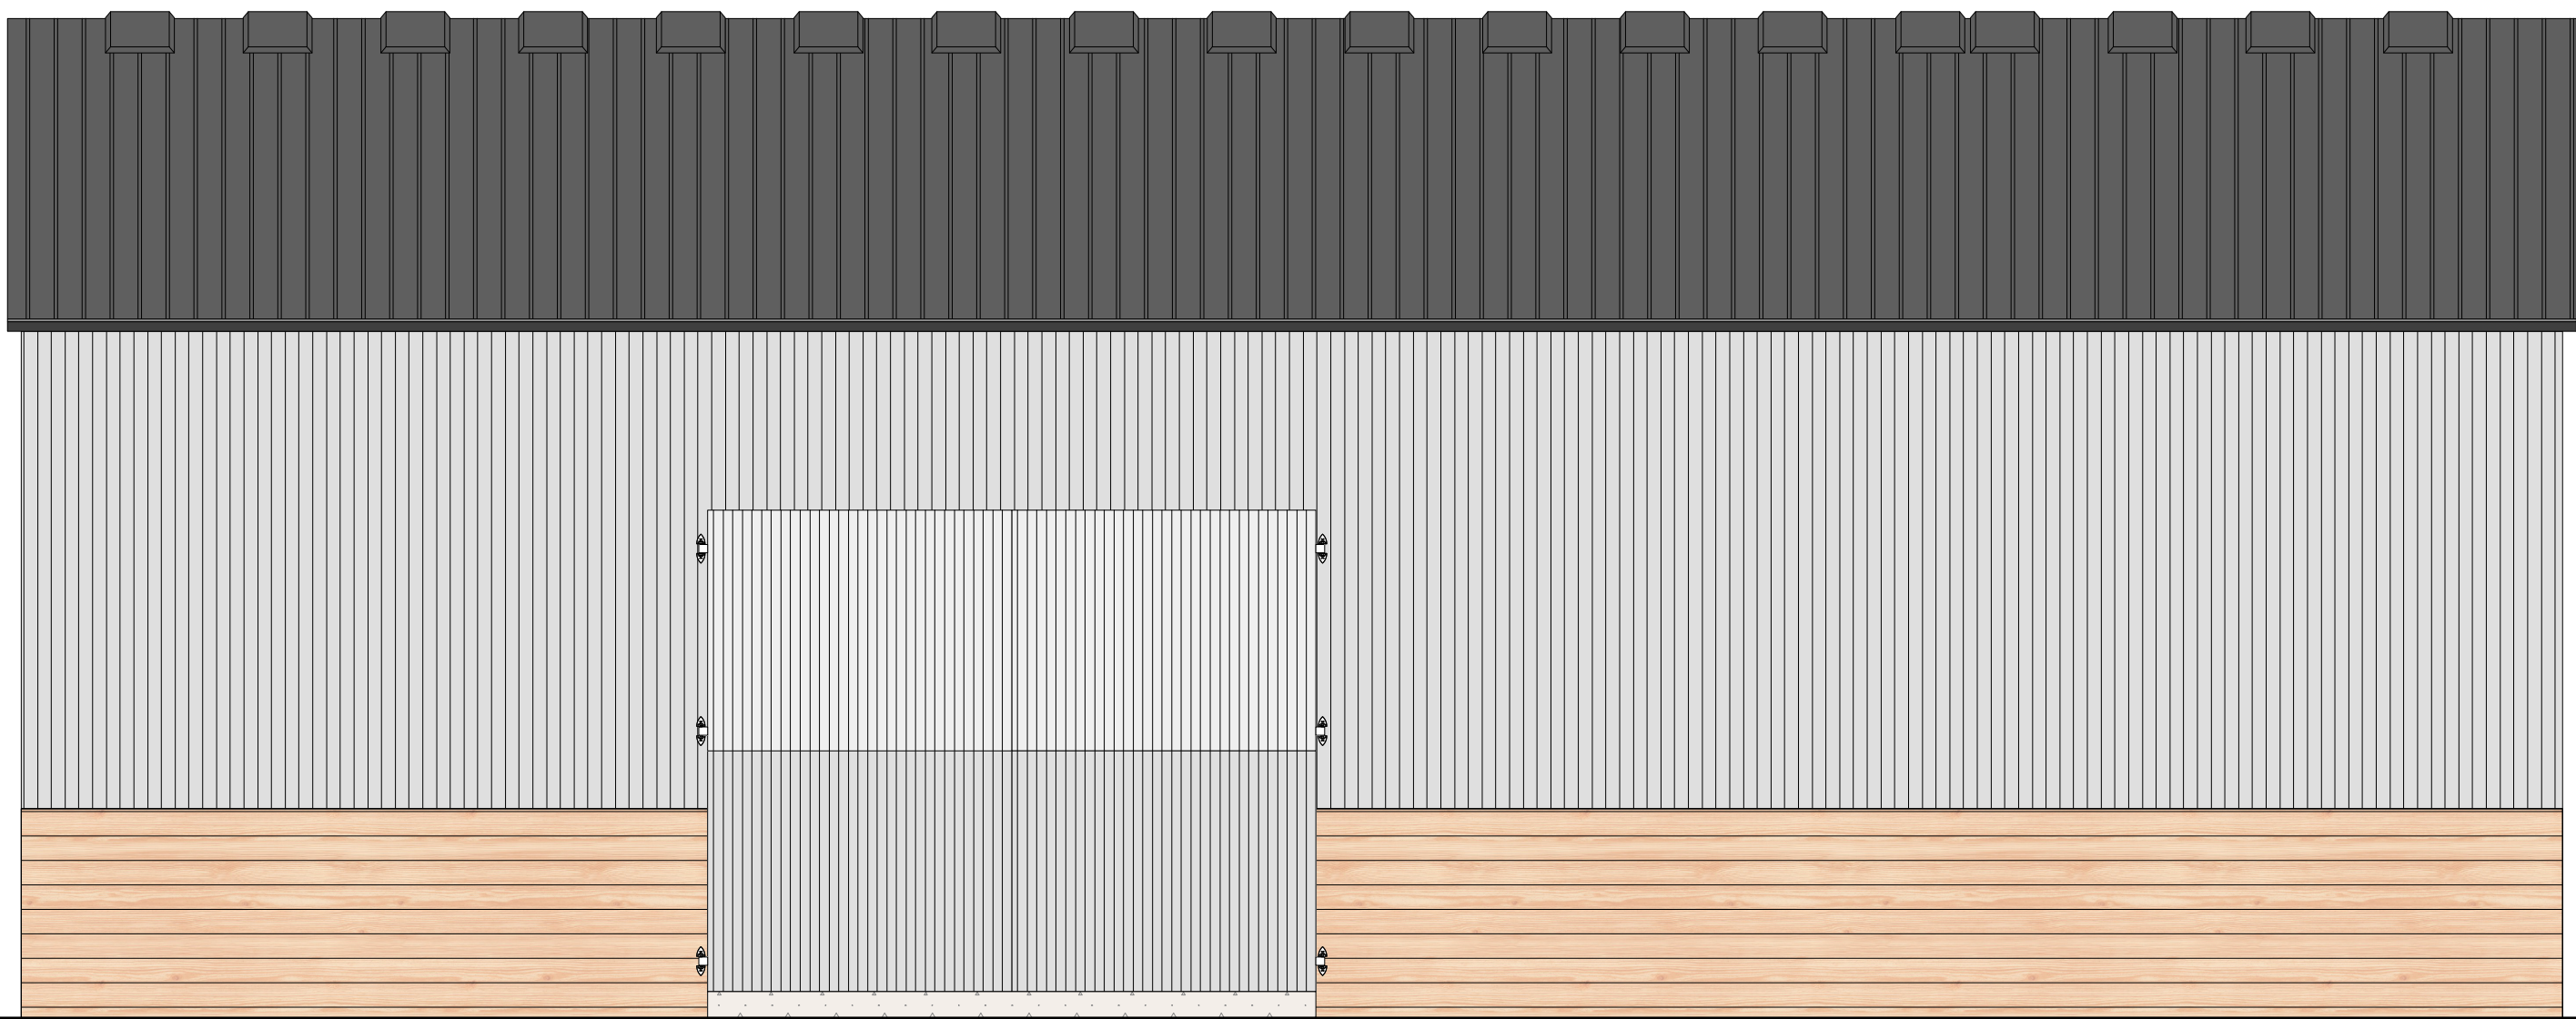
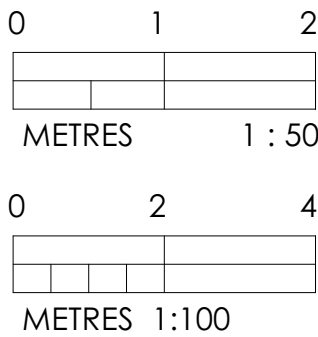


GENERAL NOTES


© The Copyright of this drawing remains with Inception Planning Limited and is not to be reproduced without approval.
This drawing is to be read with all other standard documentation.

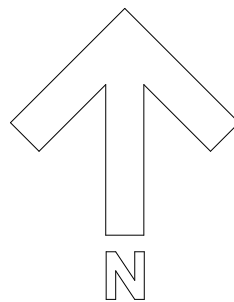


Front Elevation

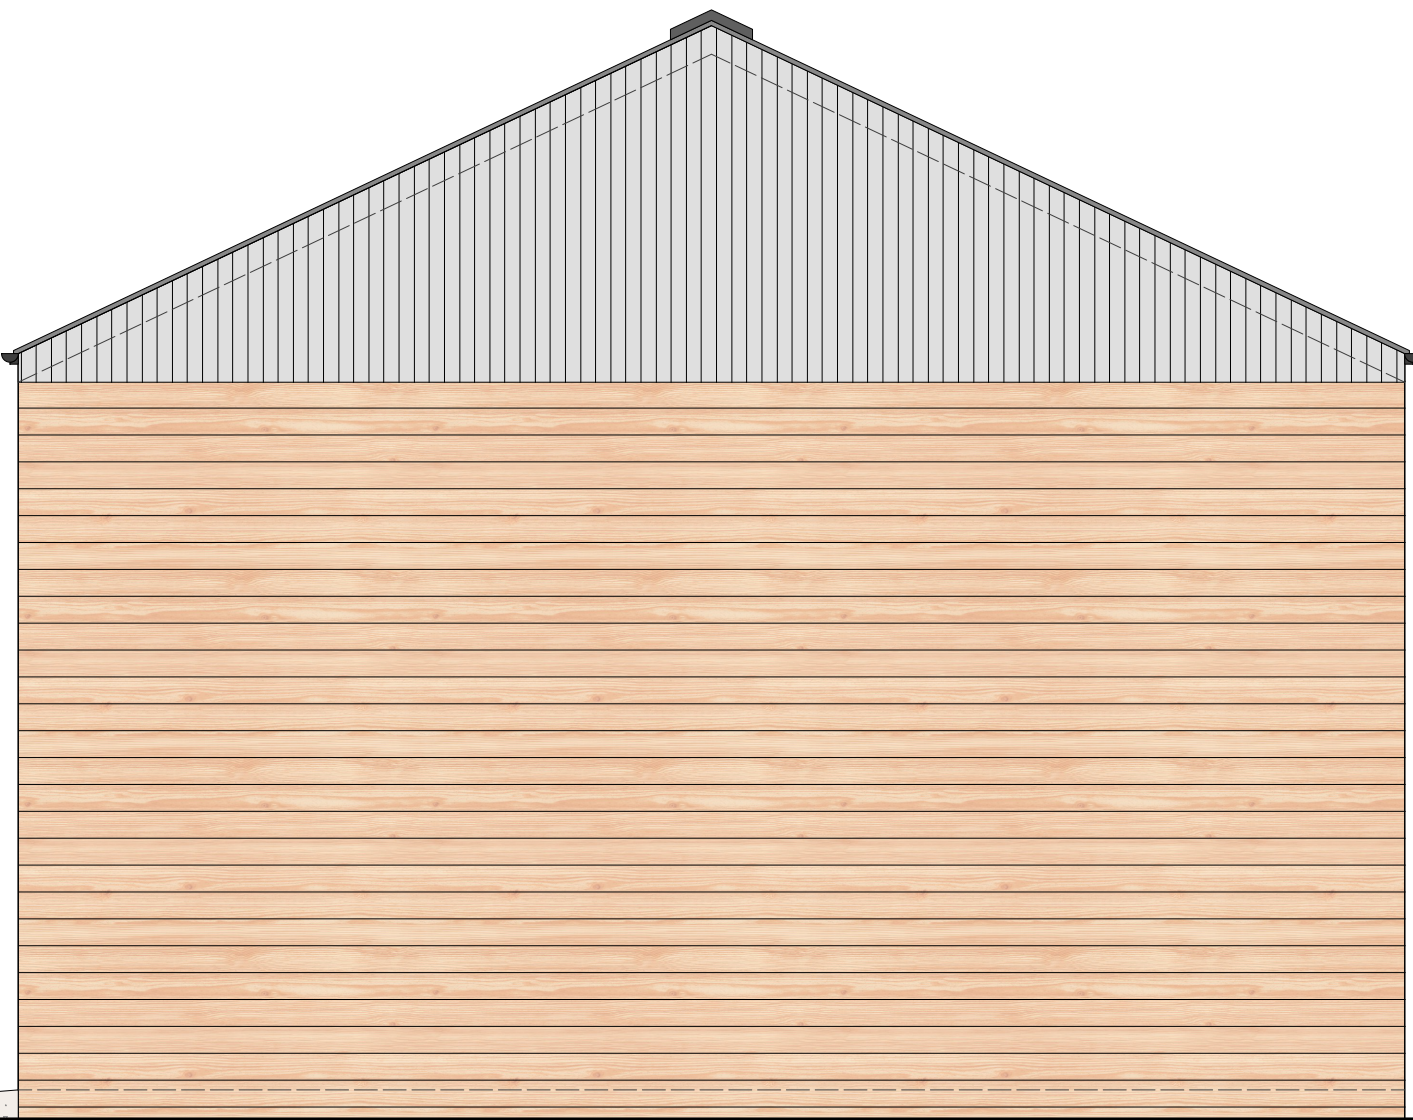

Side Elevation

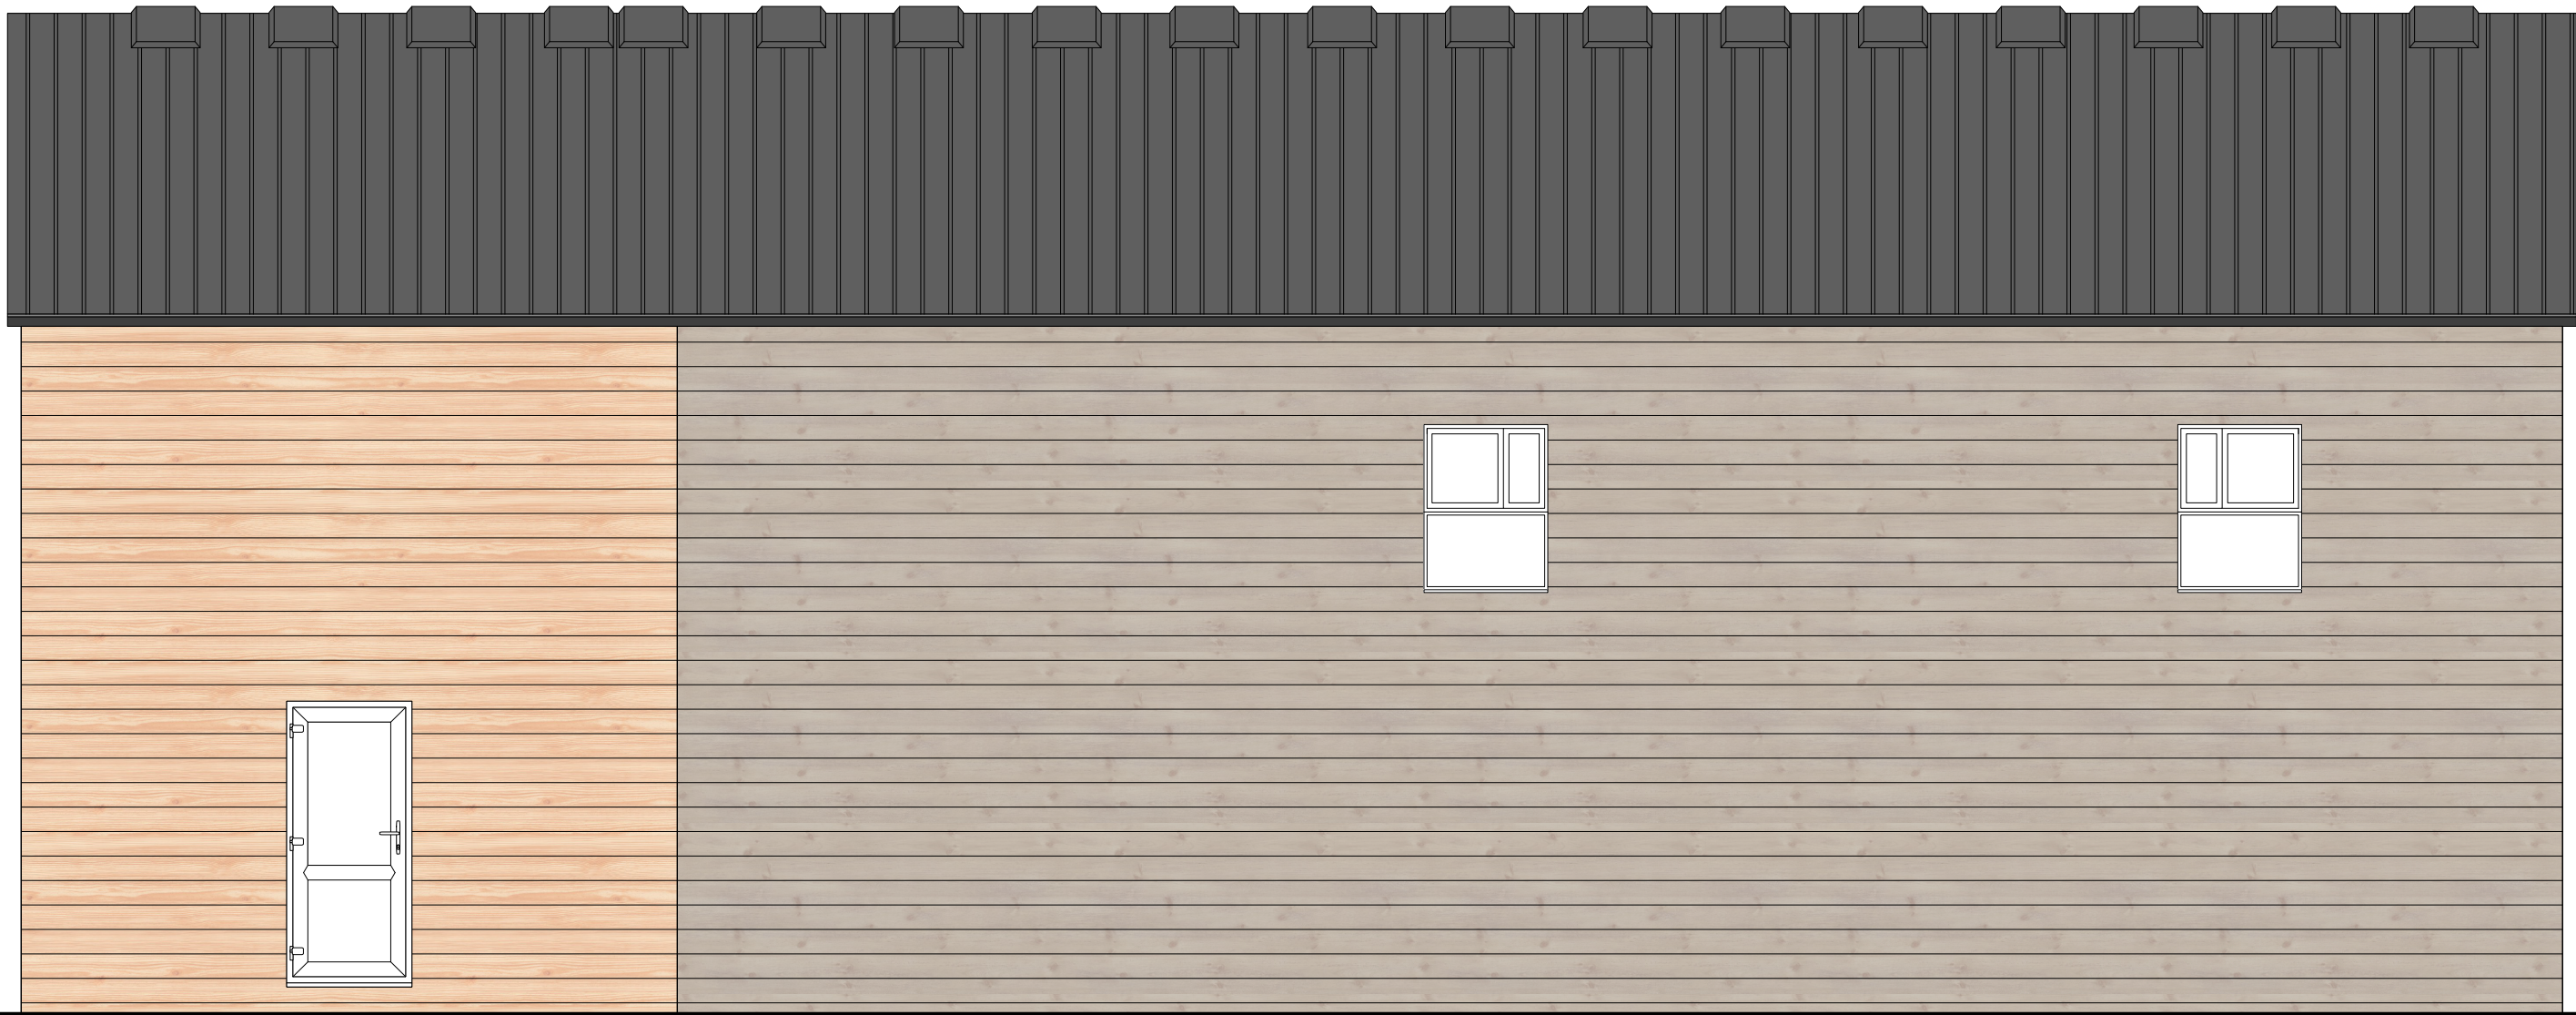

Rear Elevation

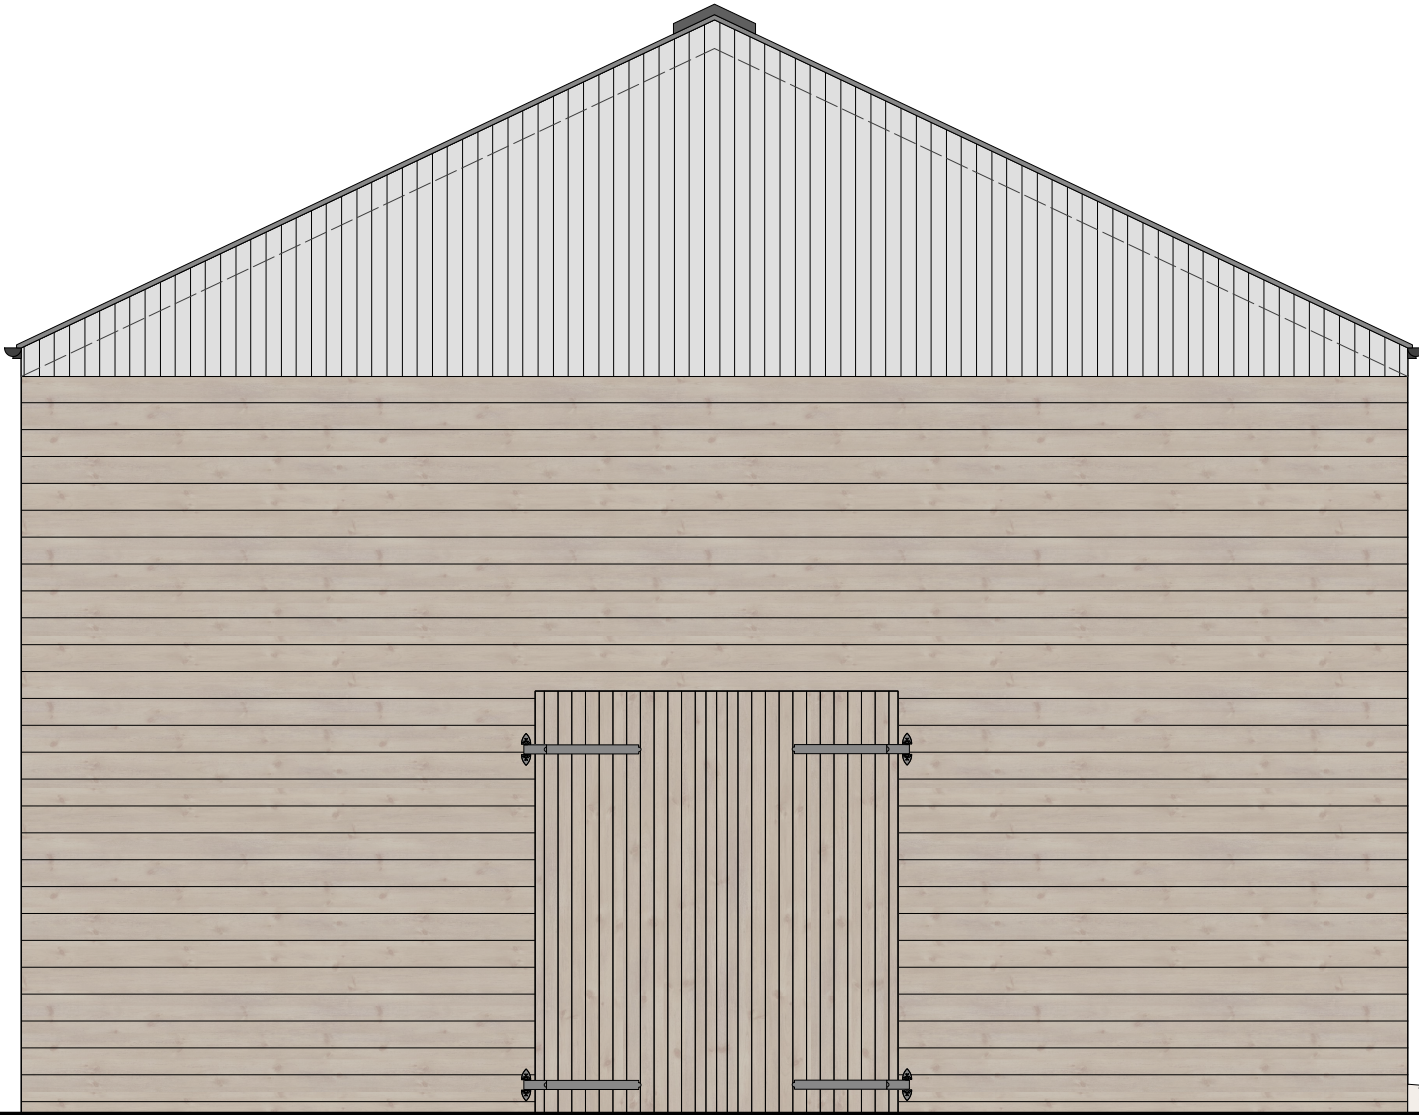

Side Elevation

DATE REVISION

INCEPTION PLANNING LTD
development planning consultants

e. info@inceptionplanning.co.uk
www.inceptionplanning.co.uk
t. 01252 416101

ADDRESS

Helford Barn, Sincox Lane, Shipley,
RH13 8PT

JOB TITLE

Demolition of existing storage building,
erection of two dwellings

DRG. TITLE

Existing elevations

DATE	SCALE	Drawn	Checked
Jun '25	1:50@A1	MC	
JOB No.	DRG. No.	REV.	
JO-868	PL-03	A	