

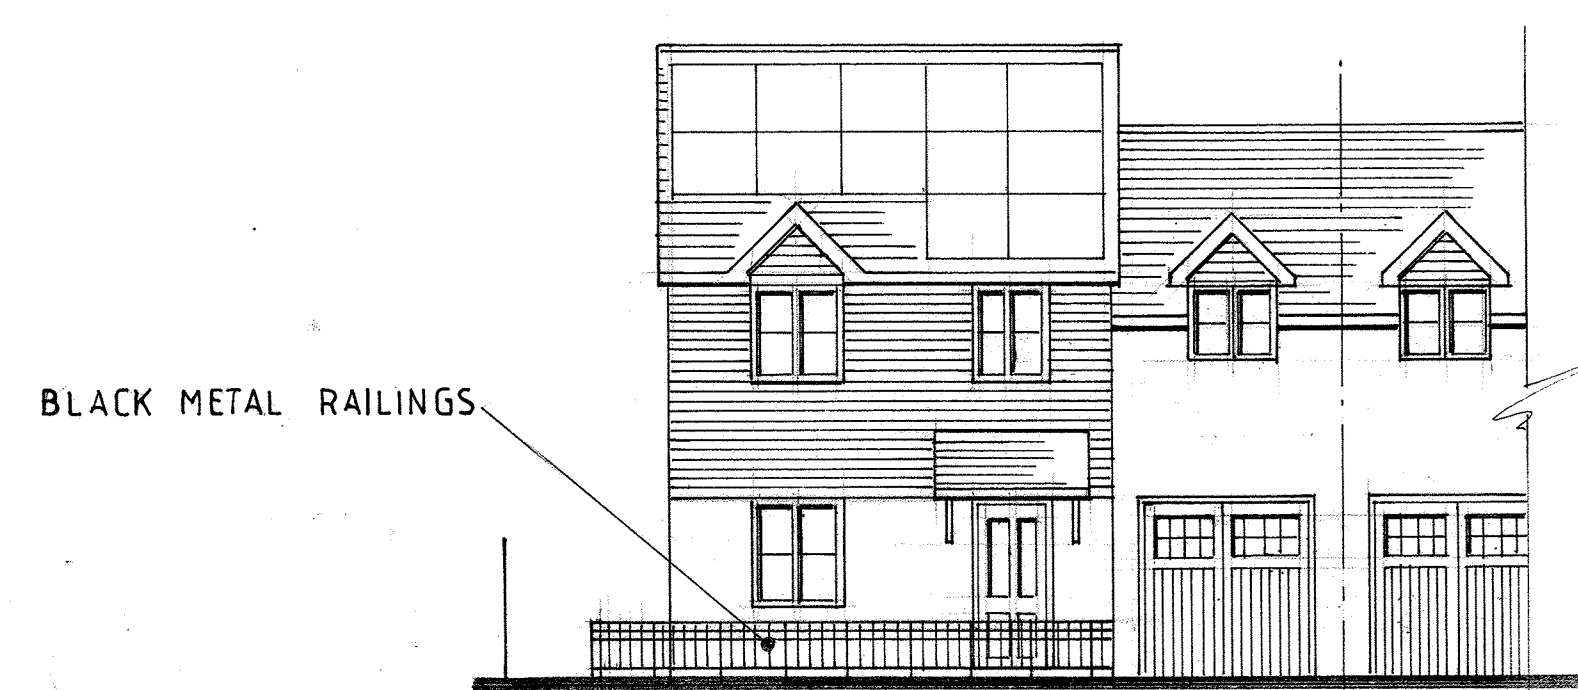
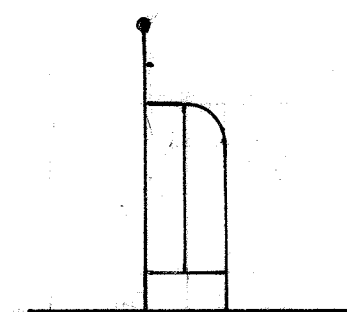


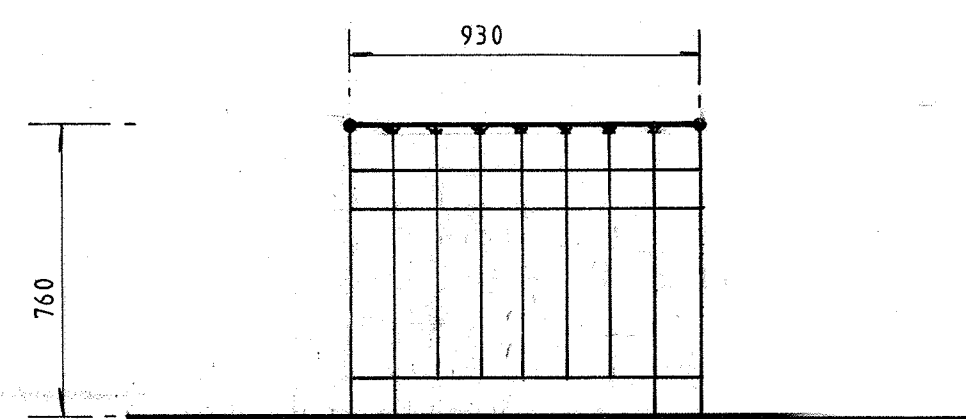


BLACK METAL RAILINGS

PROPOSED FRONT ELEVATION

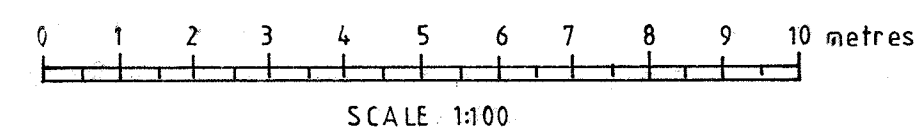

PROPOSED FRONT ELEVATION

PROPOSED SIDE ELEVATION

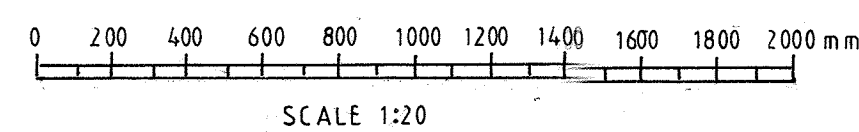

NOTES:

This drawing has been produced by Stuart Buchanan.
The contents are copyright.
This drawing is subject to approval by the
local planning authority and building
regulations department.
Any items not requiring the approval of the
local authority must be agreed with the
contractor.

All dimensions and levels and any information contained therein must be agreed with the contractor on site before the commencement of work and any discrepancies reported.

This drawing must be read in conjunction with any structural engineers details or other specialist contractors drawings.

No assurances is given regarding:- trees and their possible effects on foundations.
Disposal of storm water.
Sub-soil condition.
Position of public utilities and services.

A		
	Date	Revisions

© copyright

CDM Regulations 2015 (Regulation 9)

None of the following is deemed to relieve any contractor of their obligations under all applicable HSE / health and safety legislation.

In Preparing the design shown on this and related drawings we have considered and, where reasonably practicable, avoided foreseeable risks. Significant risks which remain are listed below and identified thus  and should be given particular attention by all those carrying out works of construction or of future maintenance.

Client	
---------------	--

MR VIOREL DABIJA

Job Title

PROPOSED BOUNDARY FENCE AT
22 UNDERWOOD ROAD
BILLINGSHURST
WEST SUSSEX
RH14 9FE

STUART BUCHANAN

69 Priory Road
Reigate
Surrey
RH2 8JA
Telephone: (01737) 226537

Scale 1:10 1:20

Date NOV 2025

Drawn by SAB

Drg. No PL / 1200

ay.