



**2 Normans Cottages
East Elevation (Rear)**

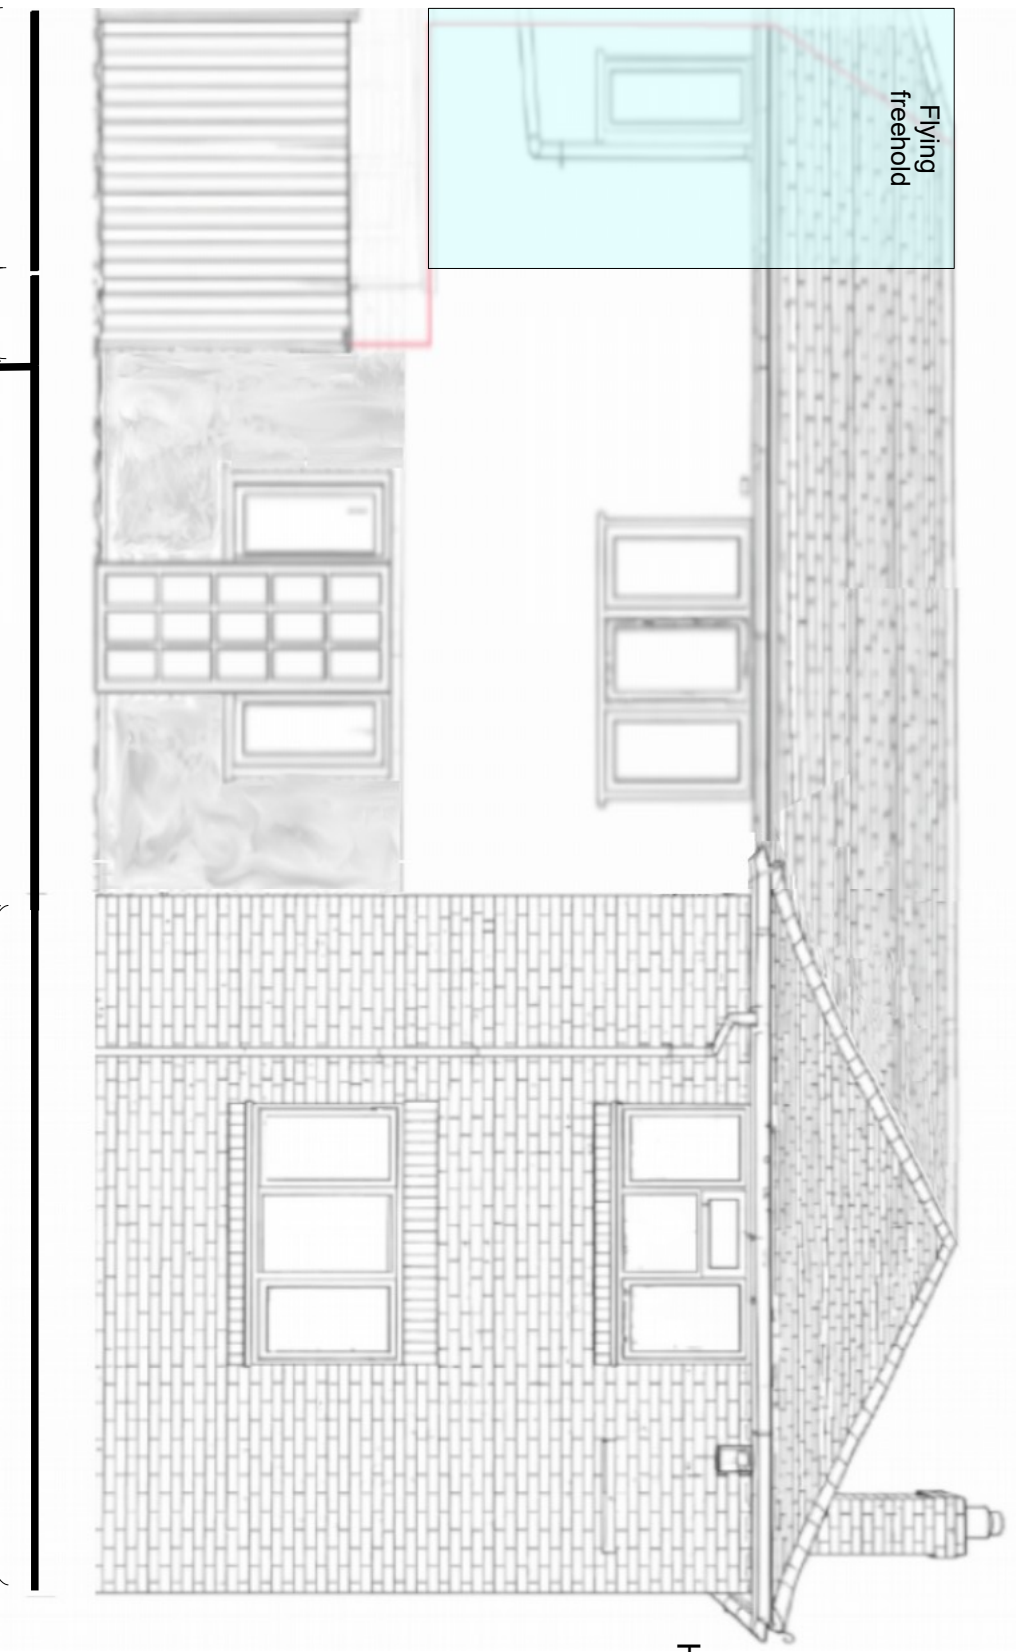

Height to gutter 4.5m

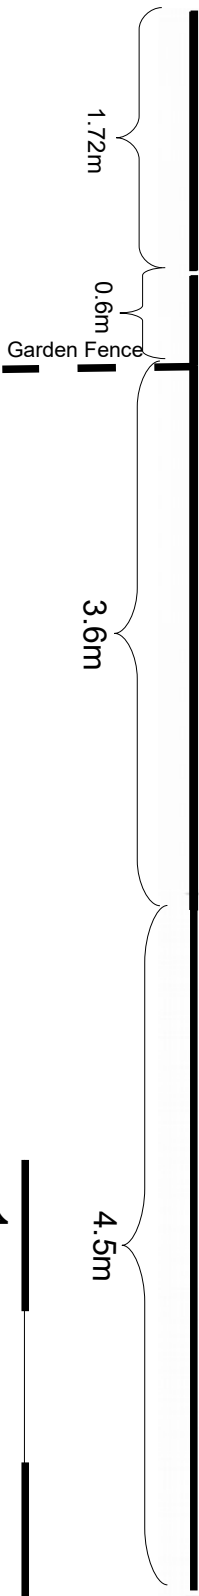

1.72m

0.6m

Garden Fence

3.6m

4.5m

1m

5m

Scale 1:50 at A4