


2 Normans Cottages North Elevation (Left side)

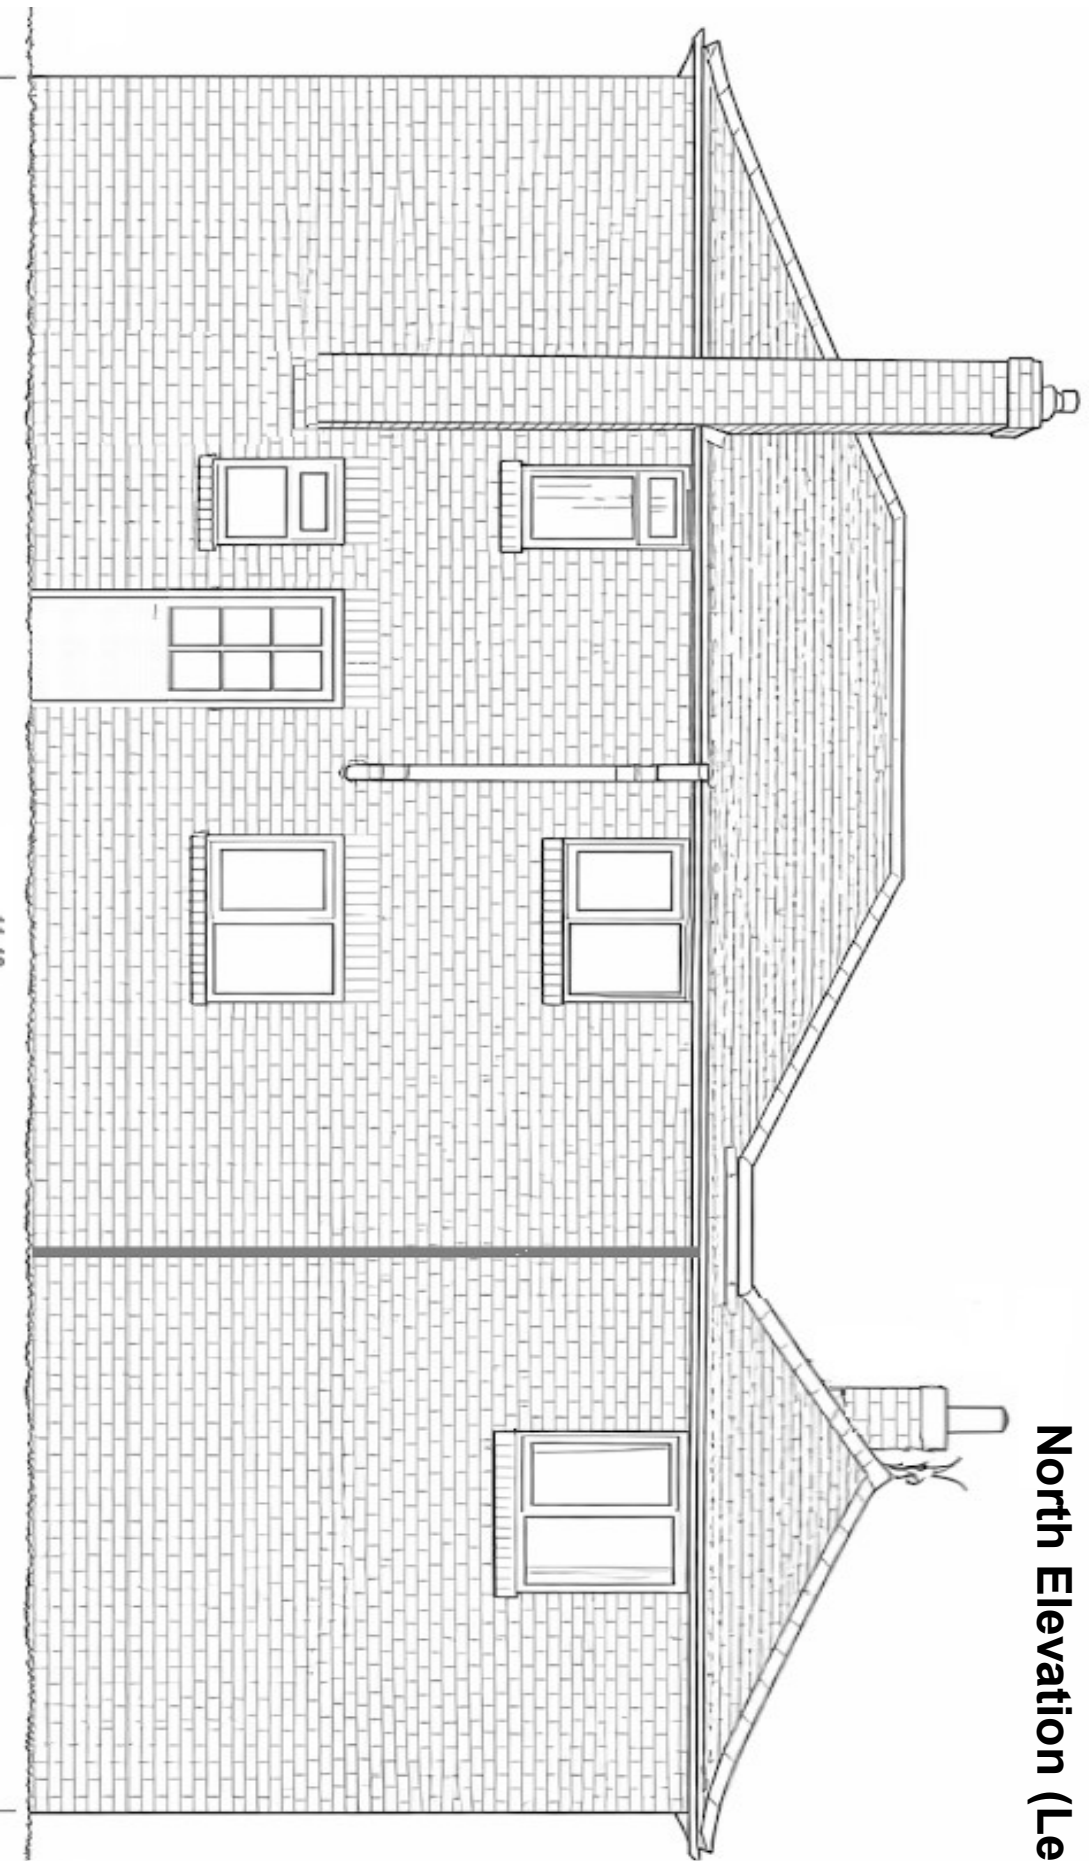

Height to
gutter 4.5m

1.81m

0.46m

9.18m

1m

Scale 1:50 at A4

5m