


2 Normans Cottages West Elevation (Front)

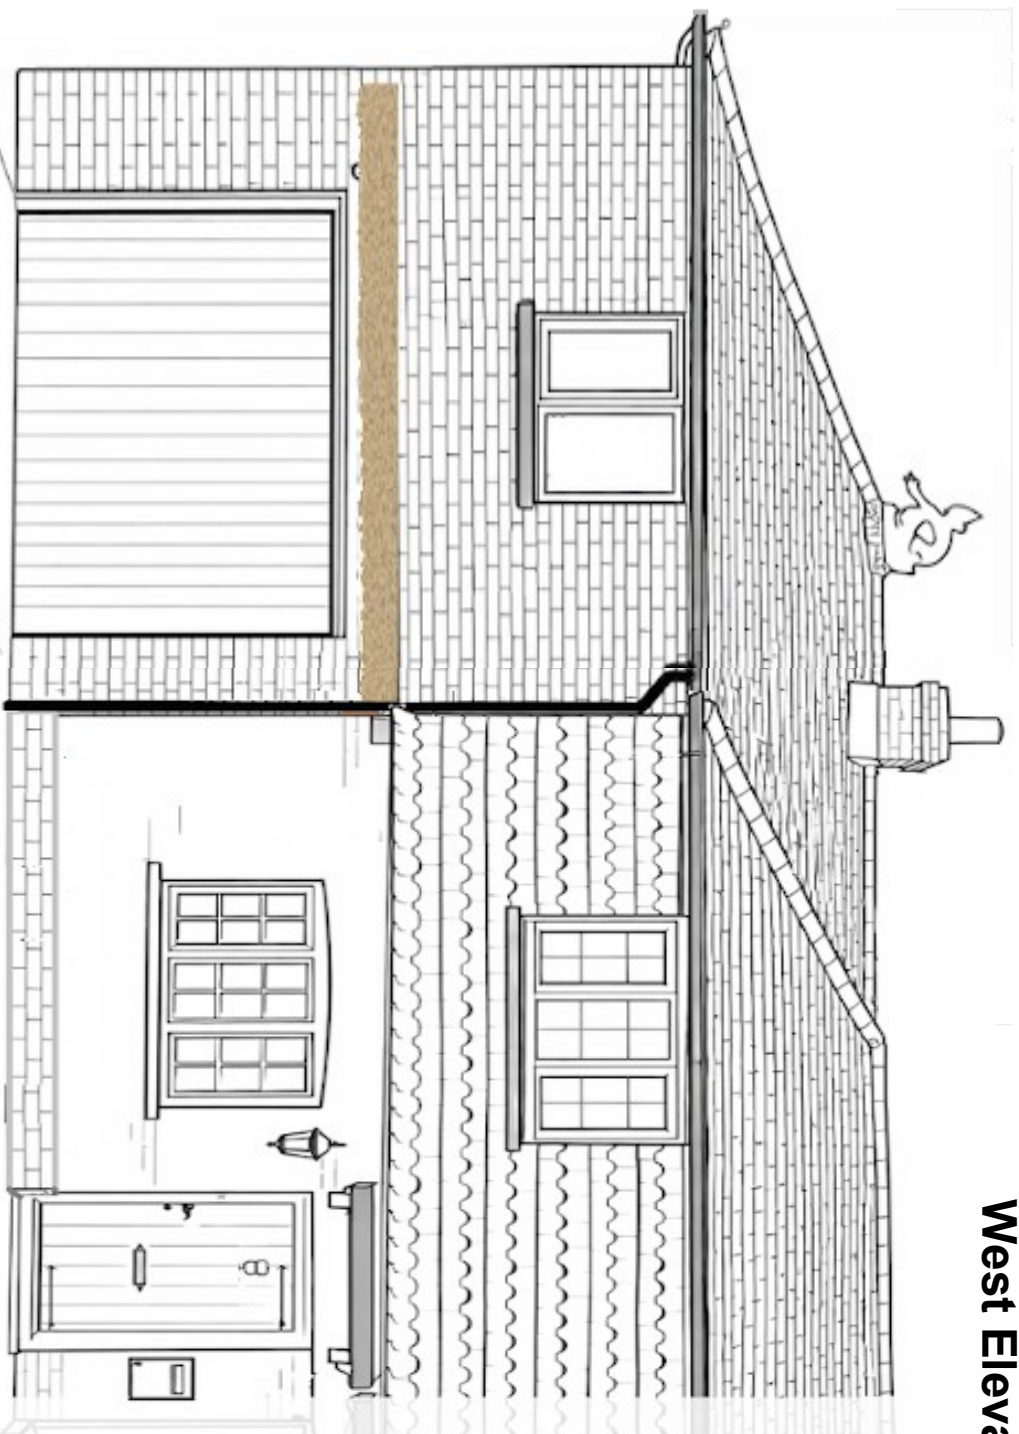

Height to gutter 4.5m

4.21m

4.63m

Garden Fence

1m

Scale 1:50 at A4

5m