

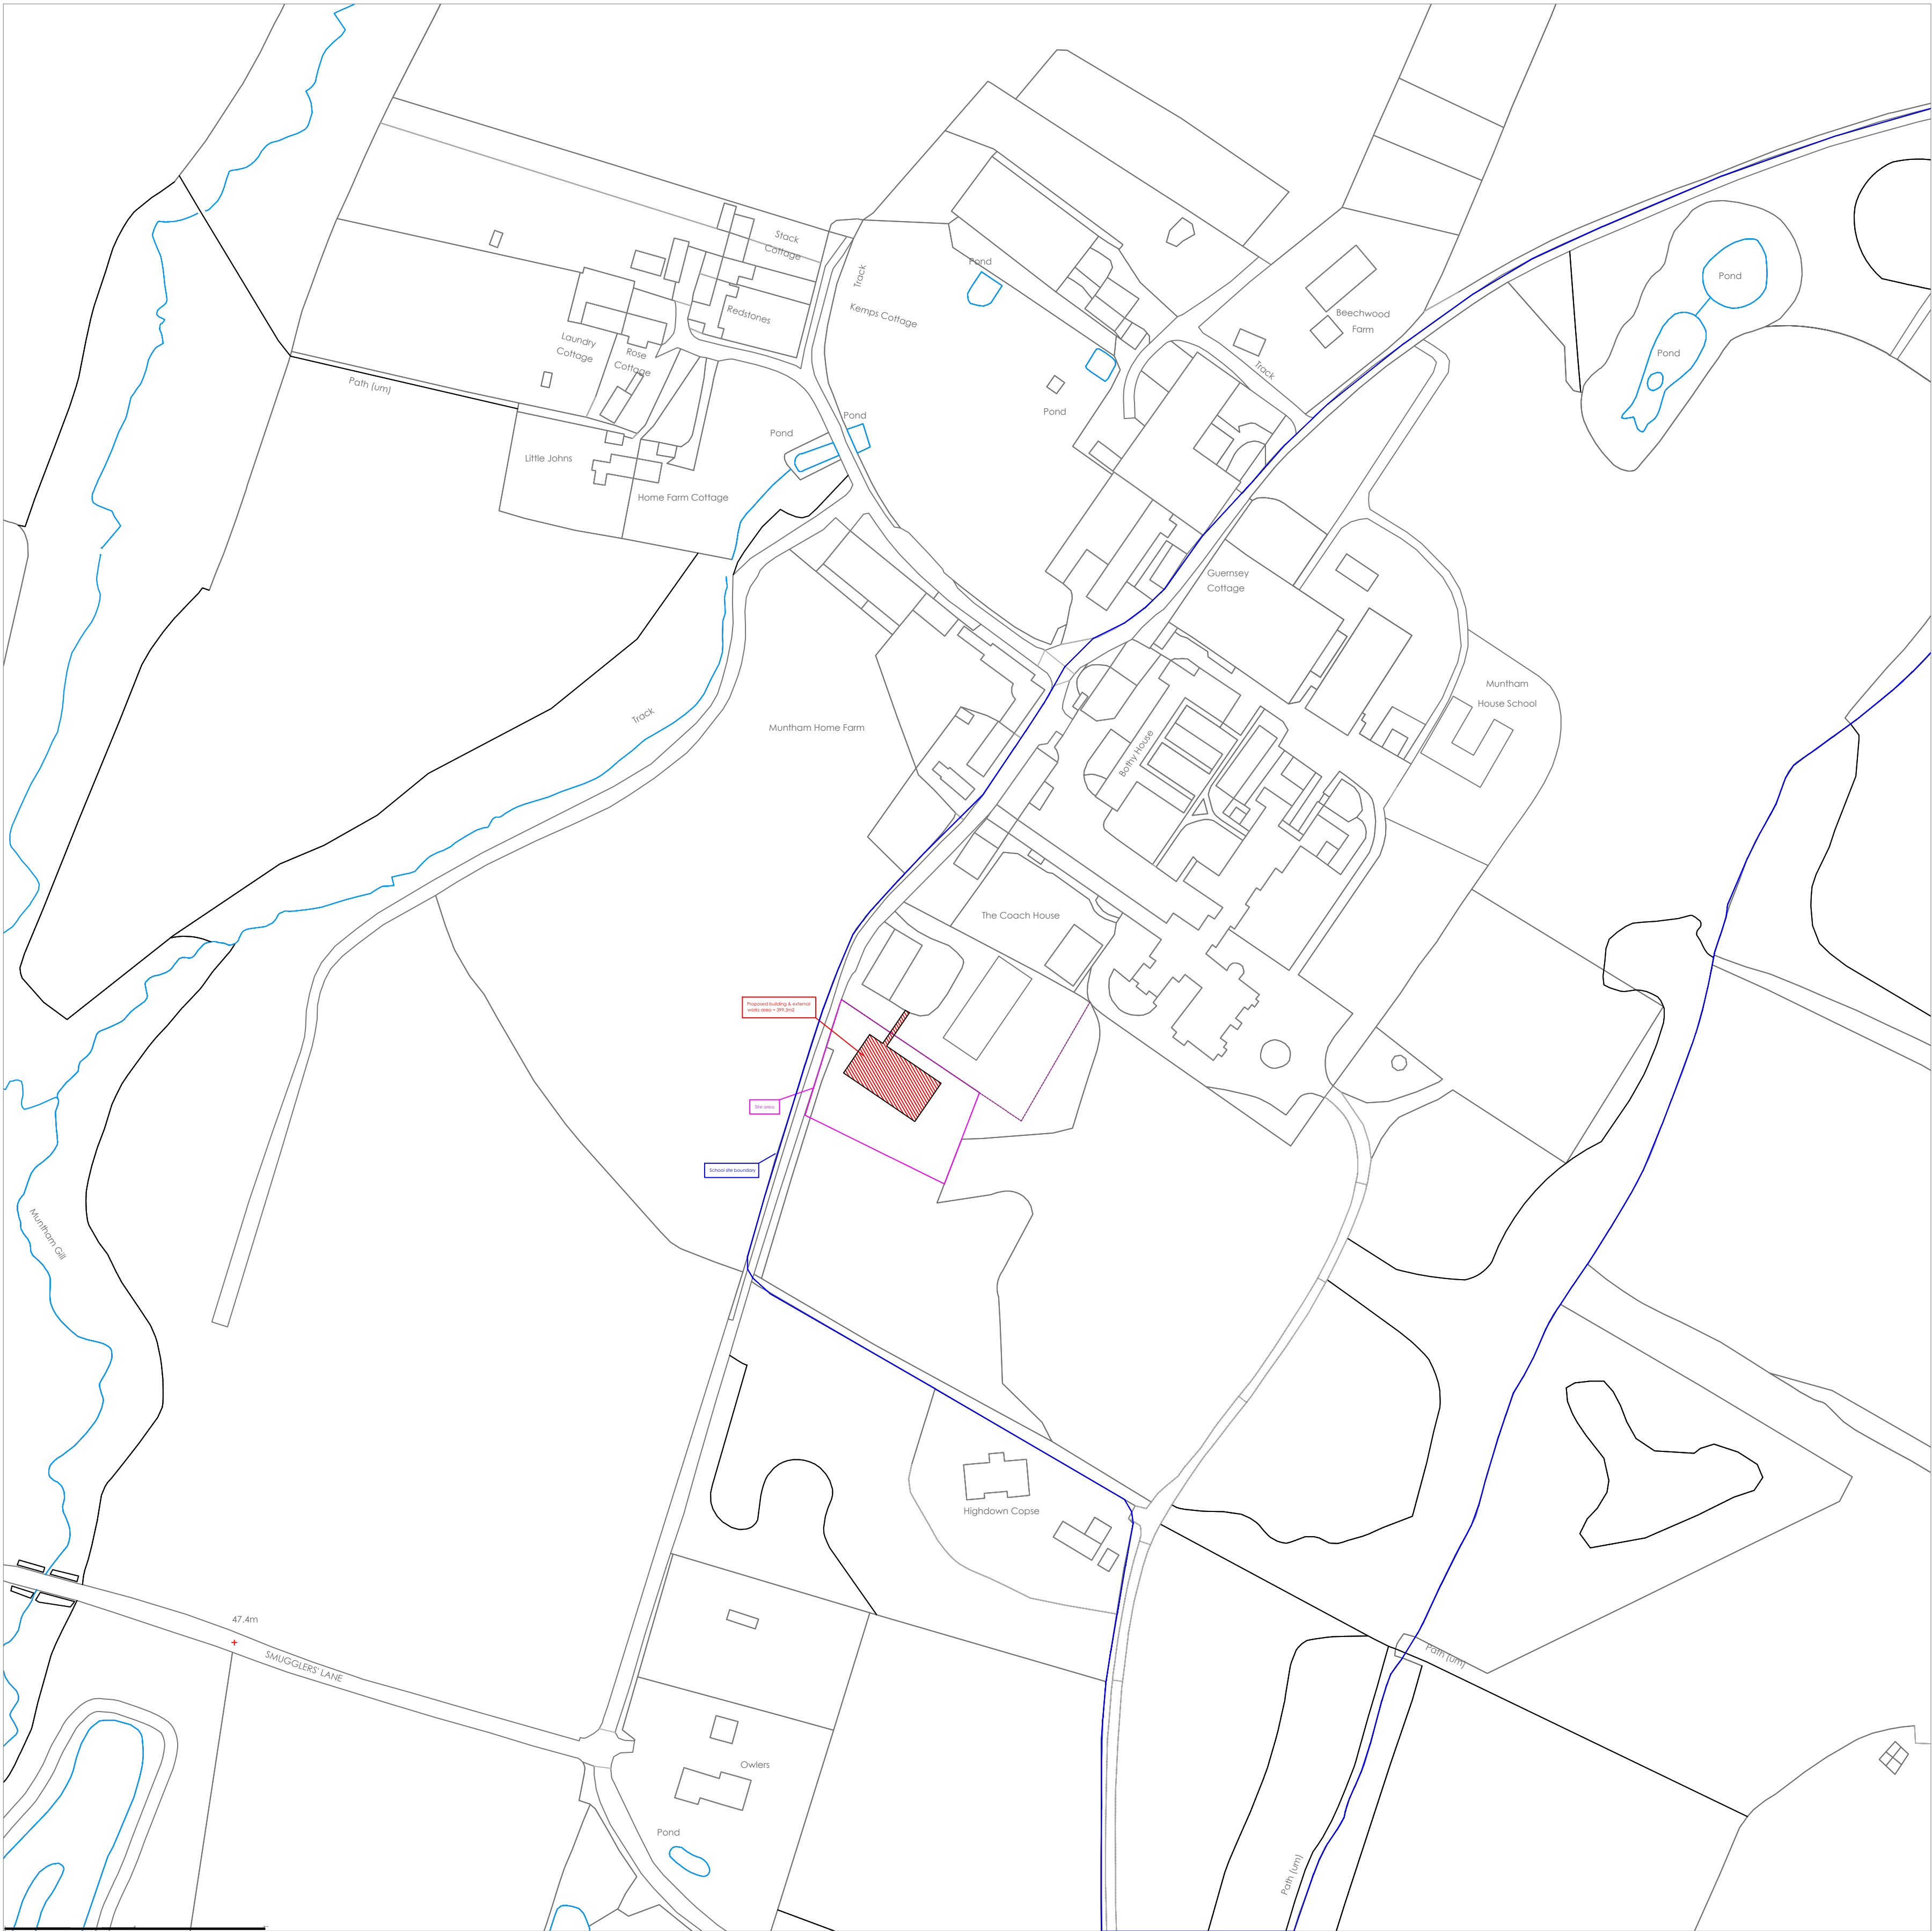


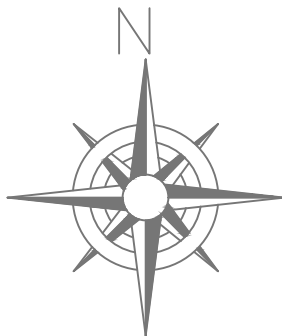

SITE PLAN @ 1:1250

 

Bedford St. Westgate
Cleckheaton BD19 5EA
Tel. 01274 873232 Fax. 01274 877779
email. info@elitesystems.co.uk
www.elitesystems.co.uk
the possibilities are endless.....

Rev	Description	By	Date

Building Specification:

DRAWING NOT FOR CONSTRUCTION

PROJECT		
Double Classroom		
TITLE		
Location Plan		
CLIENT		
Muntham House School		
DRAWN BY AL	CHECKED BY CHK	DATE 23/01/2026
SCALE (@ A1) 1 : 250		PROJECT NUMBER 251205
DRAWING NUMBER 251205-ELT-00-00-DR-A-1200		REV
STATUS: S2		SIZE A1
S2 = Suitable for info S3 = Suitable for review & comment S4 = Suitable for stage approval S5 = Withdrawn A1 = Authorised & accepted AB = As built		