

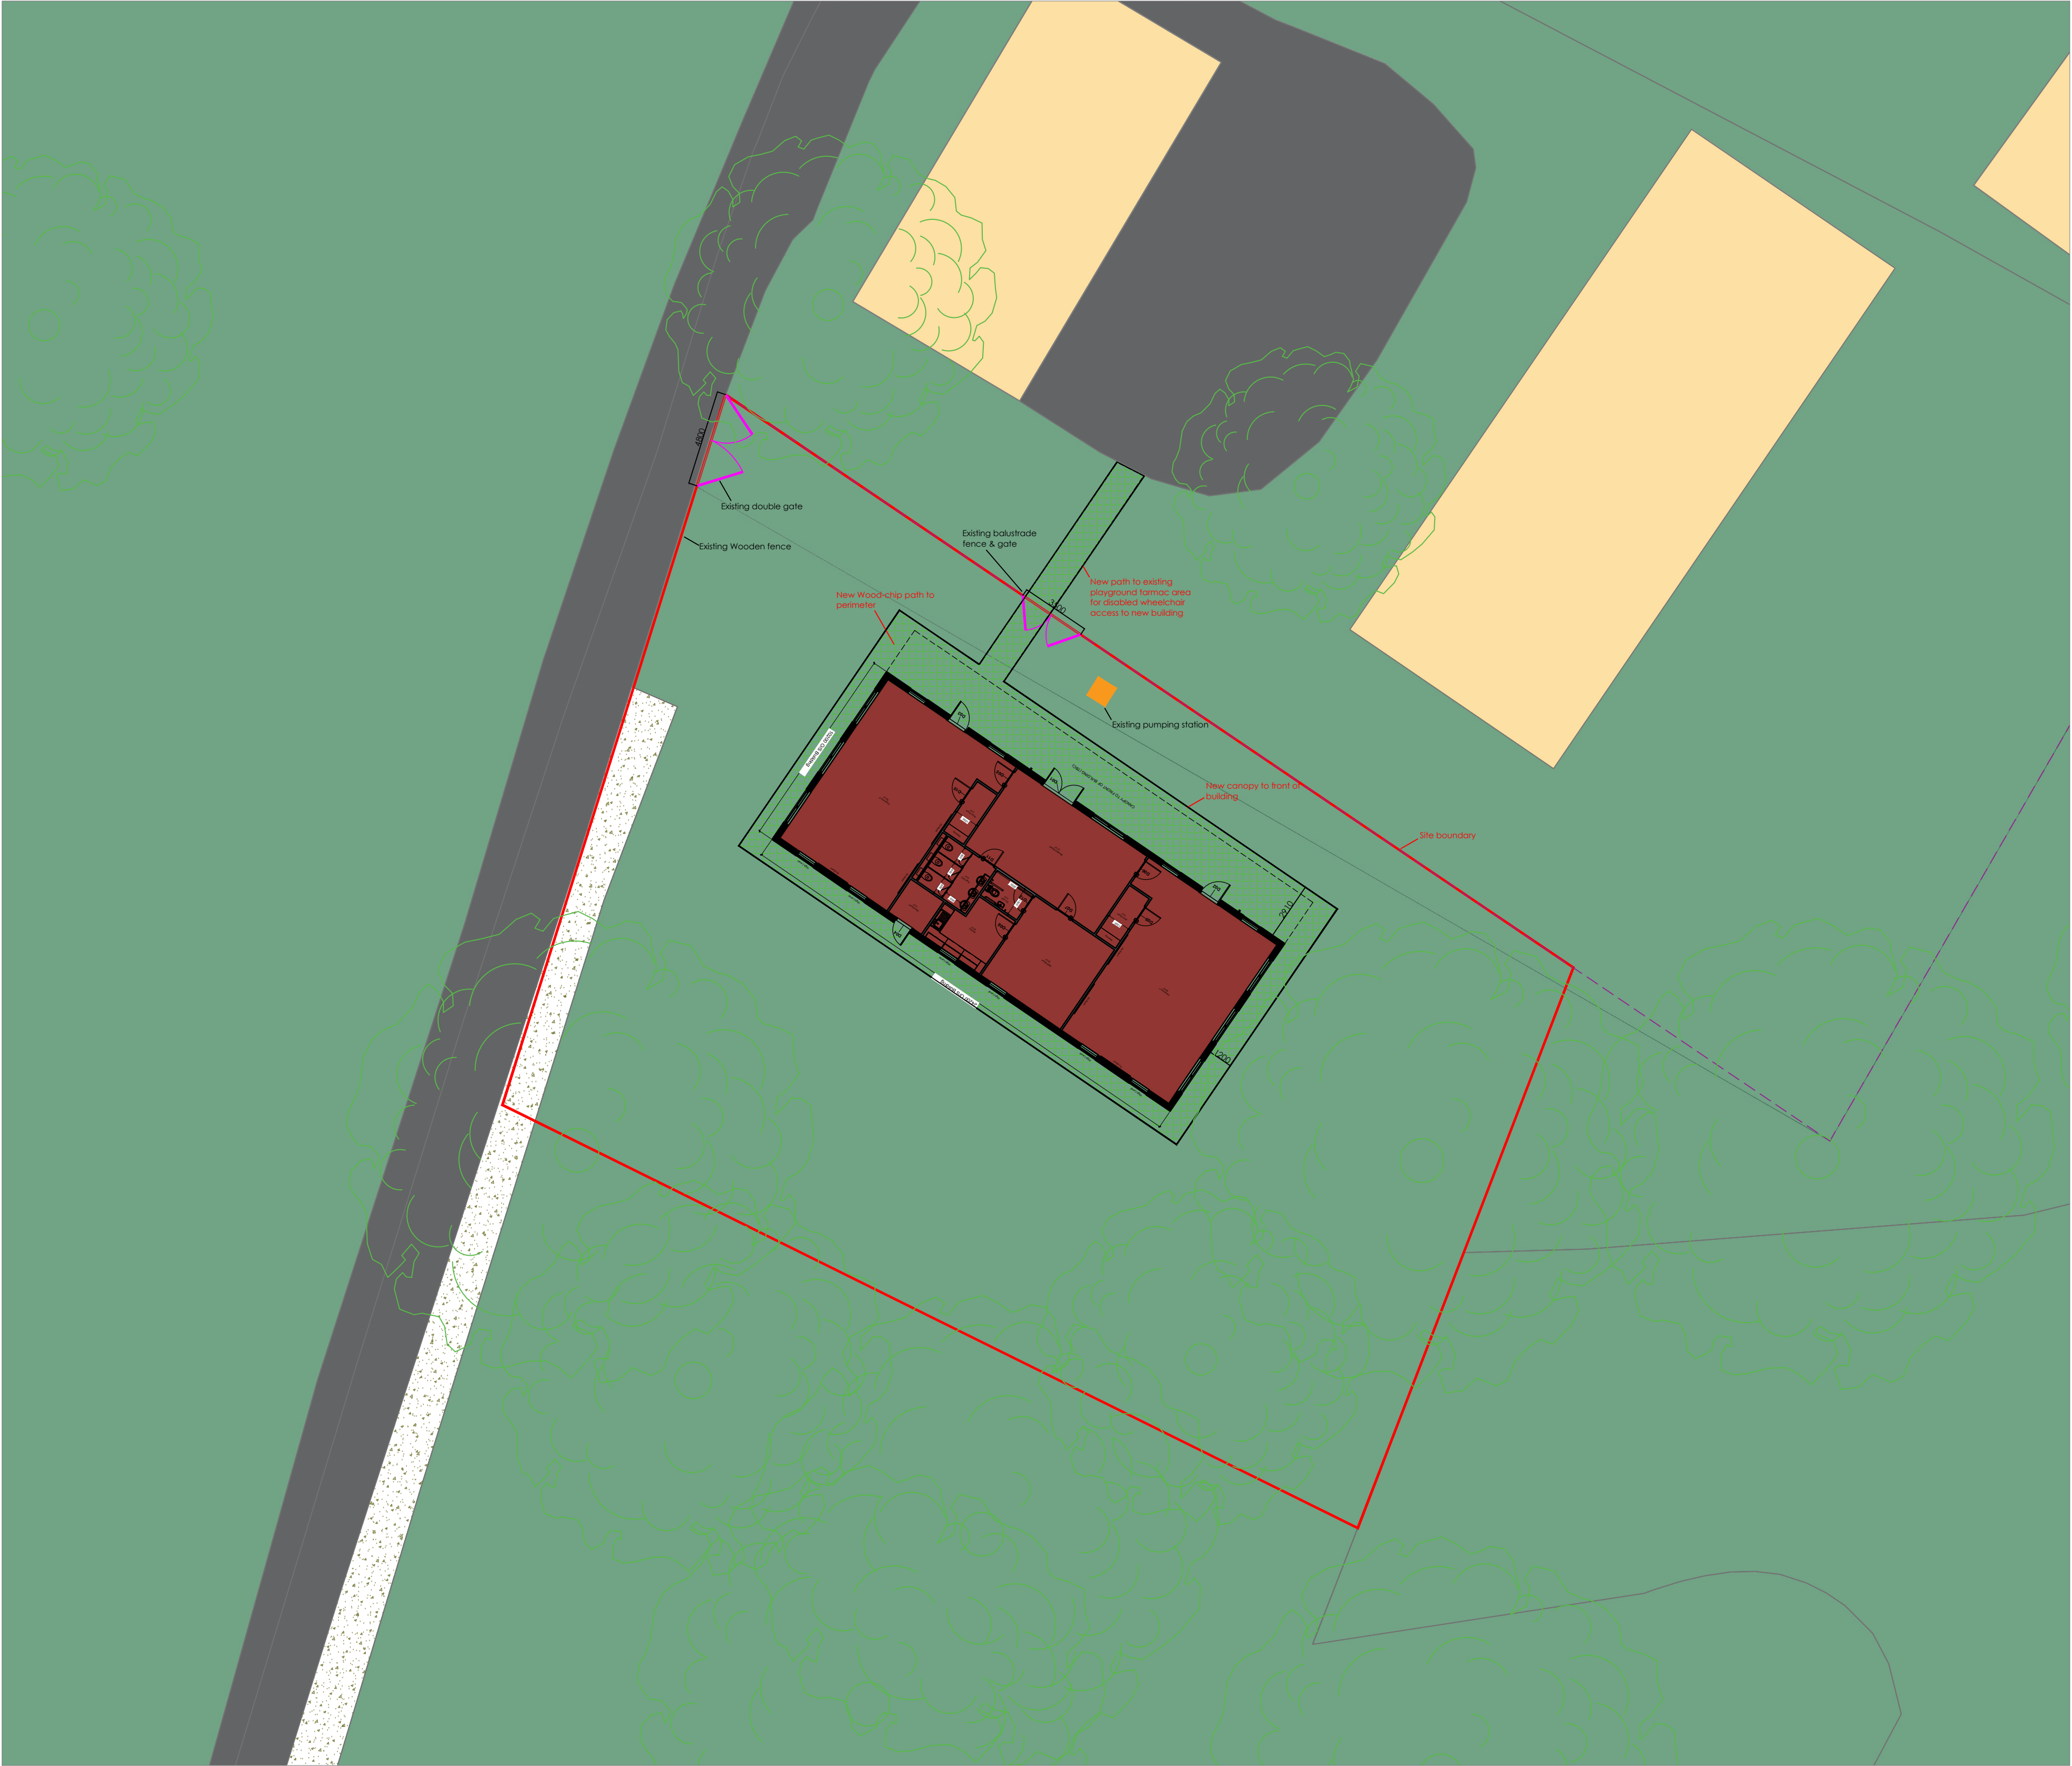


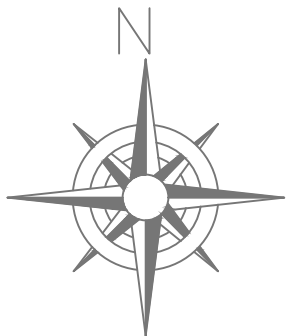

SITE PLAN @ 1:200

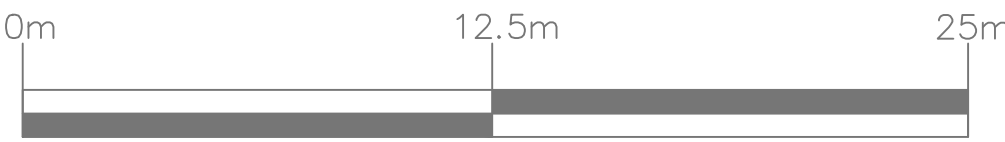

Bedford St. Westgate
Cleckheaton BD19 5EA
Tel. 01274 873232 Fax. 01274 877779
email: info@elitesystems.co.uk
www.elitesystems.co.uk
the possibilities are endless.....

Rev	Description	By	Date

Building Specification:

DRAWING NOT FOR CONSTRUCTION

PROJECT			
Double Classroom			
TITLE			
Site Plan			
CLIENT			
Muntham House School			
DRAWN BY	CHECKED BY	DATE	
AL	CHK	23/01/2026	
SCALE (@ A1)		PROJECT NUMBER	
1 : 200		251205	
DRAWING NUMBER			REV
251205-ELT-00-00-DR-A-1100			
STATUS: S2			SIZE
			A1
S2 = Suitable for info S3 = Suitable for review & comment S4 = Suitable for stage approval S5 = Withdrawn A1 = Authorised & accepted AB = As built			