


unit 1

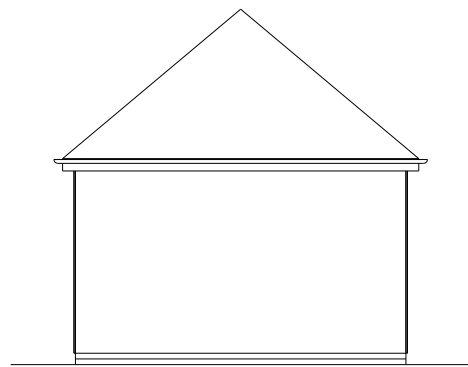


side elevation



front elevation

white painted double glazed windows and doors

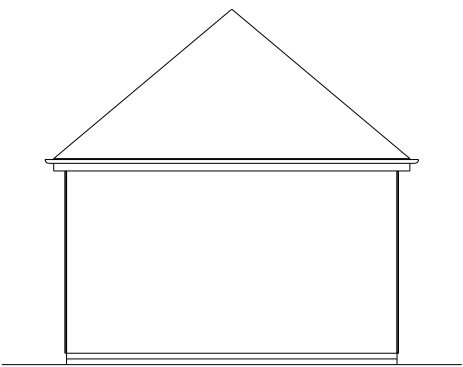

side elevation





rear elevation


secondhand handmade plain tiles ,
bonnet hips and half round ridge
black painted aluminium half round
gutter and RWP
Cedar shiplap weather boarding
red local stock brick below dpc



Location Plan 1-1250

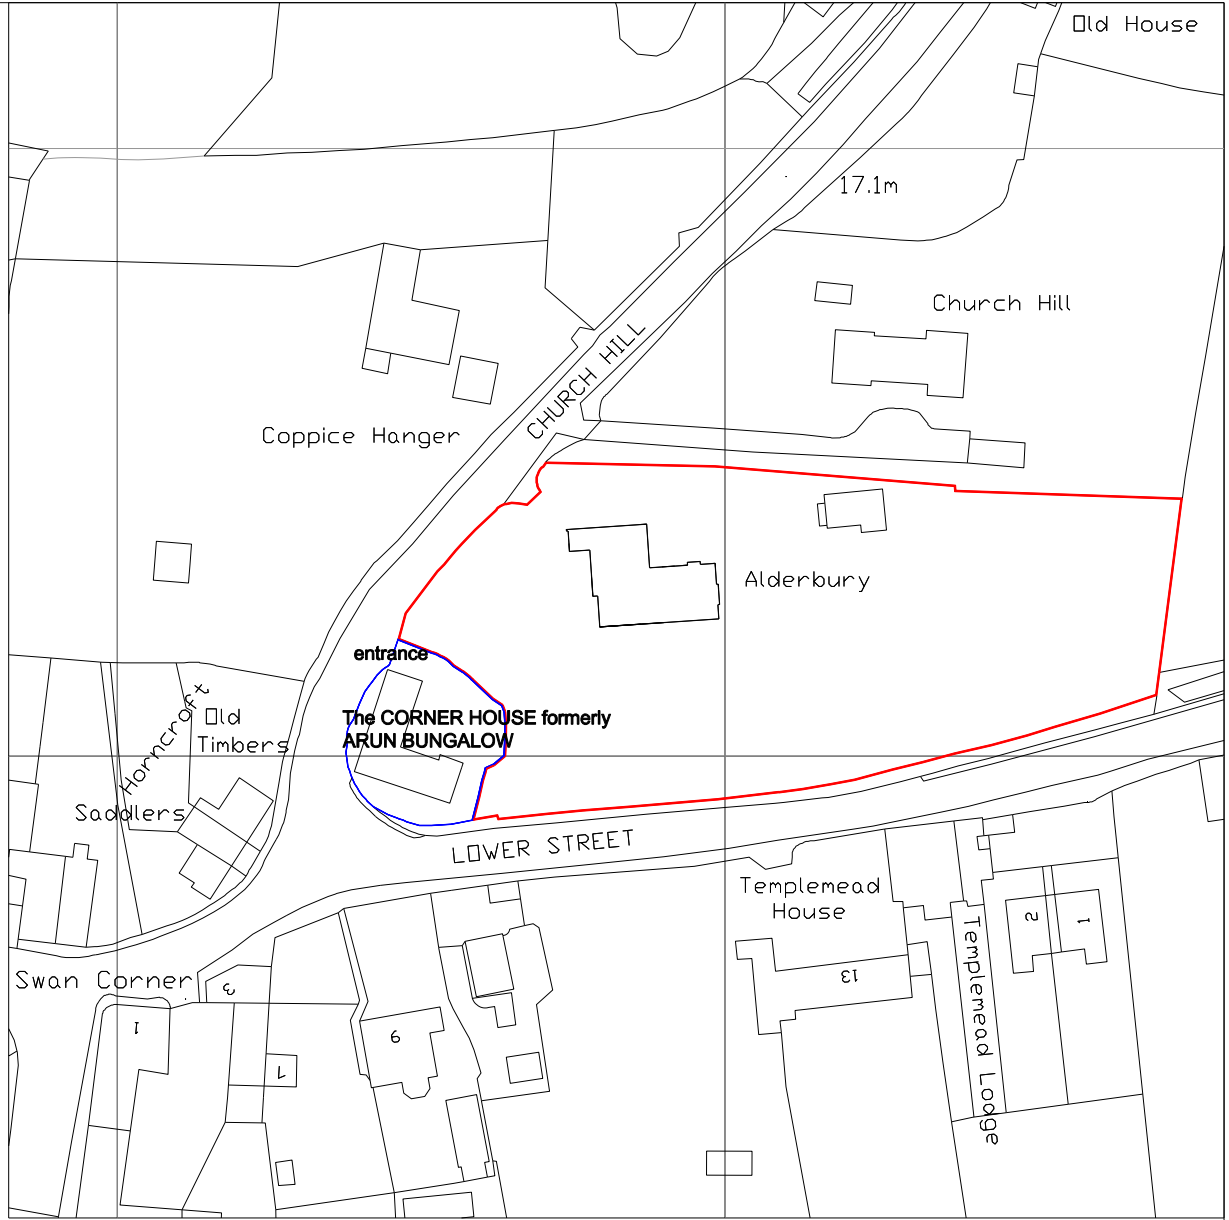 


unit 1

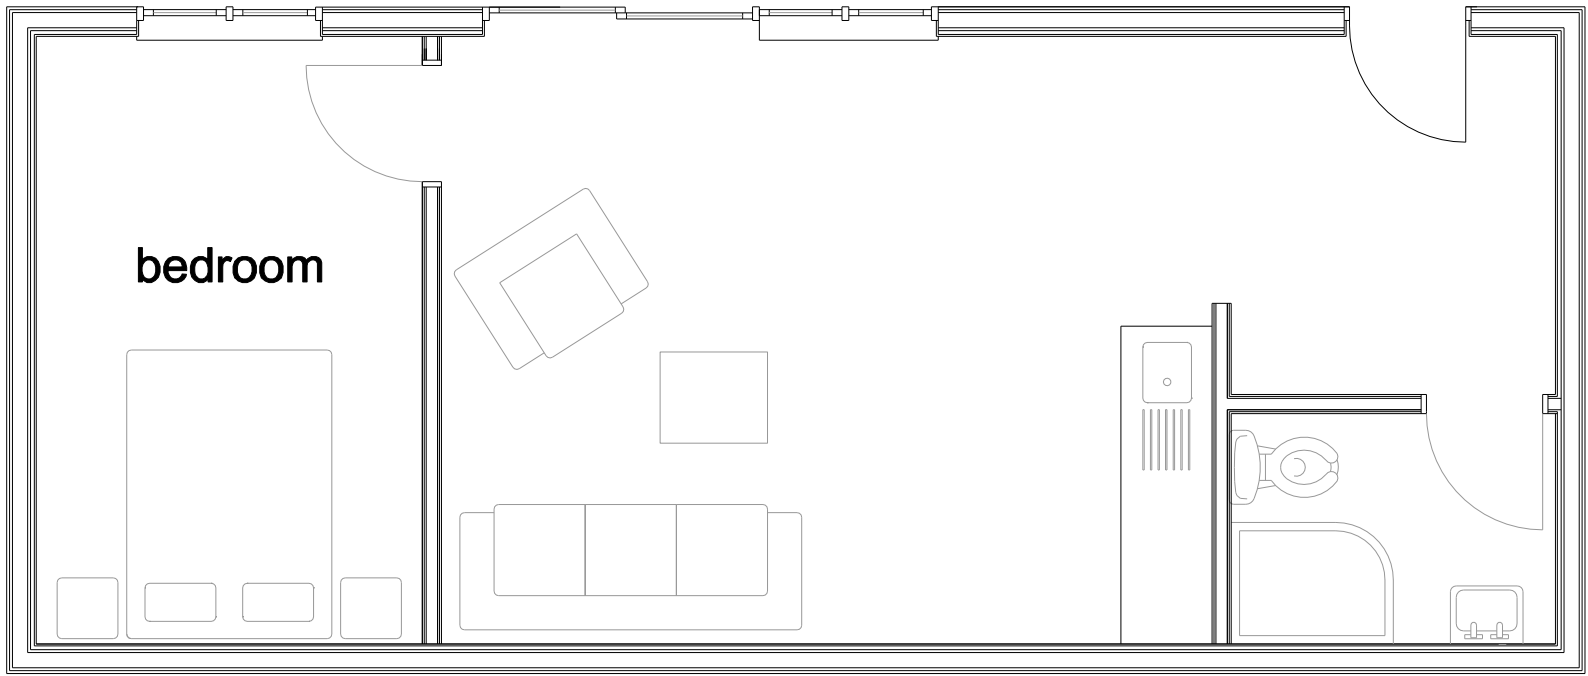


10.39

floor plan

2.19

 


unit 2

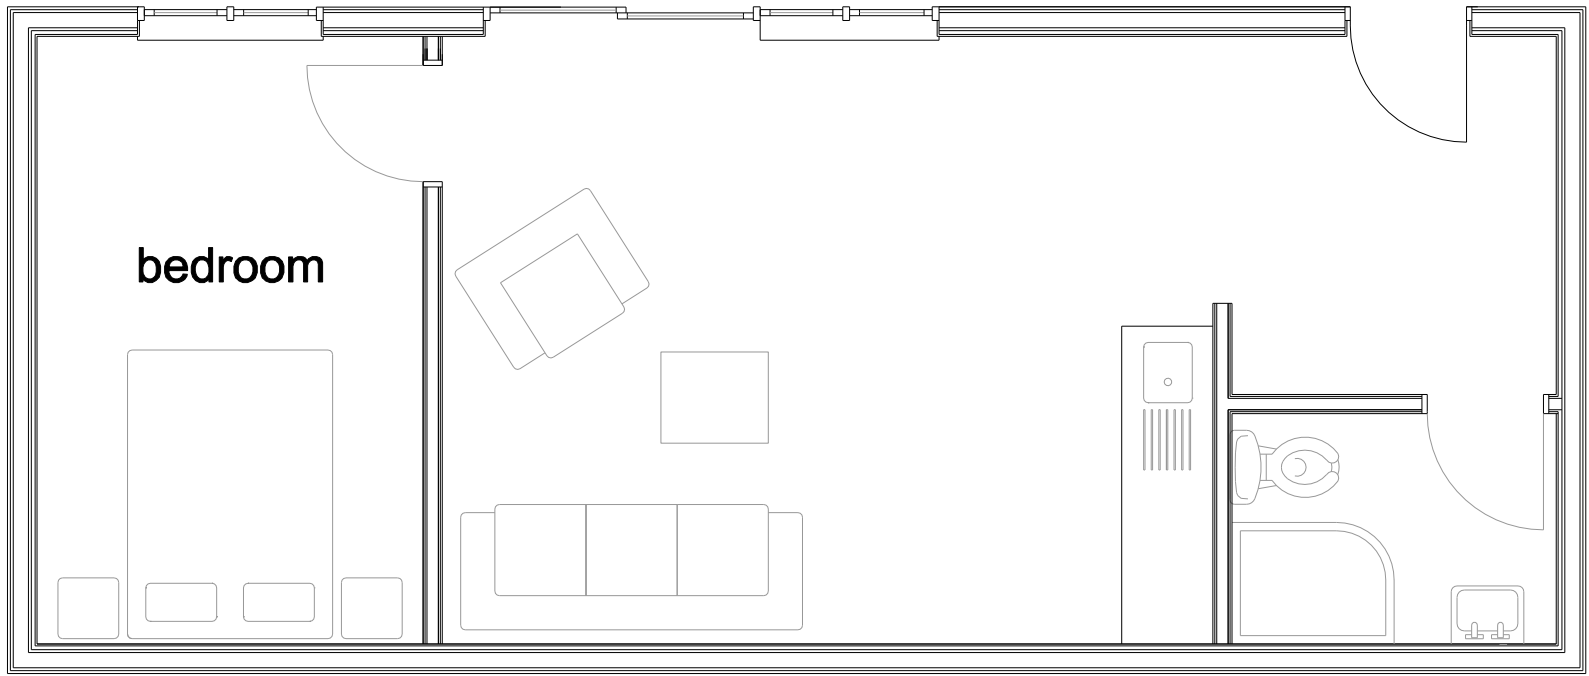


10.39


floor plan

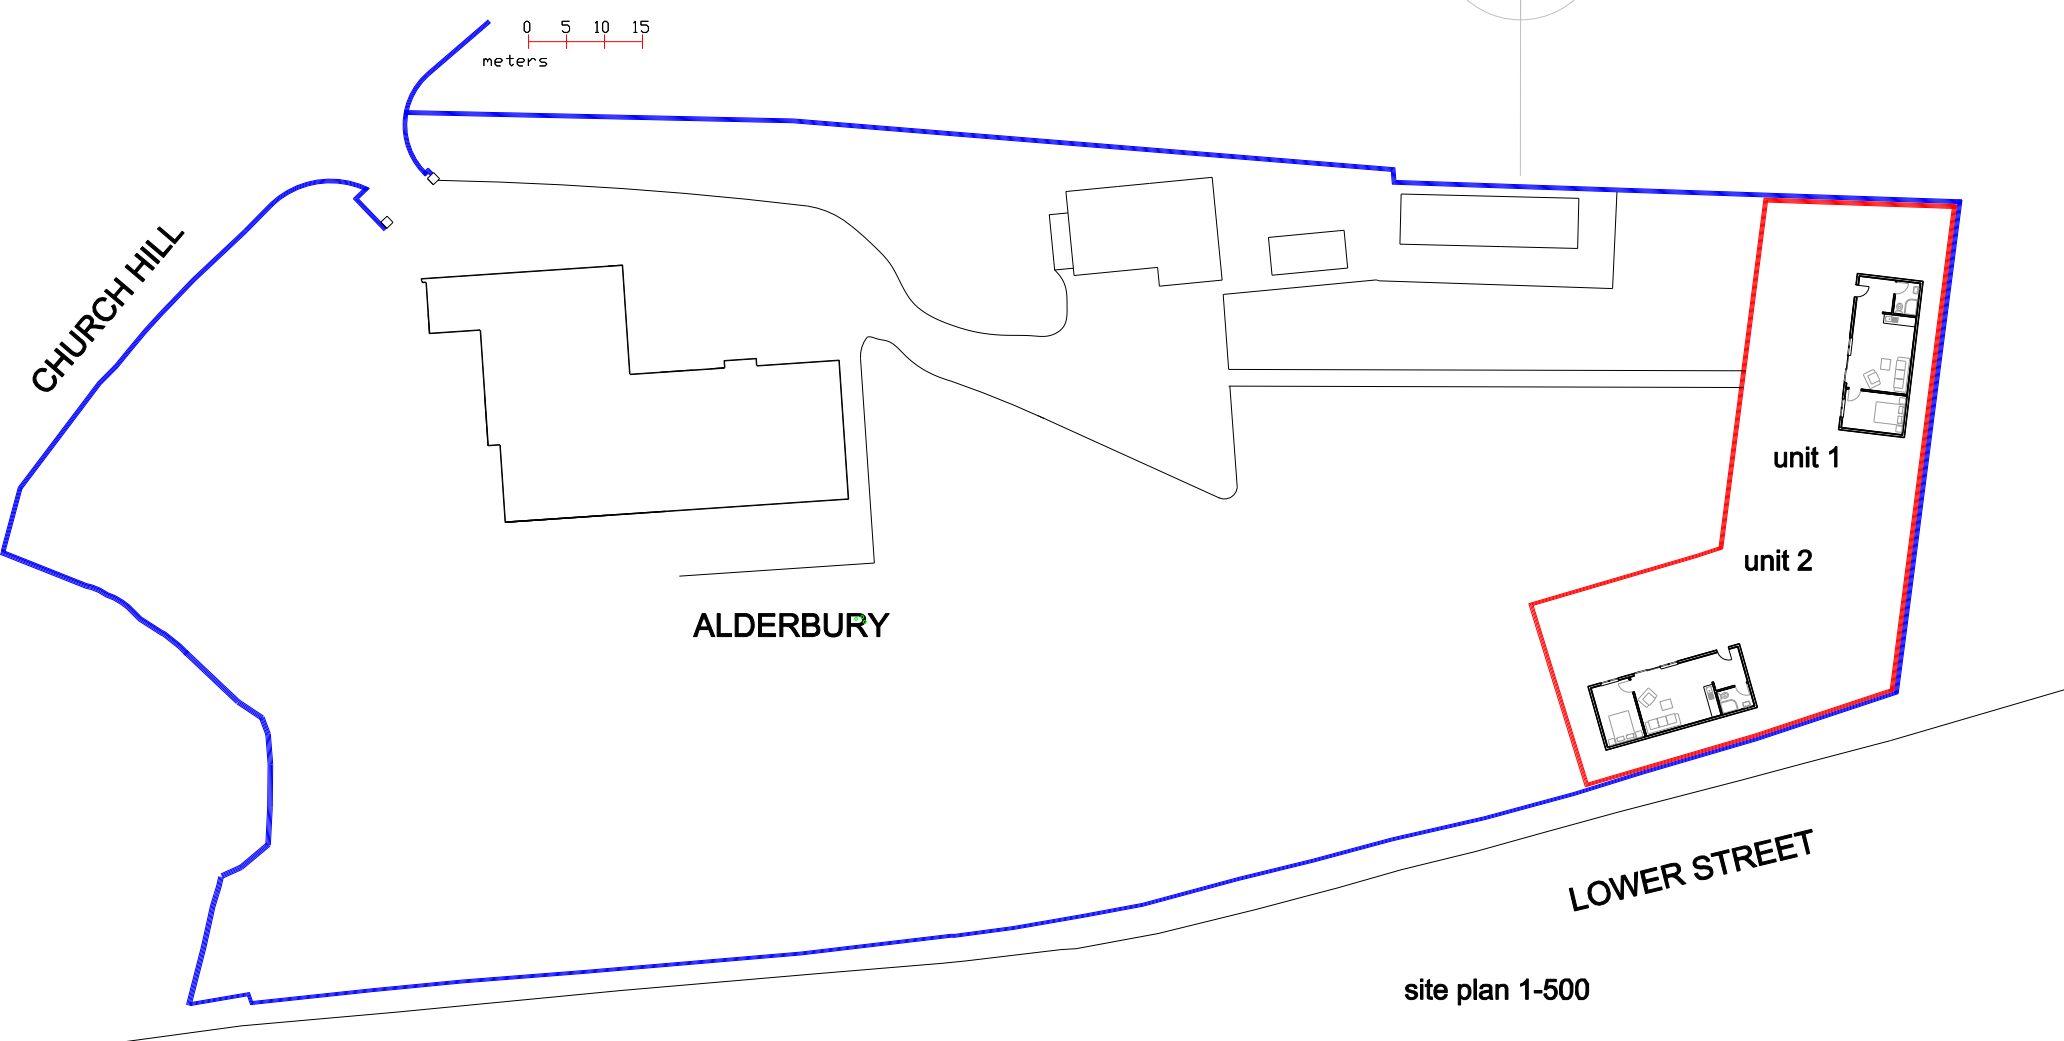


Site Plan 1-500

 

unit 2

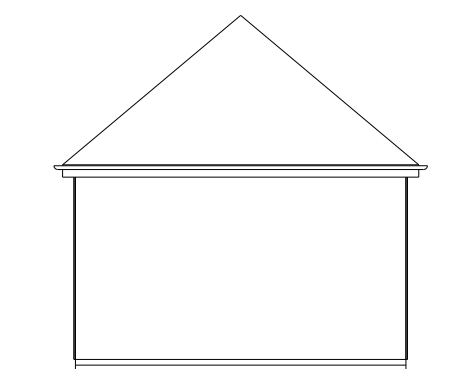


side elevation

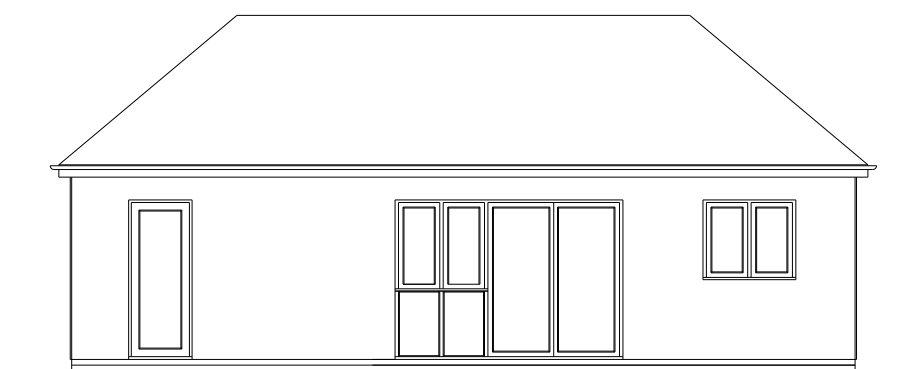

front elevation

white painted double glazed windows and doors

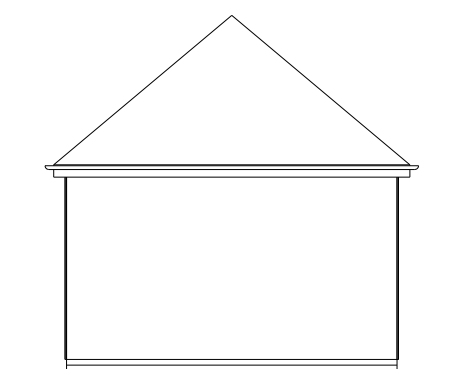

side elevation



rear elevation

secondhand handmade plain tiles ,
bonnet hips and half round ridge
black painted aluminium half round
gutter and RWP
Cedar shiplap weather boarding
red local stock brick below dpc



Date	Revisions
 RE CONSULTANCY Ltd. Construction Technical Services	
22 FERN RD STORRINGTON WEST SUSSEX RH20 4LW tel. 01903 742551 mob. 07887 985324 email. raoul@re-consult.eclipse.co.uk	
Client Mr J Dixon	
Alderbury Church Hill Pulborough RH20 1AB	
Drawing Title Plans for two holiday units	
Scale 1-100, 1-50 1-500, 1-1250 correct @ A 1	
Date July 2023	Prints req.
Dwg.No 2895/23/01	Revision