
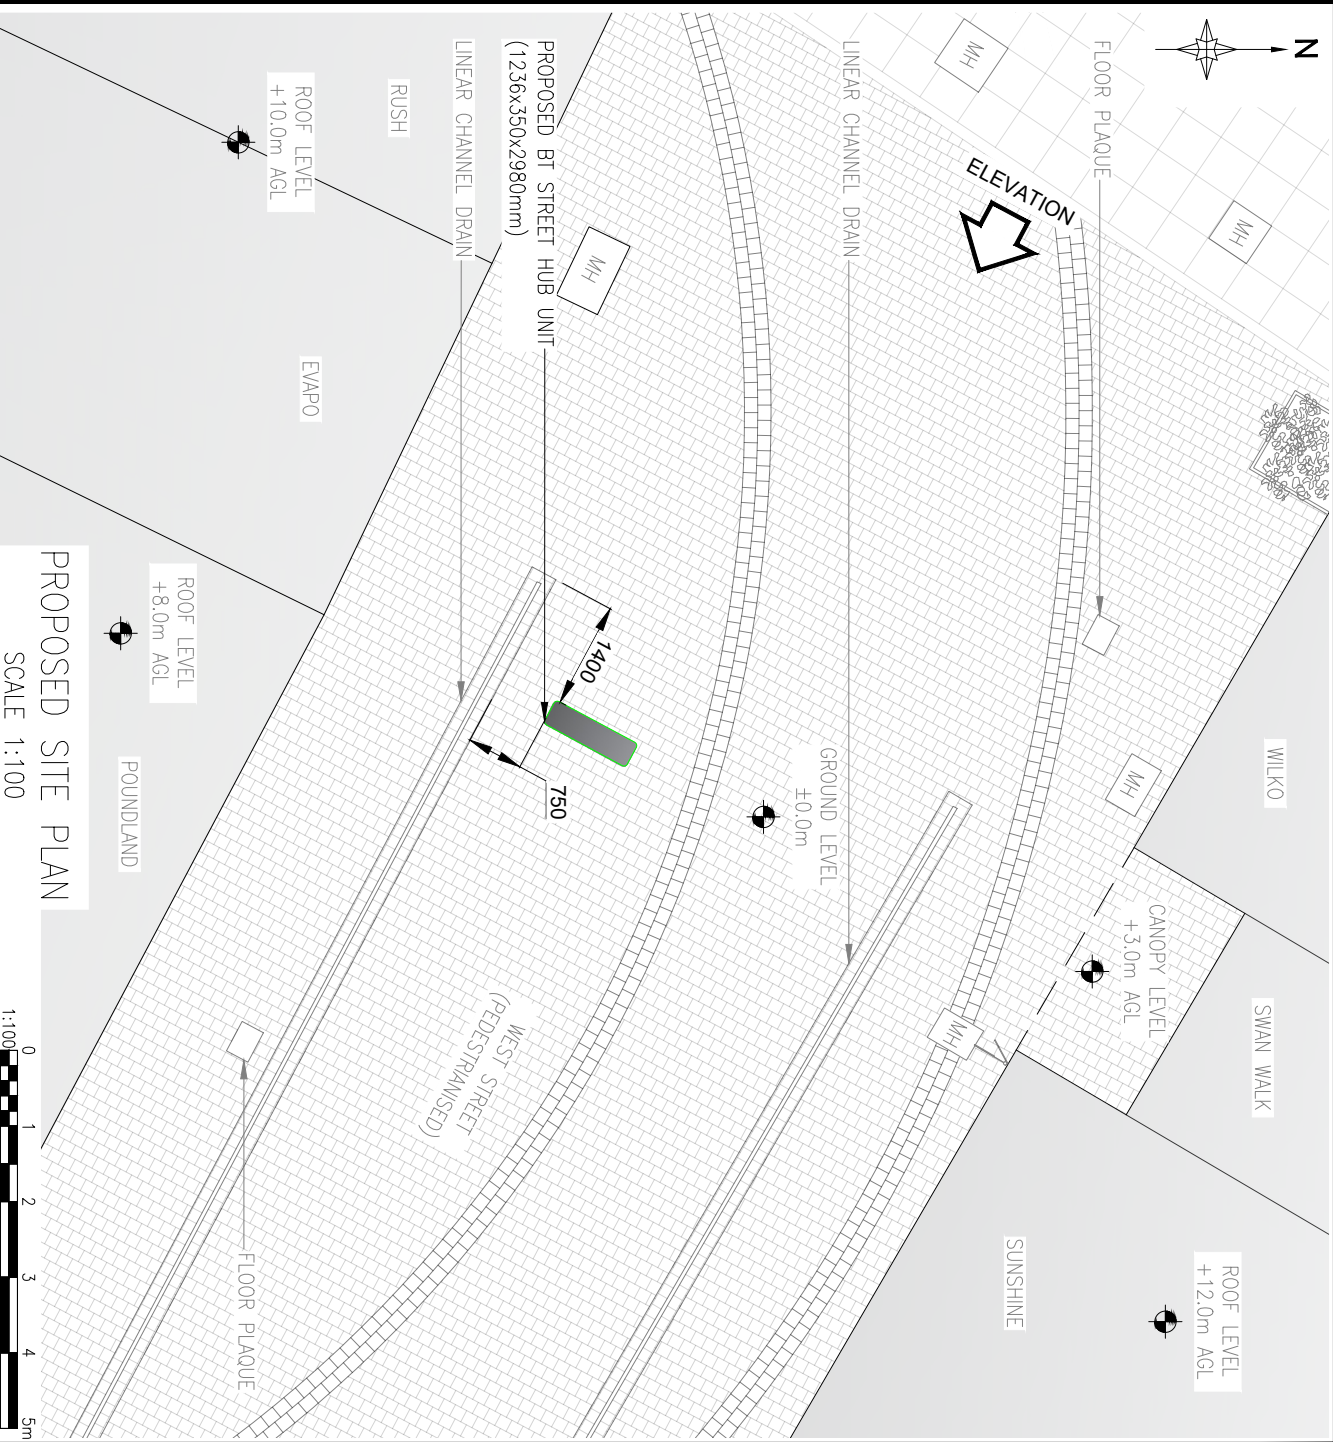
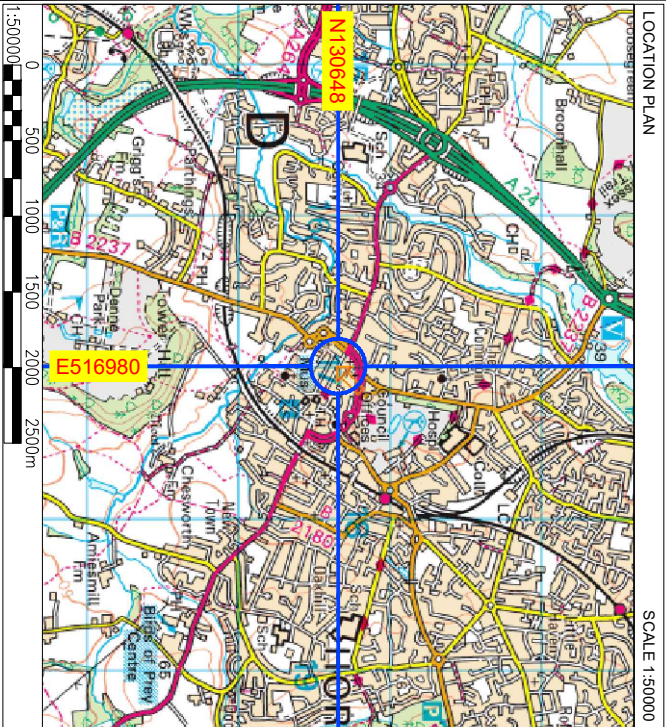


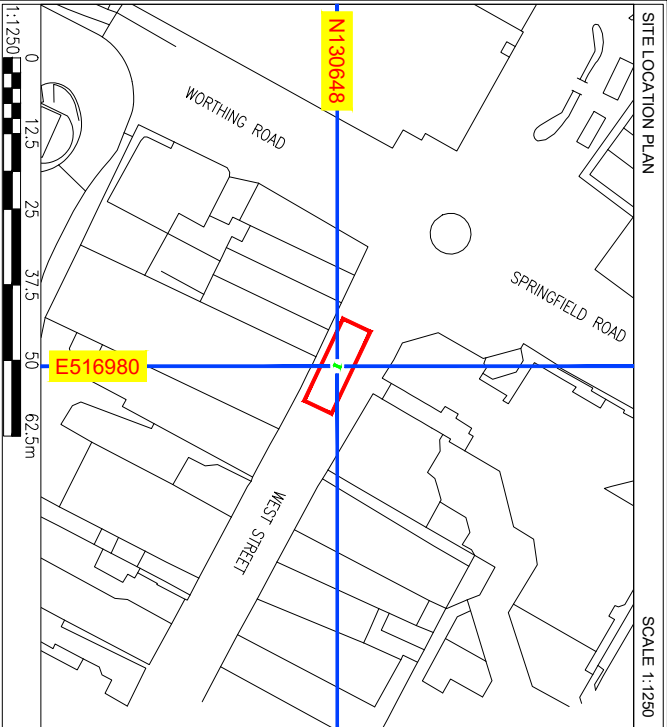

ISSUED FOR APPROVAL				BY	
DESCRIPTION				DATE	
SCALE AS SHOWN	DRAWN	NS	CHECKED	DOC	ALL DIMENSIONS IN METRES UNO
WHEN PRINTED AT A4	DATE	12.12.25	DATE	12.12.25	
LOCATION PLAN - Digital Mapping Solutions from Promap					
SITE BLOCK PLAN - Digital Mapping Solutions from Promap					
Ordnance Survey (c) Crown Copyright 2025. All rights reserved. Licence number: 1000227432					

DRAWING TITLE

STREET HUB

SUR-11

002 - PROPOSED SITE PLAN

SITE ADDRESS

FOOTPATH O/S 30 WEST STREET

HORSHAM

RH12 1PB

REV A