




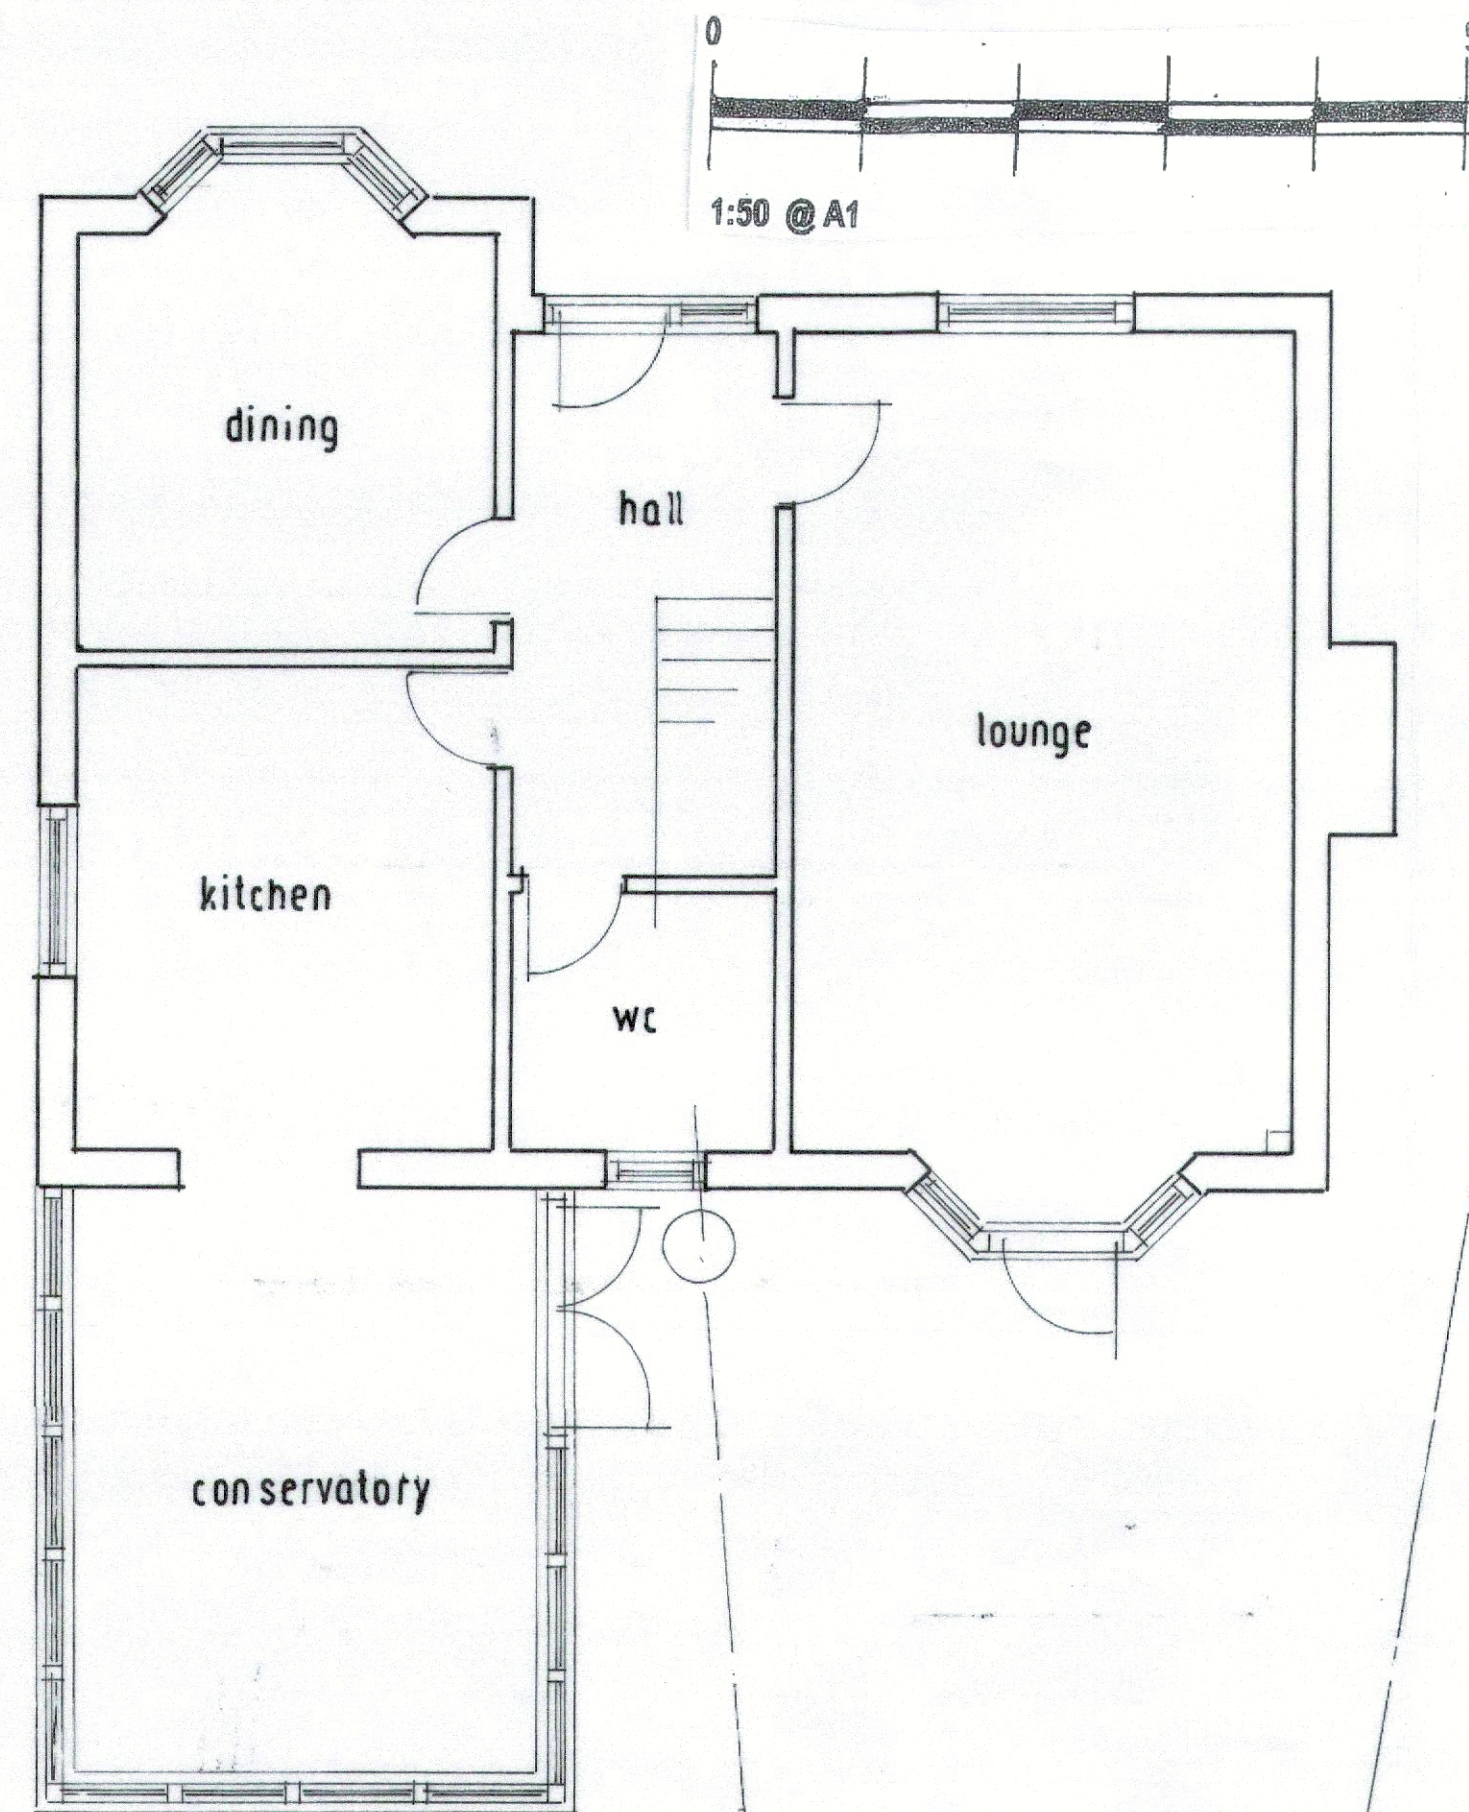


EXISTING GROUND FLOOR PLAN.

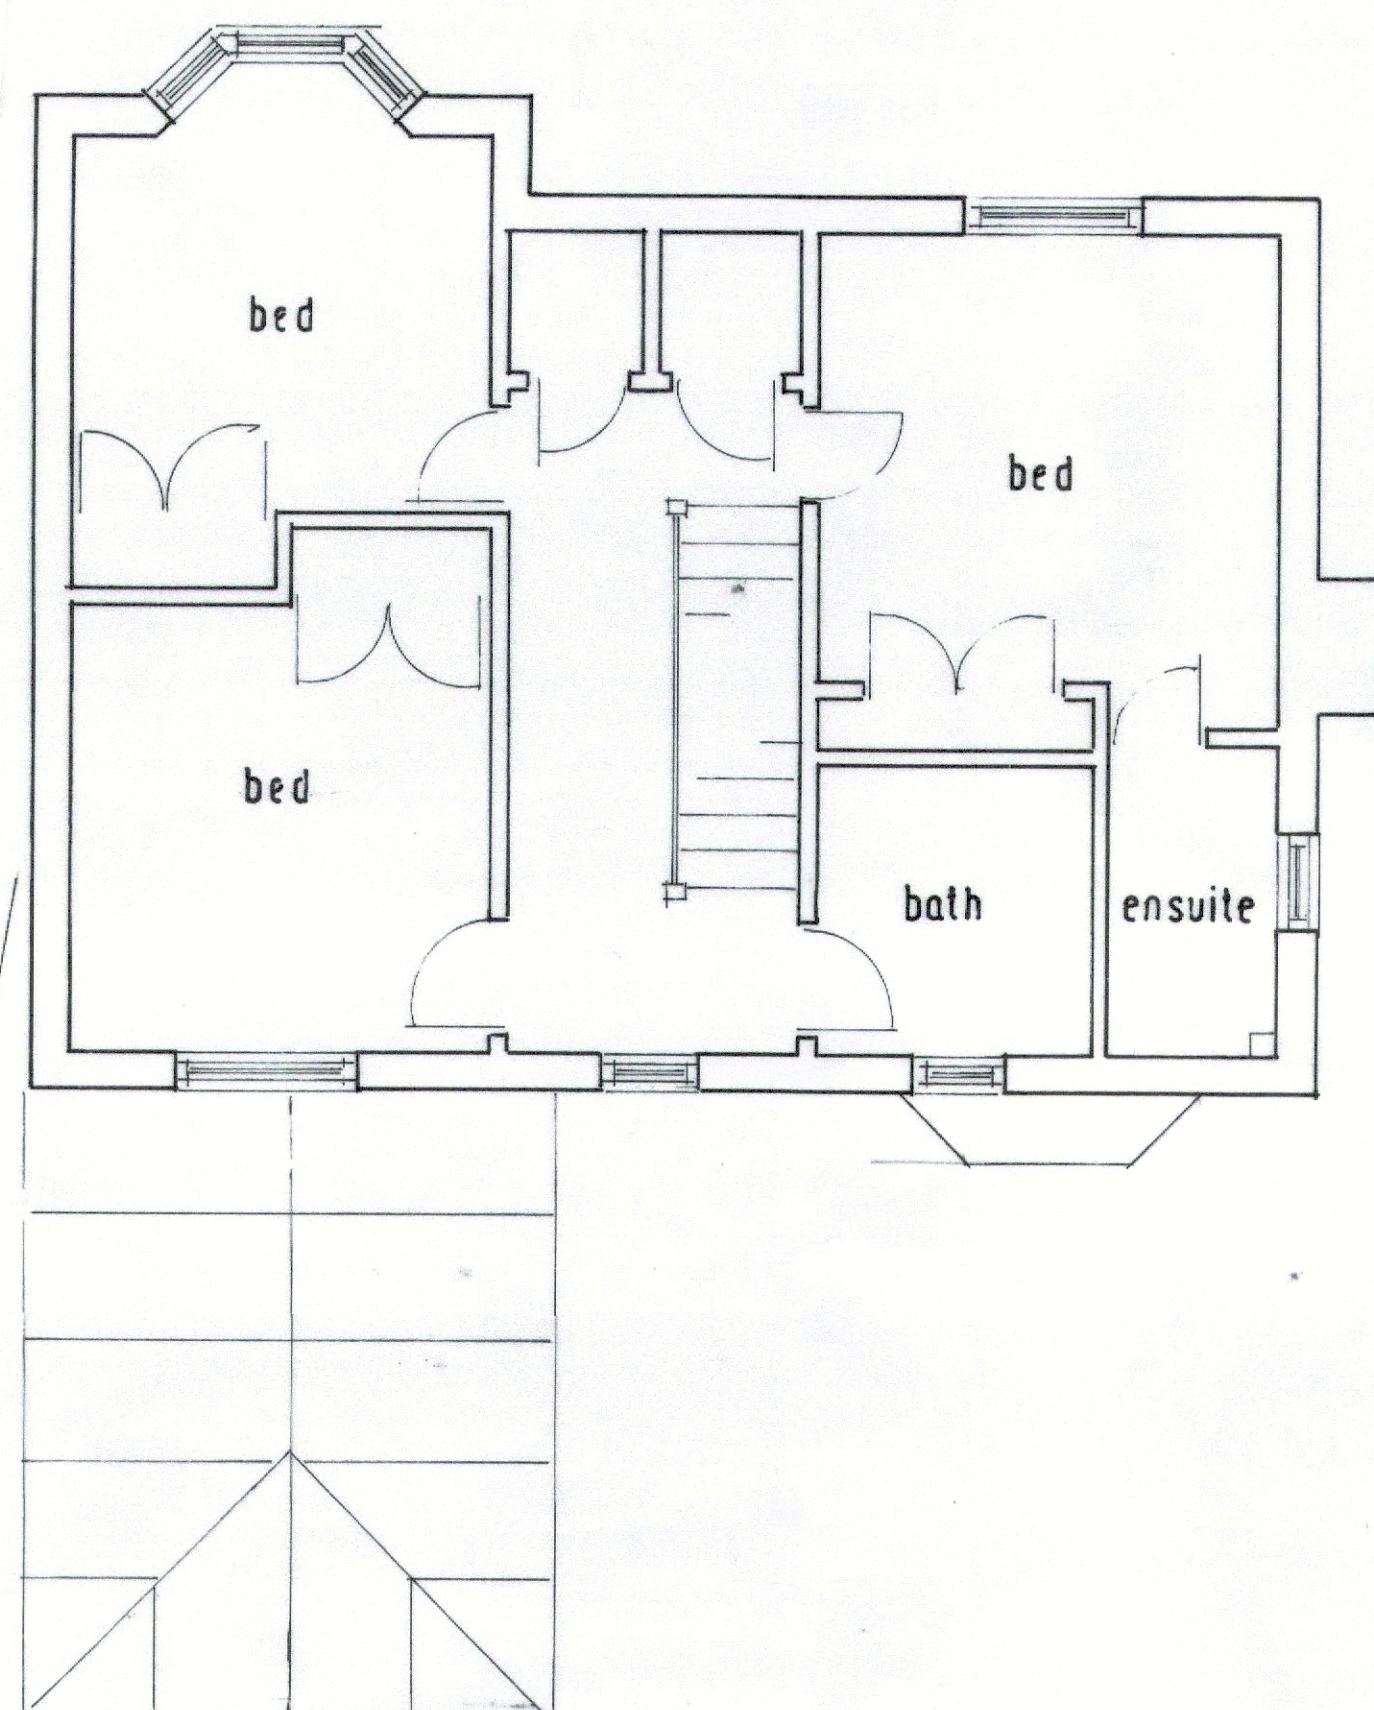

EXISTING FIRST FLOOR PLAN.

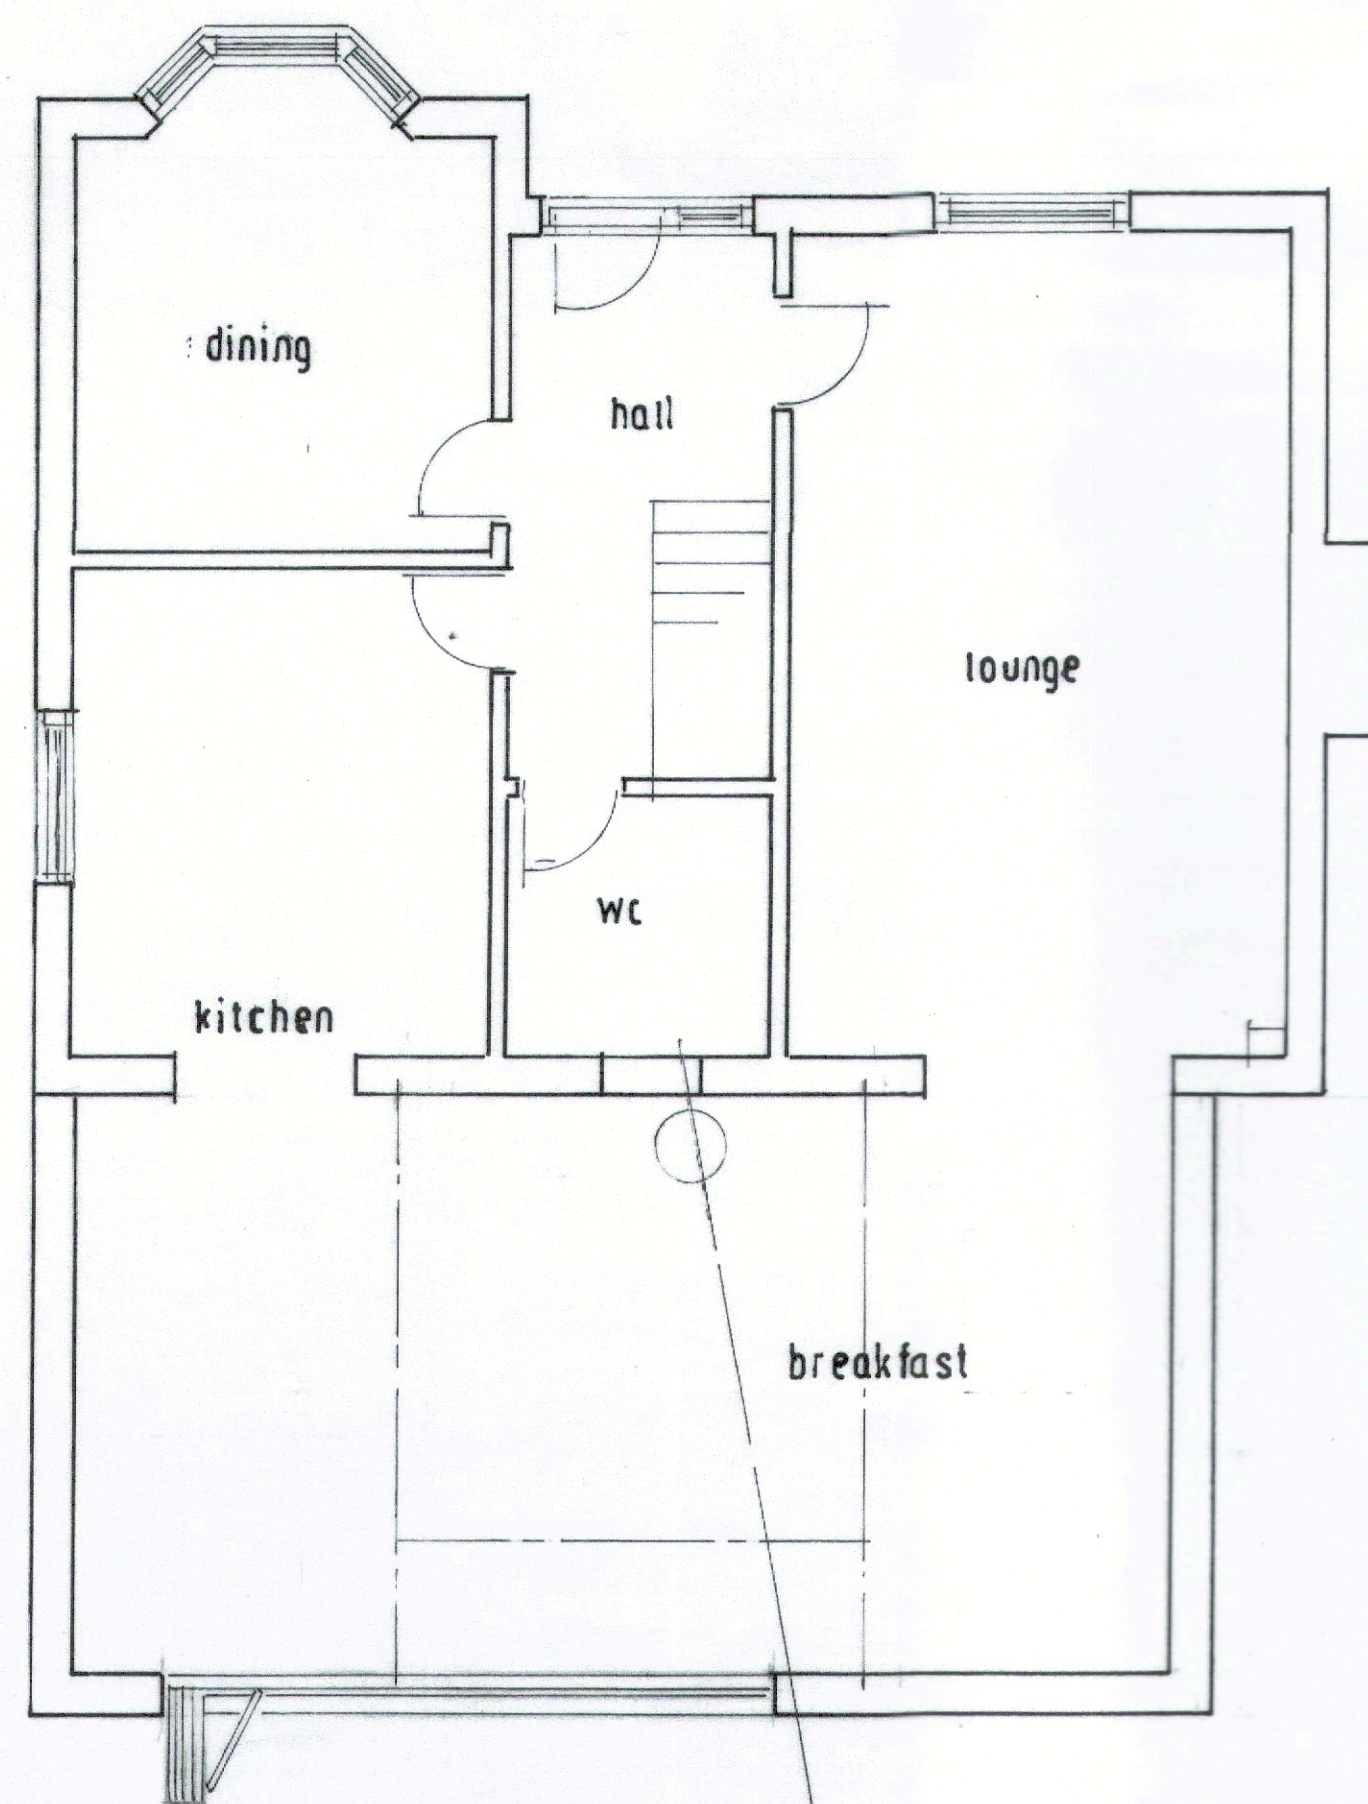


PROPOSED GROUND FLOOR PLAN.

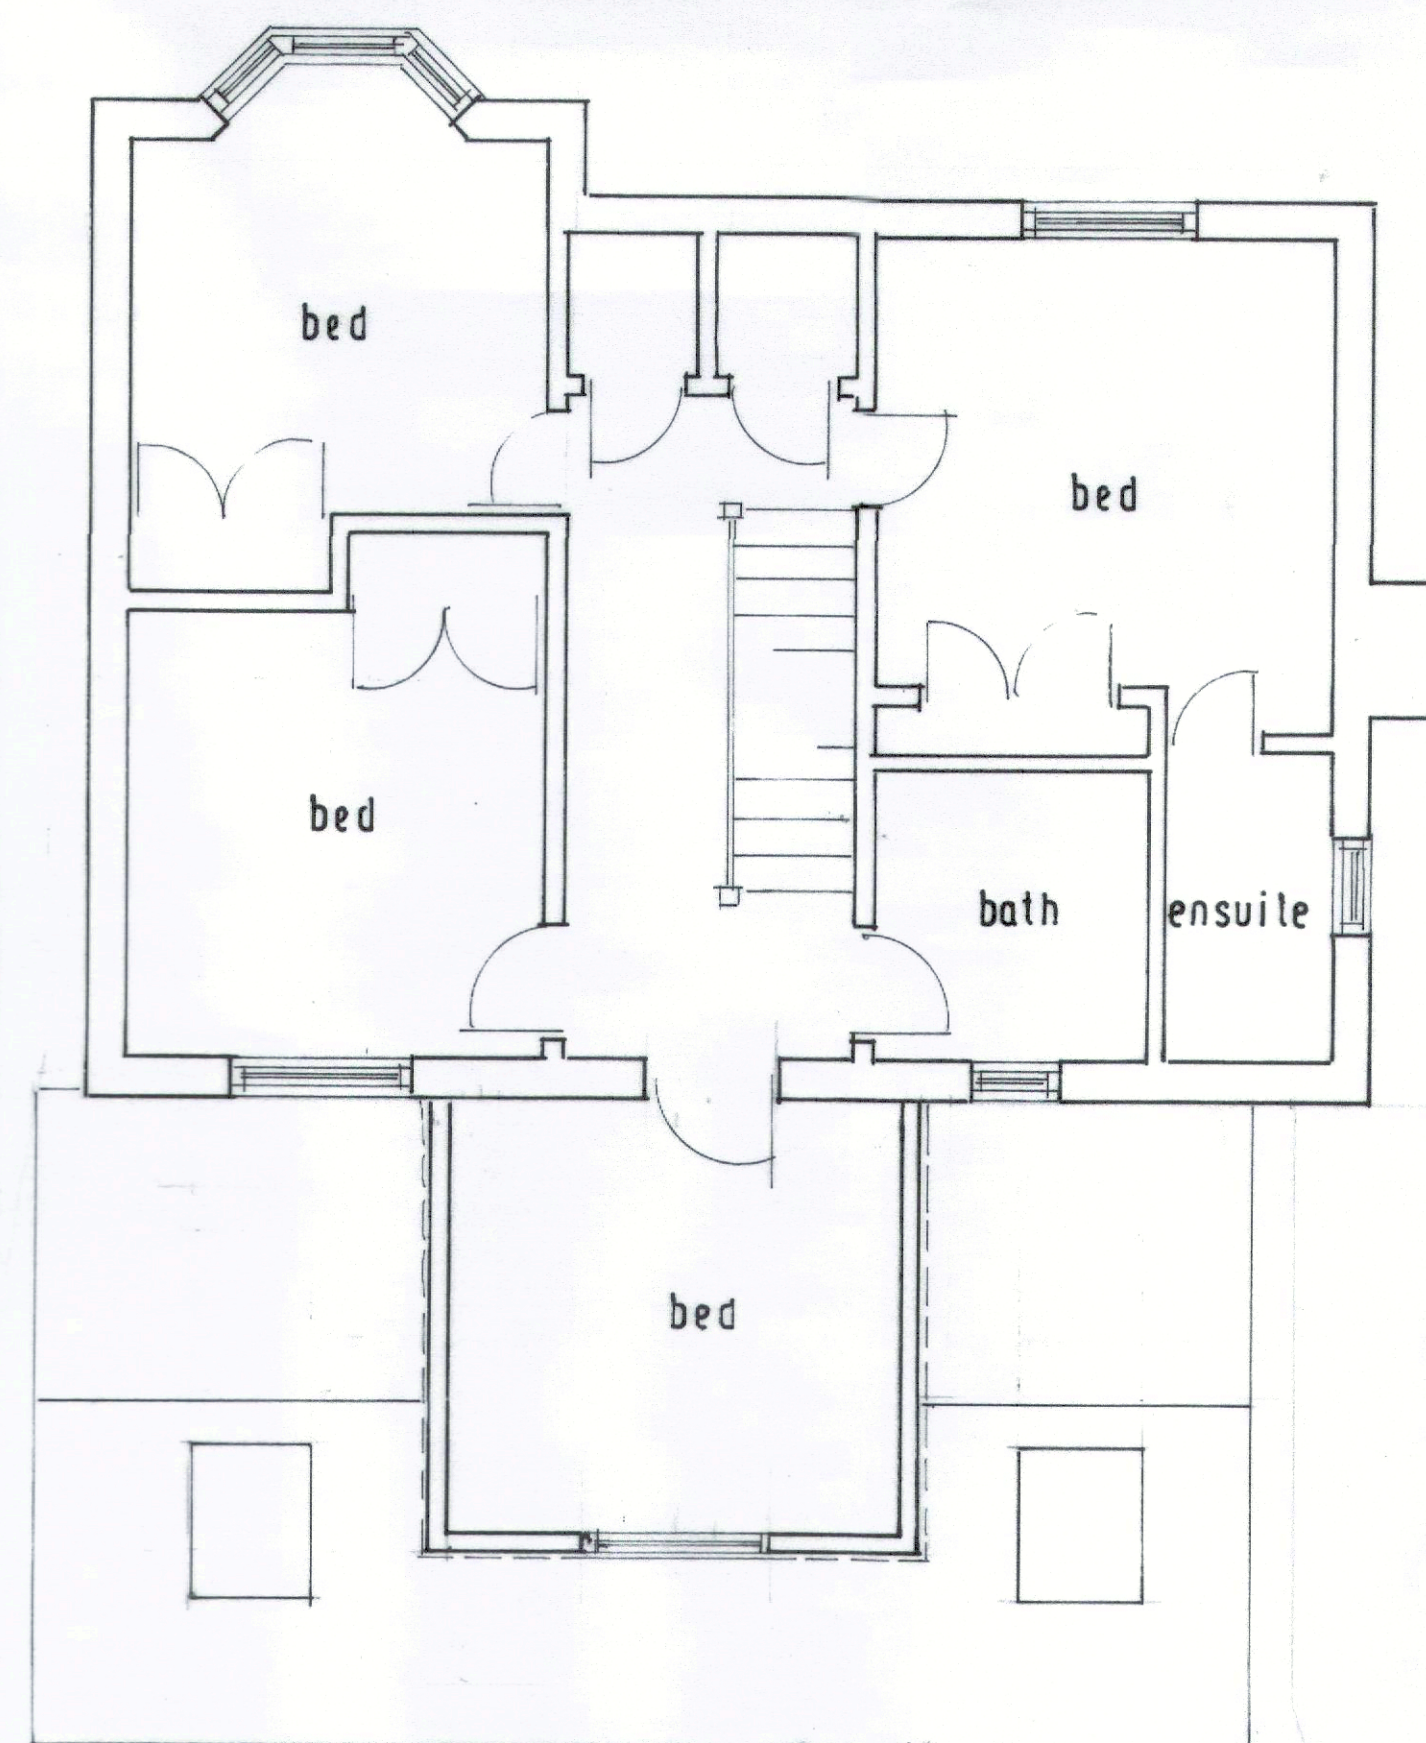


PROPOSED FIRST FLOOR PLAN.


EXISTING ELEVATIONS;

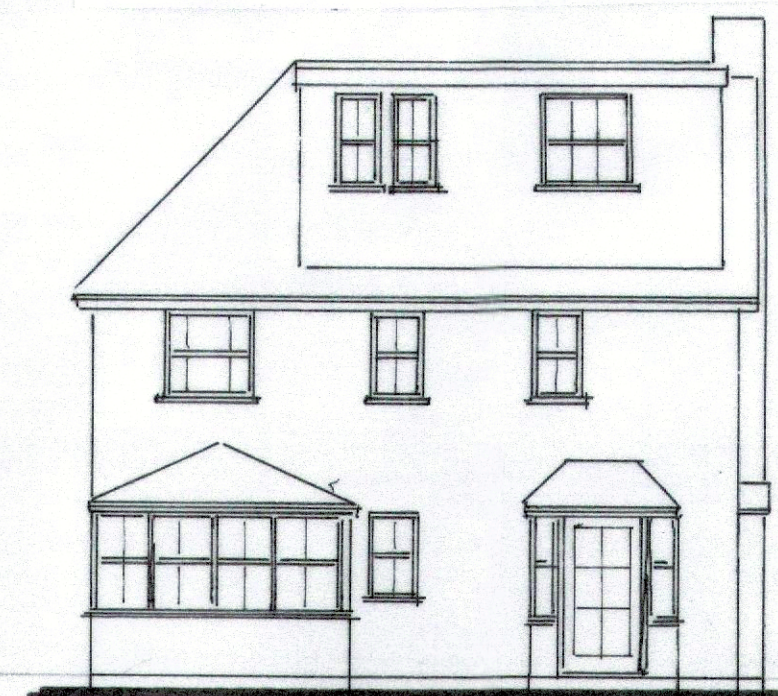

EAST.

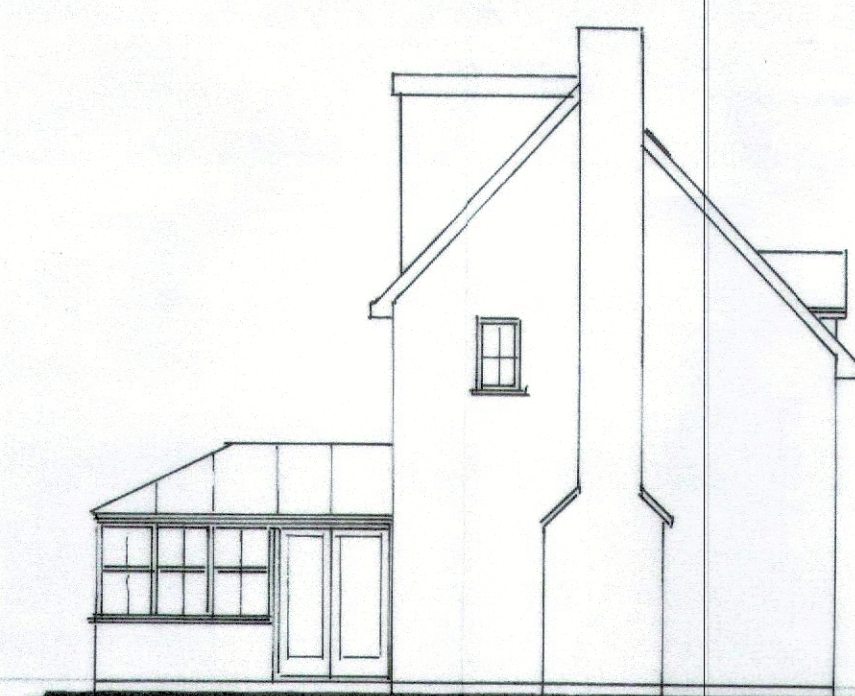

NORTH.

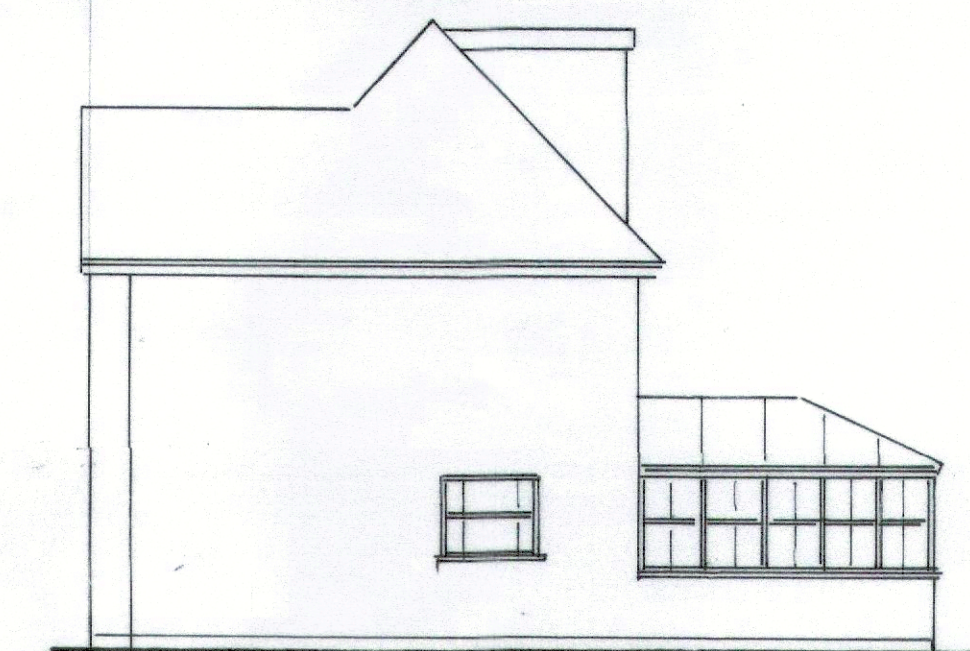


SOUTH.


PROPOSED ELEVATIONS:





EAST.

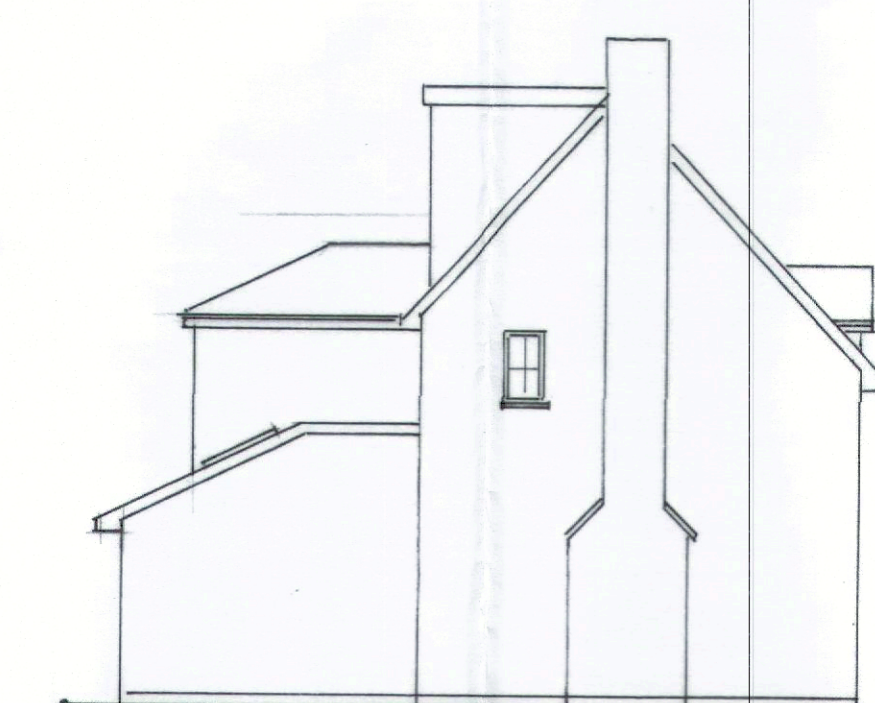

NORTH.

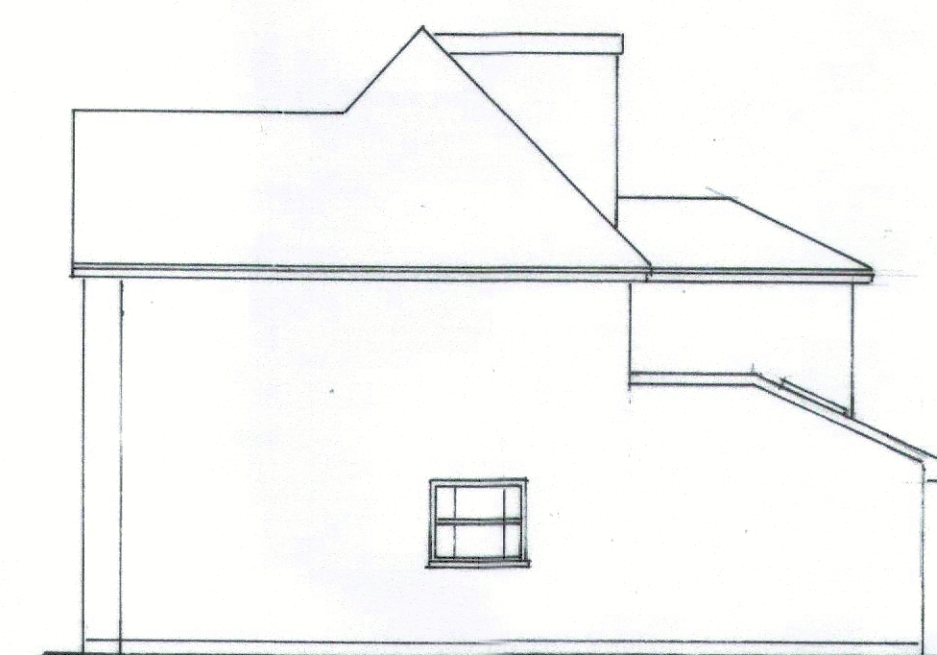


SOUTH.

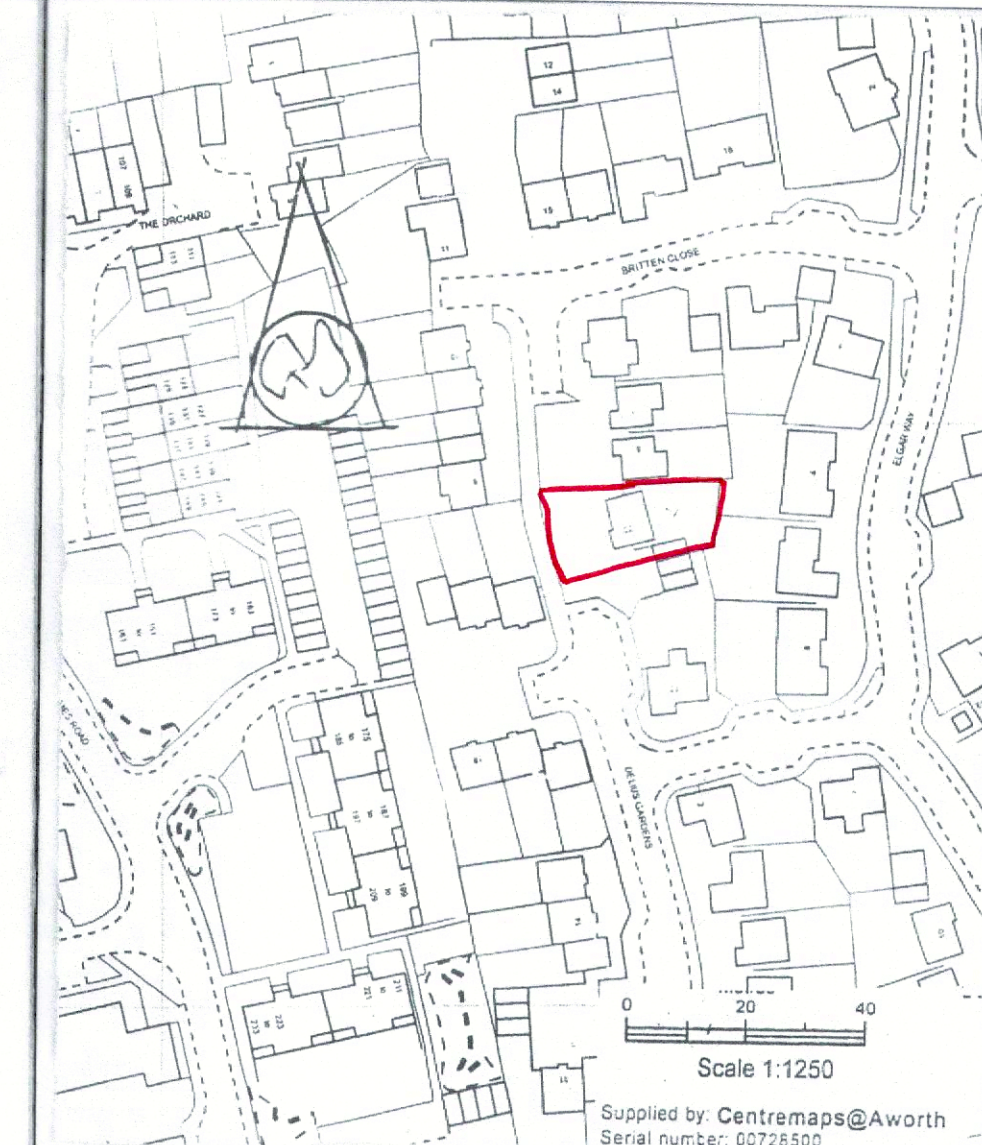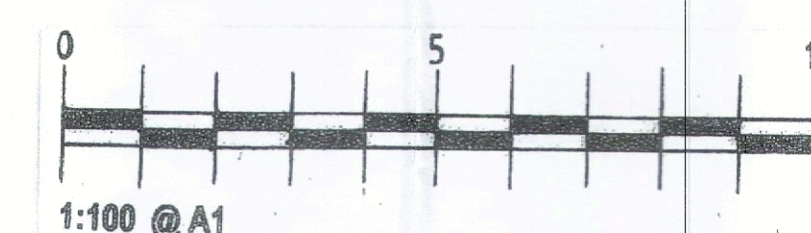

LOCATION PLAN 1:1250.



BLOCK PLAN 1:500.

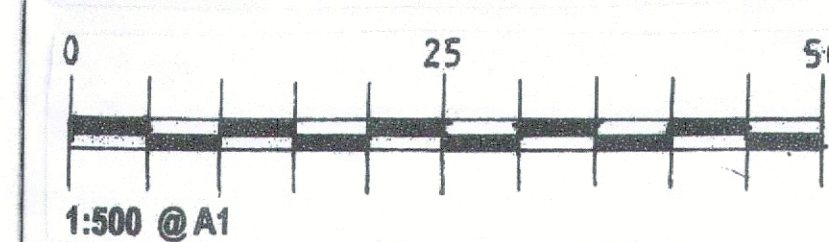

rev'n	date	details	by	chkd
ALAN RYRIE. Telephone: 01293 516404.				
contract MR. & MRS. S. TOLLEY, 22, DELIUS GARDENS, HORSHAM.				
EXTENSION.				
scale 1:50, 1:100. date DEC 2025 by <i>AR</i> checked				
job no.		drawing no.		rev.
		ST 01.		