

BUILDING DESIGN PARTNERSHIP SHALL HAVE NO RESPONSIBILITY FOR ANY USE MADE OF THIS DOCUMENT OTHER THAN FOR THAT WHICH IT WAS PREPARED AND ISSUED.



ALL DIMENSIONS SHOULD BE CHECKED ON SITE.

ANY DRAWING ERRORS OR DIVERGENCIES SHOULD BE BROUGHT TO THE ATTENTION OF BUILDING DESIGN PARTNERSHIP AT THE ADDRESS SHOWN BELOW.

NOTES

THIS DRAWING IS © RITCHIE STUDIO LTD


REVISION	DESCRIPTION	DRAWN	CHECKED	DATE
----------	-------------	-------	---------	------

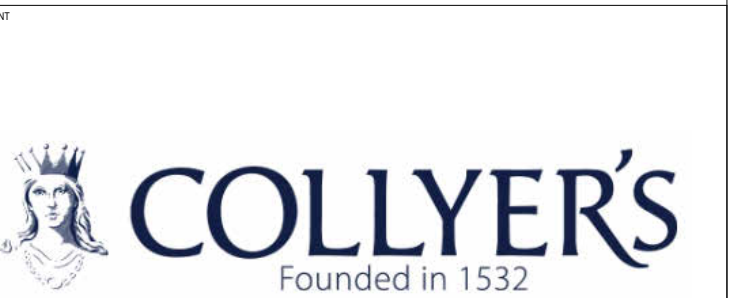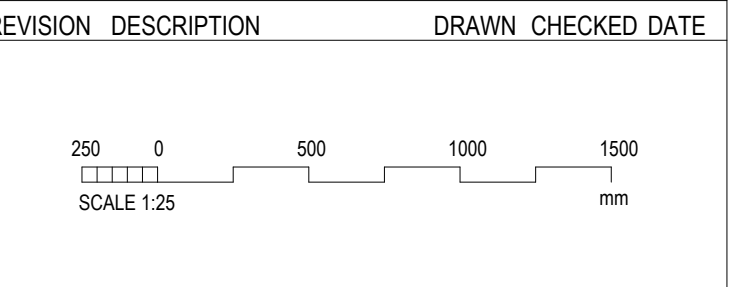


BDP.
together with:
ritchie studio

16 Brewhouse Yard
Clerkenwell
London
EC1V 4LJ
United Kingdom
T +44 (0)20 7812 8000
www.bdp.com

PROJECT TITLE The College of Richard Collyer New Technology Centre	
RFP JOB NUMBER P3003919	
DRAWING TITLE Phase 1 Building & Phase 2 Building Typical Elevation Detail	SCALE @ A1 1 : 25
DATE FIRST ISSUED 01/07/26	REVISION P02
PROJECT NUMBER -CRC-RSL-ZZ-XX-EL-A-202150	

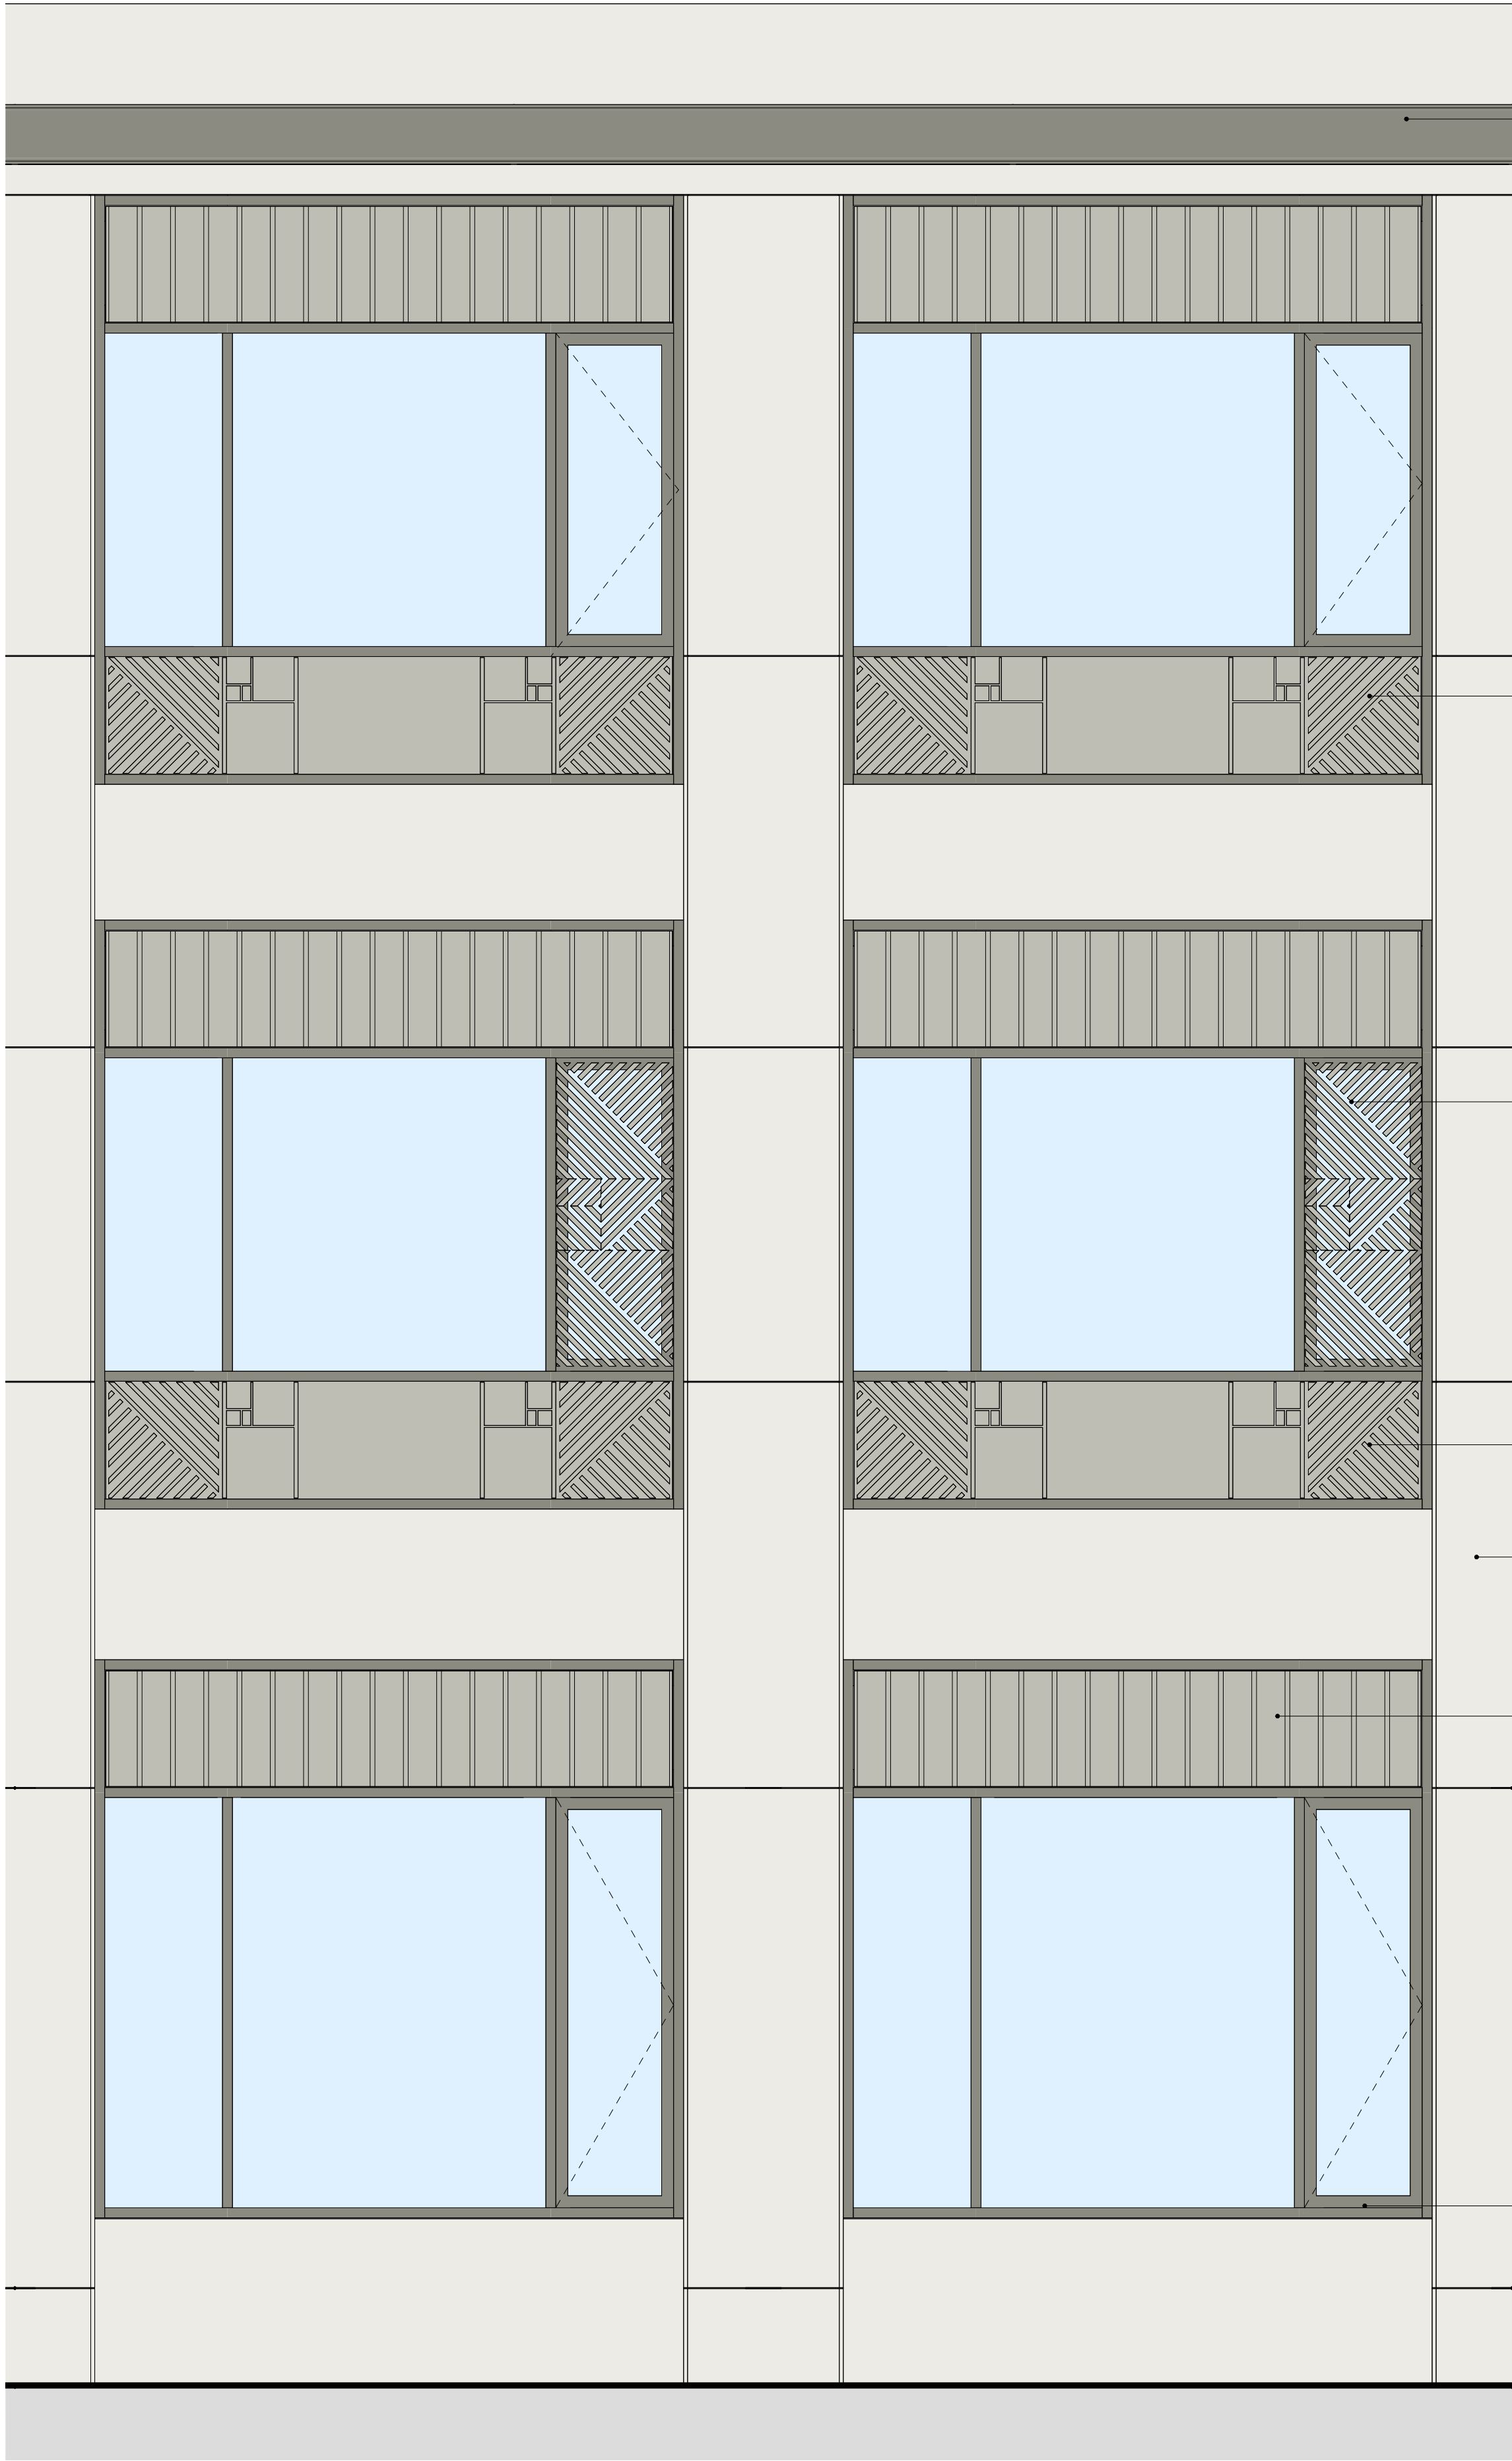

1 Phase 1 Building - Typical Elevation Bay (Hurst Rd)
1 : 25

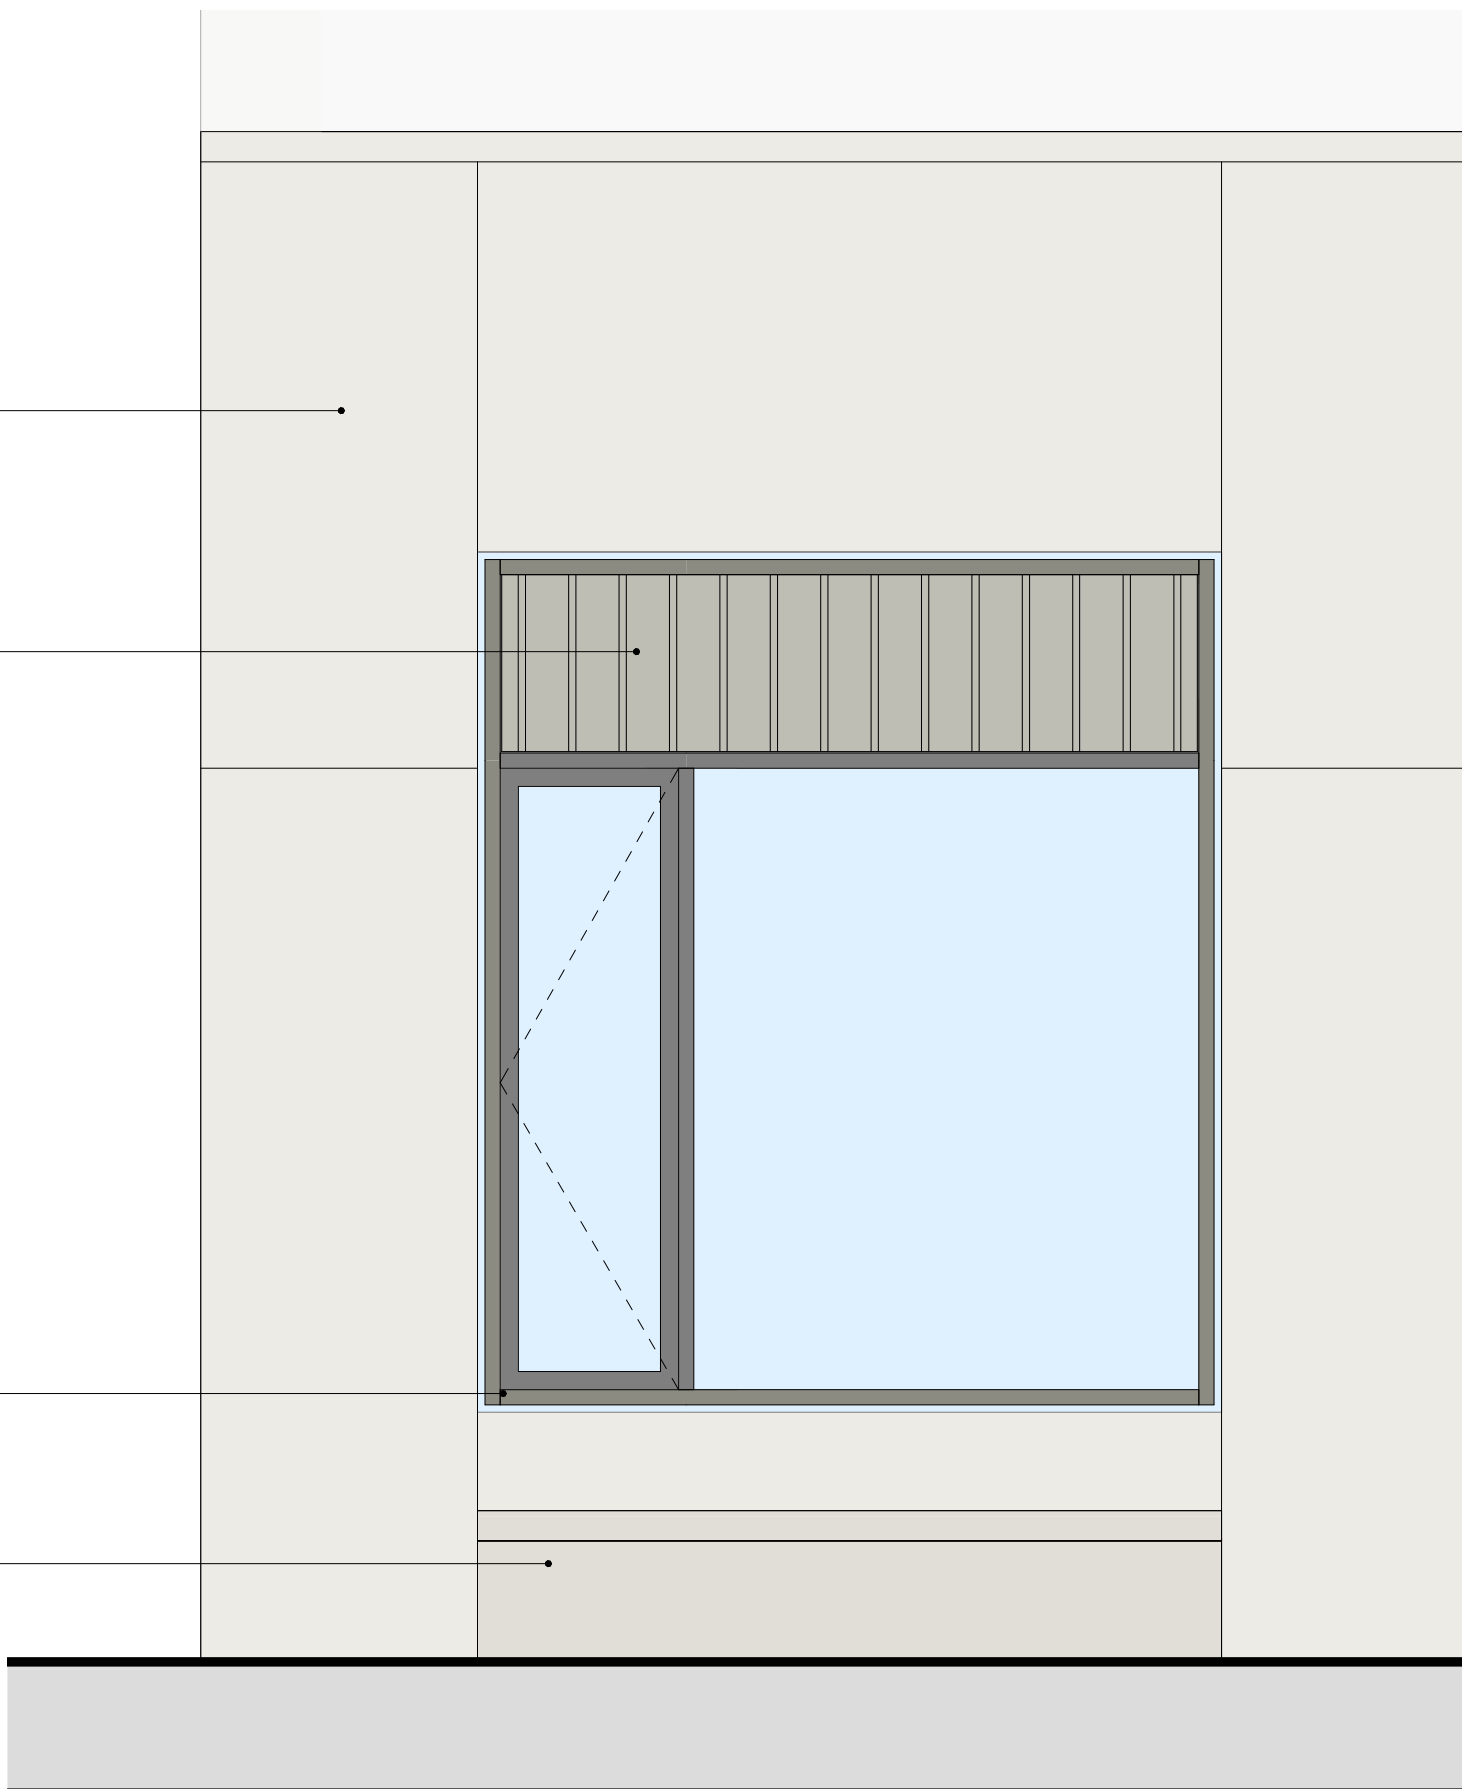

2 Phase 2 Building - Northwest Elevation (Typical)
1 : 25