



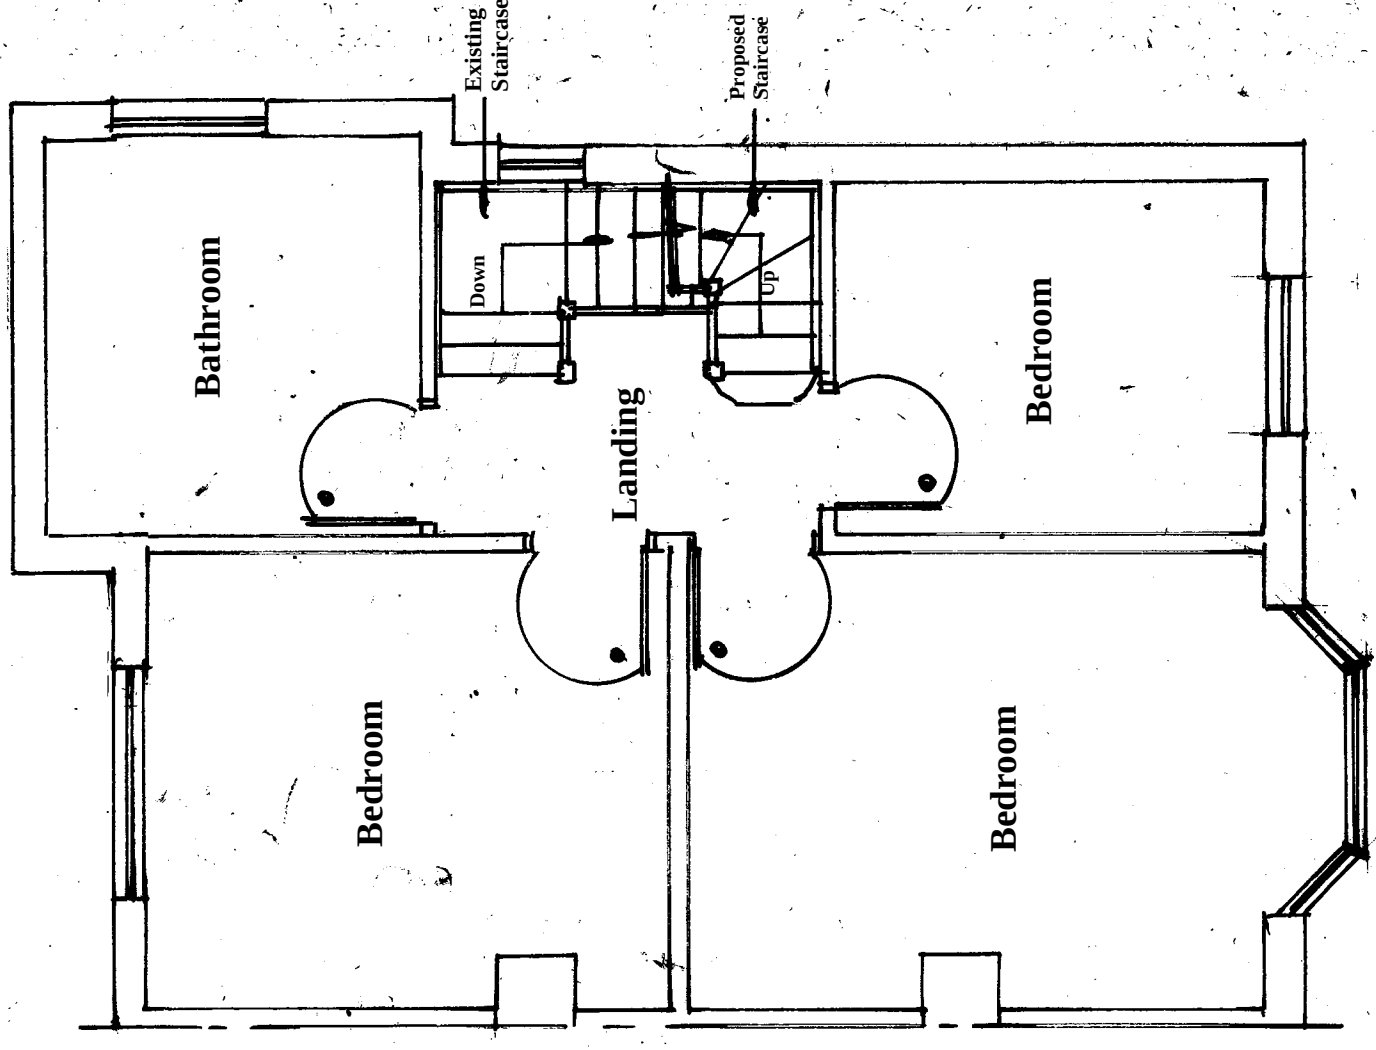

Scale Bar 1:50

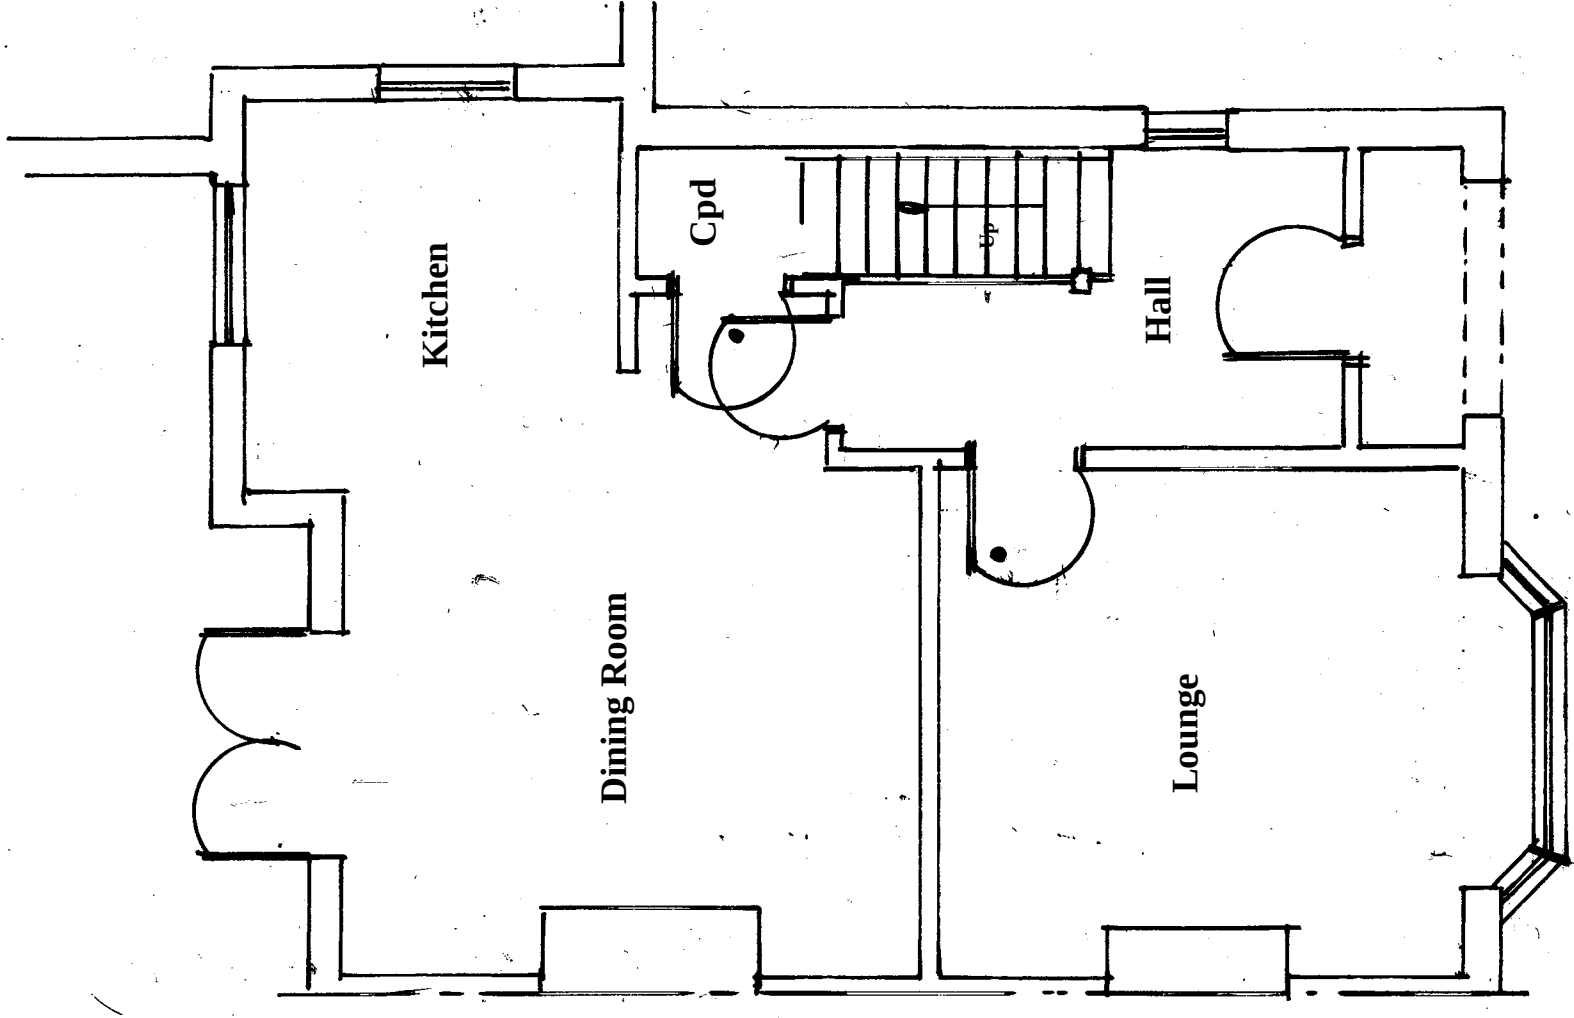

Amendments			Date

Client
Mr & Mrs Saunders

Site Address

23 Comptons Lane
Horsham
West Sussex
RH13 5NL

Proposal
Loft Conversion

Drawing Title
Existing Grd/ First Floor Plan

Date
21/12/25

Drawn
S. Burrows

Scales
1:50 on A3

DWG NO.	S13473/1	REV
---------	----------	-----

Existing Ground Floor Plan

Existing First Floor Plan