


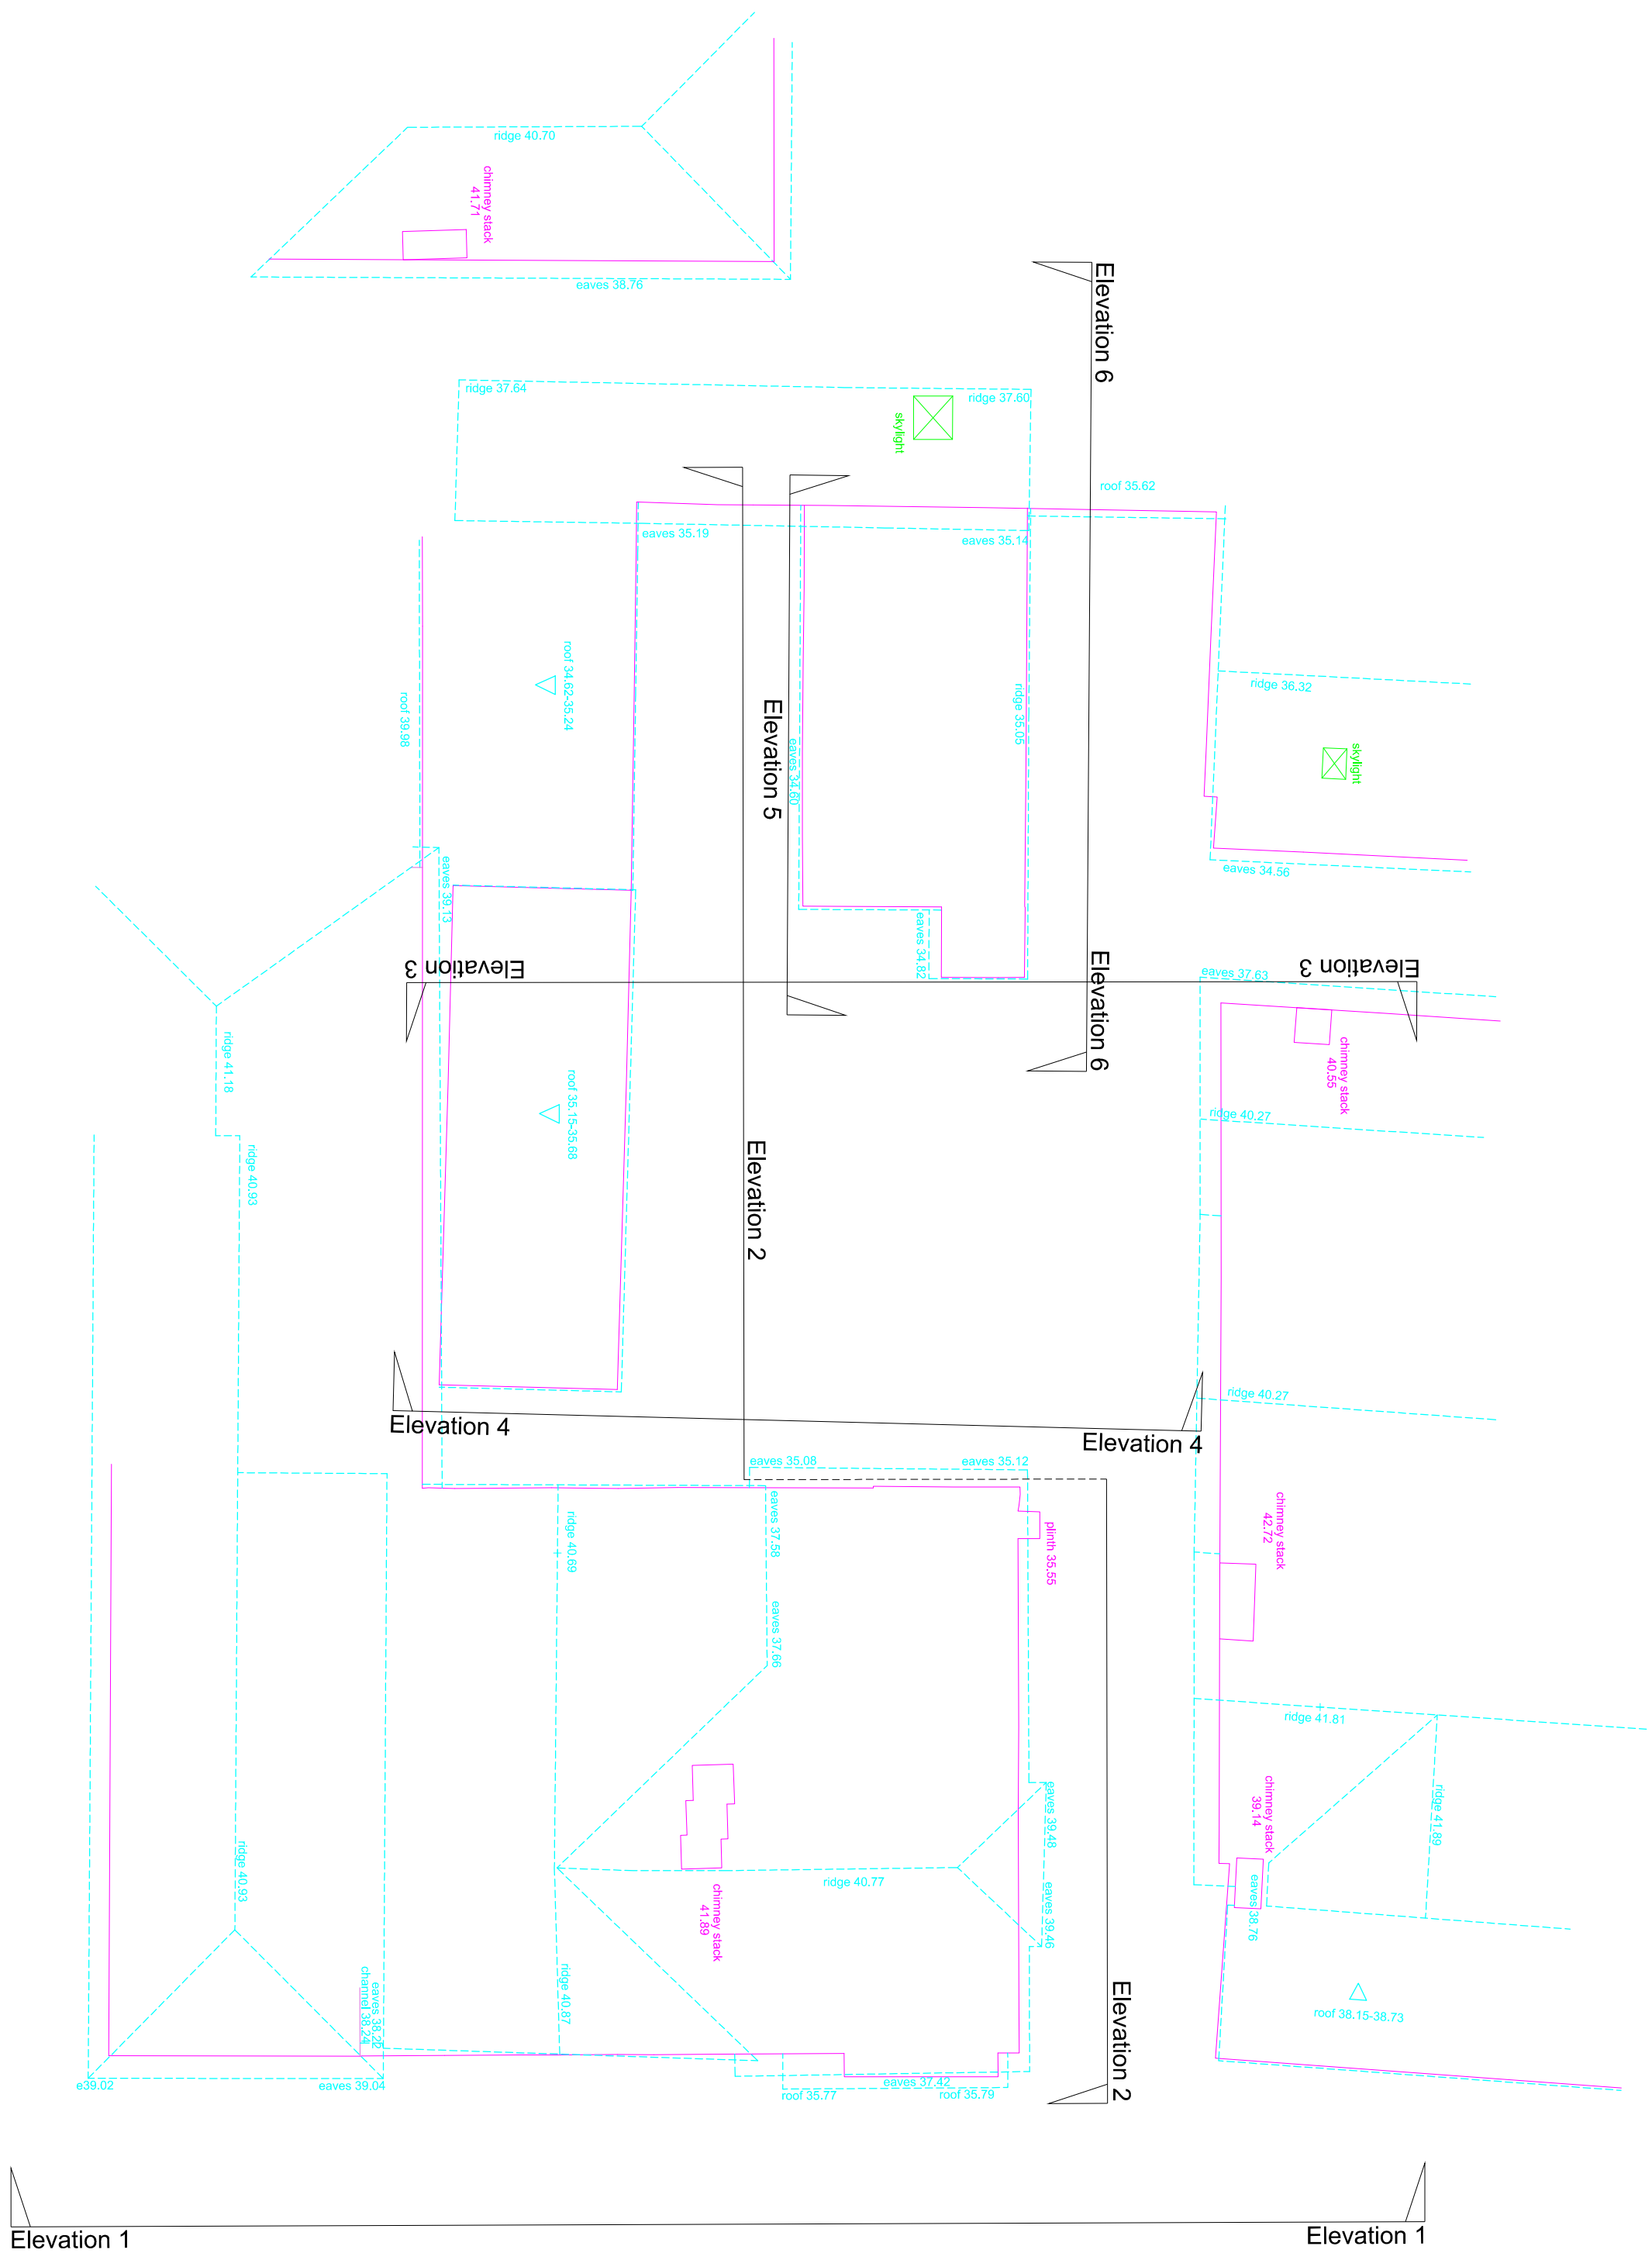

Scale Bar (meters) 1:100

0 5 10 15 20

NOTES
SURVEY IS BASED ON OS GRID SYSTEM
ORIGINATING FROM STATION 1
@ E 521494.298, N 115917.821, RL 32.381
Every effort has been made to survey the area as indicated. Where detail is inaccessible or obscured from view it has been deemed unable to survey.

LAYER INFORMATION

0	Basement
1	Concrete Slab
2	Groundwater
3	Excavation
4	Gravel
5	Gravel
Line types and Symbols

Building Lines	Rooflines	Wall Lines	Wall Hatching	Furniture	Kitchen Fixtures	Plant	Gully	Fence	Stairs
Spotted	Windows	Doors	Reader	Stairs	Primary / Windows	Skylight	Skylight	Skylight	Skylight

Control Stations

Orientation

Rev.	Date	Description
------	------	-------------

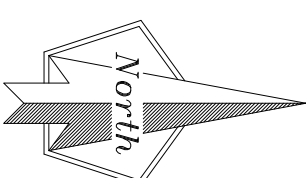

Client	G3 Architecture								
Drawing Title	Roof Plan				Job Title	Southdown House, High Street, Henfield BN5 9DA			
Scale	Date	Drawn	Job No.	Drawing No.	Rev.				
1:100 @ A1	27/08/24	CH/DH/MBMF	007 08 24	005	-				
Surveyed by	Checked								
CH/AR	SE								