




This drawing is to be read in conjunction with all other relevant drawings and specifications.
Do not scale from this drawing. Use figured dimensions only. All levels and dimensions to be checked on site. All dimensional discrepancies are to be brought to the immediate attention of DMA BUILDING DESIGNS.
Responsibility cannot be accepted for alteration and/or deviation from this design without prior knowledge of DMA BUILDING DESIGNS.
Copyright reserved. This drawing may only be used for the client and location specified in the title block. It may not be copied or disclosed to any other third party without prior written consent from DMA BUILDING DESIGNS.
Prior to any works commencing on site, DMA BUILDING DESIGNS is to be contacted regarding the current status, revision or regulatory approval of this drawing.

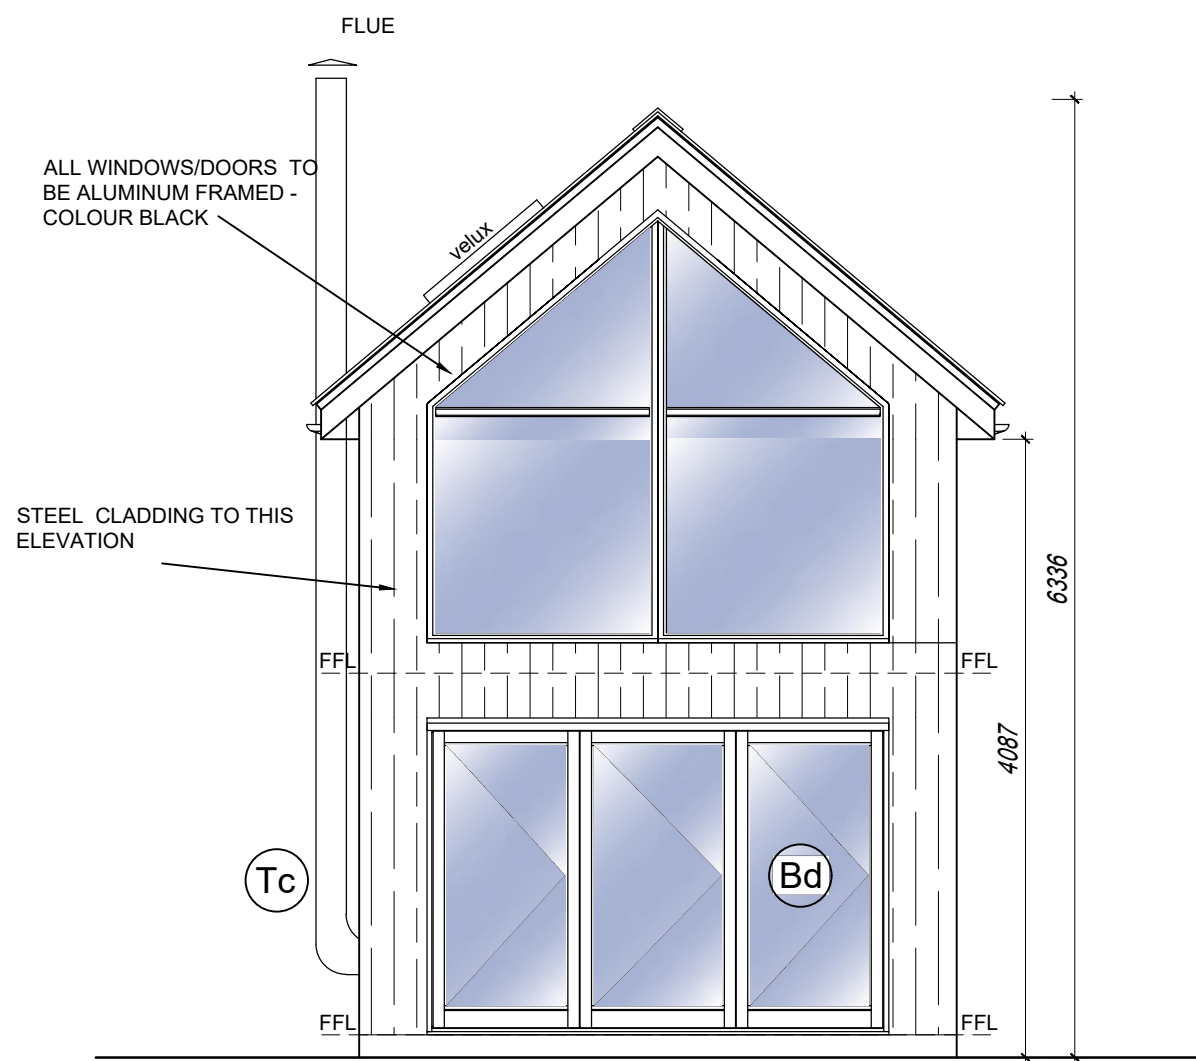


PROPOSED SOUTH ELEVATION
SCALE - 1:50

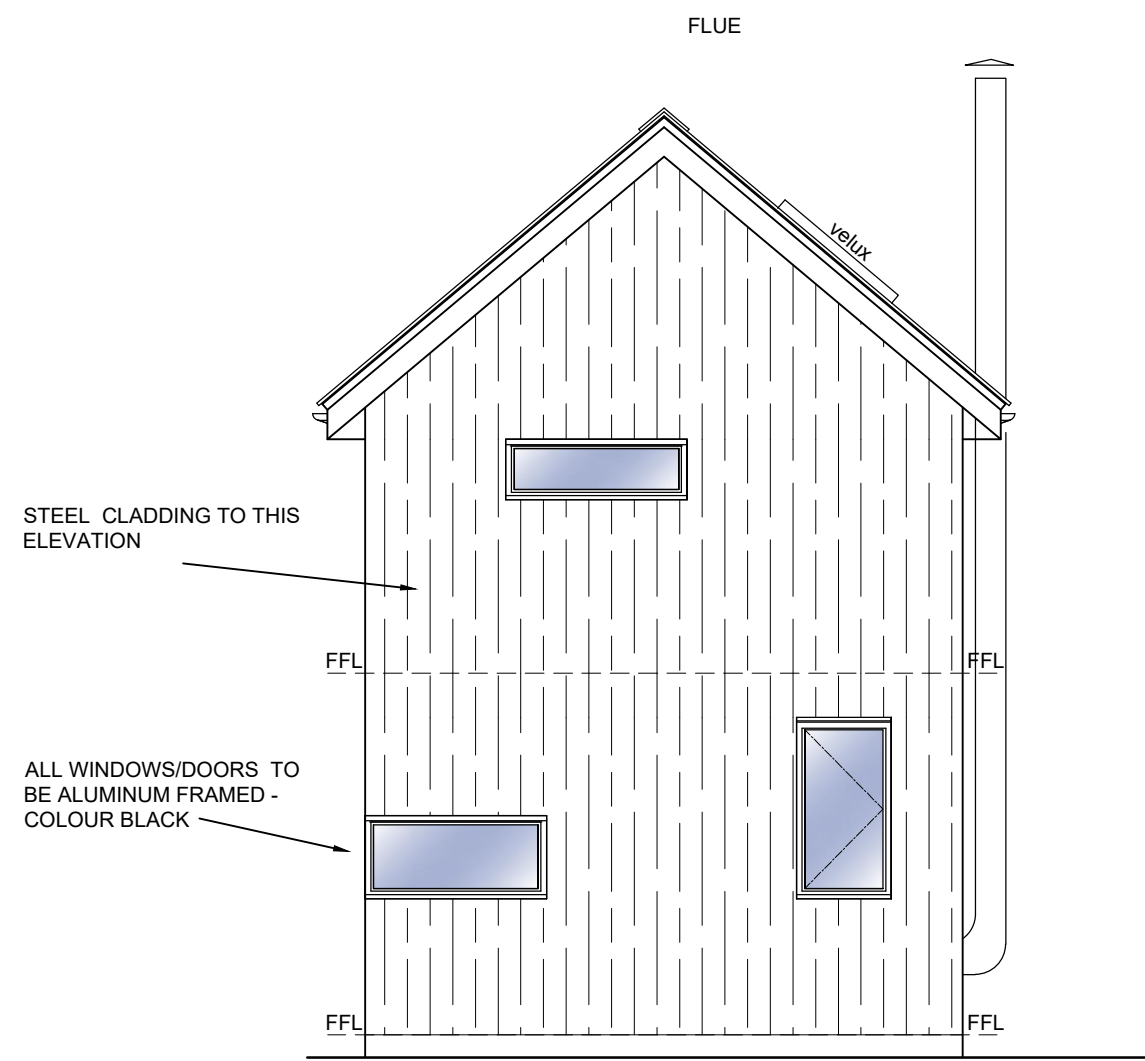


PROPOSED NORTH ELEVATION
SCALE - 1:50

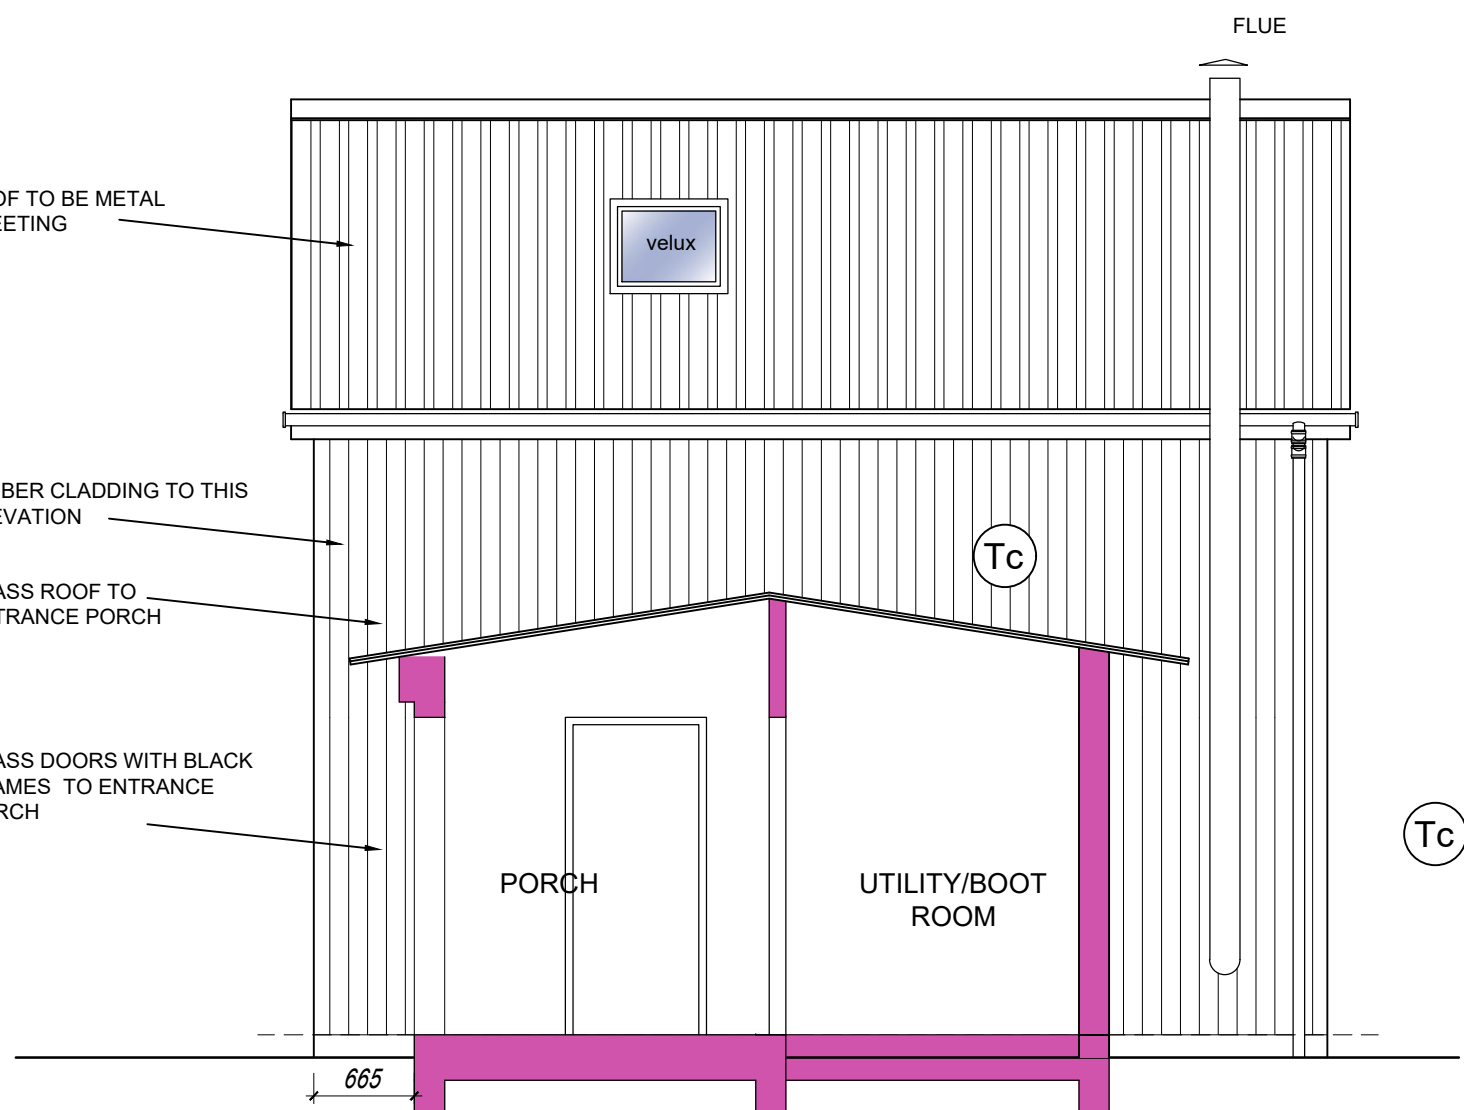


PROPOSED WEST ELEVATION
SCALE - 1:50

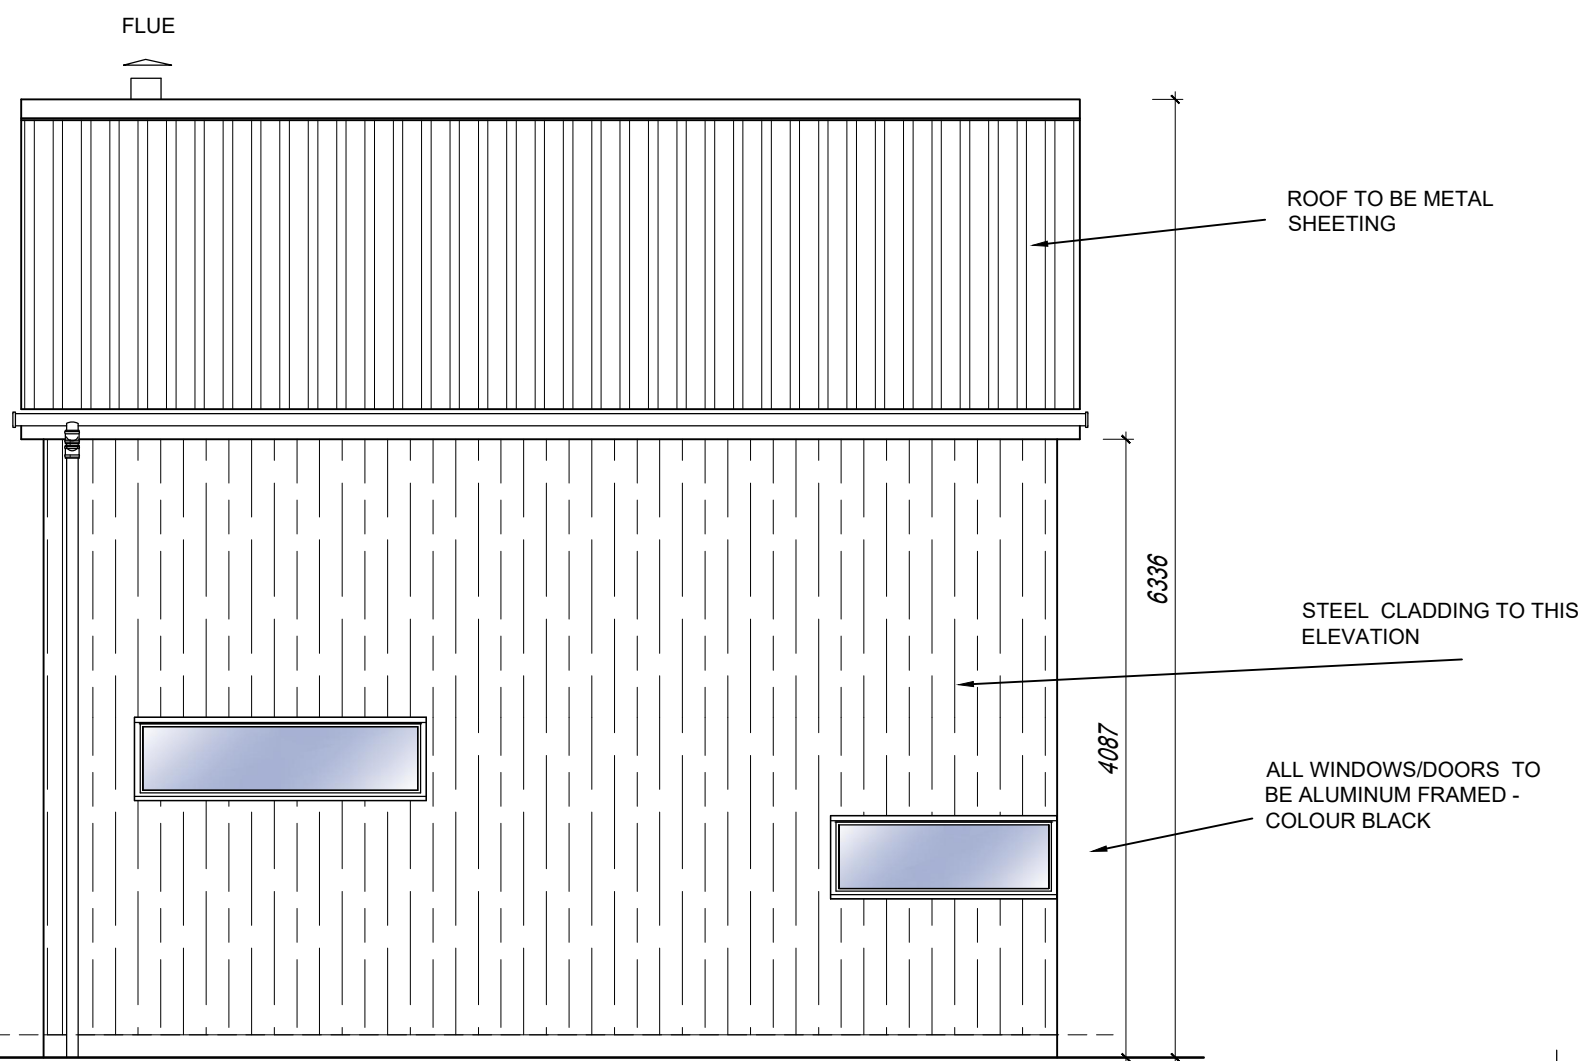


PROPOSED EAST ELEVATION
SCALE - 1:50

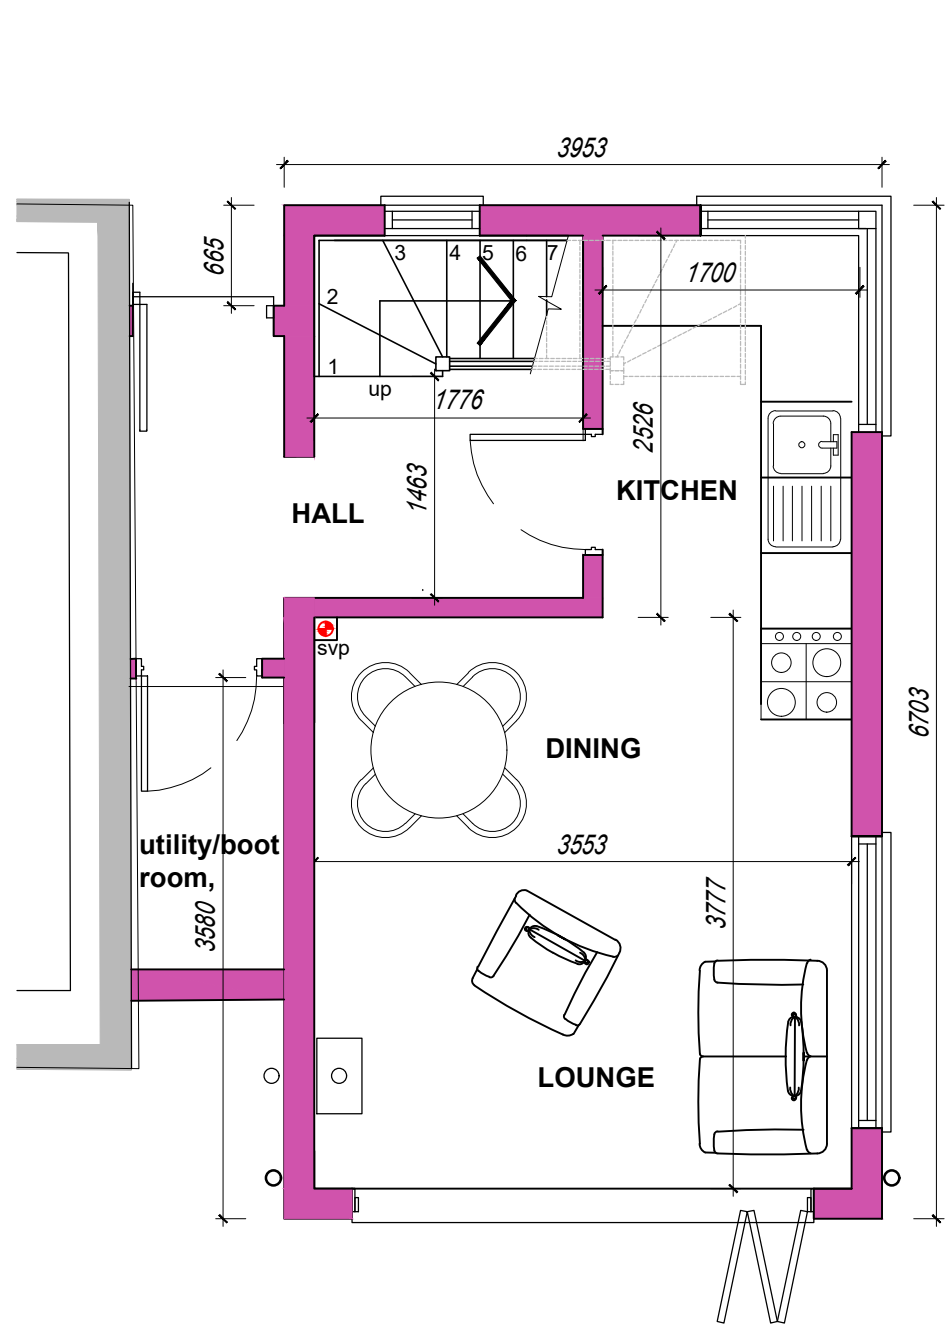


PROPOSED GROUND FLOOR
SCALE - 1:50

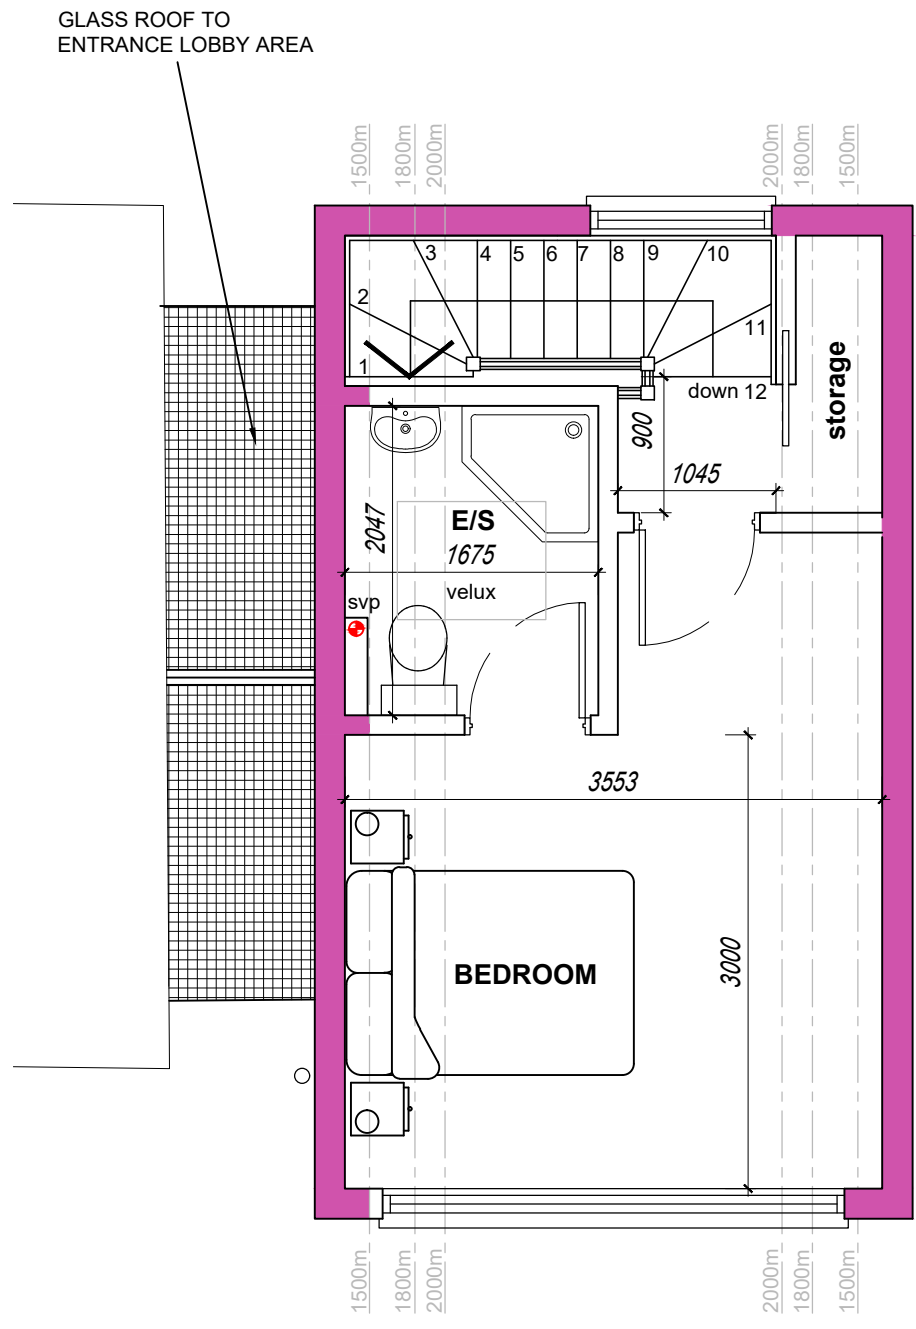


PROPOSED FIRST FLOOR
SCALE - 1:50

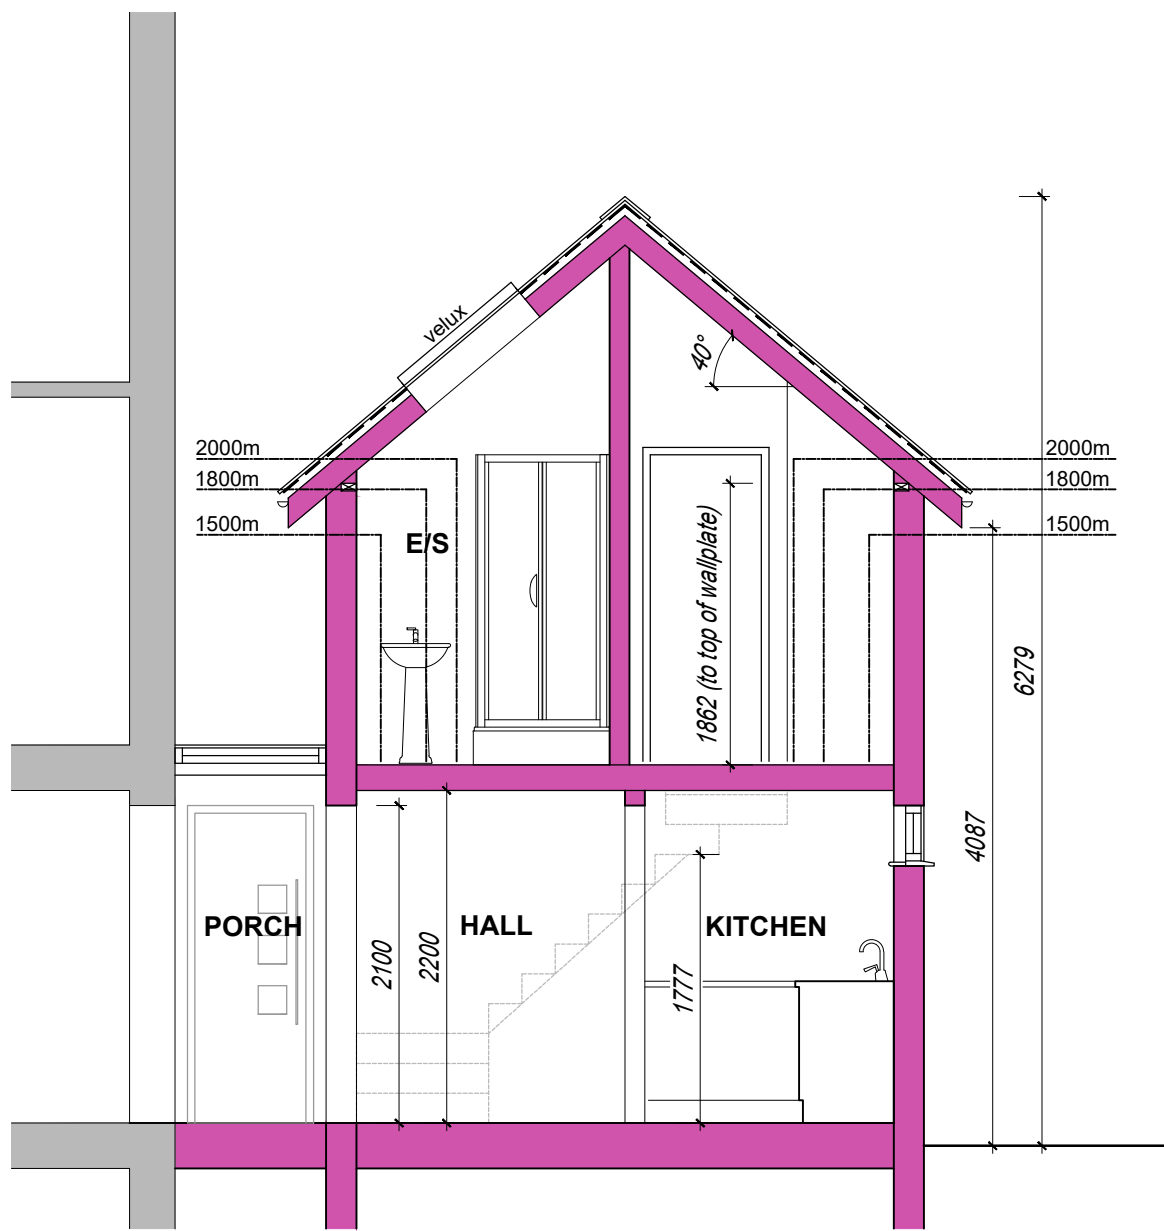

PROPOSED TYPICAL SECTION
SCALE - 1:50

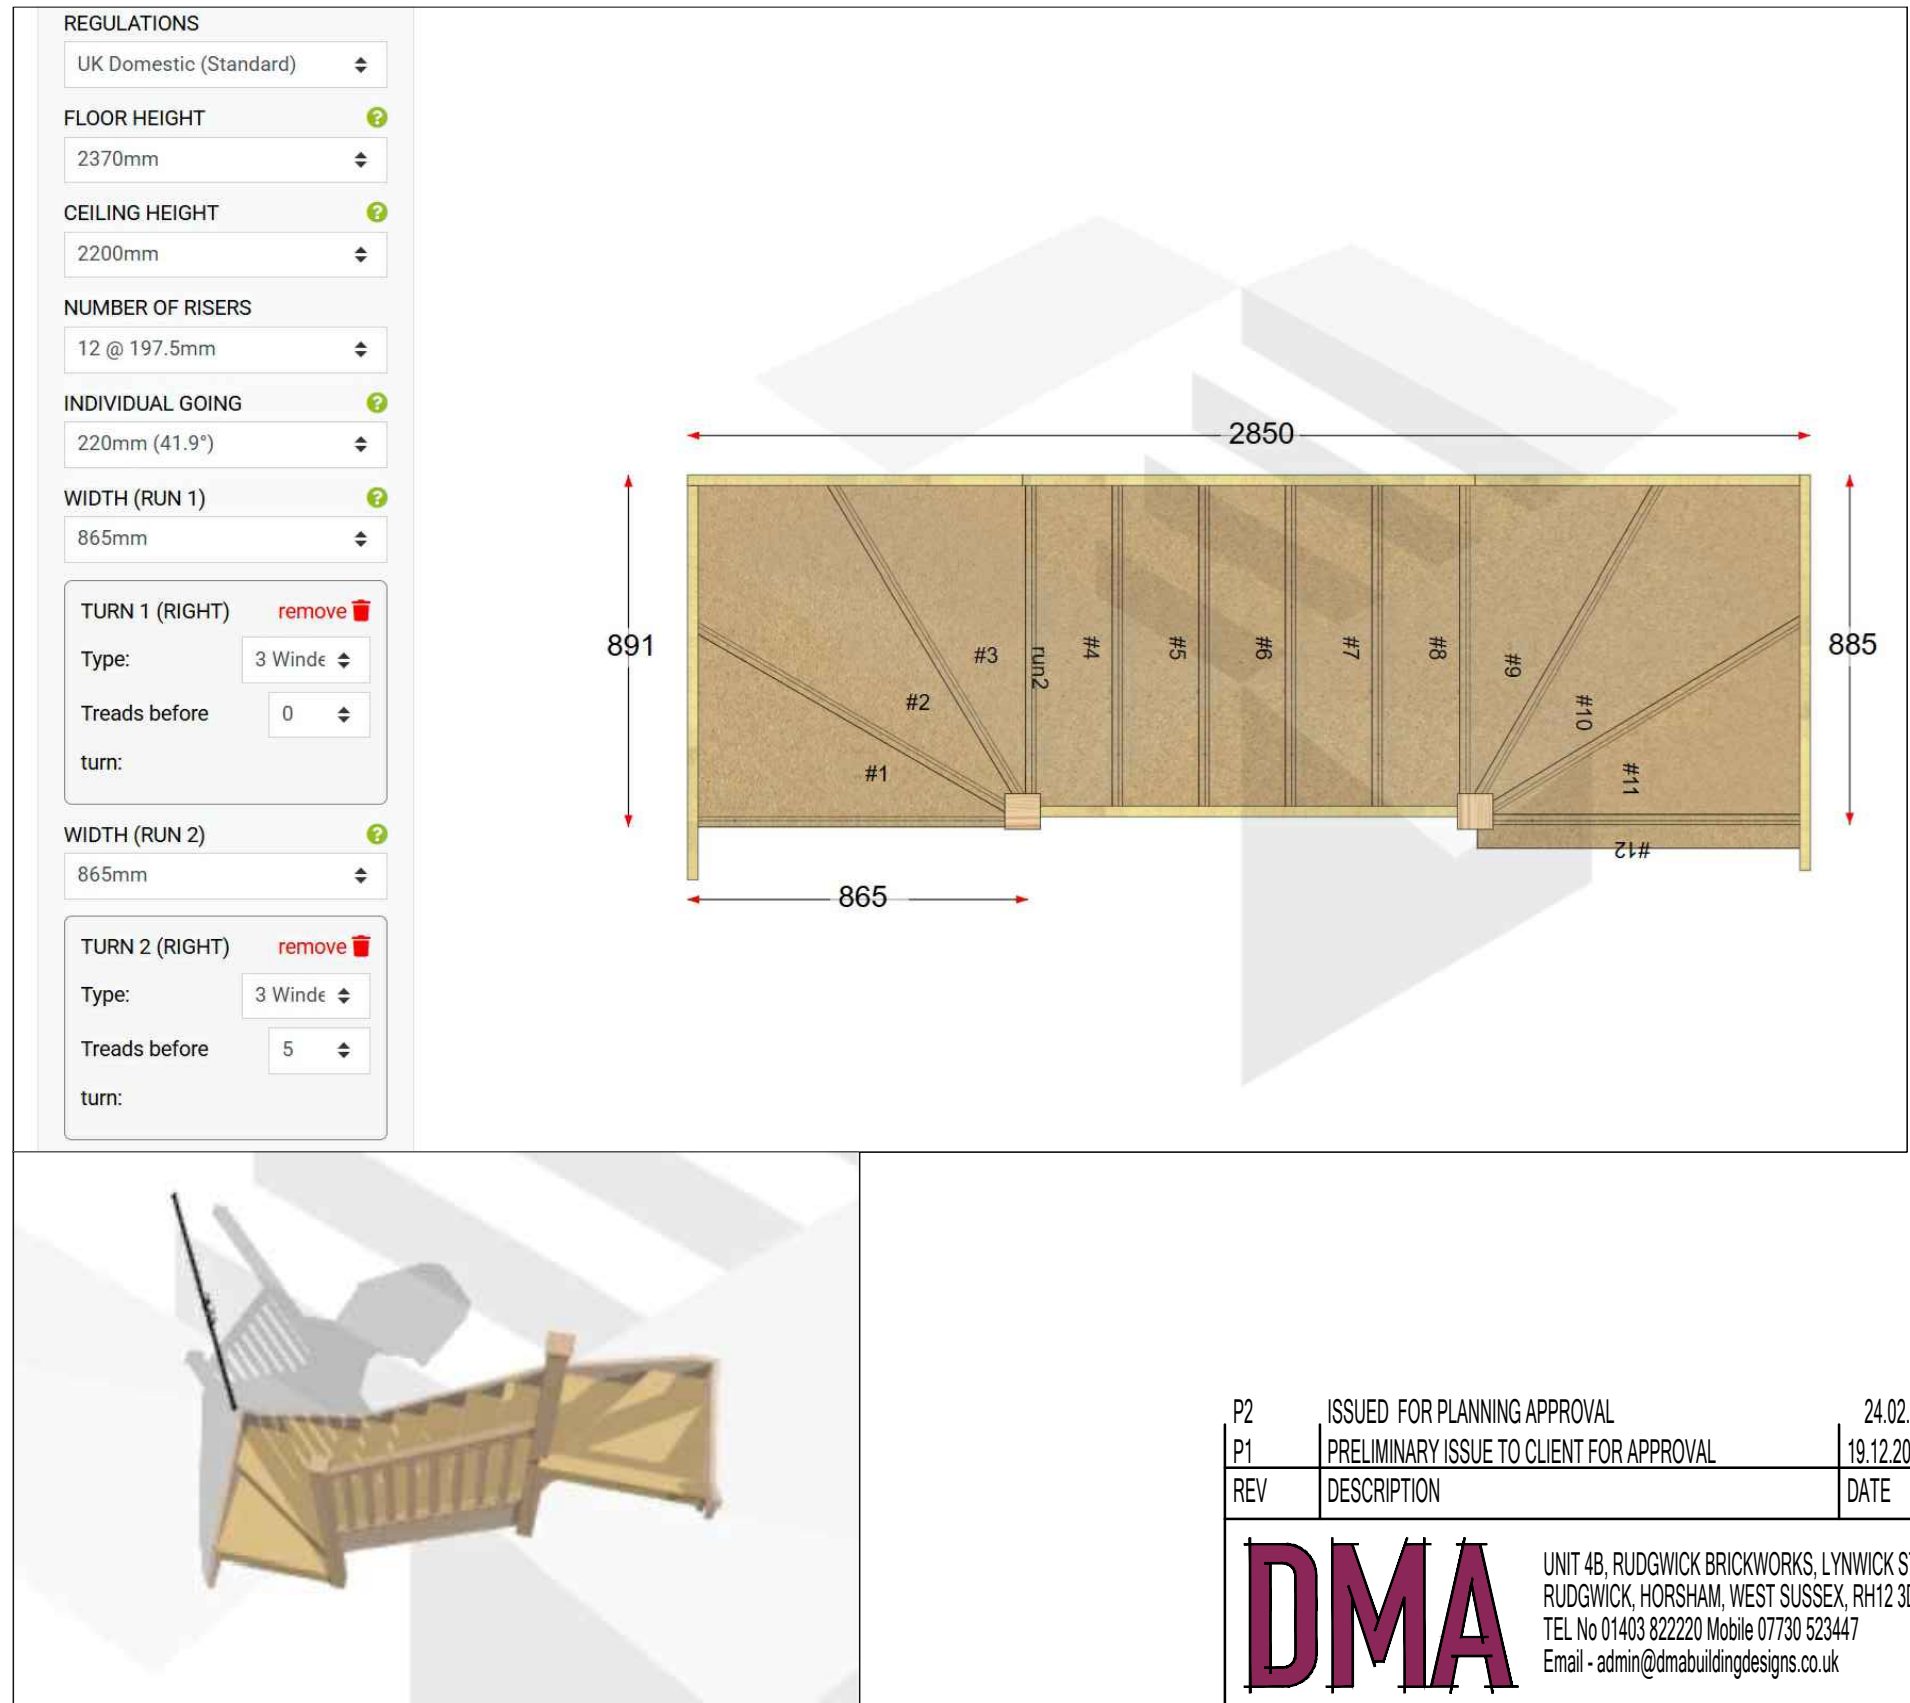

PROPOSED STAIRCASE
NTS

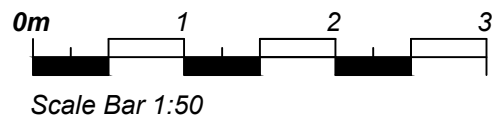

P2	ISSUED FOR PLANNING APPROVAL	24.02.2026
P1	PRELIMINARY ISSUE TO CLIENT FOR APPROVAL	19.12.2025
REV	DESCRIPTION	DATE
DMA BUILDING DESIGNS		
UNIT 48, RUDGWICK BRICKWORKS, LYNNWICK ST RUDGWICK, HORSHAM, WEST SUSSEX, RH12 3DH. TEL No 01403 822220 Mobile 07730 524447 Email - admin@dmabuildingdesigns.co.uk		
CLIENT MR IAN BRAZIER		
PROJECT ANCILLARY ANNEXE TO MAIN DWELLING		
DRAWING FLOOR PLANS, ELEVATIONS, TYPICAL SECTION & STAIRCASE DETAIL WATERSIDE BARN, HOWICK BARN, THE HAVEN WEST SUSSEX, RH14 9BQ.		
STATUS PLANNING APPLICATION		
SCALE @ A1 1:50	DATE DEC 2025	DRG No DE1381/10
		REVISION P2