




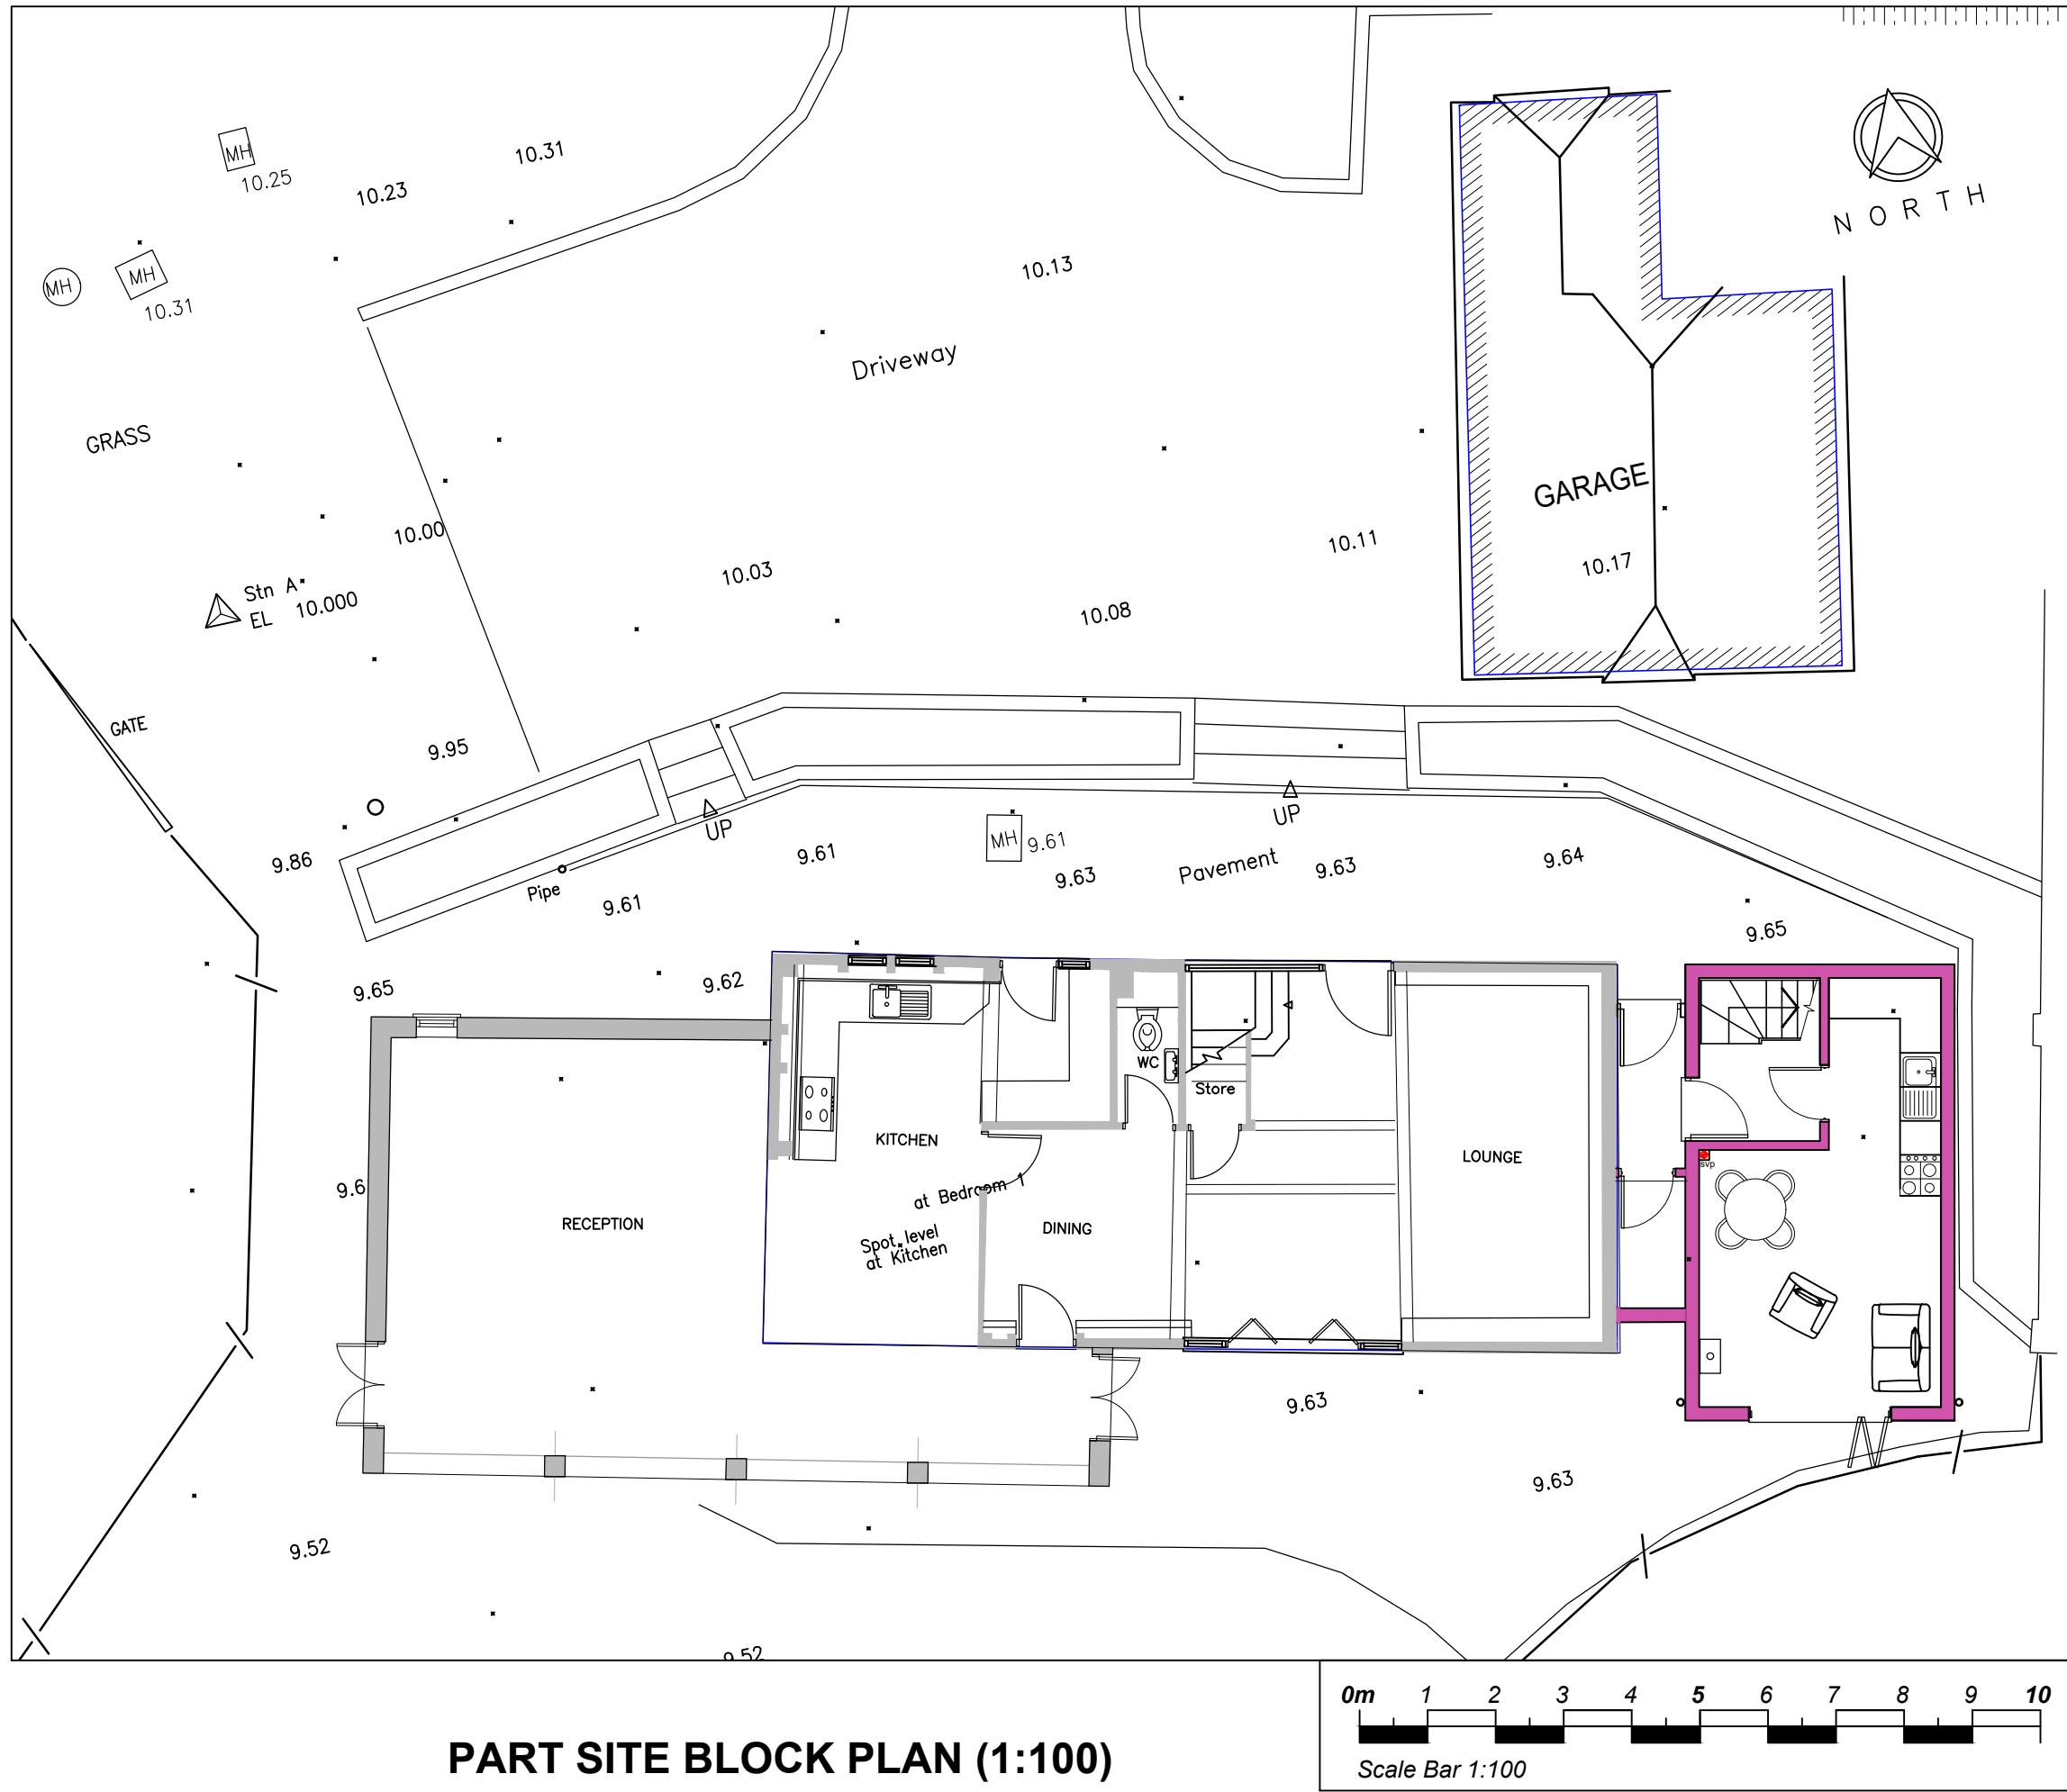


PART SITE BLOCK PLAN (1:100)

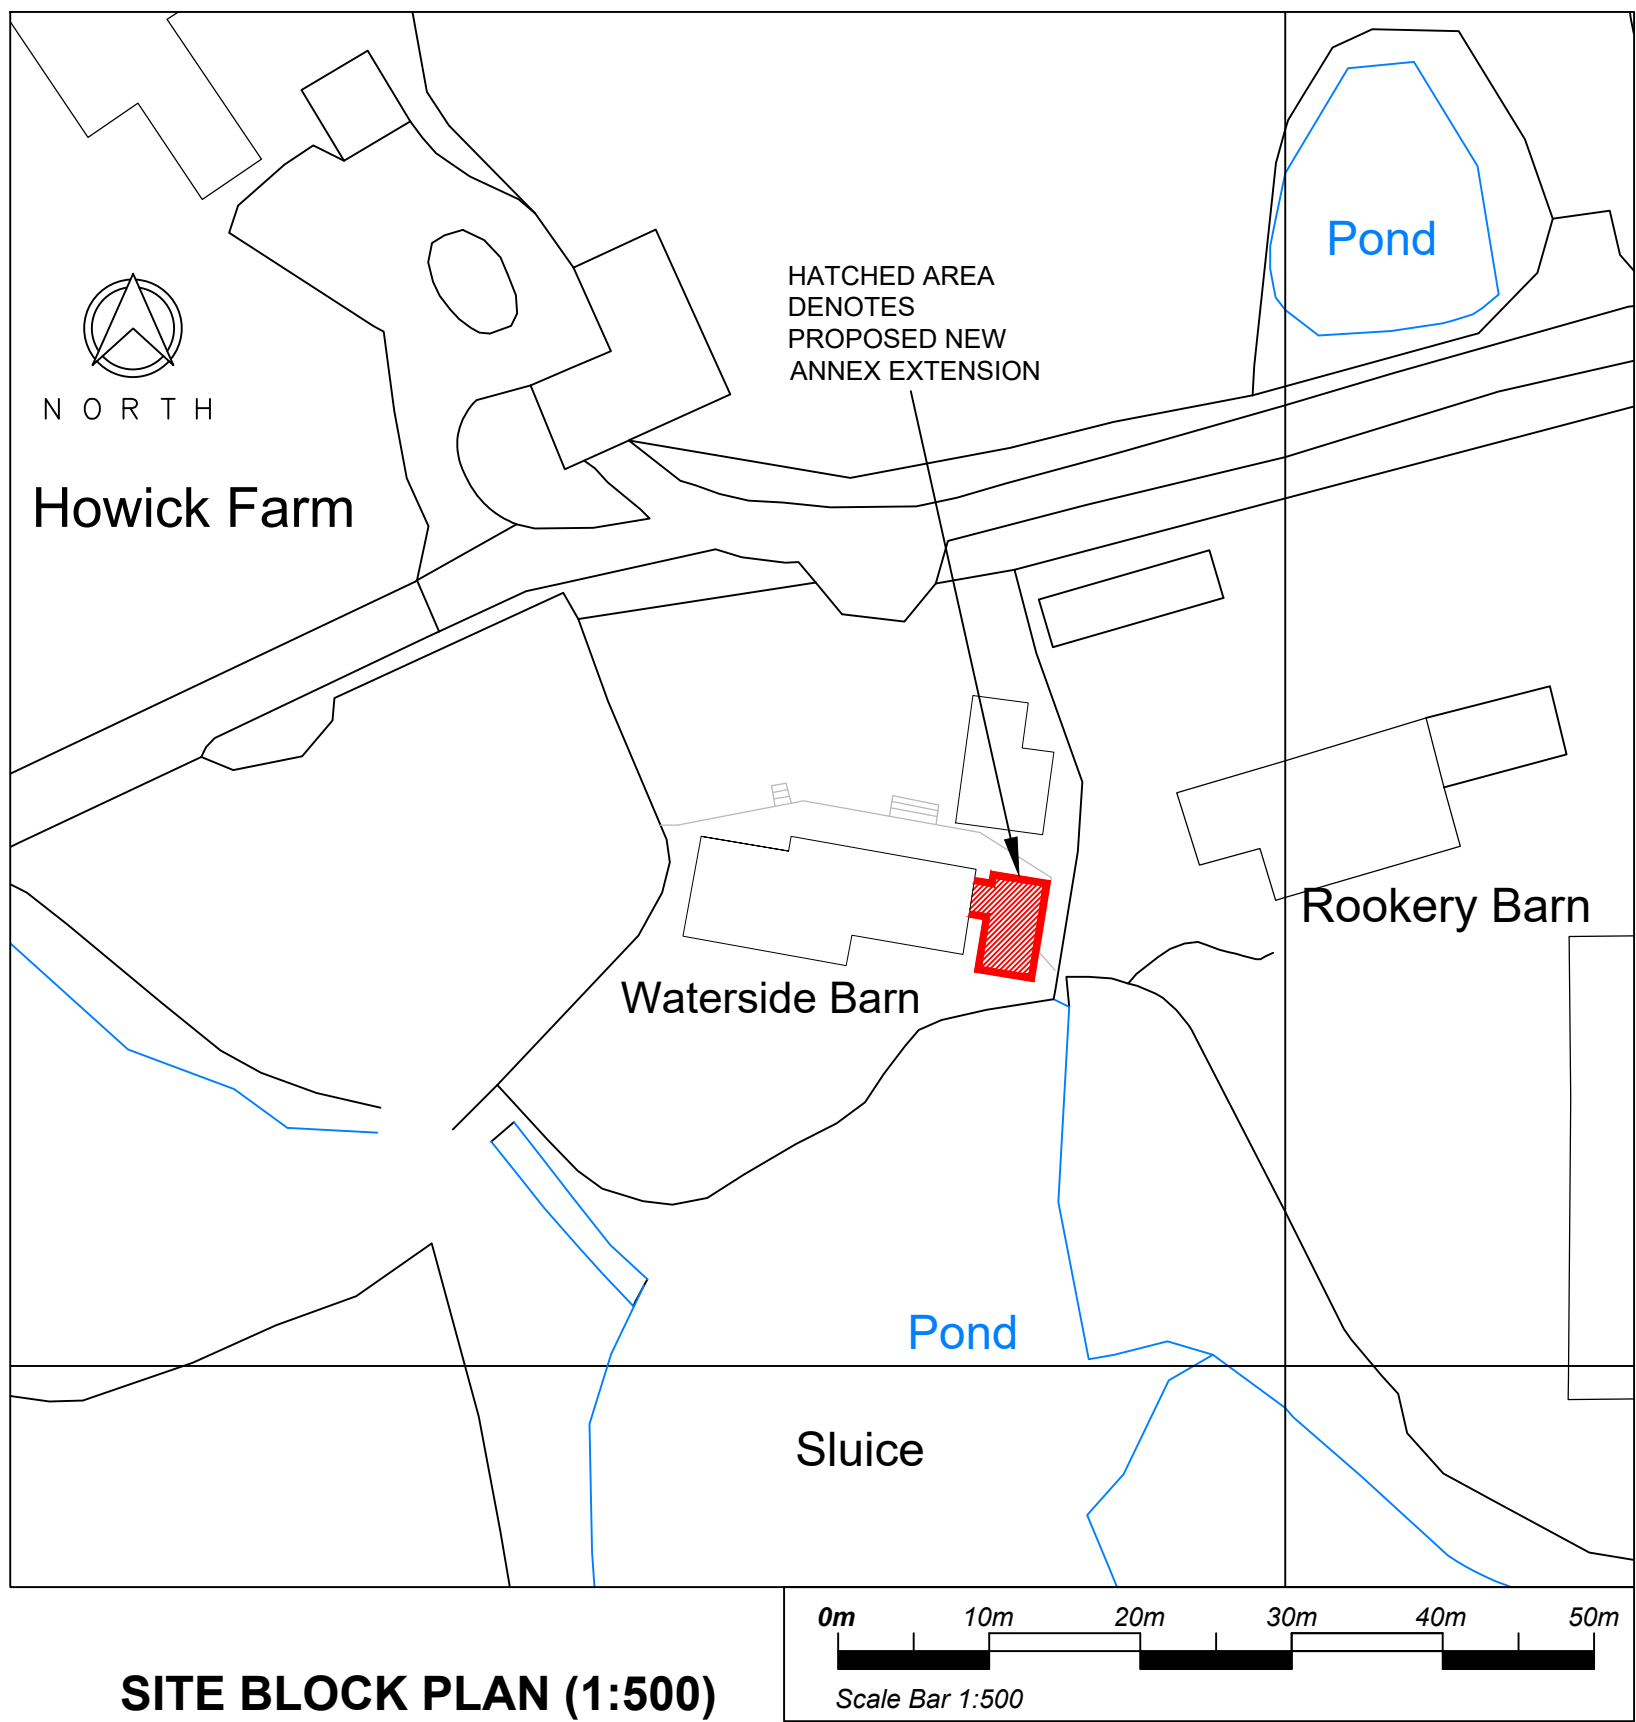

SITE BLOCK PLAN (1:500)

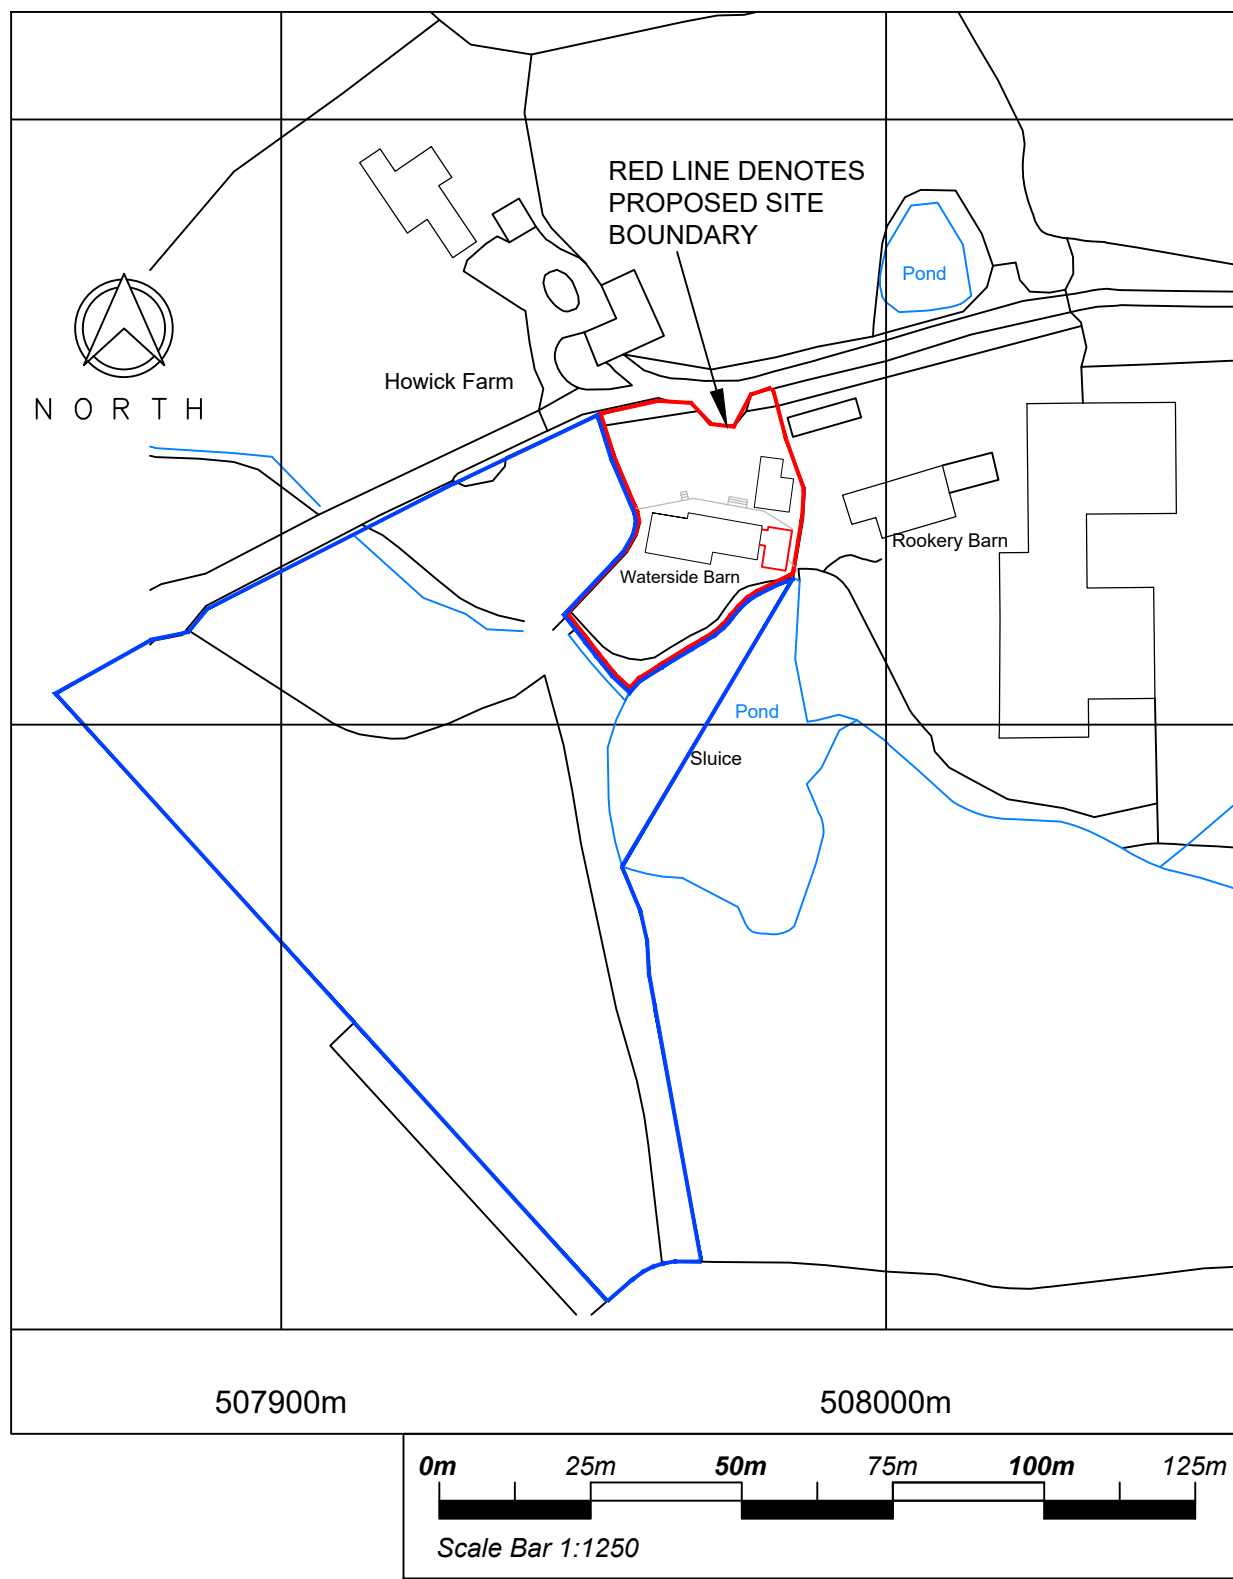


SITE LOCATION PLAN (1:1250)

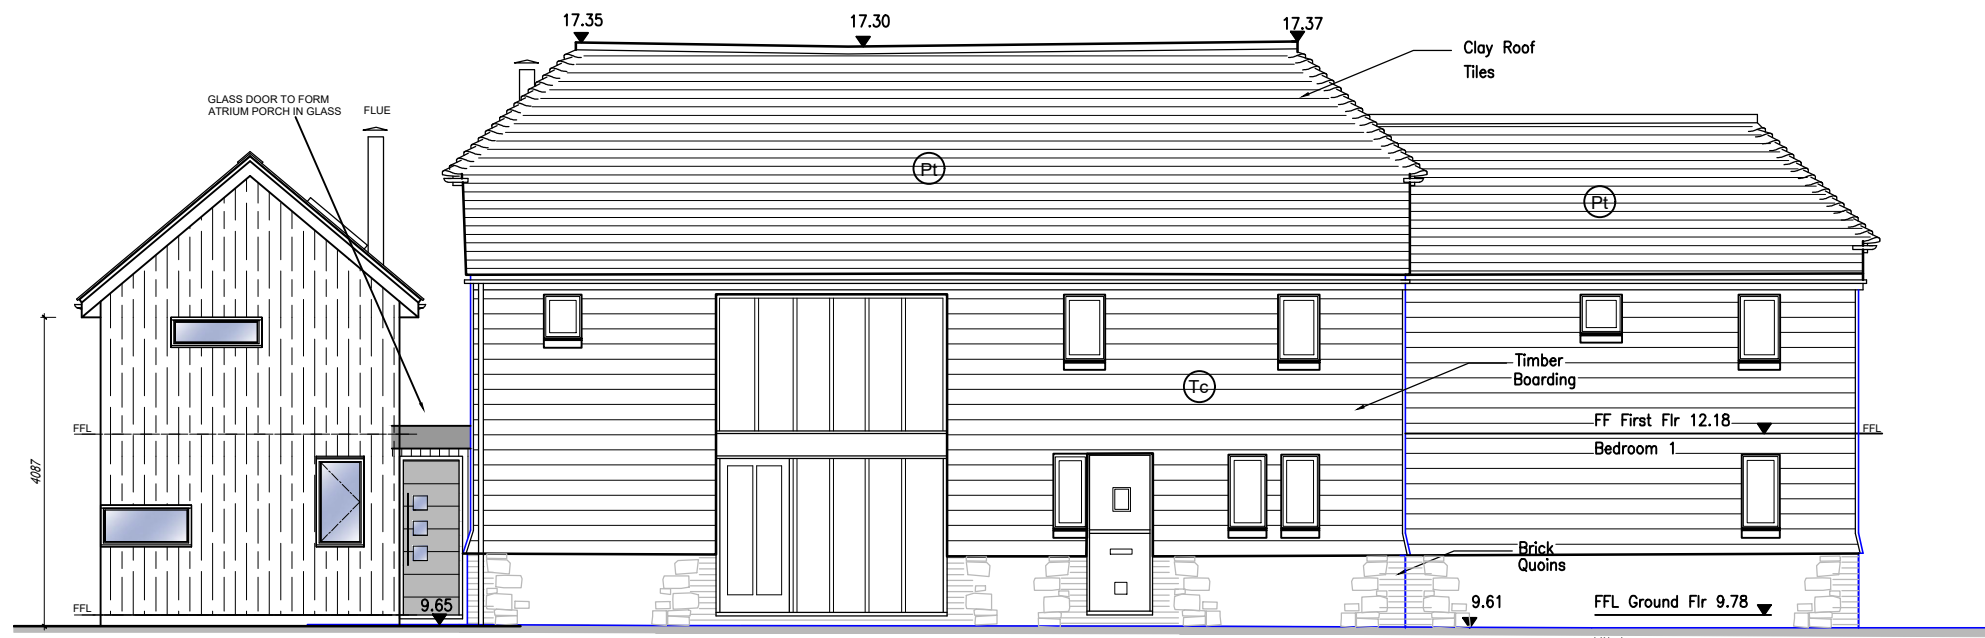


NORTH ELEVATION - FRONT
SCALE - 1:100




SOUTH ELEVATION - REAR
SCALE - 1:100

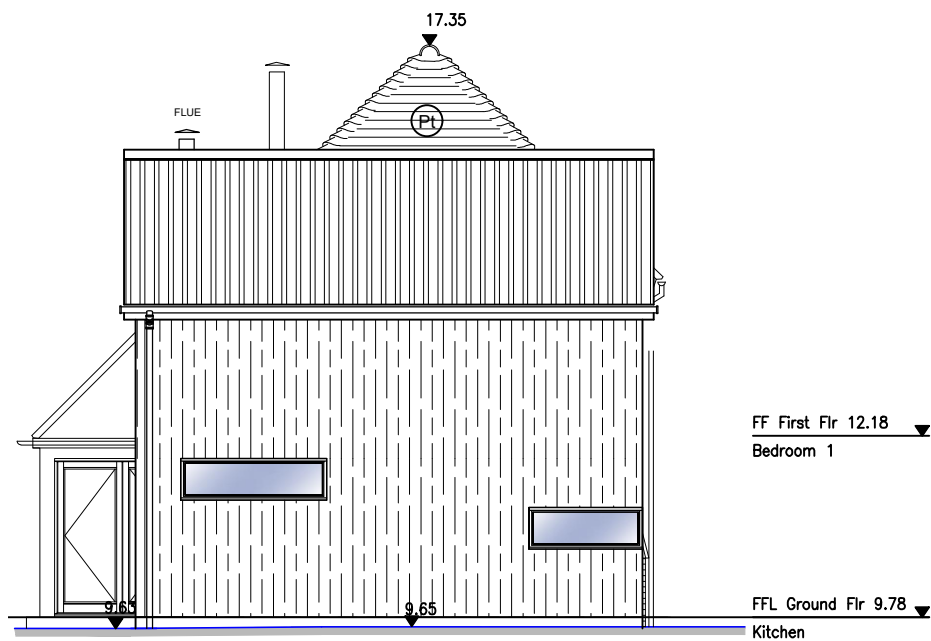

EAST ELEVATION - SIDE
SCALE - 1:100

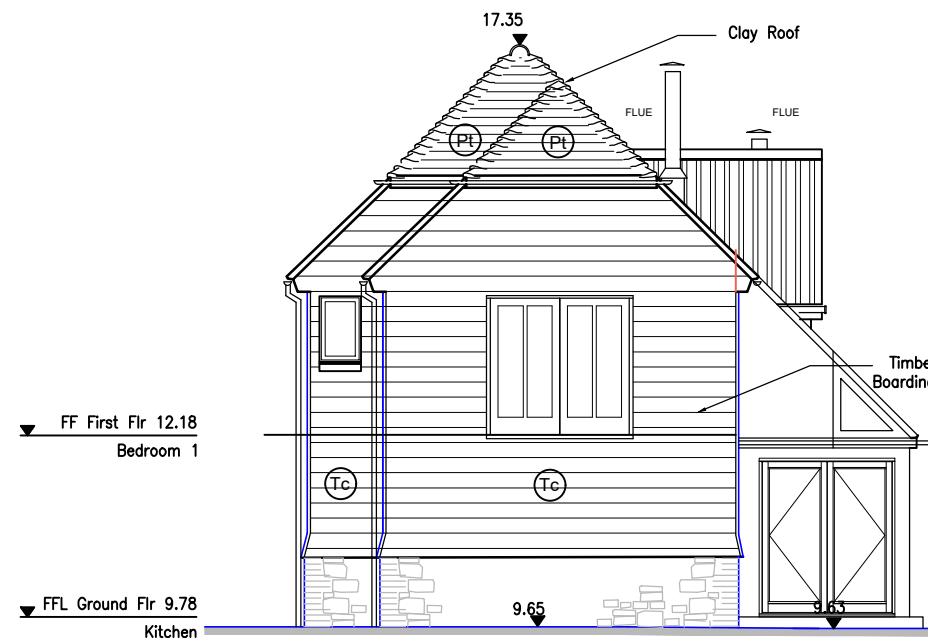

WEST ELEVATION - SIDE
SCALE - 1:100

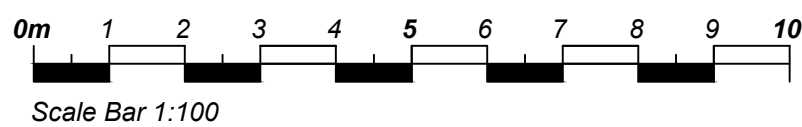

This drawing is to be read in conjunction with all other relevant drawings and specifications.
Do not scale from this drawing. Use figured dimensions only. All levels and dimensions to be checked on site. All dimensional discrepancies are to be brought to the immediate attention of DMA BUILDING DESIGNS.
Responsibility cannot be accepted for alteration and/or deviation from this design without prior knowledge of DMA BUILDING DESIGNS.
Copyright reserved. This drawing may only be used for the client and location specified in the title block. It may not be copied or disclosed to any other third party without prior written consent from DMA BUILDING DESIGNS.
Prior to any works commencing on site, DMA BUILDING DESIGNS is to be contacted regarding the current status, revision or regulatory approval of this drawing.

P2	ISSUED FOR PLANNING APPROVAL	24.02.2026
P1	PRELIMINARY ISSUE TO CLIENT FOR APPROVAL	19.12.2025
REV	DESCRIPTION	DATE

DMA
BUILDING DESIGNS

CLIENT
MR IAN BRAZIER
PROJECT
ANCILLARY ANNEXE TO MAIN DWELLING

DRAWING
SITE PLANS & ELEVATIONS SHOWING EXISTING DWELLING & NEW ANNEX
WATERSIDE BARN, HOWICK BARN, THE HAVEN
WEST SUSSEX, RH14 9BQ.

STATUS			
PLANNING APPLICATION			
SCALE @ A1	DATE	DRG No	REVISION
1:100, 1:500, 1:1250	DEC 2025	DE1381/11	P2