
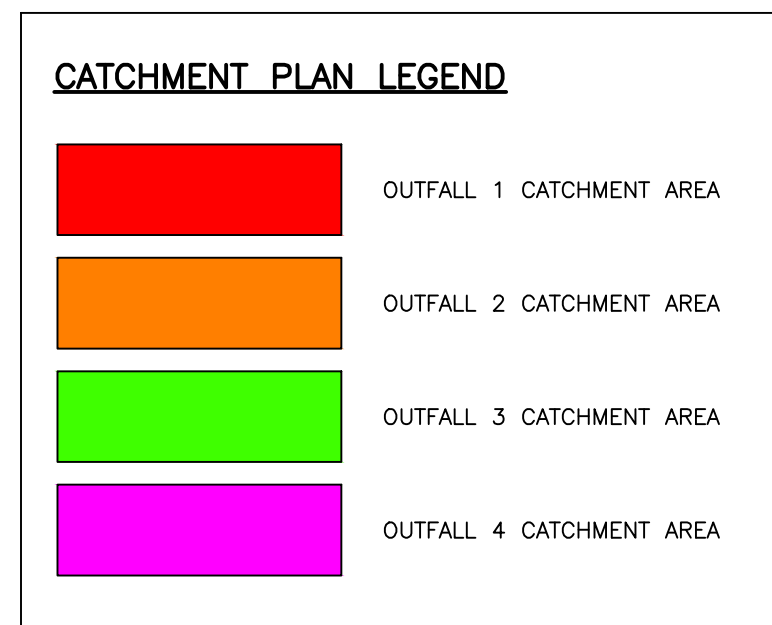


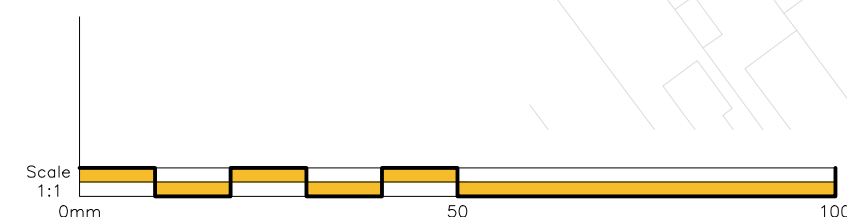

GENERAL NOTES

1. THIS DRAWING IS TO BE READ IN CONJUNCTION WITH ALL RELEVANT ARCHITECTS, ENGINEERS AND SPECIALISTS DRAWINGS AND DETAILS.
2. ALL FIGURED DIMENSIONS TO BE TAKEN IN PREFERENCE TO SIZED DIMENSIONS.
3. ANY DISCREPANCIES BETWEEN THIS DRAWING AND OTHER INFORMATION IS TO BE BROUGHT TO THE ATTENTION OF THE ENGINEER PRIOR TO THE COMMENCEMENT OF THE WORK ON SITE.
4. THE MAIN CONTRACTOR SHALL BE RESPONSIBLE FOR THE SETTING OUT AND ACCURACY OF ALL DIMENSIONS.
5. THE CONTRACTOR IS TO ENSURE THE STABILITY AND STRUCTURAL INTEGRITY OF THE EXISTING PROPERTY AT ALL TIMES DURING WORKS AND IS TO BE RESPONSIBLE FOR ALL PROPPING AND SHORING AS REQUIRED.
6. MAIN CONTRACTOR TO PROVIDE AND FIX SUITABLE BRACING AND PROPPING FOR ALL ELEMENTS IN THE TEMPORARY CONSTRUCTION AND CONSTRUCTION STAGE, SUCH AS TO ENSURE STRUCTURE STABILITY AT ALL TIMES.
7. IT IS THE CONTRACTORS SOLE RESPONSIBILITY FOR ASSASSINING SAFE DISPOSAL OF ANY OFF-SITE EXCAVATED SPOIL. NO CLAIM RESULTING FROM ABNORMAL TIP REQUIREMENTS WILL BE ENTERTAINED.

THESE NOTES ARE BASED ON THE USE OF
EXPERIENCED AND COMPETENT CONTRACTORS
CARRYING OUT THE WORK USING AN
APPROVED SAFE METHOD OF WORKING

- | | |
|---|--|
|  | INDICATES A RESIDUAL RISK REQUIRING A COMPULSORY ACTION |
|  | INDICATES A RESIDUAL RISK REQUIRING A PROHIBITIVE ACTION |
|  | INDICATES A RESIDUAL RISK AS A WARNING |
|  | INDICATES A RESIDUAL RISK FOR INFORMATION |

COLOURED
DRAWING
REQUEST A COLOURED COPY IF
THIS STAMP IS NOT RED



P05	12.09.2025	DISCHARGE RATE REDUCED	TA
P04	23.06.2025	LLFA AND SW COMMENTS ADDRESSED	TA
P03	07.02.2025	RPA COORDINATION	TA
P02	31.01.2025	SITE PLAN UPDATED	TA
P01	20.12.2024	PRELIMINARY ISSUE FOR COMMENT	TA
Rev.	Date	Description	By



Client	MUSE
Architect	HGP ARCHITECTS
Project title	PHASE 3, NORVARTIS SITE, HORSHAM, WEST SUSSEX.

Drawing title
**DRAINAGE,
CATCHMENT PLAN.**

Scale 1:750	Paper size A1	Date DEC 2024	Drawn by TA	Checked by CH	Status S3
Name					
Project code	Originator	Functional breakdown	Spatial breakdown	Form discipline	Number Revision
17100	-AAL-	XX - XX - D - C -	5105-	P05	

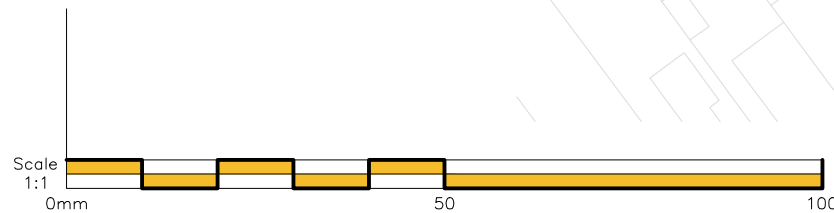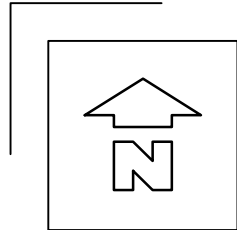

OVERLAND FLOW ROUTE LEGEND



OVERLAND FLOW ARROW

NOTES

© This drawing is the copyright of ARCH Associates Limited. It may not be copied, altered or reproduced without their written authority.
This drawing must not be scaled. IF IN DOUBT ASK.

GENERAL NOTES

1. THIS DRAWING IS TO BE READ IN CONJUNCTION WITH ALL RELEVANT ARCHITECTS, ENGINEERS AND SPECIALISTS DRAWINGS AND DETAILS.
2. ALL FIGURED DIMENSIONS TO BE TAKEN IN PREFERENCE TO SCALED DIMENSIONS.
3. ANY DISCREPANCIES BETWEEN THIS DRAWING AND OTHER INFORMATION IS TO BE BROUGHT TO THE ATTENTION OF THE ENGINEER PRIOR TO THE COMMENCEMENT OF THE WORKS ON SITE.
4. THE MAIN CONTRACTOR SHALL BE RESPONSIBLE FOR THE SETTING OUT AND ACCURACY OF ALL DIMENSIONS.
5. THE CONTRACTOR IS TO ENSURE THE STABILITY AND STRUCTURAL INTEGRITY OF THE EXISTING PROPERTY AT ALL TIMES DURING WORKS AND IS TO BE RESPONSIBLE FOR ALL PROPPING AND SHORING AS REQUIRED.
6. MAIN CONTRACTOR TO PROVIDE AND FIX SUITABLE BRACING AND PROPPING FOR ALL ELEMENTS IN THE TEMPORARY CONDITION DURING CONSTRUCTION STAGE, SUCH AS TO ENSURE STRUCTURE STABILITY AT ALL TIMES.
7. IT IS THE CONTRACTORS SOLE RESPONSIBILITY FOR ASCERTAINING SAFE DISPOSAL OF ANY OFF-SITE EXCAVATED SPOIL. NO CLAIM RESULTING FROM ABNORMAL TIP REQUIREMENTS WILL BE ENTERTAINED.

KEY TO HEALTH AND SAFETY SYMBOLS

THESE NOTES ARE BASED ON THE USE OF EXPERIENCED AND COMPETENT CONTRACTORS CARRYING OUT THE WORK USING AN APPROVED SAFE METHOD OF WORKING

- INDICATES A RESIDUAL RISK REQUIRING A COMPULSORY ACTION
- INDICATES A RESIDUAL RISK REQUIRING A PROHIBITIVE ACTION
- INDICATES A RESIDUAL RISK AS A WARNING
- INDICATES A RESIDUAL RISK FOR INFORMATION

COLOURED
DRAWING

REQUEST A COLOURED COPY IF
THIS STAMP IS NOT RED

P05	12.09.2025	DISCHARGE RATE REDUCED	TA
P04	23.06.2025	LLFA AND SW COMMENTS ADDRESSED	TA
P03	07.02.2025	RPA COORDINATION	TA
P02	31.01.2025	SITE PLAN UPDATED	TA
P01	20.12.2024	PRELIMINARY ISSUE FOR COMMENT	TA
Rev.	Date	Description	By

01489 890004
admin@archassociates.co.uk
www.archassociates.co.uk


Client
MUSE

Architect
HGP ARCHITECTS

Project title
PHASE 3, NORVARTIS SITE,
HORSHAM, WEST SUSSEX.


Drawing title
DRAINAGE,
OVERLAND FLOW ROUTE PLAN.

Scale 1:750	Paper size A1	Date DEC 2024	Drawn by TA	Checked by CH	Status S3
Name Project code 17100	Originator Functional Spatial Form Number -AAL- XX - XX - D - C -5106- P05	Revision Revision -5106- P05			

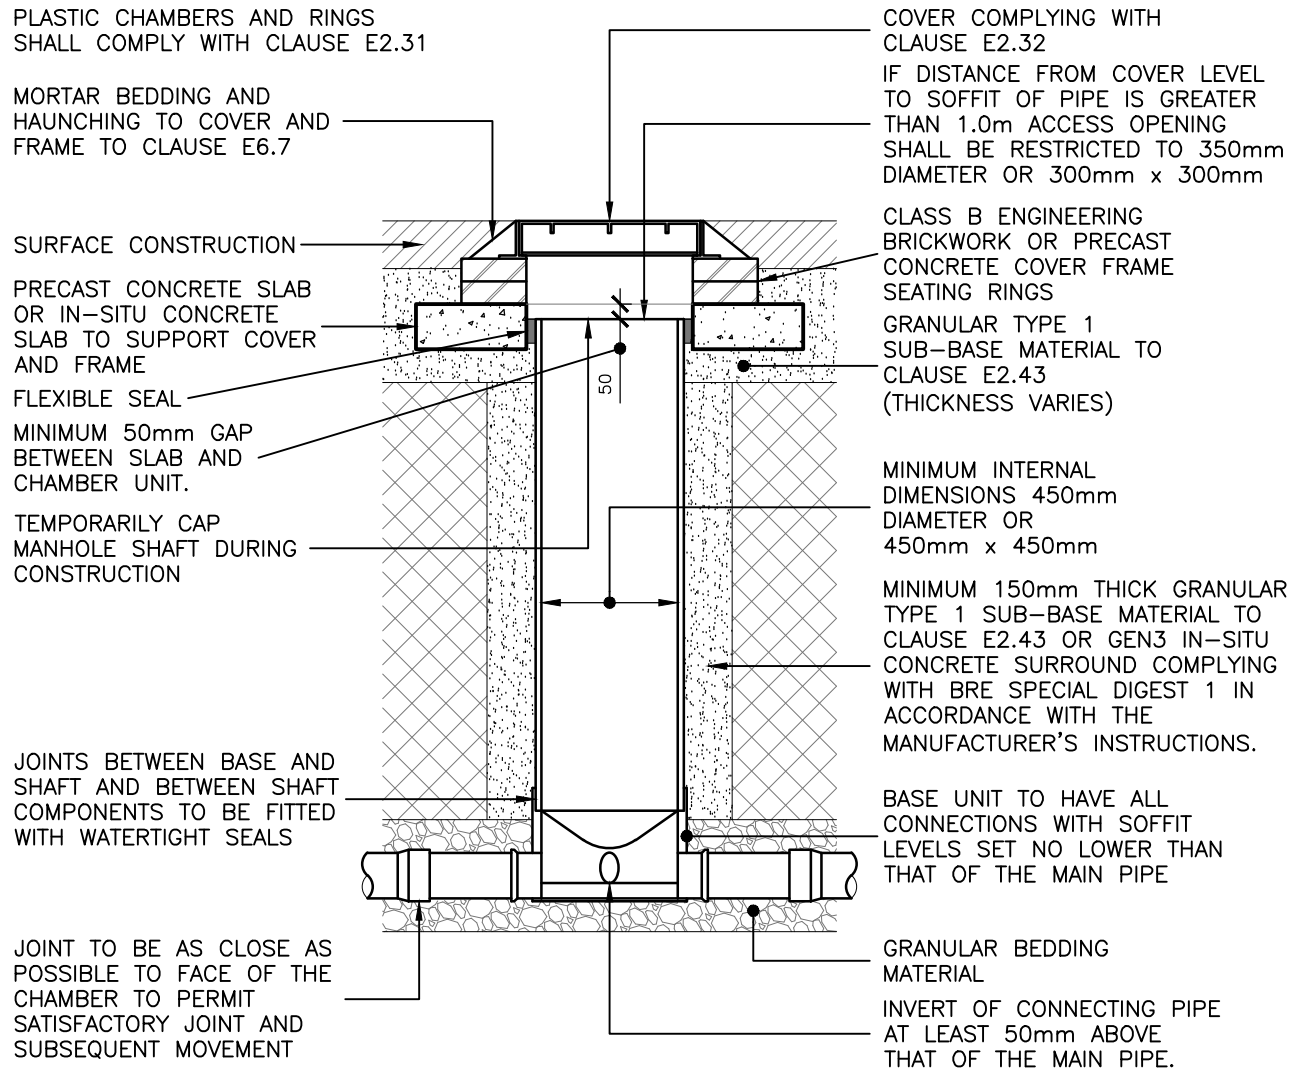


NOTE: WHERE THE ACCESS CHAMBER IS IN THE HIGHWAY (INCLUDING ANY FOOTWAY) THE HIGHWAY AUTHORITY MAY HAVE SPECIFIC REQUIREMENTS

TYPICAL INSPECTION CHAMBER DETAIL – TYPE D
DEPTH FROM COVER LEVEL TO SOFFIT OF PIPE UP TO 3m
FLEXIBLE MATERIAL CONSTRUCTION FOR USE IN AREAS SUBJECT TO VEHICLE LOADING
(SCALE 1:25@A1)

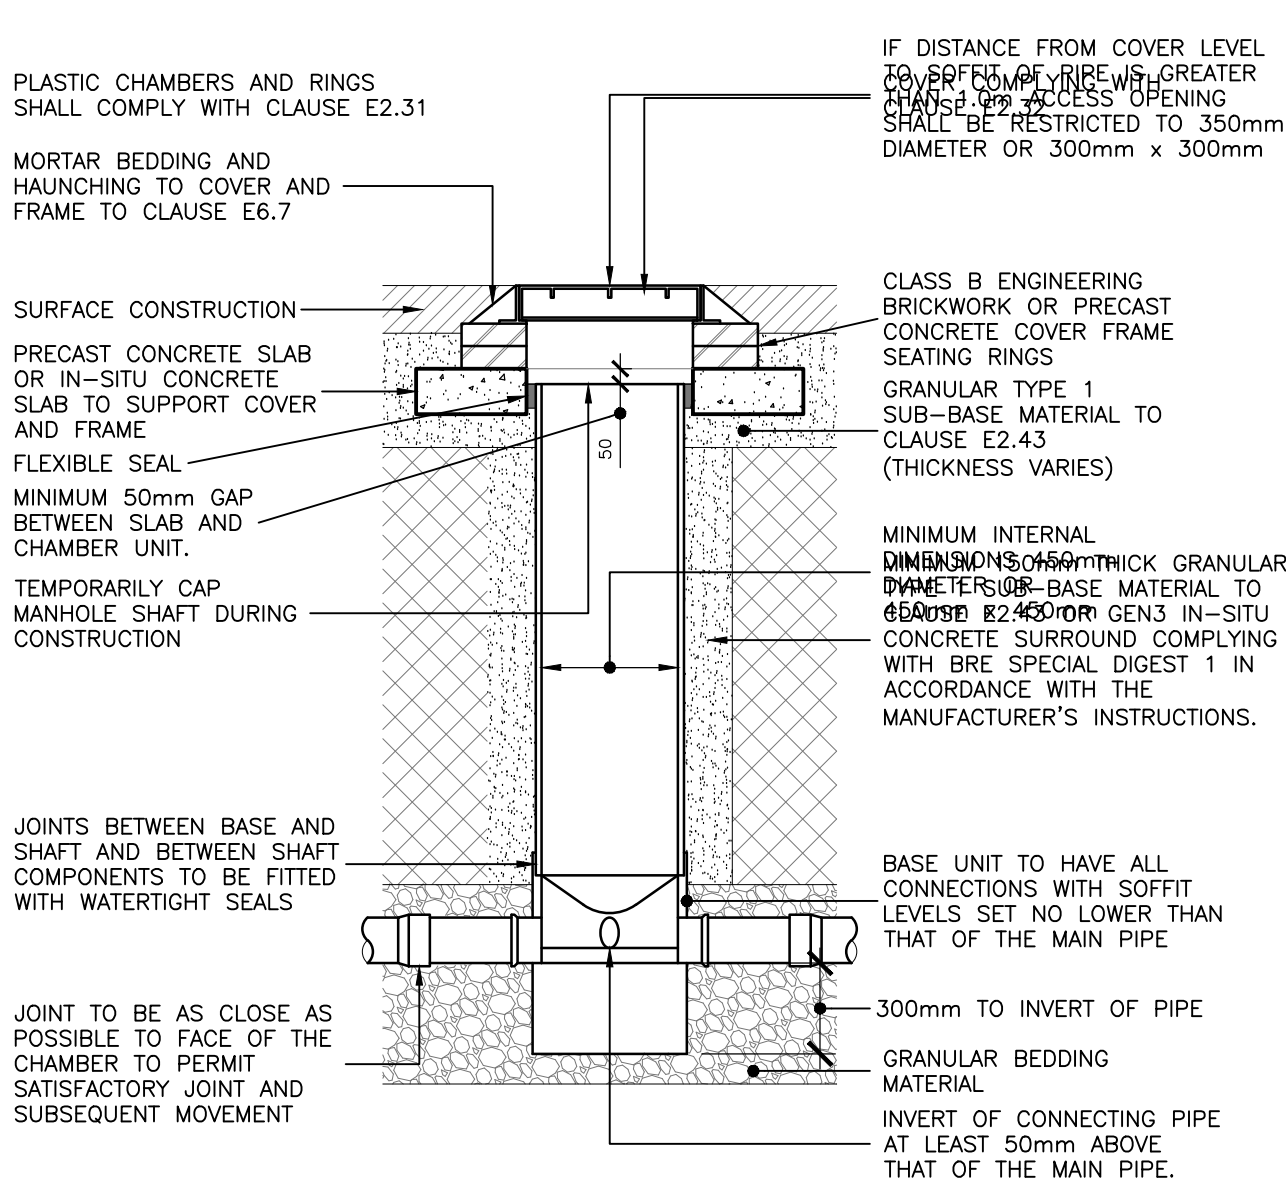


NOTE: WHERE THE ACCESS CHAMBER IS IN THE HIGHWAY (INCLUDING ANY FOOTWAY) THE HIGHWAY AUTHORITY MAY HAVE SPECIFIC REQUIREMENTS


TYPICAL INSPECTION CHAMBER CATCHPIT DETAIL – TYPE D
DEPTH FROM COVER LEVEL TO SOFFIT OF PIPE UP TO 3m
FLEXIBLE MATERIAL CONSTRUCTION FOR USE IN AREAS SUBJECT TO VEHICLE LOADING
(SCALE 1:25@A1)

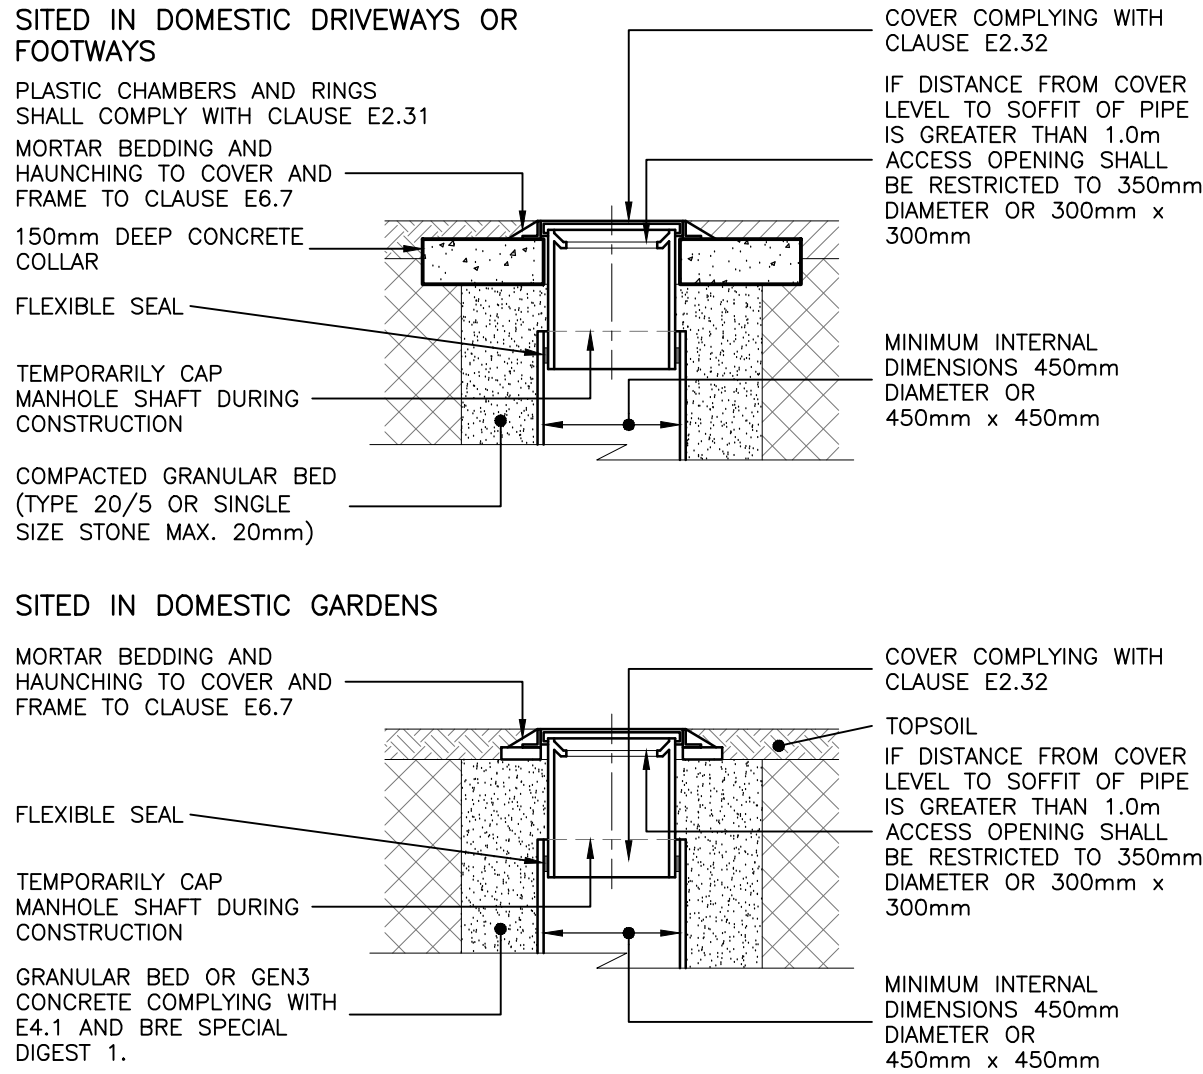


TYPICAL INSPECTION CHAMBER DETAIL – TYPE D
FLEXIBLE MATERIAL CONSTRUCTION ALTERNATIVE TOP DETAILS FOR USE IN AREAS OF LIGHT VEHICLE LOADING AND LANDSCAPED AREAS
(SCALE 1:25@A1)

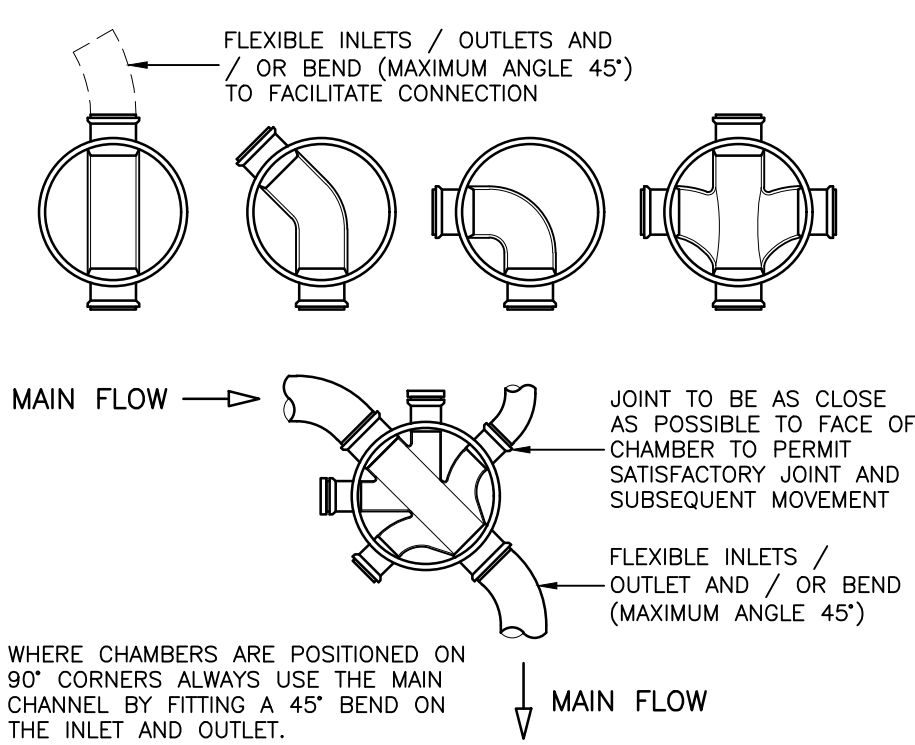


TYPICAL BASE LAYOUTS FOR TYPE D CHAMBERS
(SCALE 1:25@A1)

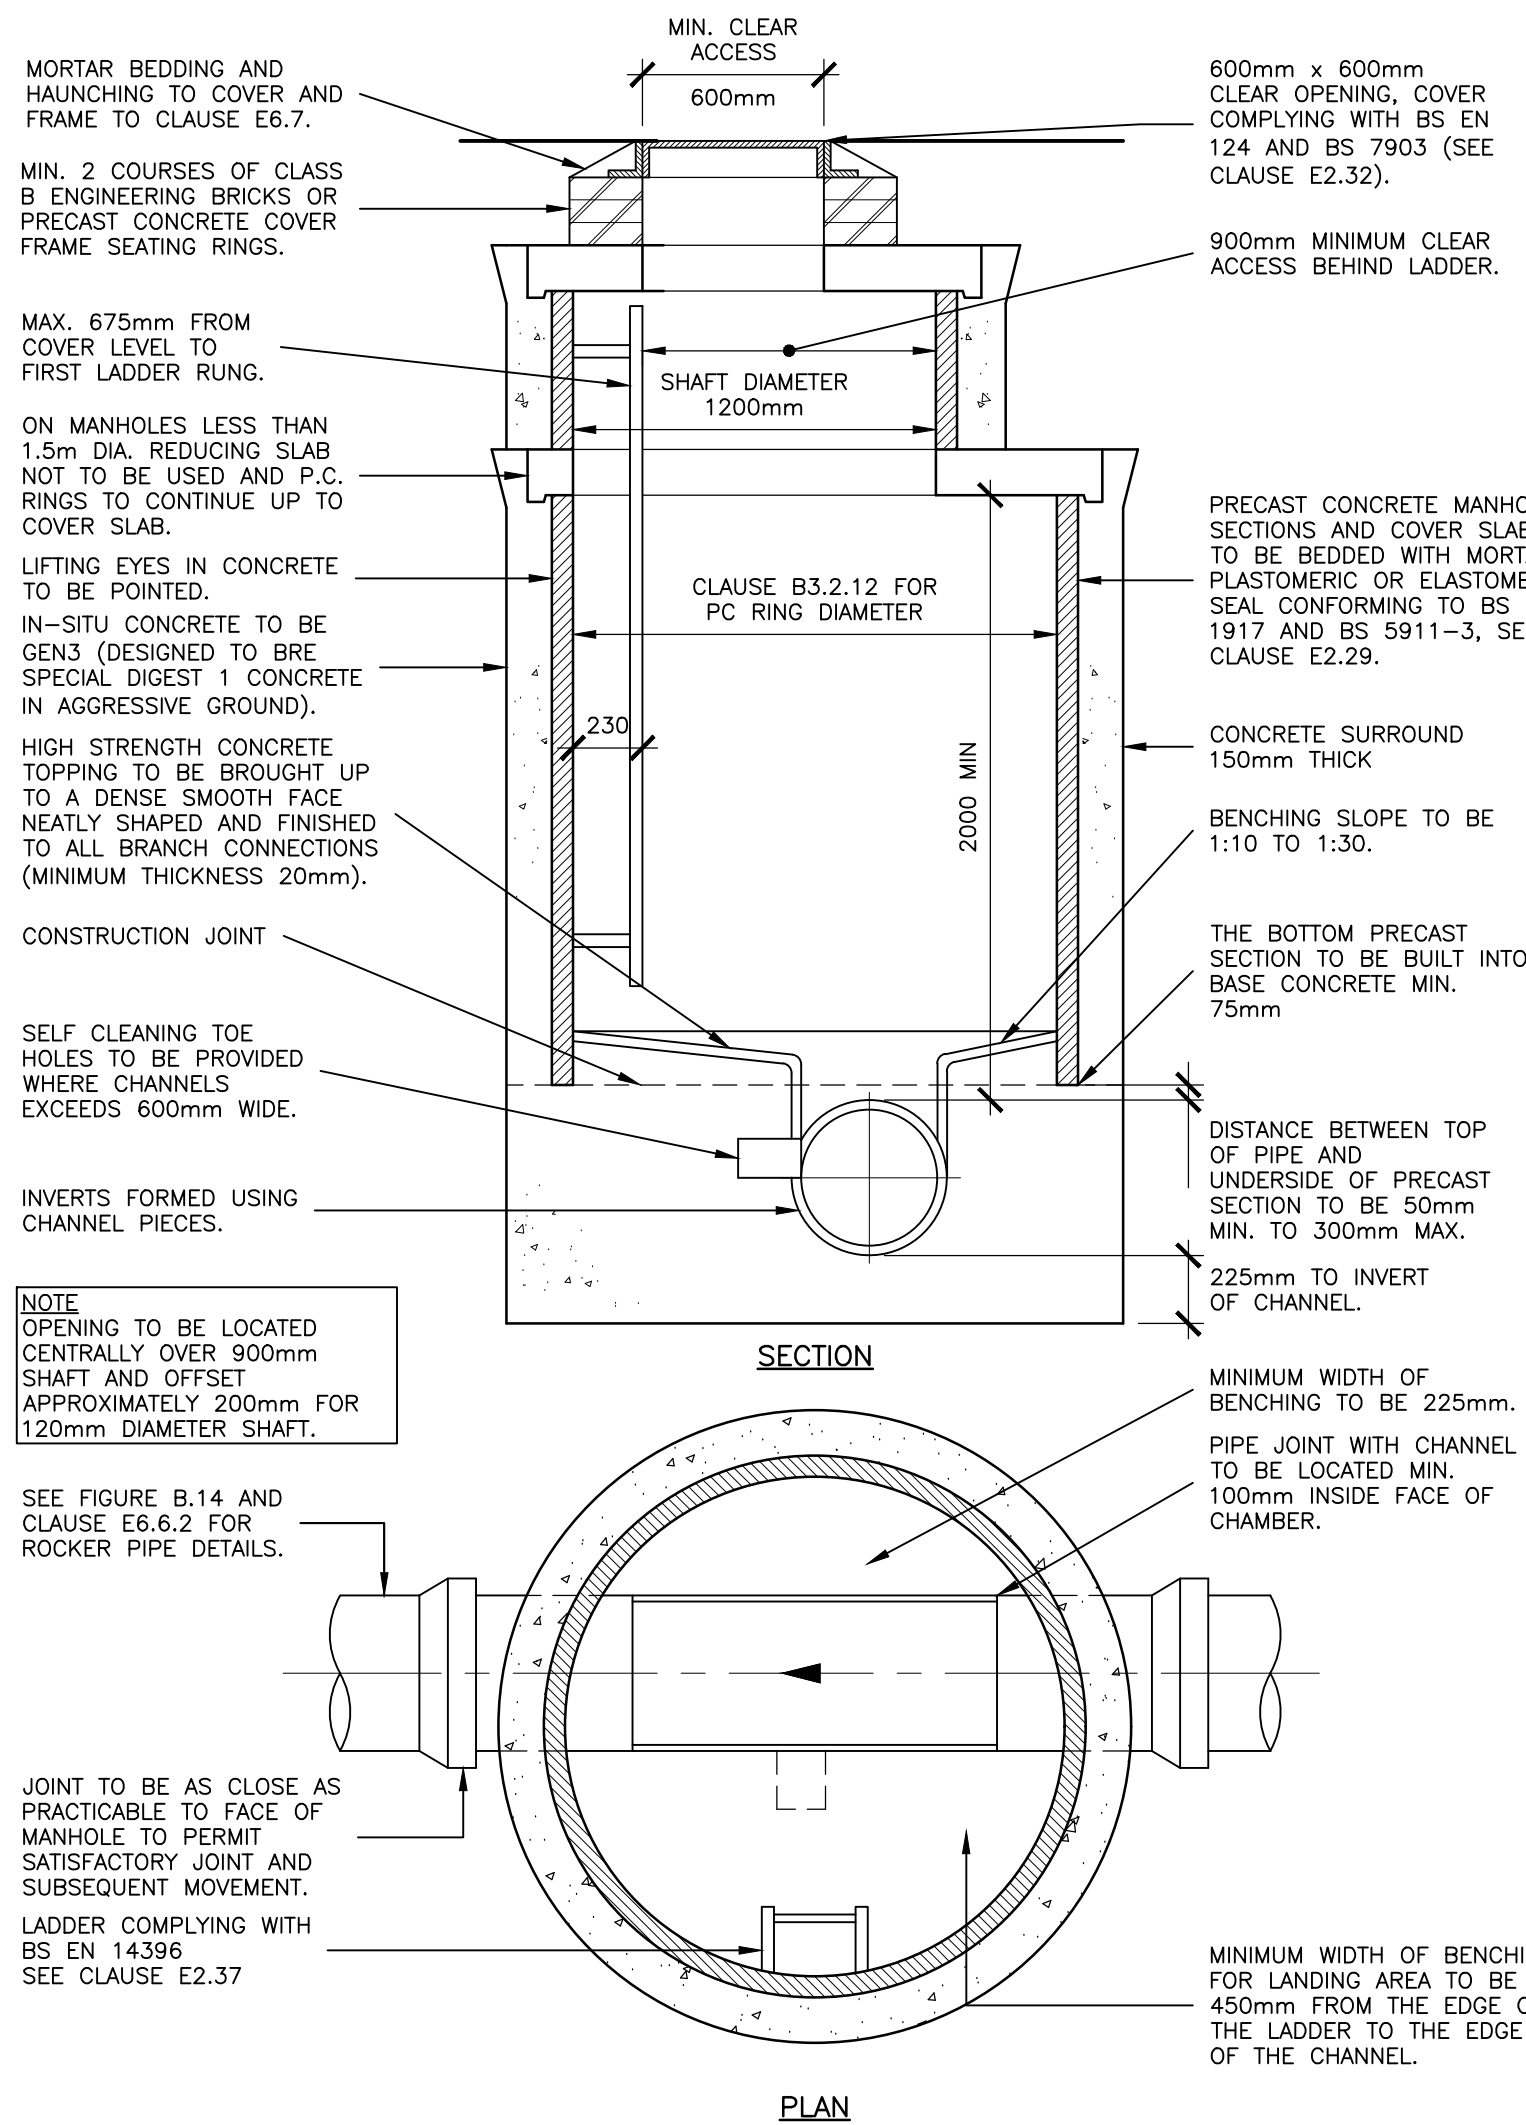

TYPICAL MANHOLE DETAIL – TYPE A
DEPTH FROM COVER LEVEL TO SOFFIT OF PIPE 3.0m TO 6.0m
(SCALE 1:25@A1)

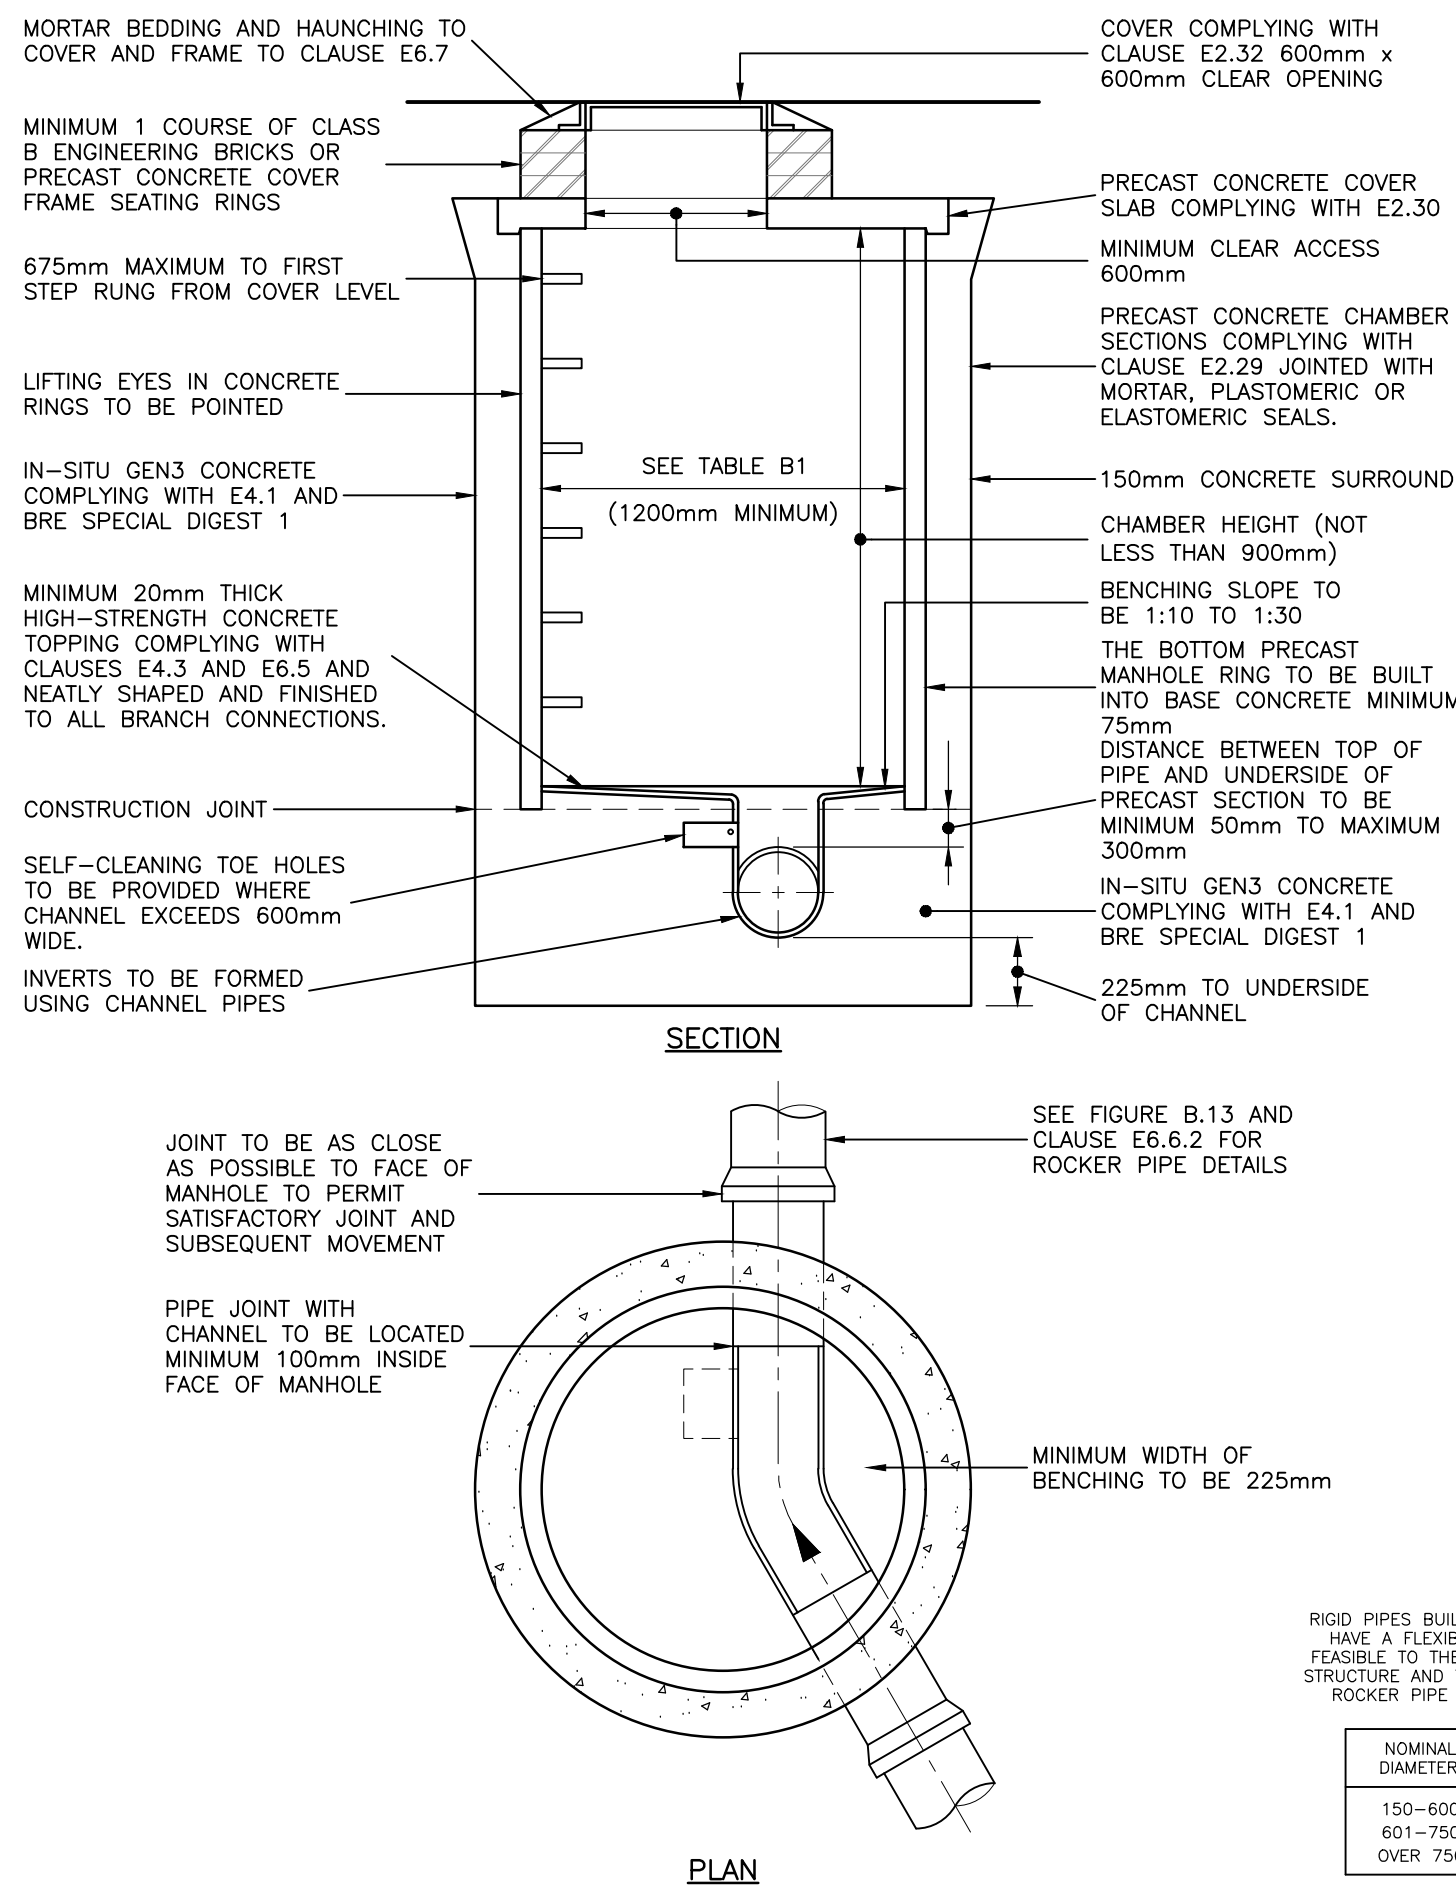

TYPICAL MANHOLE DETAIL – TYPE B
DEPTH FROM COVER LEVEL TO SOFFIT OF PIPE 1.5m–3.0m
(RIGID MATERIAL CONSTRUCTION WITH CONCRETE SURROUND)
(SCALE 1:25@A1)

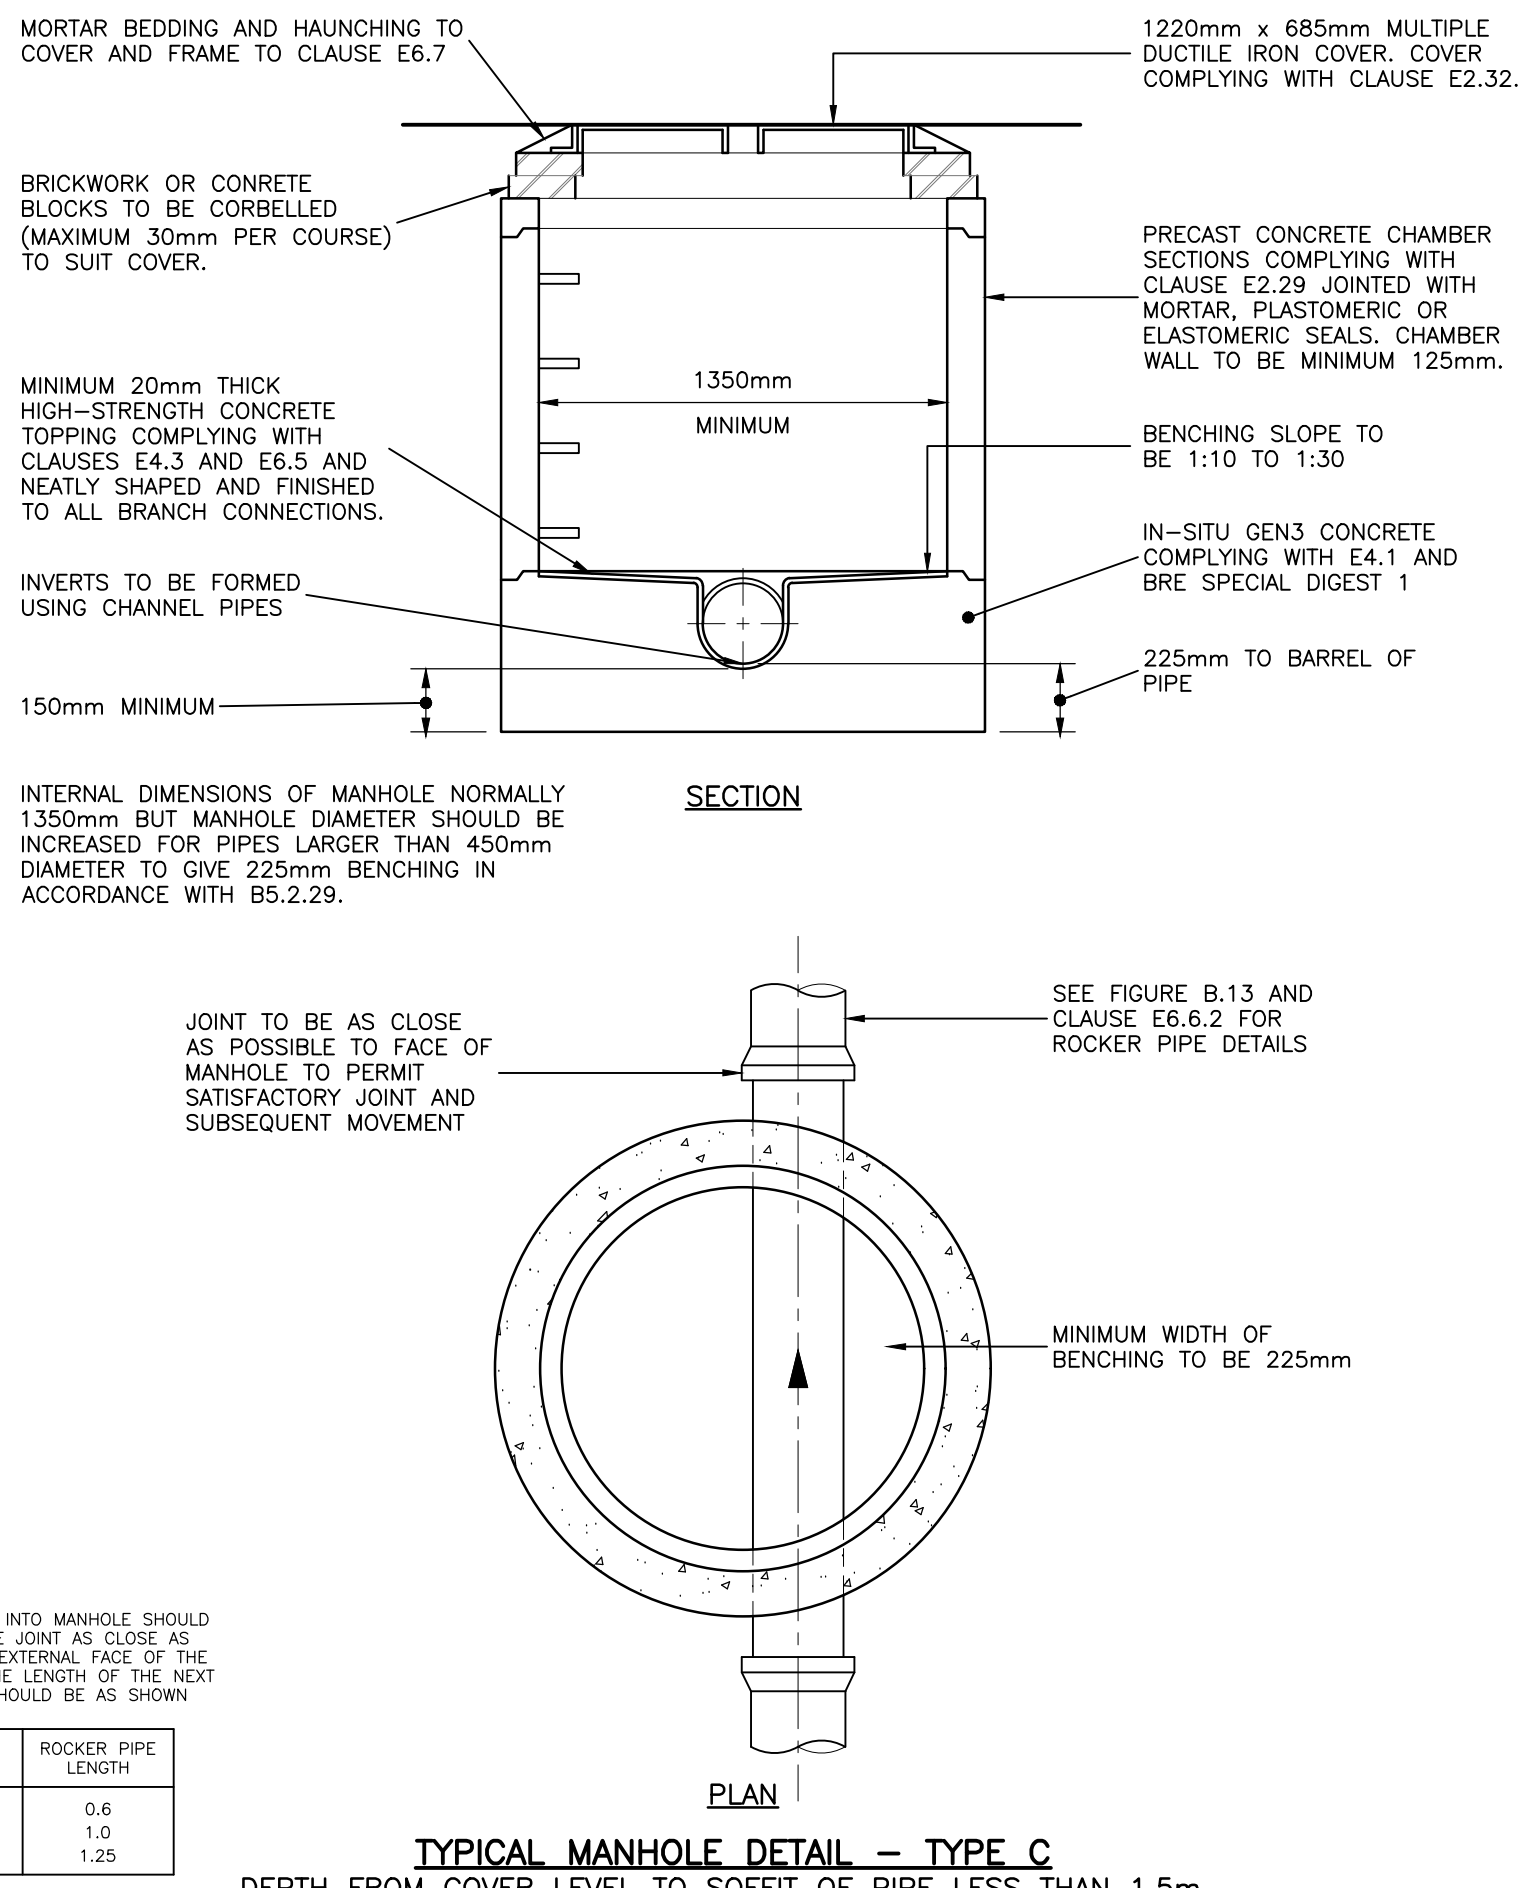

TYPICAL MANHOLE DETAIL – TYPE C
DEPTH FROM COVER LEVEL TO SOFFIT OF PIPE LESS THAN 1.5m
(RIGID MATERIAL CONSTRUCTION)
(SCALE 1:25@A1)

NOTES

© This drawing is the copyright of ARCH Associates Limited. It may not be copied, altered or reproduced without their written authority. This drawing must not be scaled. IF IN DOUBT ASK.


GENERAL NOTES

- THIS DRAWING IS TO BE READ IN CONJUNCTION WITH ALL RELEVANT ARCHITECTS, ENGINEERS AND SPECIALISTS DRAWINGS AND DETAILS.
- ALL FIGURED DIMENSIONS TO BE TAKEN IN PREFERENCE TO SCALED DIMENSIONS.
- ANY DISCREPANCIES BETWEEN THIS DRAWING AND OTHER INFORMATION IS TO BE BROUGHT TO THE ATTENTION OF THE ENGINEER PRIOR TO THE COMMENCEMENT OF THE WORKS ON SITE.
- THE MAIN CONTRACTOR SHALL BE RESPONSIBLE FOR THE SETTING OUT AND ACCURACY OF ALL DIMENSIONS.
- THE CONTRACTOR IS TO ENSURE THE STABILITY AND STRUCTURAL INTEGRITY OF THE EXISTING PROPERTY AT ALL TIMES DURING WORKS AND IS TO BE RESPONSIBLE FOR ALL PROPPING AND SHORING AS REQUIRED.
- MAIN CONTRACTOR TO PROVIDE AND FIX SUITABLE BRACING AND PROPPING FOR ALL ELEMENTS IN THE TEMPORARY CONDITION DURING CONSTRUCTION STAGE, SUCH AS TO ENSURE STRUCTURE STABILITY AT ALL TIMES.
- IT IS THE CONTRACTORS SOLE RESPONSIBILITY FOR ASCERTAINING SAFE DISPOSAL OF ANY OFF-SITE EXCAVATED SPOIL. NO CLAIM RESULTING FROM ABNORMAL TIP REQUIREMENTS WILL BE ENTERTAINED.

KEY TO HEALTH AND SAFETY SYMBOLS

THESE NOTES ARE BASED ON THE USE OF EXPERIENCED AND COMPETENT CONTRACTORS CARRYING OUT THE WORK USING AN APPROVED SAFE METHOD OF WORKING

- INDICATES A RESIDUAL RISK REQUIRING A COMPULSORY ACTION
- INDICATES A RESIDUAL RISK REQUIRING A PROHIBITIVE ACTION
- INDICATES A RESIDUAL RISK AS A WARNING
- INDICATES A RESIDUAL RISK FOR INFORMATION

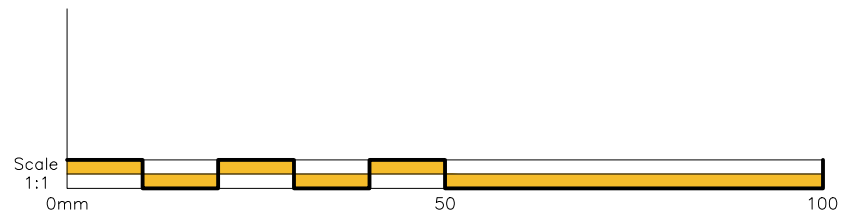

P01	20.12.2024	PRELIMINARY ISSUES FOR COMMENT	TA
Rev.	Date	Description	By

01489 890004
admin@archassociates.co.uk
www.archassociates.co.uk










Client
MUSE
Architect
HGP ARCHITECTS
Project title

PHASE 3, NORVARTIS SITE, HORSHAM, WEST SUSSEX.

Drawing title
DRAINAGE DETAILS, SHEET 1.

Scale	Paper size	Date	Drawn by	Checked by	Status
AS SHOWN	A1	DEC 2024	TA	CH	S3

Name
Project code
17100
-AAL- XX - XX - D - C -5550- P01

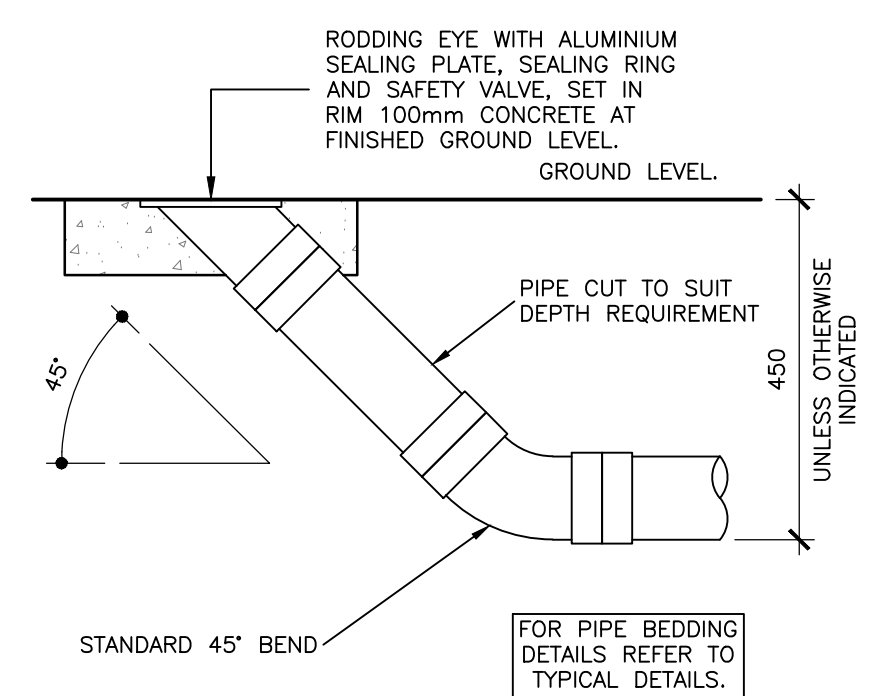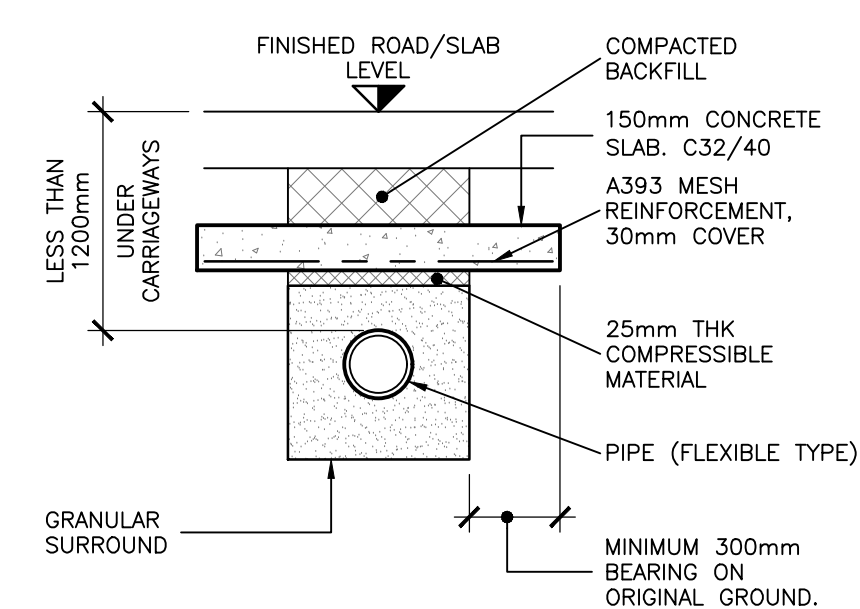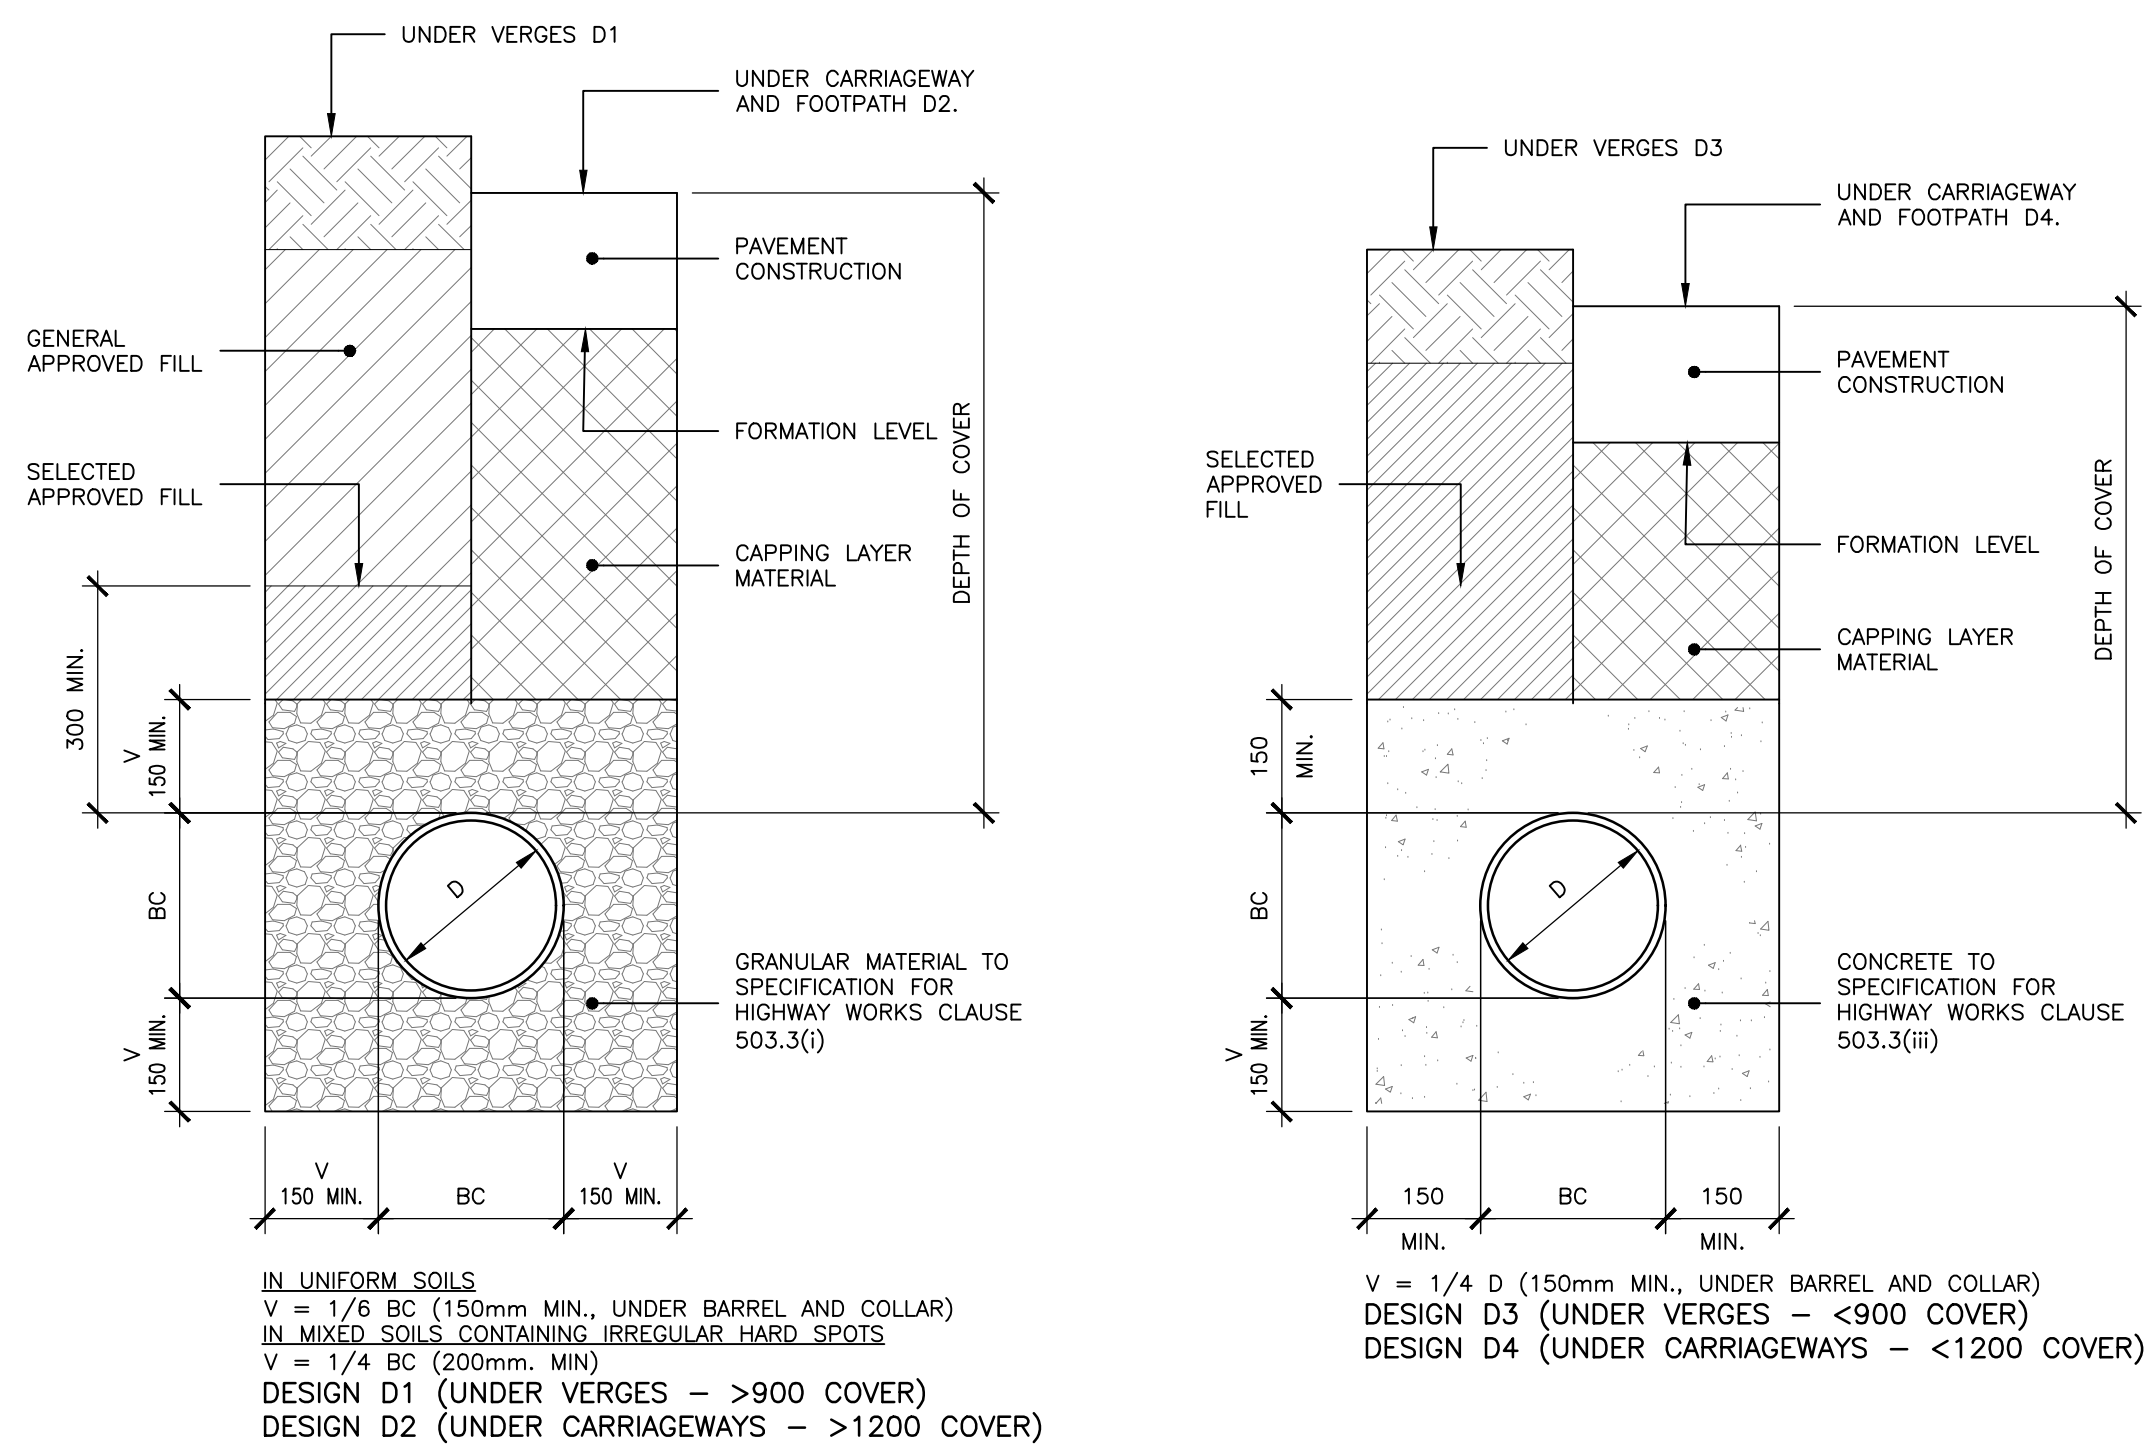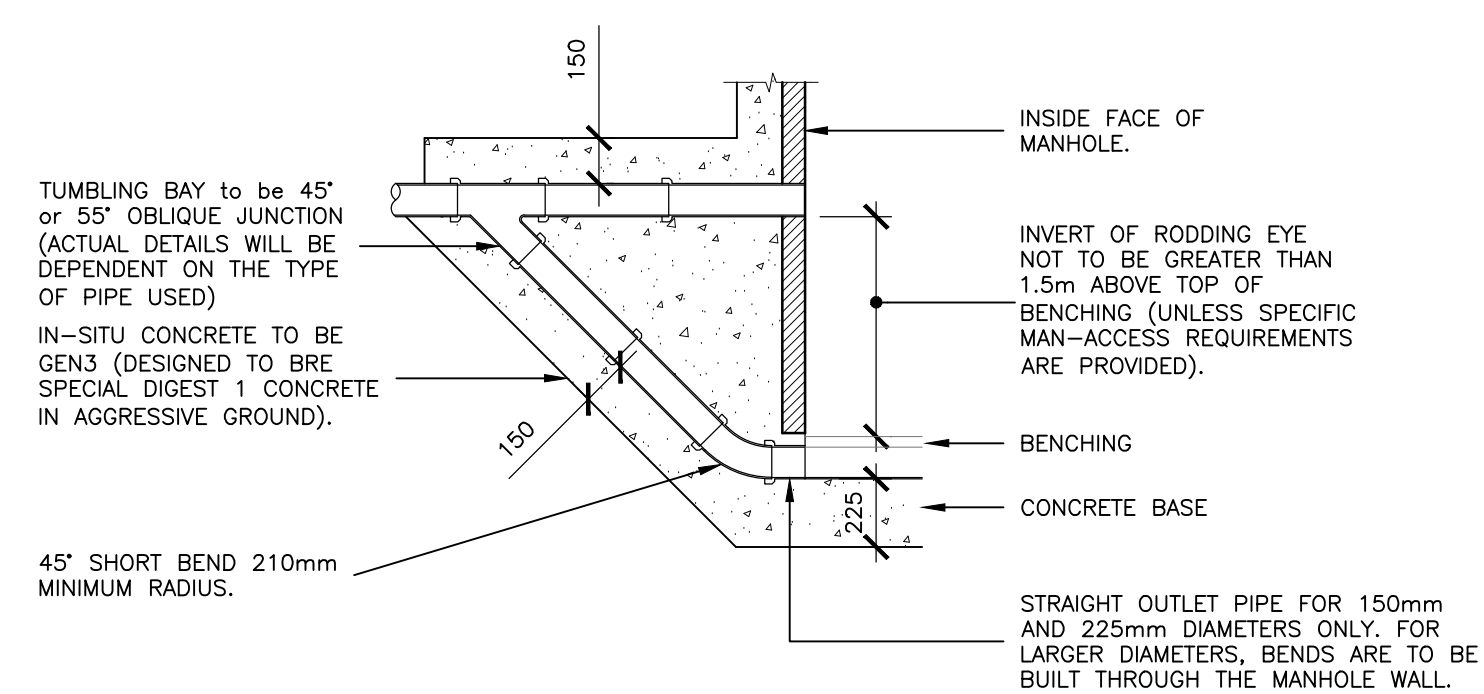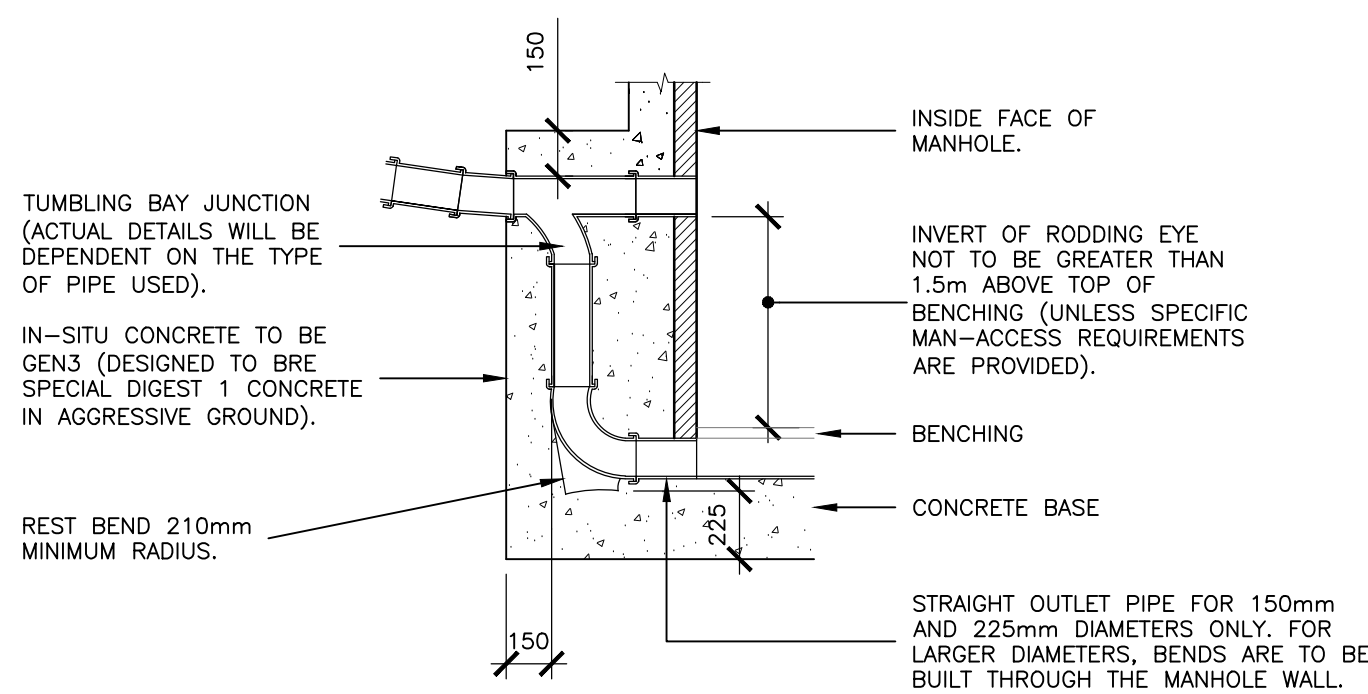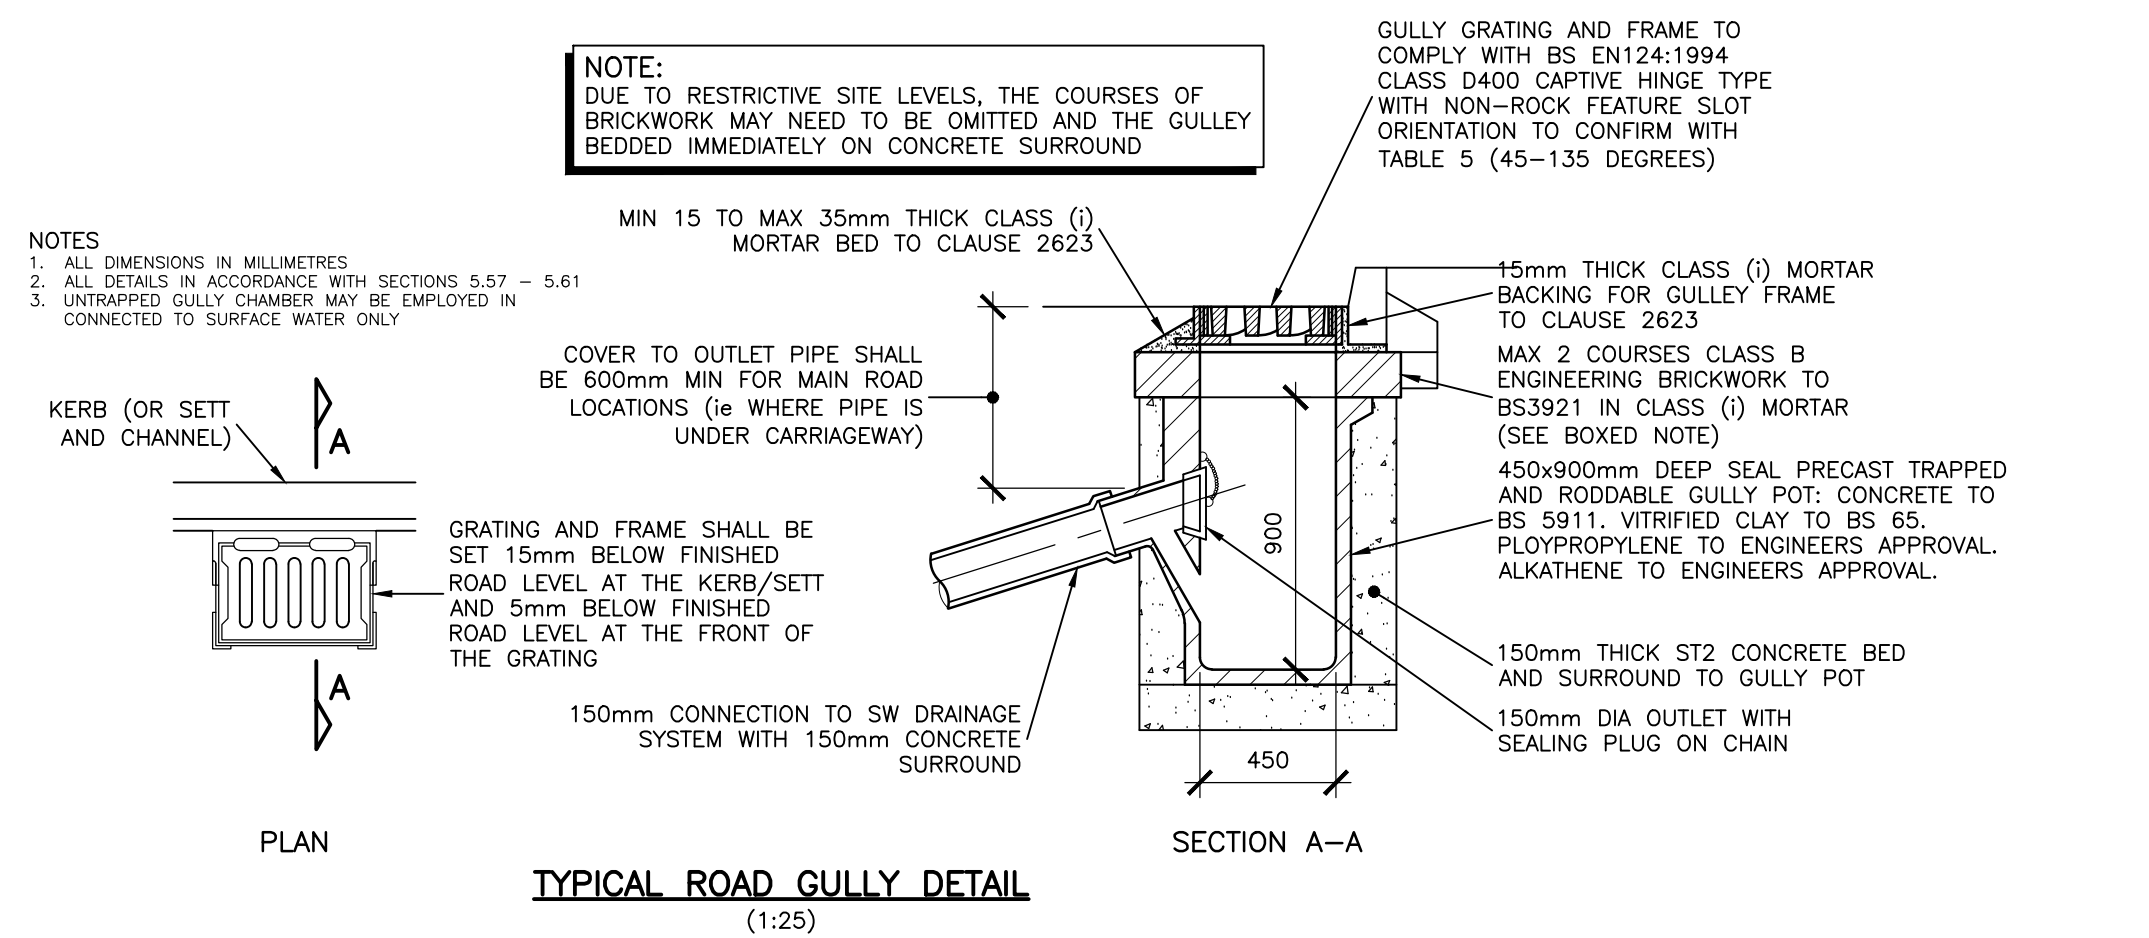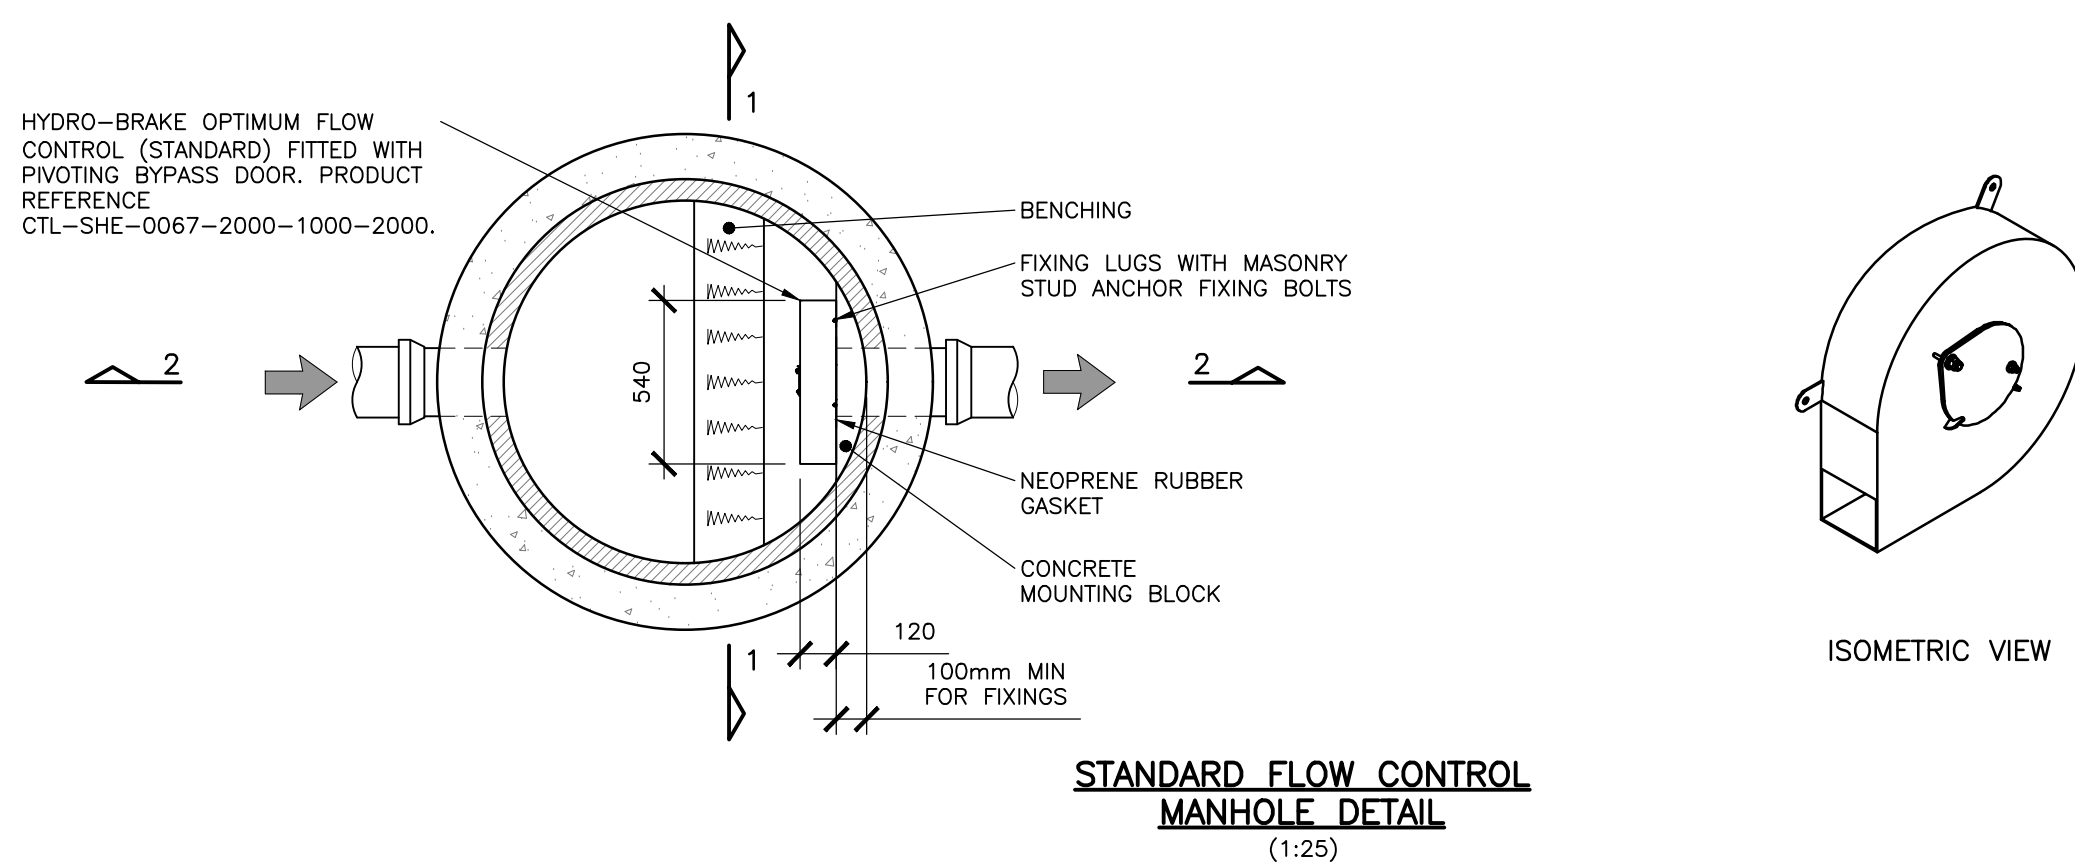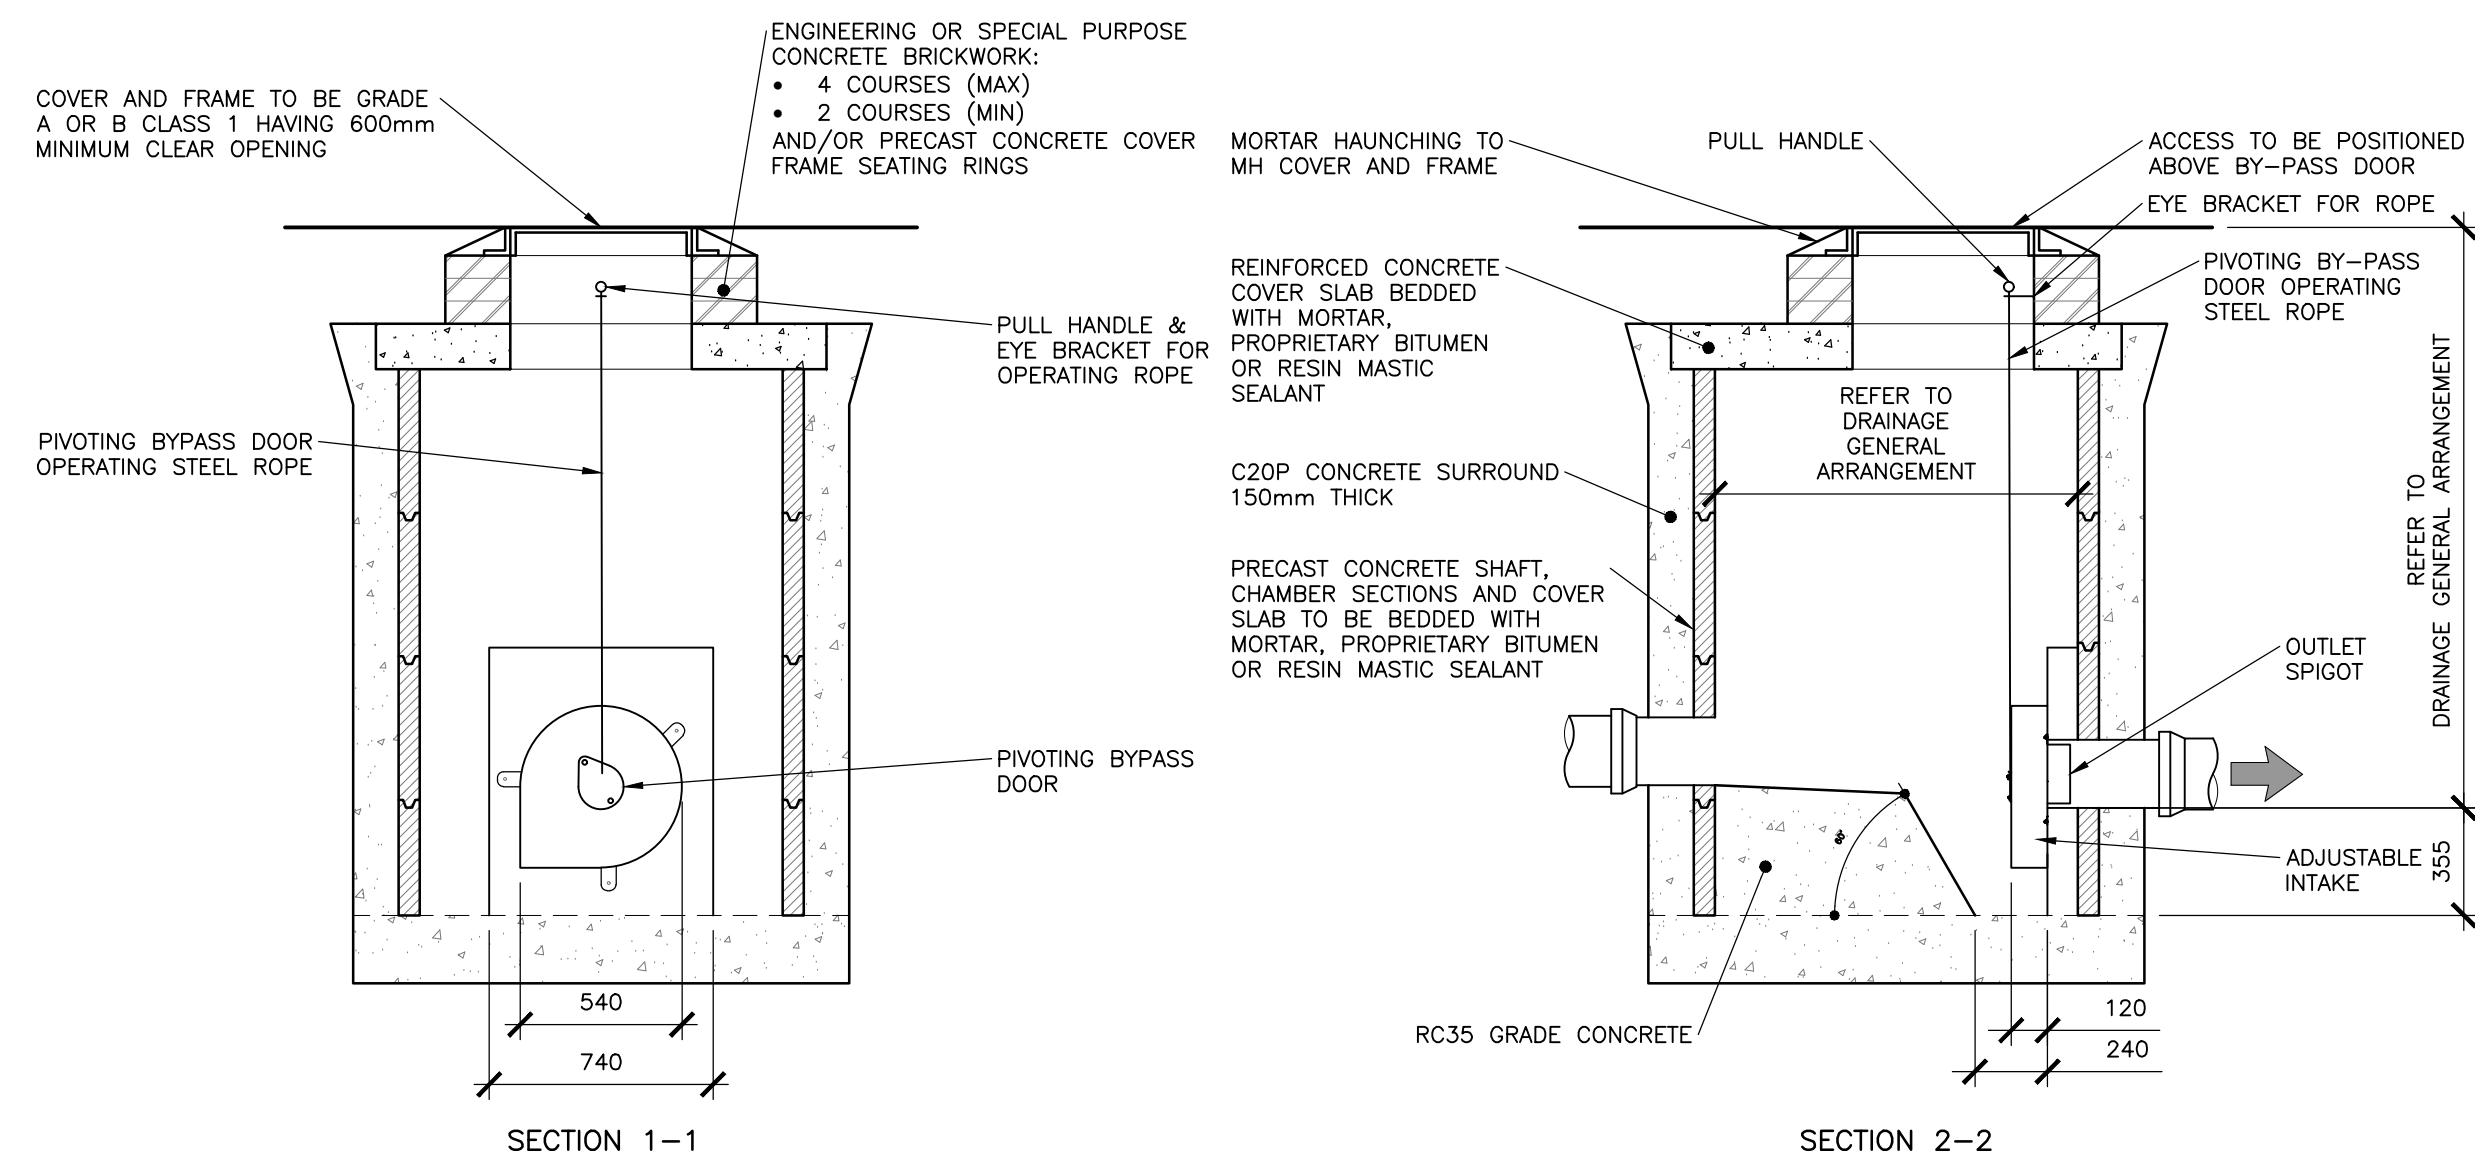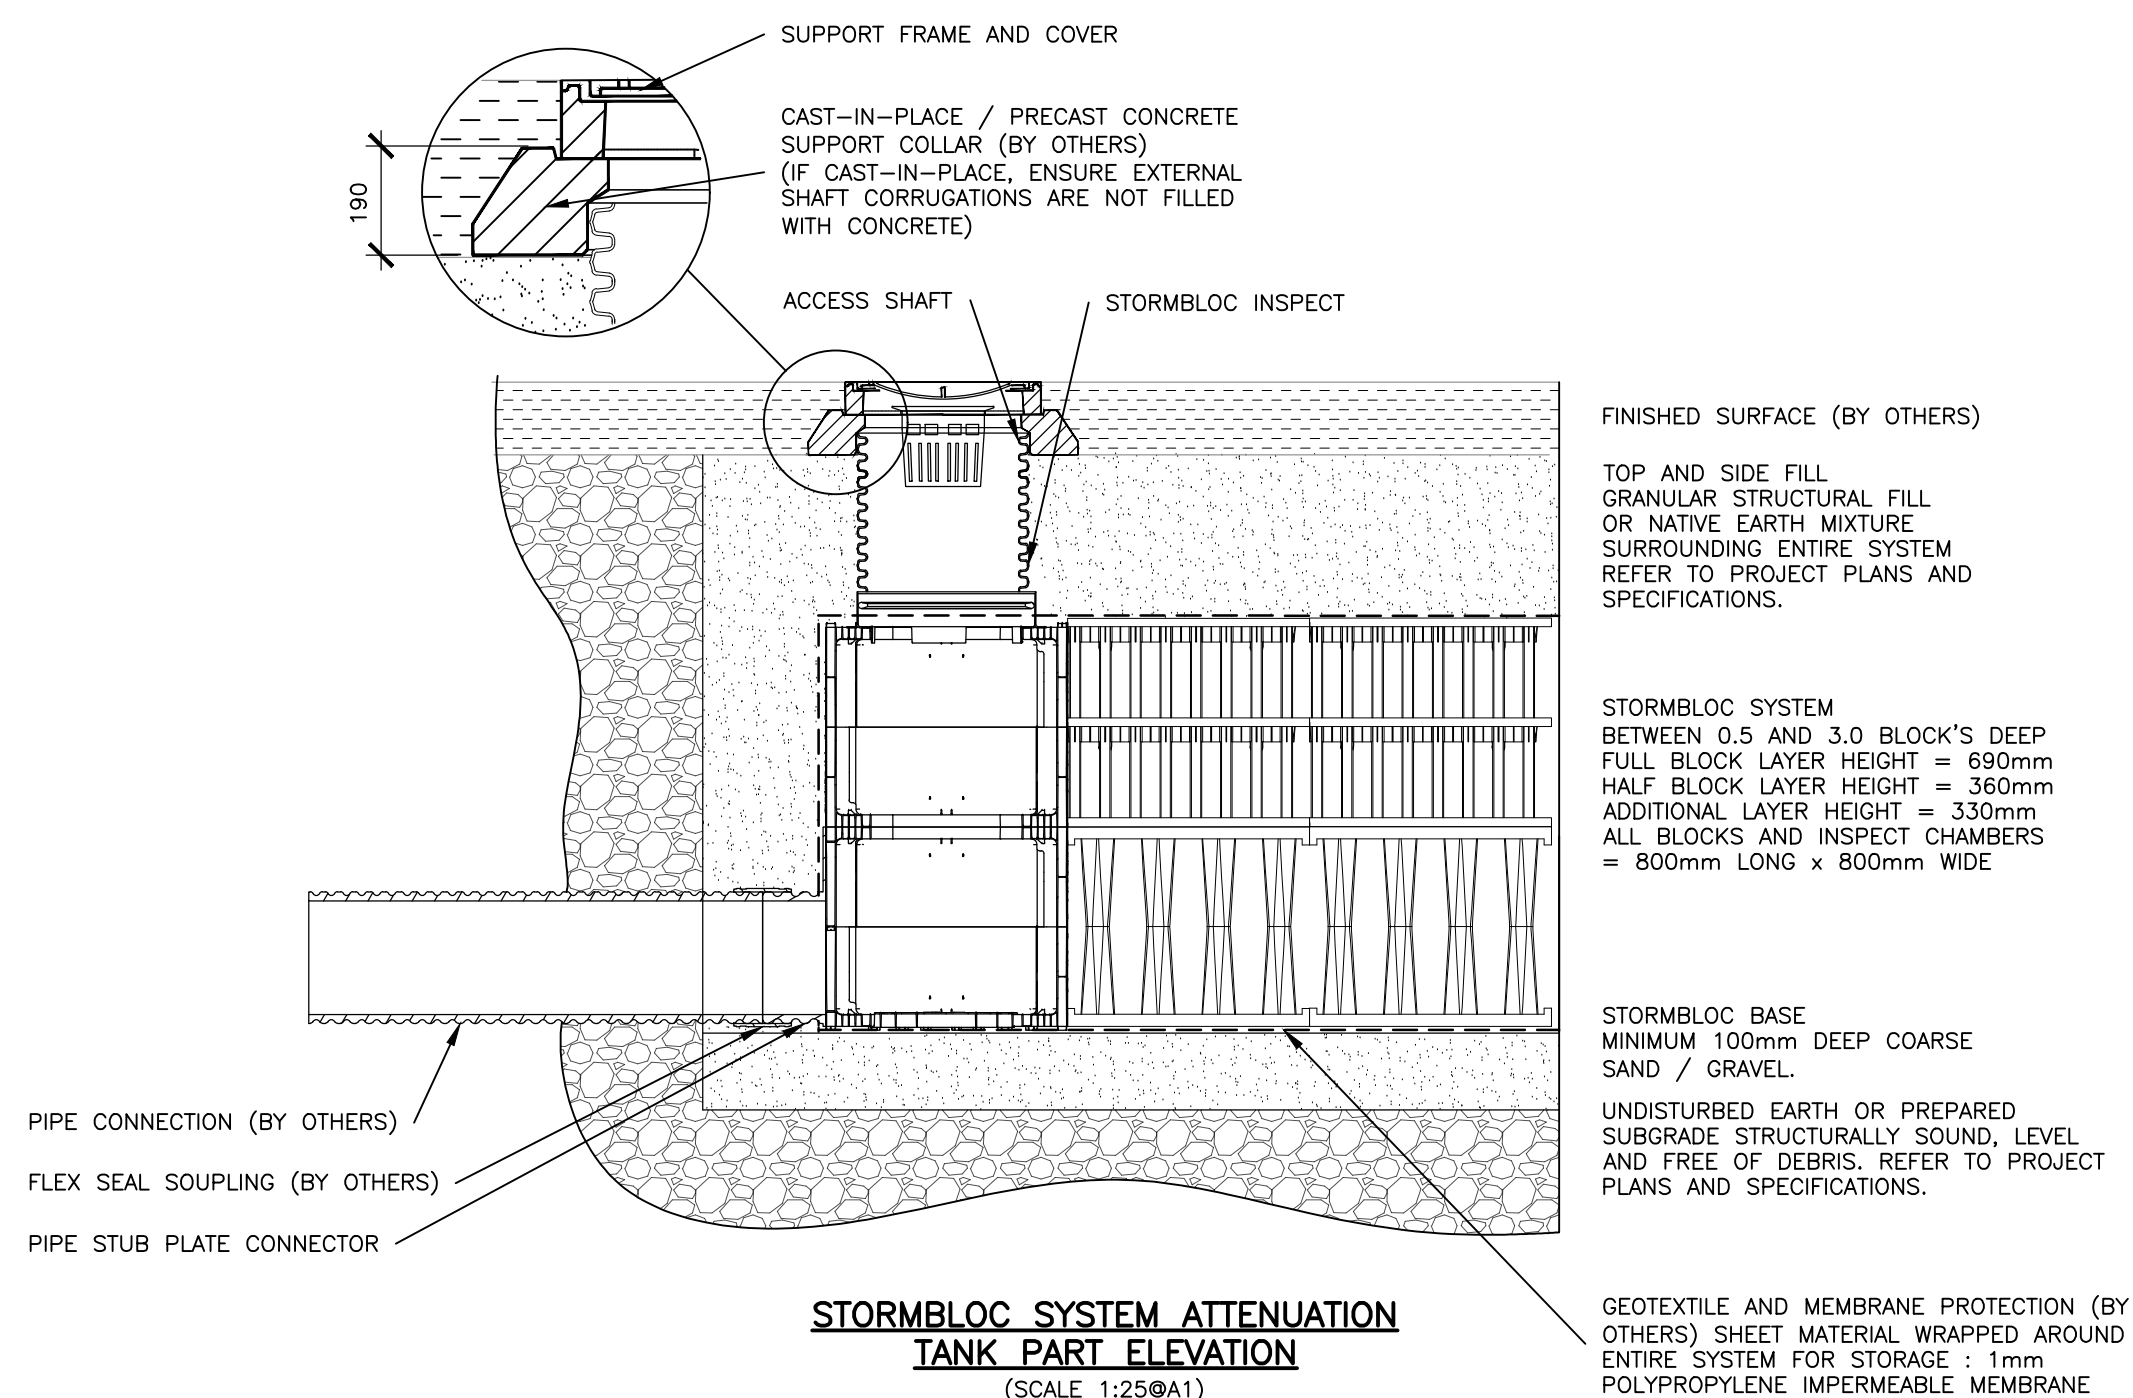

NOTES

© This drawing is the copyright of ARCH Associates Limited. It may not be copied, altered or reproduced without their written authority.
This drawing must not be scaled. IF IN DOUBT ASK.

KEY TO HEALTH AND SAFETY SYMBOLS

THESE NOTES ARE BASED ON THE USE OF
EXPERIENCED AND COMPETENT CONTRACTORS
CARRYING OUT THE WORK USING AN
APPROVED SAFE METHOD OF WORKING

 INDICATES A RESIDUAL RISK REQUIRING A COMPULSORY ACTION

 INDICATES A RESIDUAL RISK REQUIRING A PROHIBITIVE ACTION

 INDICATES A RESIDUAL RISK AS A WARNING

 INDICATES A RESIDUAL RISK FOR INFORMATION

P01	20.12.2024	PRELIMINARY ISSUES FOR COMMENT	TA
Rev.	Date	Description	By




Client	MUSE
Architect	HGP ARCHITECTS
Project title	PHASE 3, NORVARTIS SITE, HORSHAM, WEST SUSSEX.


Drawing title
**DRAINAGE DETAILS,
SHEET 2.**

Scale	Paper size	Date	Drawn by	Checked by	Status
AS SHOWN	A1	DEC 2024	TA	CH	S3


Name
Project code | Originator | Functional
breakdown | Spatial
breakdown | Form | Discipline | Number | Revision

17100 - AAL - XX - XX - D - C - 5551 - P01

 


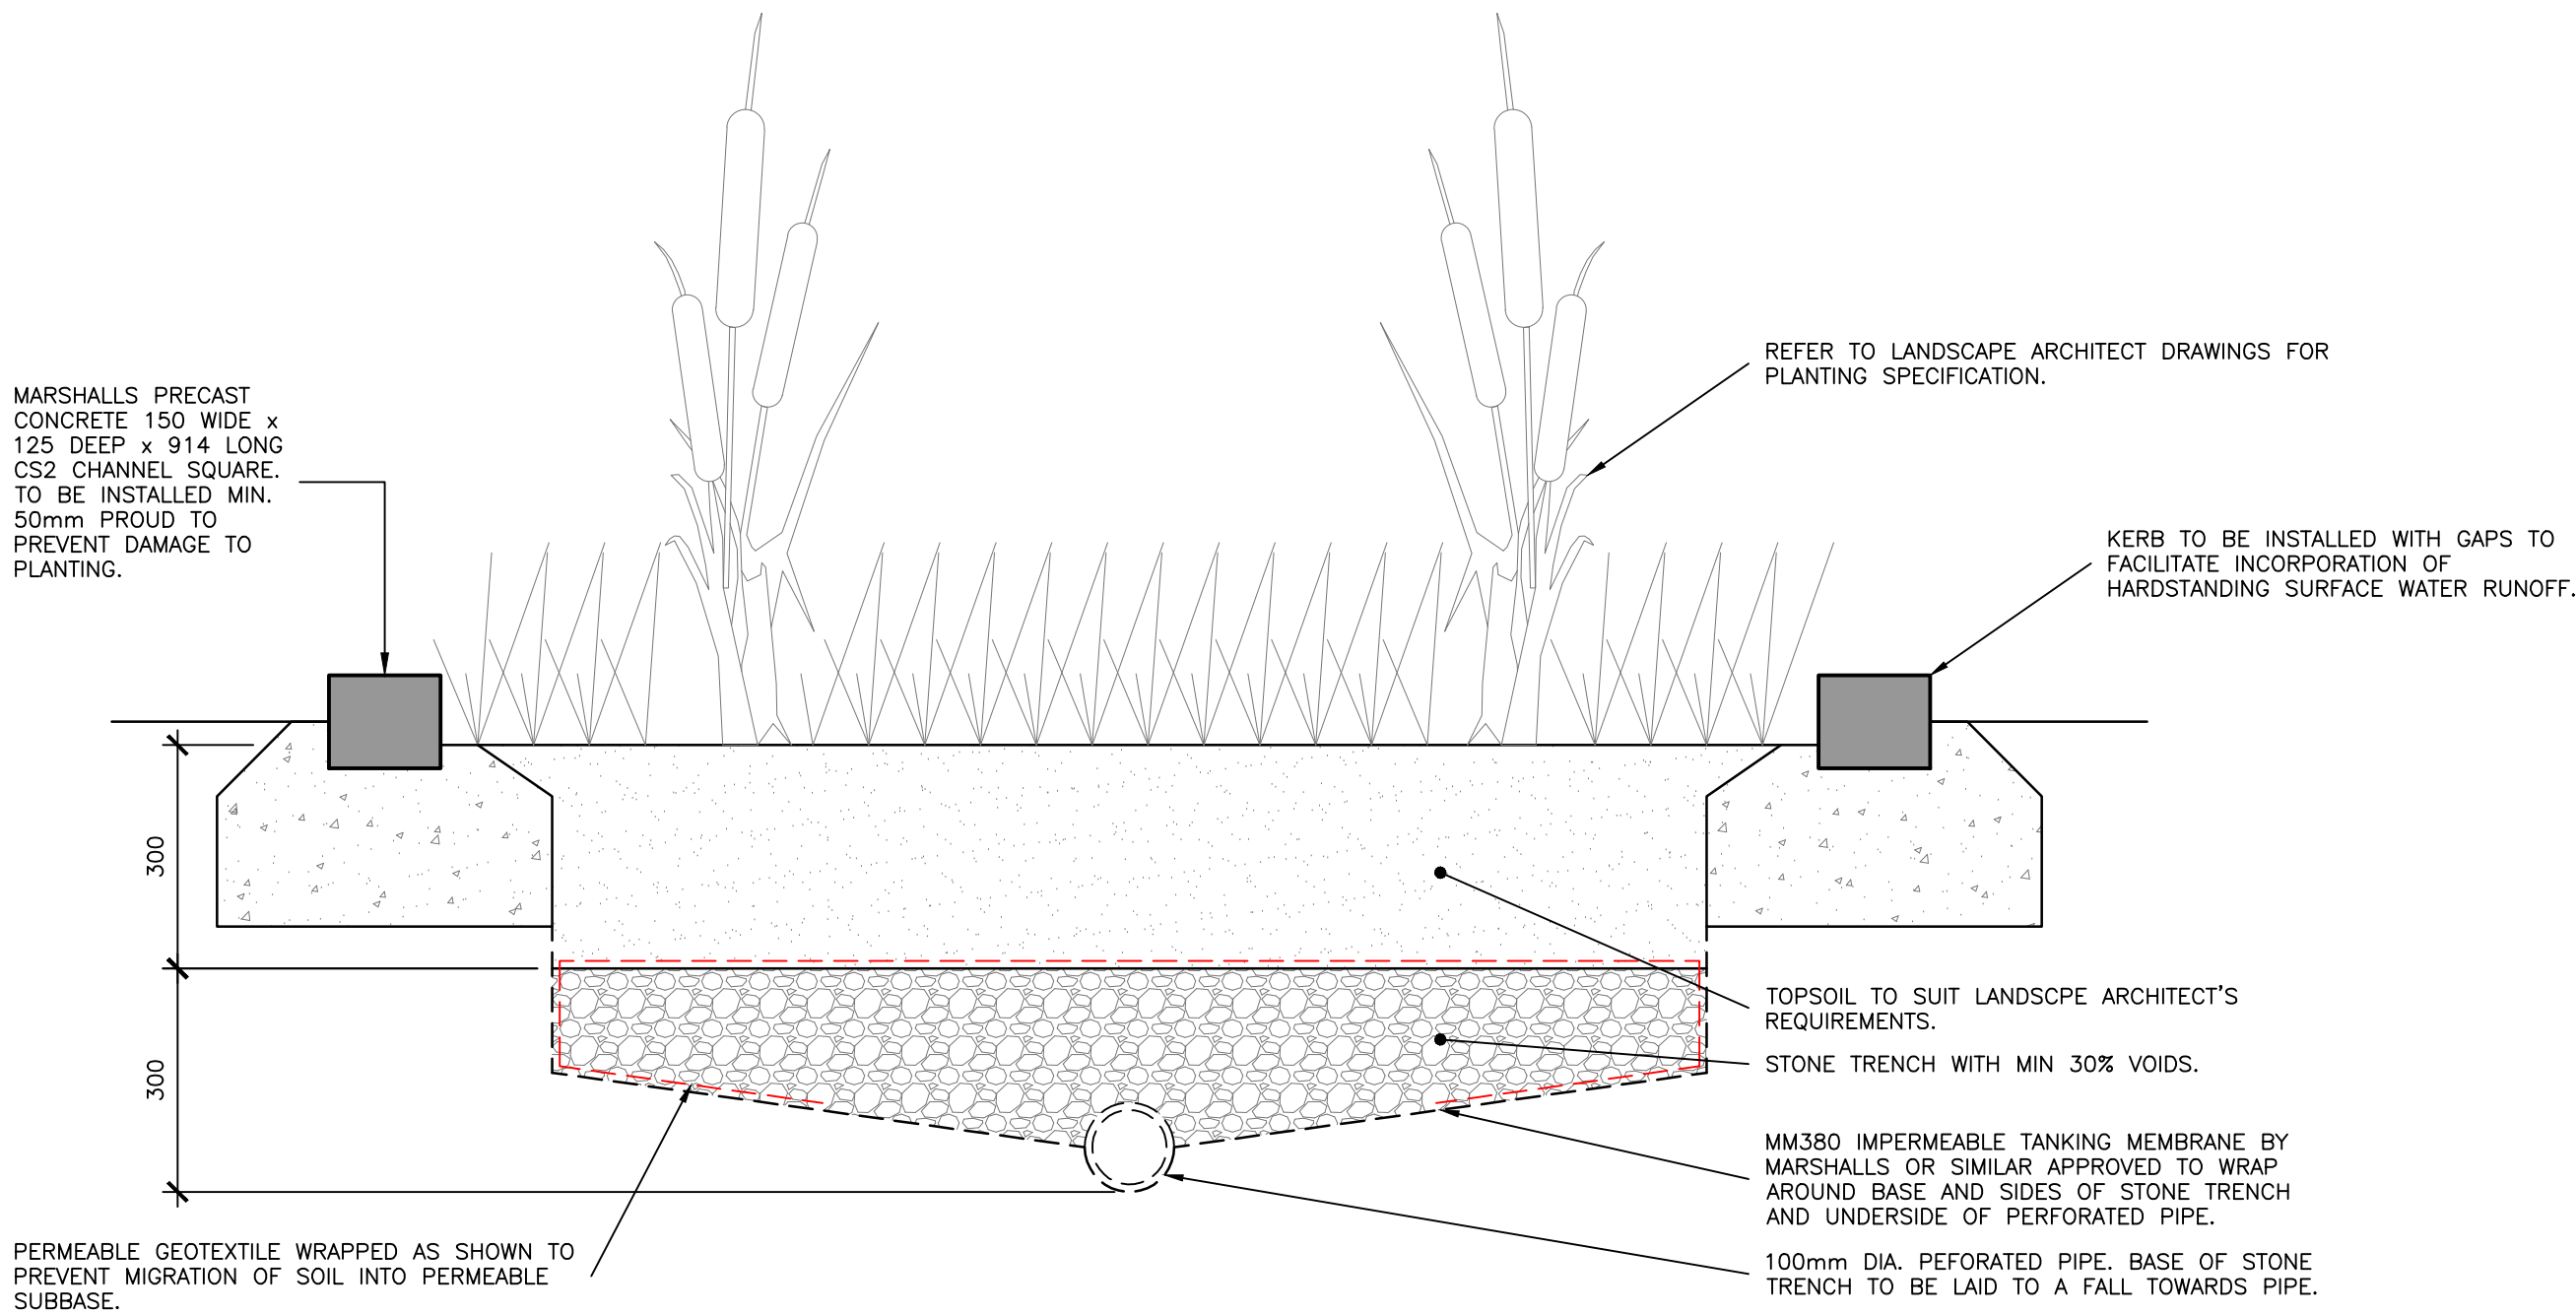

RAIN GARDEN DETAIL
(SCALE 1:10@A1)

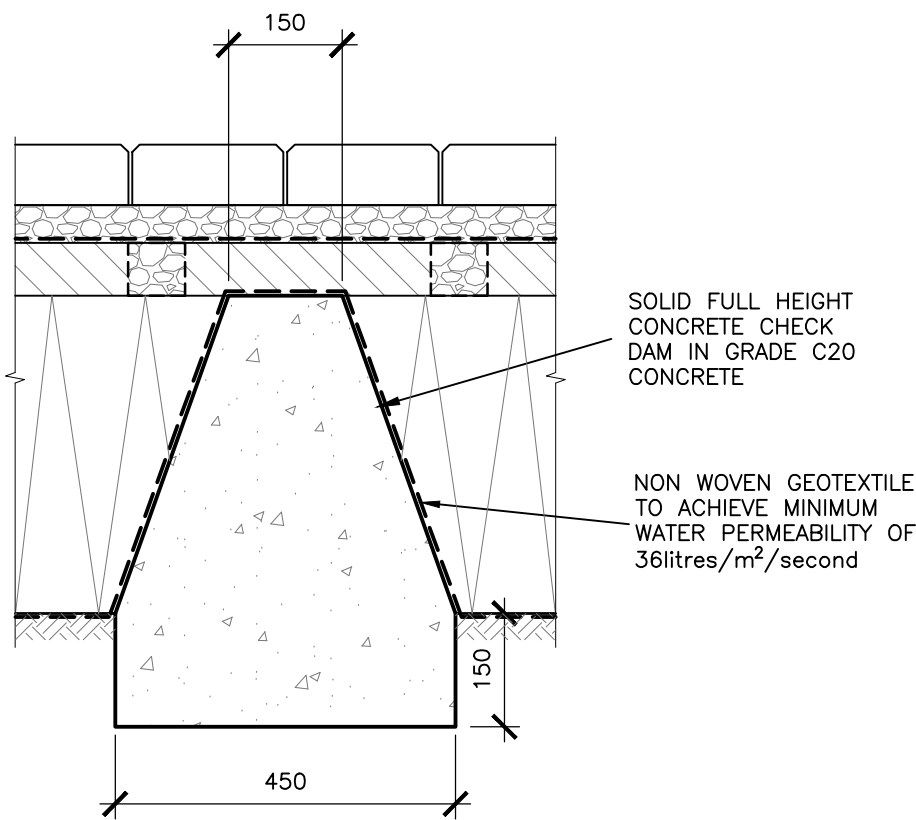

CONCRETE BAFFLE DETAIL
WITHIN PERMEABLE SUB-BASE
(SCALE 1:10@A1)

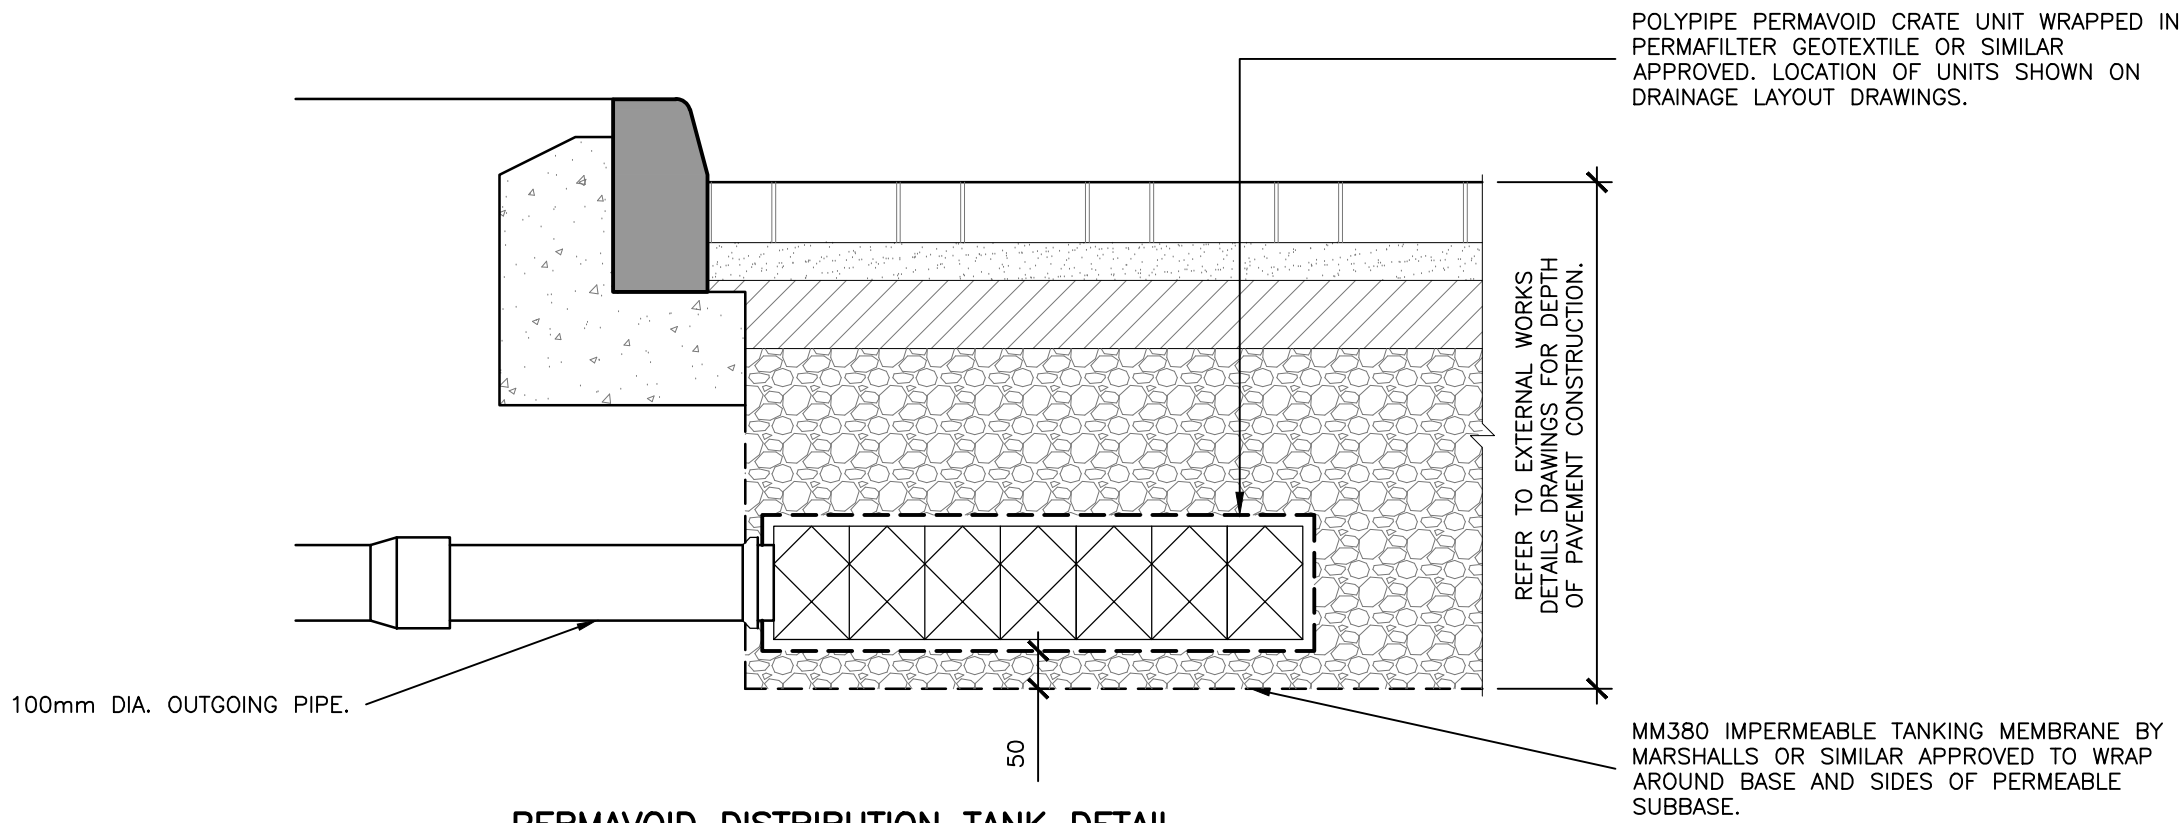

PERMAVOID DISTRIBUTION TANK DETAIL
(SCALE 1:10@A1)

NOTES

© This drawing is the copyright of ARCH Associates Limited. It may not be copied, altered or reproduced without their written authority. This drawing must not be scaled. IF IN DOUBT ASK.

GENERAL NOTES

- THIS DRAWING IS TO BE READ IN CONJUNCTION WITH ALL RELEVANT ARCHITECTS, ENGINEERS AND SPECIALISTS DRAWINGS AND DETAILS.
- ALL FIGURED DIMENSIONS TO BE TAKEN IN PREFERENCE TO SCALED DIMENSIONS.
- ANY DISCREPANCIES BETWEEN THIS DRAWING AND OTHER INFORMATION IS TO BE BROUGHT TO THE ATTENTION OF THE ENGINEER PRIOR TO THE COMMENCEMENT OF THE WORKS ON SITE.
- THE MAIN CONTRACTOR SHALL BE RESPONSIBLE FOR THE SETTING OUT AND ACCURACY OF ALL DIMENSIONS.
- THE CONTRACTOR IS TO ENSURE THE STABILITY AND STRUCTURAL INTEGRITY OF THE EXISTING PROPERTY AT ALL TIMES DURING WORKS AND IS TO BE RESPONSIBLE FOR ALL PROPPING AND SHORING AS REQUIRED.
- MAIN CONTRACTOR TO PROVIDE AND FIX SUITABLE BRACING AND PROPPING FOR ALL ELEMENTS IN THE TEMPORARY CONDITION DURING CONSTRUCTION STAGE, SUCH AS TO ENSURE STRUCTURE STABILITY AT ALL TIMES.
- IT IS THE CONTRACTORS SOLE RESPONSIBILITY FOR ASCERTAINING SAFE DISPOSAL OF ANY OFF-SITE EXCAVATED SPOIL. NO CLAIM RESULTING FROM ABNORMAL TIP REQUIREMENTS WILL BE ENTERTAINED.

KEY TO HEALTH AND SAFETY SYMBOLS

THESE NOTES ARE BASED ON THE USE OF EXPERIENCED AND COMPETENT CONTRACTORS CARRYING OUT THE WORK USING AN APPROVED SAFE METHOD OF WORKING

- INDICATES A RESIDUAL RISK REQUIRING A COMPULSORY ACTION
- INDICATES A RESIDUAL RISK REQUIRING A PROHIBITIVE ACTION
- INDICATES A RESIDUAL RISK AS A WARNING
- INDICATES A RESIDUAL RISK FOR INFORMATION

P01	20.12.2024	PRELIMINARY ISSUES FOR COMMENT	TA
Rev.	Date	Description	By

01489 890004
admin@archassociates.co.uk
www.archassociates.co.uk


Client
MUSE


Architect
HGP ARCHITECTS

Project title
PHASE 3, NORVARTIS SITE,
HORSHAM, WEST SUSSEX.

Drawing title
**DRAINAGE DETAILS,
SHEET 3.**

Scale	Paper size	Date	Drawn by	Checked by	Status
AS SHOWN	A1	DEC 2024	TA	CH	S3
Name	Project code	Originator	Functional	Spatial	Form
		Issued	Number	Revision	
	17100	-AAL-	XX	-XX-	D-C-5552-P01

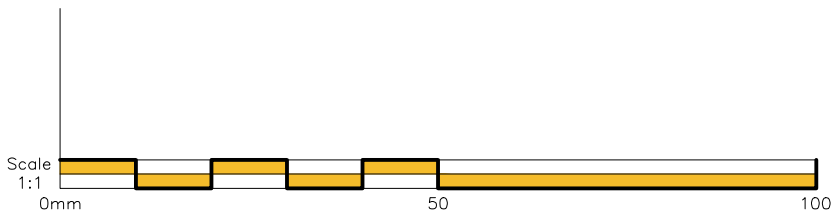

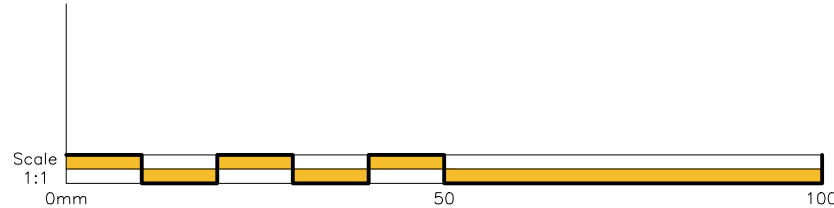

DRAINAGE NOTES

- ANY PIPES TO BE ADOPTED, OR CONNECTING TO ADOPTED SEWERS, AND/OR SITUATED UNDER THE HIGHWAY, TO BE VITRIFIED CLAY TO BS EN 295 & BS65 (SWS ONLY), OR CONCRETE PIPES TO BS EN 1916 & BS5811:PART 1, OR PLASTIC IN ACCORDANCE WITH THE FOLLOWING STANDARDS:
 - SOLID WALL PVC-U TO BS EN 1401
 - SPIRAL WOUND WELDED HDPE TO BS EN 13476 PARTS 1 & 2
 - STRUCTURE-WALL THERMOPLASTIC TO BS EN 13476 PARTS 1, 2 & 3
 - POLYPROPYLENE TO BS EN 1852
- FOR CONSTRUCTION DETAILS REFER TO THE RELEVANT ARCH ASSOCIATES DRAWING NUMBERS LISTED ON THE DRAWING ISSUE SHEET.
- ADOPTABLE HIGHWAY WORKS ARE TO BE IN ACCORDANCE WITH LOCAL AUTHORITY DESIGN GUIDANCE.
- ANY WORKS ASSOCIATED WITH THE HIGHWAY/EXTERNAL WORKS INCLUDING HIGHWAY DRAINAGE, SHALL BE IN ACCORDANCE WITH THE HIGHWAYS AGENCY 'MANUAL OF CONTRACT DOCUMENTS FOR HIGHWAY WORKS, VOL 1' (MCHW), UNLESS OTHERWISE SPECIFIED.
- ALL ADOPTABLE DRAINAGE WORKS TO BE CONSTRUCTED AS DETAILED IN "THE CODE" FOR ADOPTION DESIGN AND CONSTRUCTION GUIDANCE AND THE LOCAL WATER AUTHORITY'S LOCAL PRACTICE NOTE.
- ALL ADOPTABLE SEWERS WITH LESS THAN 1.20m OF COVER WHEN LAID BENEATH THE ROADS, OR 0.90m OF COVER IN OTHER AREAS, SHALL HAVE CONCRETE PROTECTION IN ACCORDANCE WITH EITHER OF THE DETAILS SHOWN ON THE STANDARD DRAWING PROVIDED.
- ALL DRAINAGE WORKS SHOULD COMMENCE AT THE PROPOSED DOWNSTREAM CONNECTION POINT, THE WORKS CONTINUING UPSTREAM FOLLOWING CONFIRMATION OF THE TIE-IN INVERT LEVELS TO THE ENGINEER. CONNECTIONS TO MANHOLES OR LARGER SIZED PIPES ETC. SHOULD BE SOFFIT TO SOFFIT UNLESS OTHERWISE INSTRUCTED BY THE ENGINEER, IF THIS IS NOT POSSIBLE INFORM THE ENGINEER IMMEDIATELY.
- COVER LEVELS SHOWN ARE APPROXIMATE. COVERS AND FRAMES SHALL BE SET TO FINISHED GROUND LEVELS AND FALLS.
 - ROAD GULLY PIPES ARE TO BE 150mm DIA. WITH CONCRETE SURROUND AND FLEXIBLE JOINTS, ALL OTHER UN-REFERENCED PIPES ARE ASSUMED TO BE 100mm DIA.
 - FW MIN GRADIENT – 1 IN 40 (100 DIA) NO WC'S CONNECTED
 - FW MIN GRADIENT – 1 IN 80 (100 DIA) MIN 1 WC CONNECTED
 - FW MIN GRADIENT – 1 IN 150 (150 DIA) MIN 5 WC'S CONNECTED
 - SW MIN GRADIENT – 1 IN 100 (100 DIA)
 - SW MIN GRADIENT – 1 IN 150 (150 DIA)ALL GULLIES SHALL BE FITTED WITH GRADE D400 GRATINGS AND FRAMES TO BS EN124, UNLESS OTHERWISE STATED.
- IN ORDER TO MAINTAIN THE SATISFACTORY FUNCTIONING OF SURFACE WATER SEWERS, ALL ROAD AND YARD GULLIES ARE TO BE "TRAPPED".
- ALL NON ADOPTABLE LATERALS BENEATH THE HIGHWAY SHALL BE BACK FILLED WITH A TYPE 1 GRANULAR MATERIAL AS CL-803 (MCHW) APPROVED BY THE ENGINEER.
- ALL PRIVATE DRAINAGE TO BE IN ACCORDANCE WITH THE BUILDING REGULATIONS APPROVED DOCUMENT PART-H, AND TO THE SATISFACTION OF THE BUILDING CONTROL INSPECTOR.

- WHERE DRAINS PASS THROUGH FOUNDATIONS OR CONNECT TO MANHOLES, A FLEXIBLE PIPE JOINT SHOULD BE PROVIDED TO FORM A ROCKER PIPE IN ACCORDANCE WITH THE STANDARD DETAIL PROVIDED.
- SHALLOW PRIVATE DRAINS MAY REQUIRE PROTECTION USING CLASS 'Z' CONCRETE SURROUND OR PAVING SLABS BRIDGING THE TRENCH SUBJECT TO THE NHBC INSPECTOR'S REQUIREMENTS.
- WHERE DRAINAGE RUNS PASS CLOSE TO BUILDINGS OR THEIR INVERT LEVELS ARE BELOW FOUNDATION LEVEL, THEN THE TRENCHES ARE TO BE BACK FILLED IN ACCORDANCE WITH THE STANDARD DETAIL PROVIDED.
- REFERENCE SHOULD BE MADE TO THE STRUCTURAL ENGINEERS DETAILS FOR ALL ASPECTS OF FOUNDATION DESIGN AND CONSTRUCTION.
- THE CONTRACTOR IS TO KEEP A RECORD OF ANY VARIATIONS MADE ON SITE, INCLUDING THE RELOCATION OF SEWERS OR DRAINS, SO THAT AN AS CONSTRUCTED DRAWING CAN BE PREPARED UPON COMPLETION OF THE PROJECT.
- THE CONTRACTOR SHOULD CHECK ALL DIMENSIONS ON SITE. NO DIMENSIONS ARE TO BE SCALED FROM THESE DRAWINGS.
- IT IS THE CONTRACTORS/SUBCONTRACTORS RESPONSIBILITY TO ENSURE COMPLIANCE WITH THE CURRENT BUILDING REGULATIONS AND CODES OF PRACTICE.
- STUB CONNECTIONS TO ADOPTABLE MANHOLES SHALL BE MADE FROM VITRIFIED CLAY AND CONSIST OF TWO ROCKER PIPES LAID AT THE SAME GRADIENT AS THE UP OR DOWNSTREAM PIPE.
- ALL DOWNPIPES ARE TO BE SEALED, IE CONNECTED DIRECTLY TO THE STORMWATER DRAIN. ACCESS POINTS TO BE PROVIDED 1m ABOVE GROUND LEVEL FOR EXTERNAL RWP'S AND 1m ABOVE FFL FOR INTERNAL RWP'S.
- ALL DOWNPIPES ARE TO BE CONNECTED TO DOWN PIPE GULLIES PRIOR TO CONNECTING TO THE STORMWATER DRAIN. ACCESS POINTS TO BE PROVIDED 1m ABOVE FFL FOR INTERNAL RWP'S.
- UNLESS OTHERWISE NOTED OR SIMILAR APPROVED CHANNEL DRAINS TO BE ACO MULTI DRAIN WITH A15 GRATING IN PEDESTRIAN AREAS, C250 IN CAR PARKS AND D400 IN CARRIAGEWAYS. SLOTTED CHANNEL TO BE USED FOR AREAS WITH FALLS <1:15 MESH GRATING TO BE USED WHERE FALLS >1:15.
- GULLY AND CHANNEL DRAIN POSITIONS ARE LIABLE TO AMENDMENT WHEN THE DESIGN LEVELS HAVE BEEN DETERMINED.
- MODULAR GEOCELLULAR STORAGE/SOAKAWAY SYSTEM TO CONFORM TO CIRIA C793 THE SUDS MANUAL, C680 STRUCTURAL DESIGN OF MODULAR GEOCELLULAR DRAINAGE TANKS & C698 SITE HANDBOOK FOR THE CONSTRUCTION OF SUDS. THE MANUFACTURER SHOULD PROVIDE A COMPLETE SET OF INDEPENDENT TEST RESULTS FOR A PROPOSED SYSTEM INCLUDING, AS A MINIMUM, STRESS/STRAIN CURVES FOR VERTICAL AND LATERAL COMPRESSION, AND CREEP TESTS UNDER SUSTAINED LONG-TERM LOADS. A BBA CERTIFICATE IS NOT INDEPENDENT TEST DATA.
- ALL REDUNDANT DRAINAGE TO BE ABANDONED ONCE THE CONTRACTOR HAS SATISFIED HIMSELF THAT NO CONNECTIONS REMAIN LIVE. REDUNDANT DRAINAGE TO BE GRUBBED OUT.
- ALL BELOW GROUND CONCRETE TO ACCORD WITH BS5328:1997:SULPHATE CLASS TBA.

- IF ANY SUB SOIL DRAINAGE SYSTEMS ARE UNCOVERED DURING THE WORKS CONTACT THE ENGINEER FOR INSTRUCTIONS. GENERALLY SUB SOIL DRAINS AFFECTED ARE TO BE DIVERTED AROUND NEW WORKS AND CONNECTED INTO THE SURFACE WATER DRAINAGE SYSTEM. PIPE DIAMETERS AND GRADIENTS ARE TO BE MAINTAINED.
- BEFORE COMMENCING CONSTRUCTION THE CONTRACTOR MUST CHECK THE INVERT LEVELS OF EXISTING SEWERS TO WHICH CONNECTIONS ARE MADE. IN ADDITION THE CONTRACTOR MUST LOCATE AND DETERMINE INVERT LEVELS OF THE EXISTING SPURS TO WHICH CONNECTIONS ARE PROPOSED. ADDITIONAL SPUR/MANHOLE CONNECTIONS ARE TO BE AGREED WITH THE RELEVANT ADOPTING AUTHORITY. ANY DISCREPANCIES ARE TO BE NOTIFIED TO THE ENGINEER IMMEDIATELY, PRIOR TO CONSTRUCTION.
- ROAD REINSTATEMENTS ARE TO BE TO THE HIGHWAY AUTHORITY APPROVAL.
- NO PRIVATE AREAS ARE TO DRAIN ONTO ADOPTABLE AREAS AND VICE VERSA.

NOTES

© This drawing is the copyright of ARCH Associates Limited. It may not be copied, altered or reproduced without their written authority. This drawing must not be scaled. IF IN DOUBT ASK.

P01	20.12.2024	PRELIMINARY ISSUE FOR COMMENT	TA
Rev.	Date	Description	By



ARCH ASSOCIATES

 01489 890004

 admin@archassociates.co.uk

 www.archassociates.co.uk

Client

MUSE

Architect

HGP ARCHITECTS

Project title

PHASE 3, NORVARTIS SITE, HORSHAM, WEST SUSSEX.

Drawing title
DRAINAGE NOTES.

Scale	Paper size	Date	Drawn by	Checked by	Status
NTS	A1	DEC 2024	TA	CH	S3
Name	Project code	Originator	Functional	Spatial	Form
		breakdown	breakdown	breakdown	breakdown
		Number	Revision		
		17100	-AAL- XX - XX - T - C -5199- P01		