

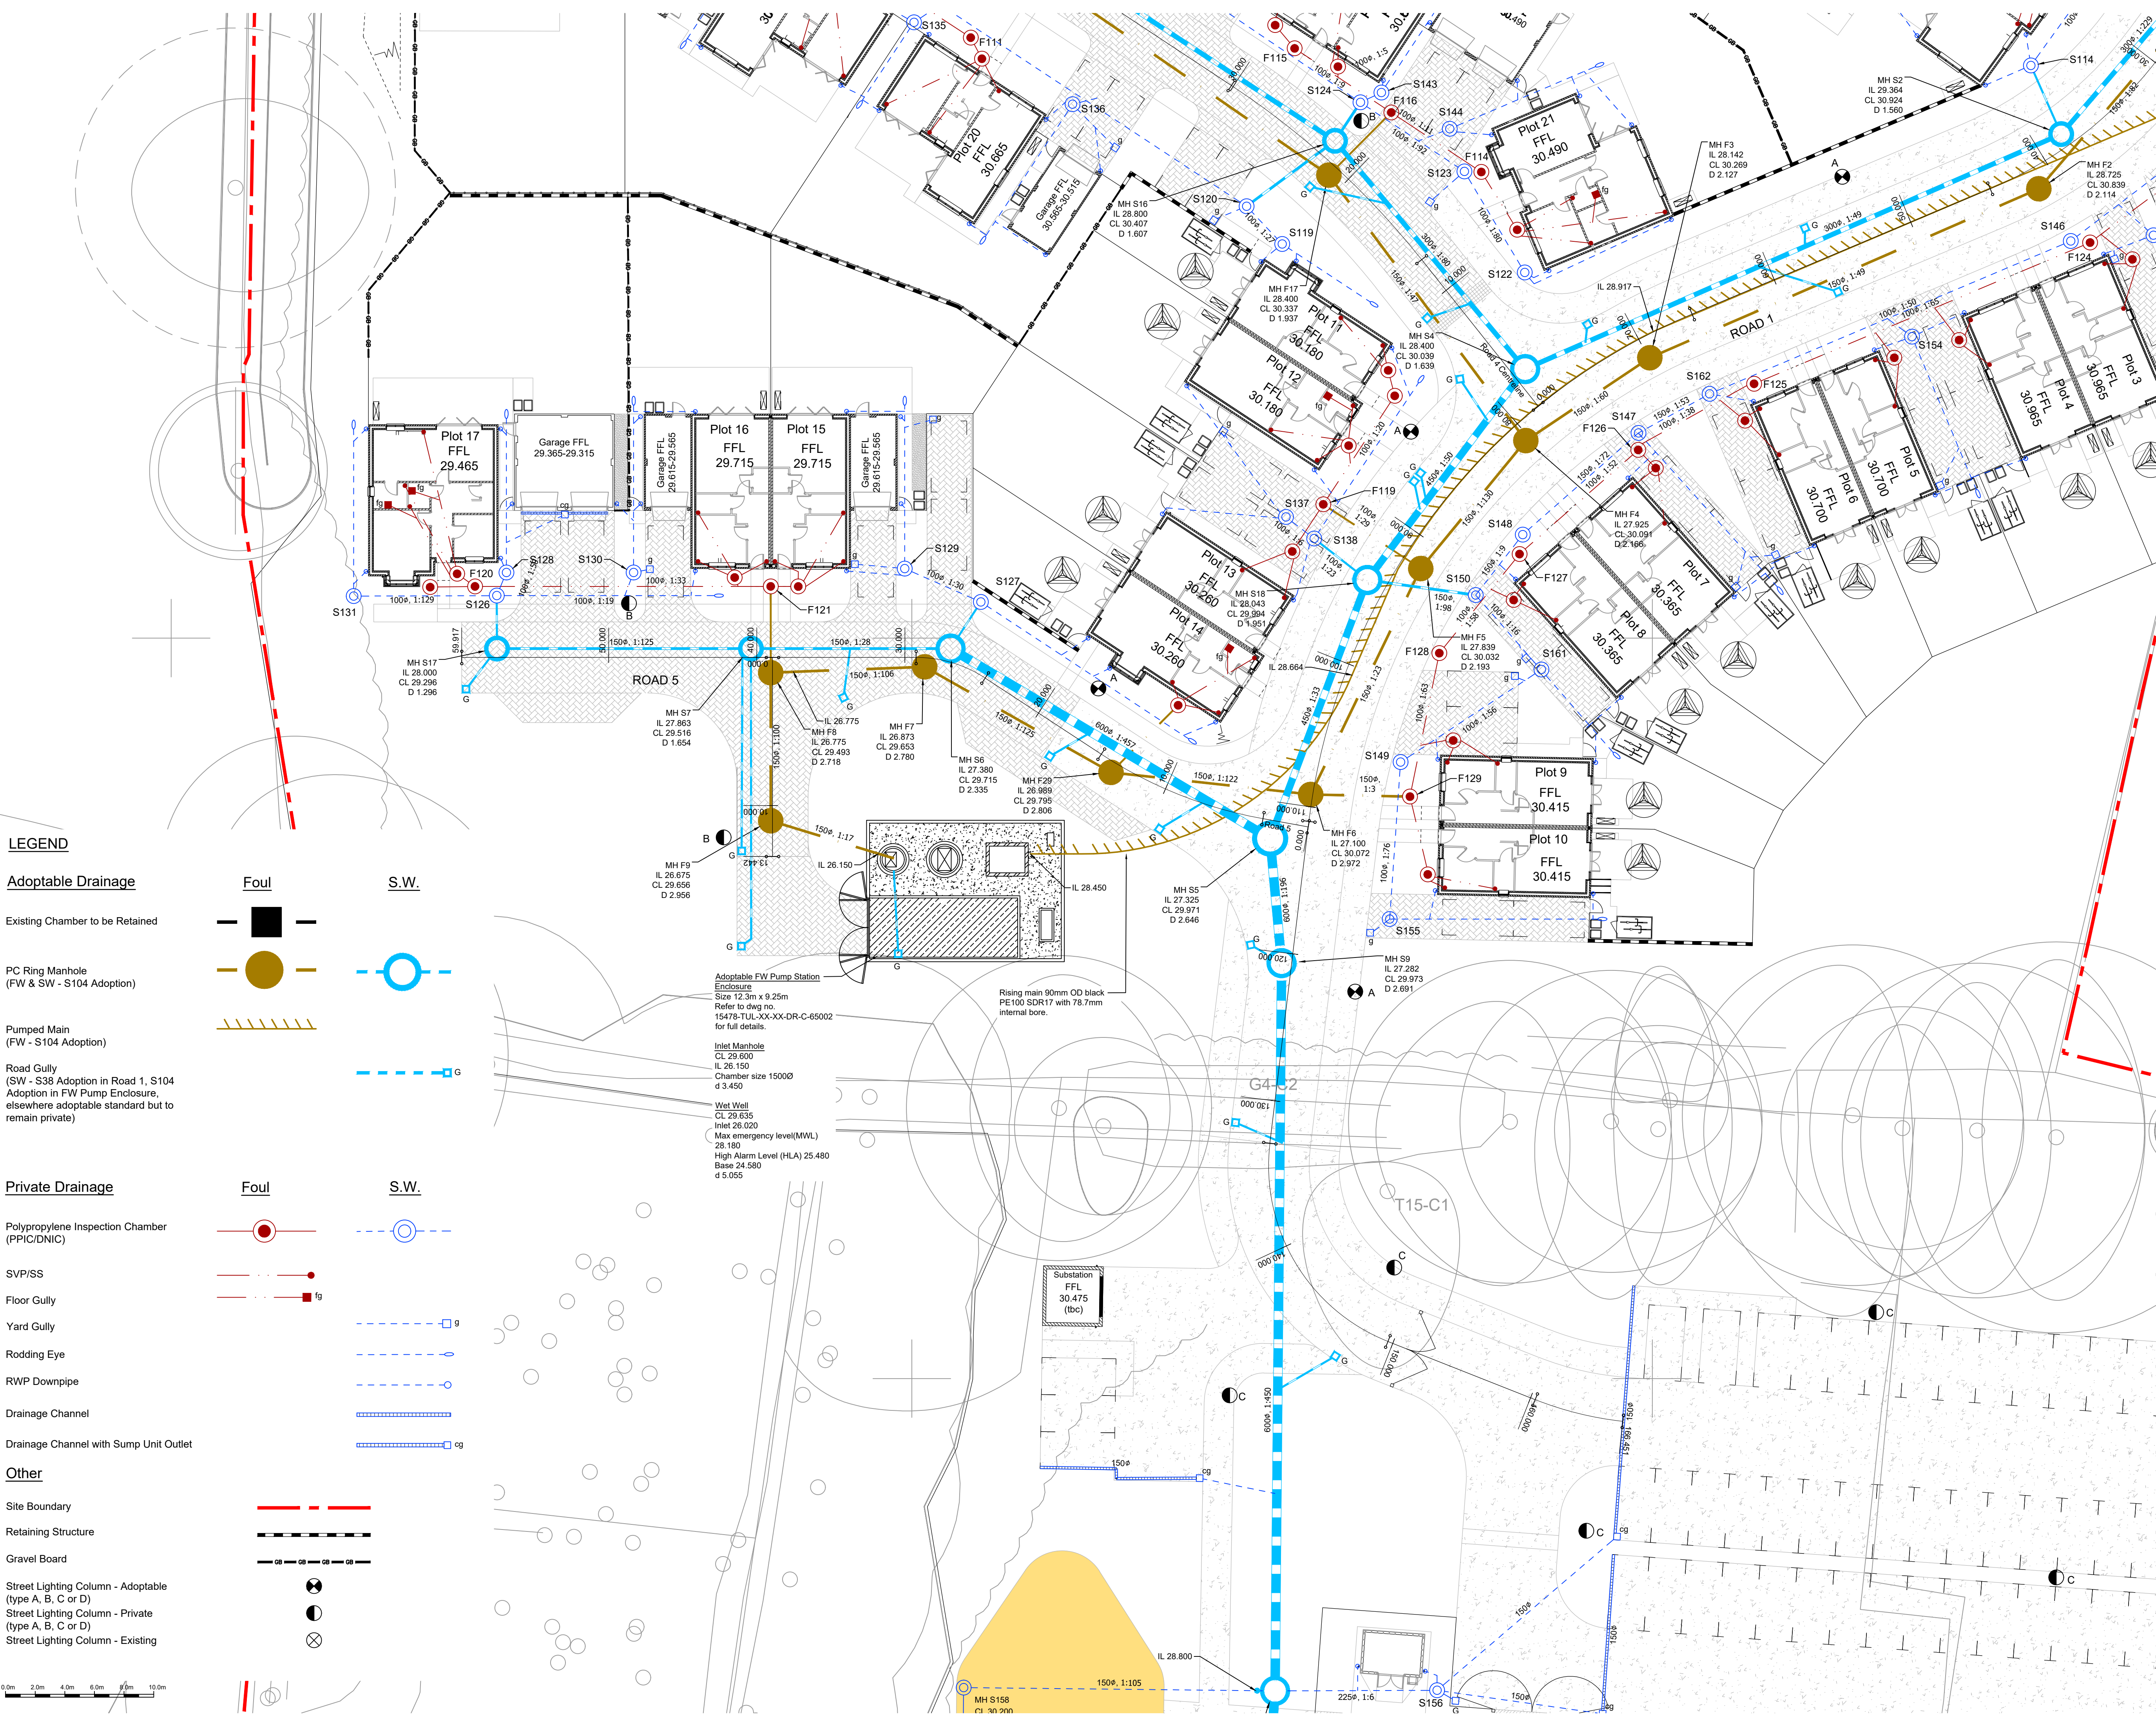


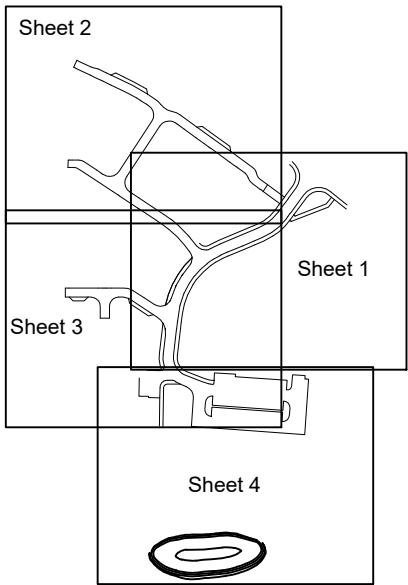

- General Notes:**
- For Civil Engineering General notes to dwg no. 15478-TUL-XX-00-DR-C-91001

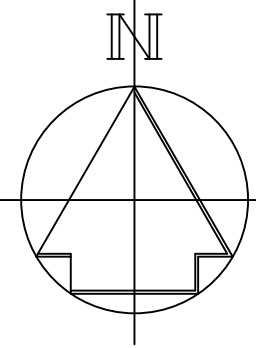

Sheet Layout Plan

Table A - SVP/SS Below Slab Invert Levels

Building	Typical Drainage Invert Level (mm below FSL)	
	Rest Bend	Unreferenced External Inspection Chamber
Houses	550	800

LEGEND

Adoptable Drainage

Existing Chamber to be Retained

PC Ring Manhole
(FW & SW - S104 Adoption)

Pumped Main
(FW - S104 Adoption)

Road Gully
(SW - S38 Adoption in Road 1, S104 Adoption in FW Pump Enclosure, elsewhere adoptable standard but to remain private)

Private Drainage

Polypropylene Inspection Chamber
(PPIC/DNIC)

SVP/SS

Floor Gully

Yard Gully

Rodding Eye

RWP Downpipe

Drainage Channel

Drainage Channel with Sump Unit Outlet

Other

Site Boundary

Retaining Structure

Gravel Board

Street Lighting Column - Adoptable
(type A, B, C or D)
Street Lighting Column - Private
(type A, B, C or D)
Street Lighting Column - Existing



P02 07.08.26 SW & FW to front of Plots 6 to 9 rearranged and 2No. SW inspection chambers added. SW to front of Plots 19 & 20 moved closer to building (see Sheet 2 for Plot 19).

P01 23.01.26 Issued for planning condition discharge.

PLANNING

CLIENT

DEVINE HOMES PLC
builders of fine homes

Tullys

www.tullys.uk info@tullys.uk 01342 828000

PROJECT
**Land south of Station Road,
Cowfold, RH13 8QZ**

DRAWING TITLE

**Drainage Layout
Sheet 3**

Originator No. 15478 Scale 1:200@A1 Revision **P02**

PROJECT - ORIGINATOR - VOLUME - LEVEL - TYPE - ROLE - NUMBER

15478-TUL-XX-00-DR-C-51103