



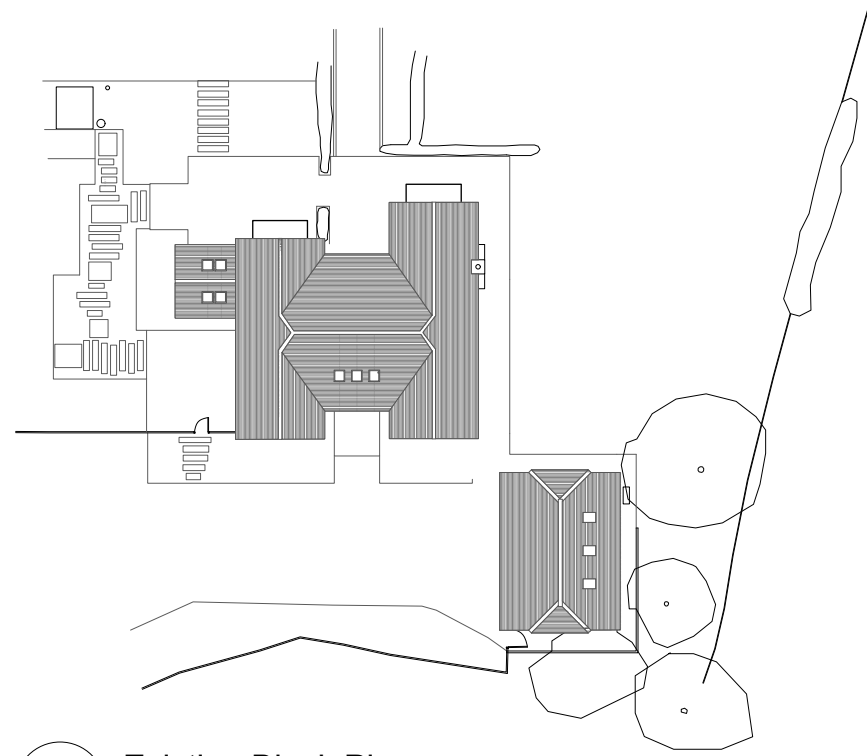


2 Existing Block Plan
Scale: 1:500

0 5 10 15 20 25 30 35 40 M

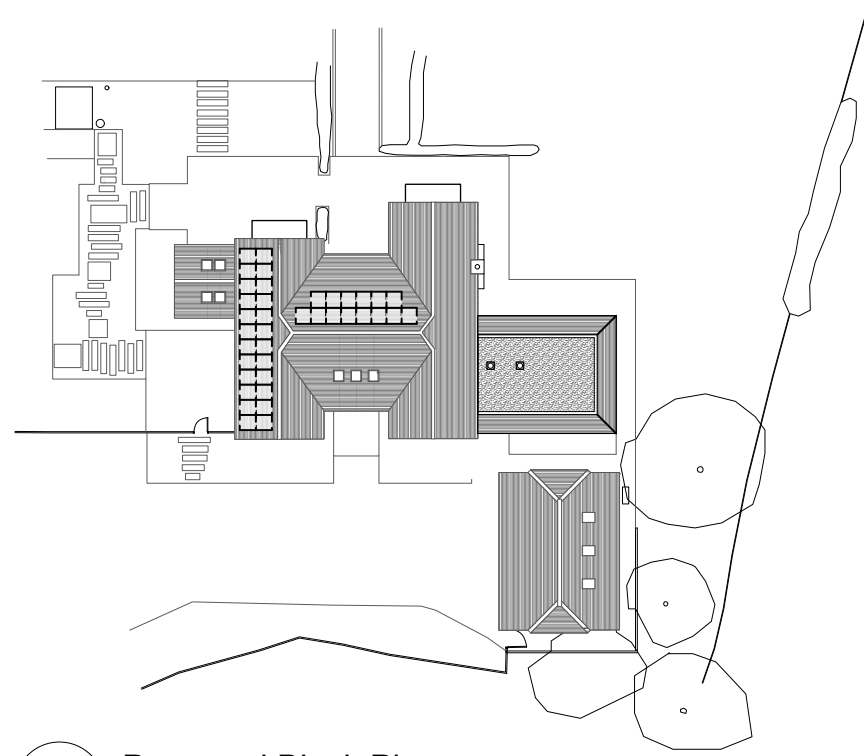


4 Proposed Block Plan
Scale: 1:500

0 5 10 15 20 25 30 35 40 M

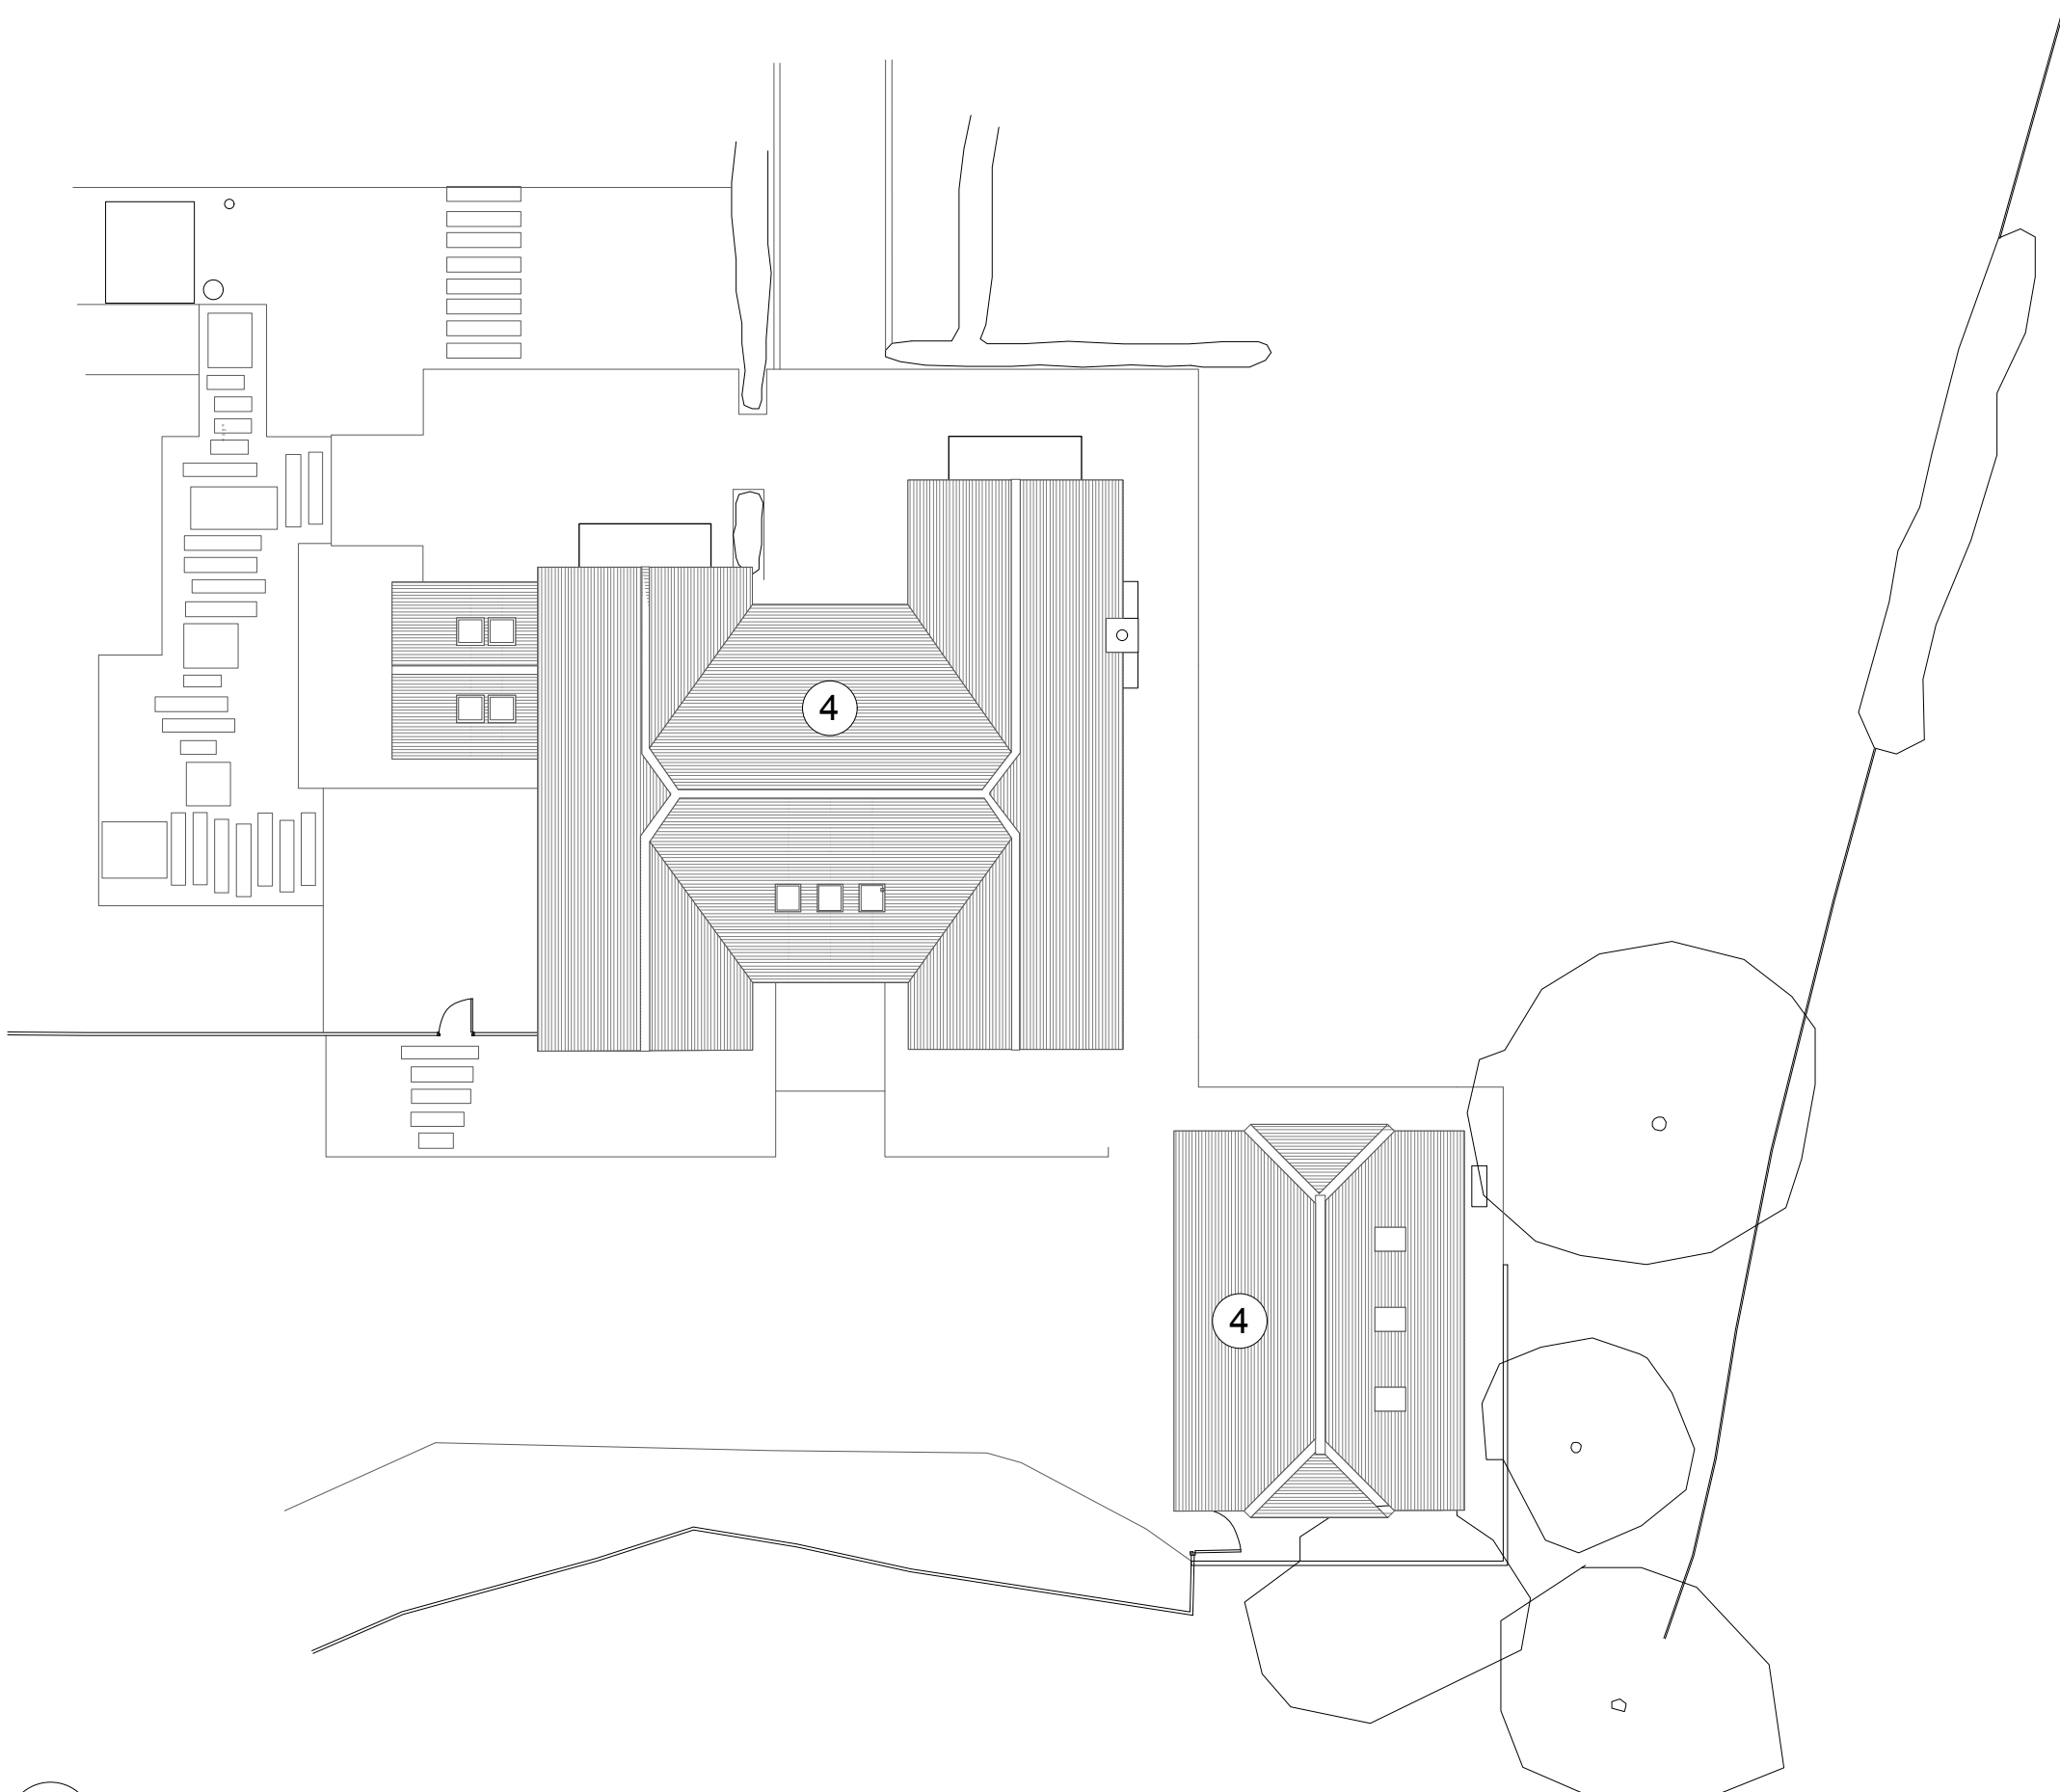

1 Existing Site Plan
Scale: 1:200

0 5 10 15 20 M

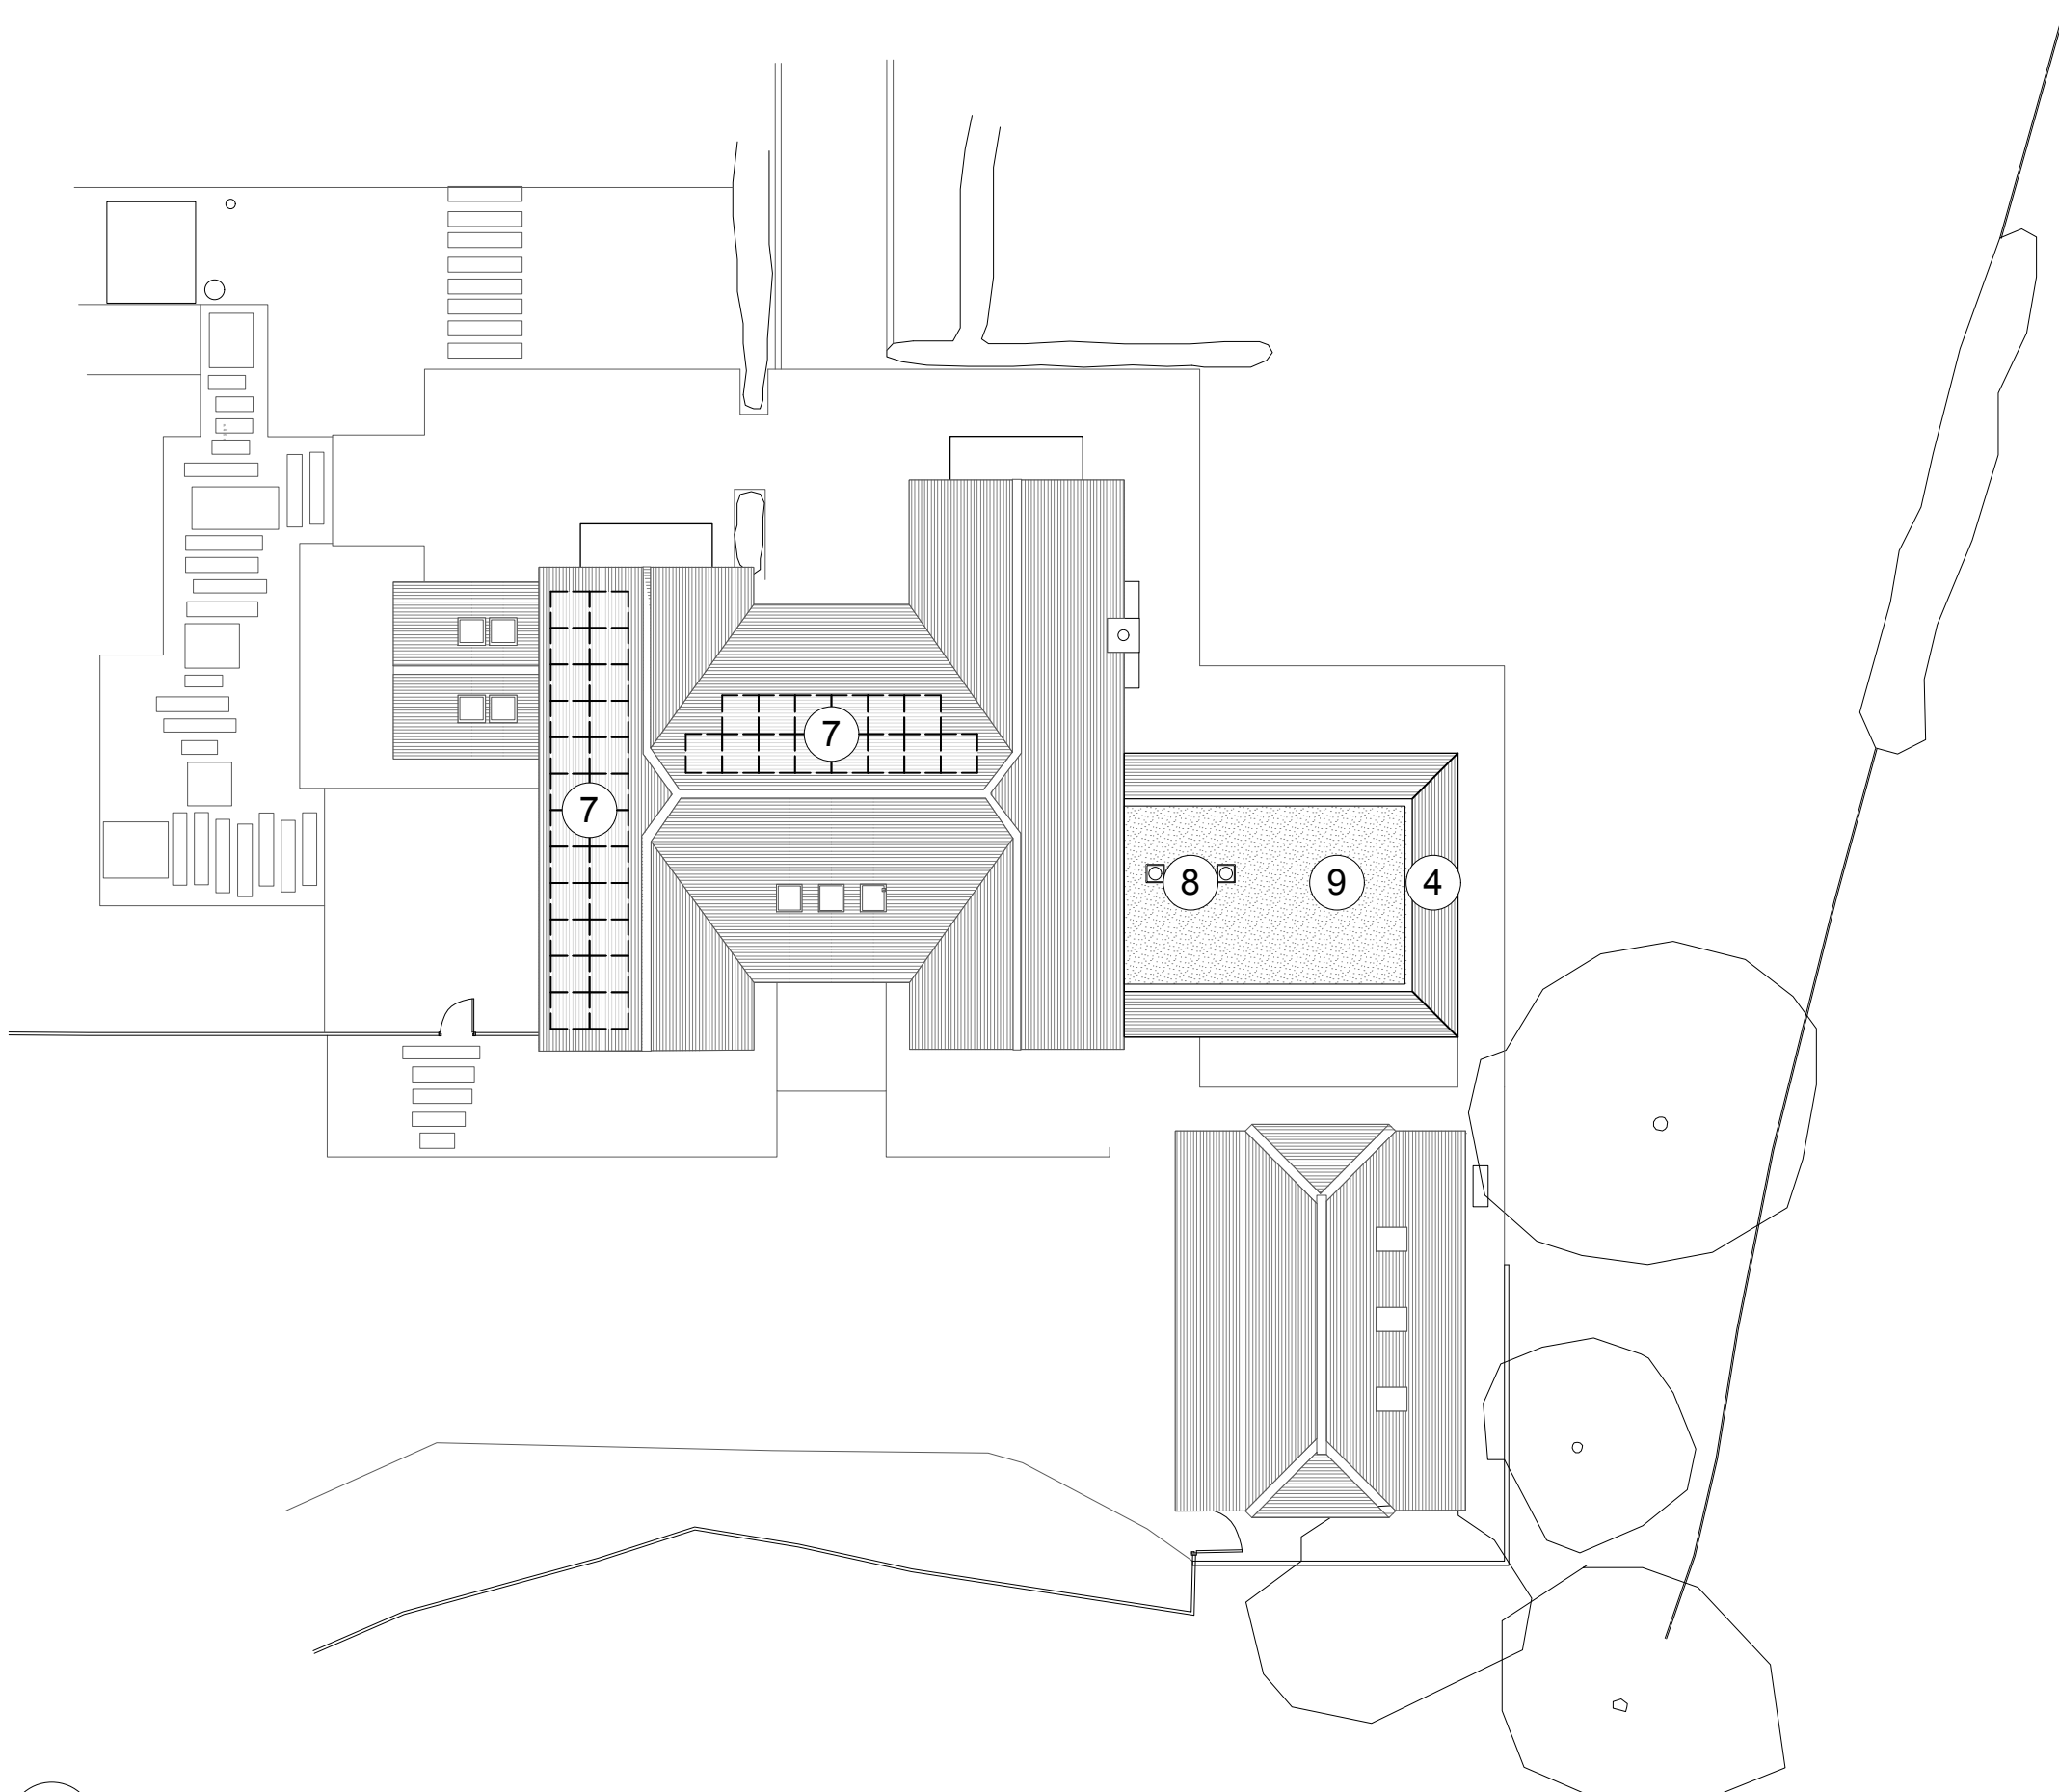

3 Proposed Site Plan
Scale: 1:200

0 5 10 15 20 M

Materials Key

- 1 White render (existing / to match)

2 Aluminium windows & doors
- 3 Aluminium metalwork

4 Slate roof tiles
- 5 Horizontal composite timber cladding, white

6 Glass balustrading
- 7 Solar panels

8 Aluminium composite rooflight
- 9 Single-ply roof finish

10 Timber framed glazing

Scale for Planning purposes only, do not scale for construction purposes. Use figured dimensions only.
Figured dimensions are in millimetres. All levels are in metres. All dimensions and levels shall be verified
on site before proceeding with works. Detailed site survey to be carried out to verify positions and level
relationships with site features and ordnance survey. The Architect must be notified of any discrepancy.
Where building components are described in the Schedule of works as Contractor Design - elements
shown on this drawing pertaining to those components are to be read as 'Issued for Design Intent only'.
George and James Architects Limited is not responsible for any errors caused by the transmission,
translation, software or computer systems. George and James Architects Limited is not responsible for
nor shall be liable for the consequences of any use made of the drawings or models other than that for
which they were produced by George and James Architects Limited for the Client.

COPYRIGHT © 2022 GEORGE AND JAMES ARCHITECTS LIMITED

Revision	Date	Issue Note

FOR PLANNING

GEORGE & JAMES
ARCHITECTS

www.georgeandjames.co.uk

The Workshop
Ingram's Green Lane
Midhurst, GU29 0LJ
01730 887 287
architects@georgeandjames.co.uk

G&J PROJECT NO: 572

Coppins, West Chiltington Lane, Coneyhurst,
Billingshurst, RH14 9DN
Existing & Proposed, Site & Block Plans

572_000 Rev.

SCALE: Varies at A1

