



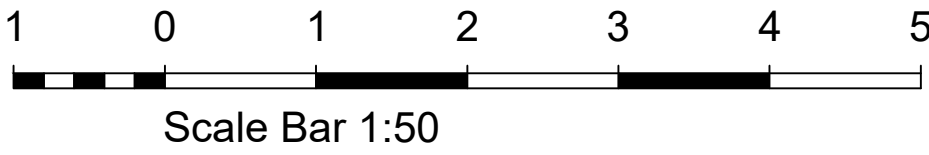

North Elevation

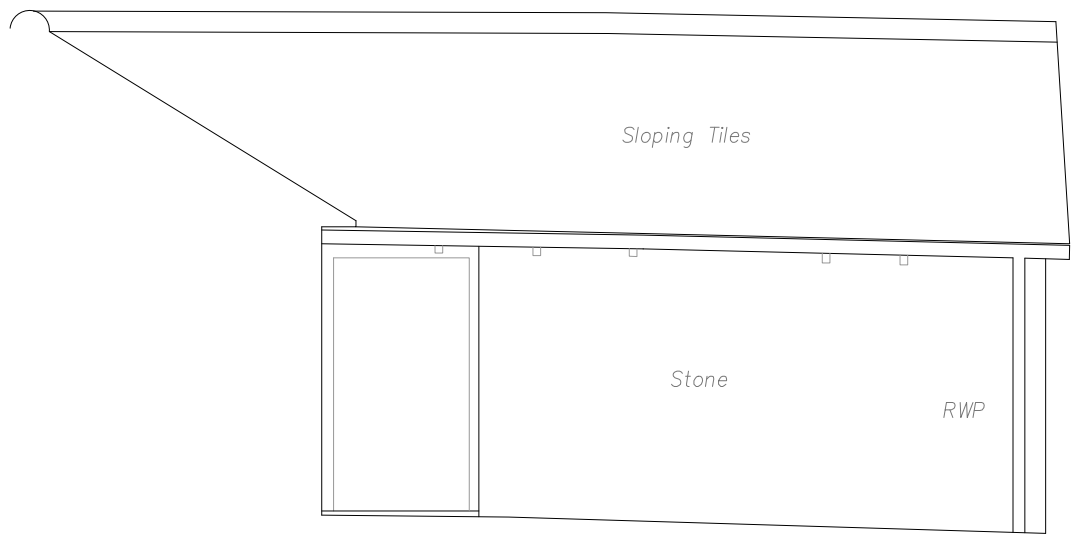


Datum 47.00m




East Elevation 2




Datum 47.00m

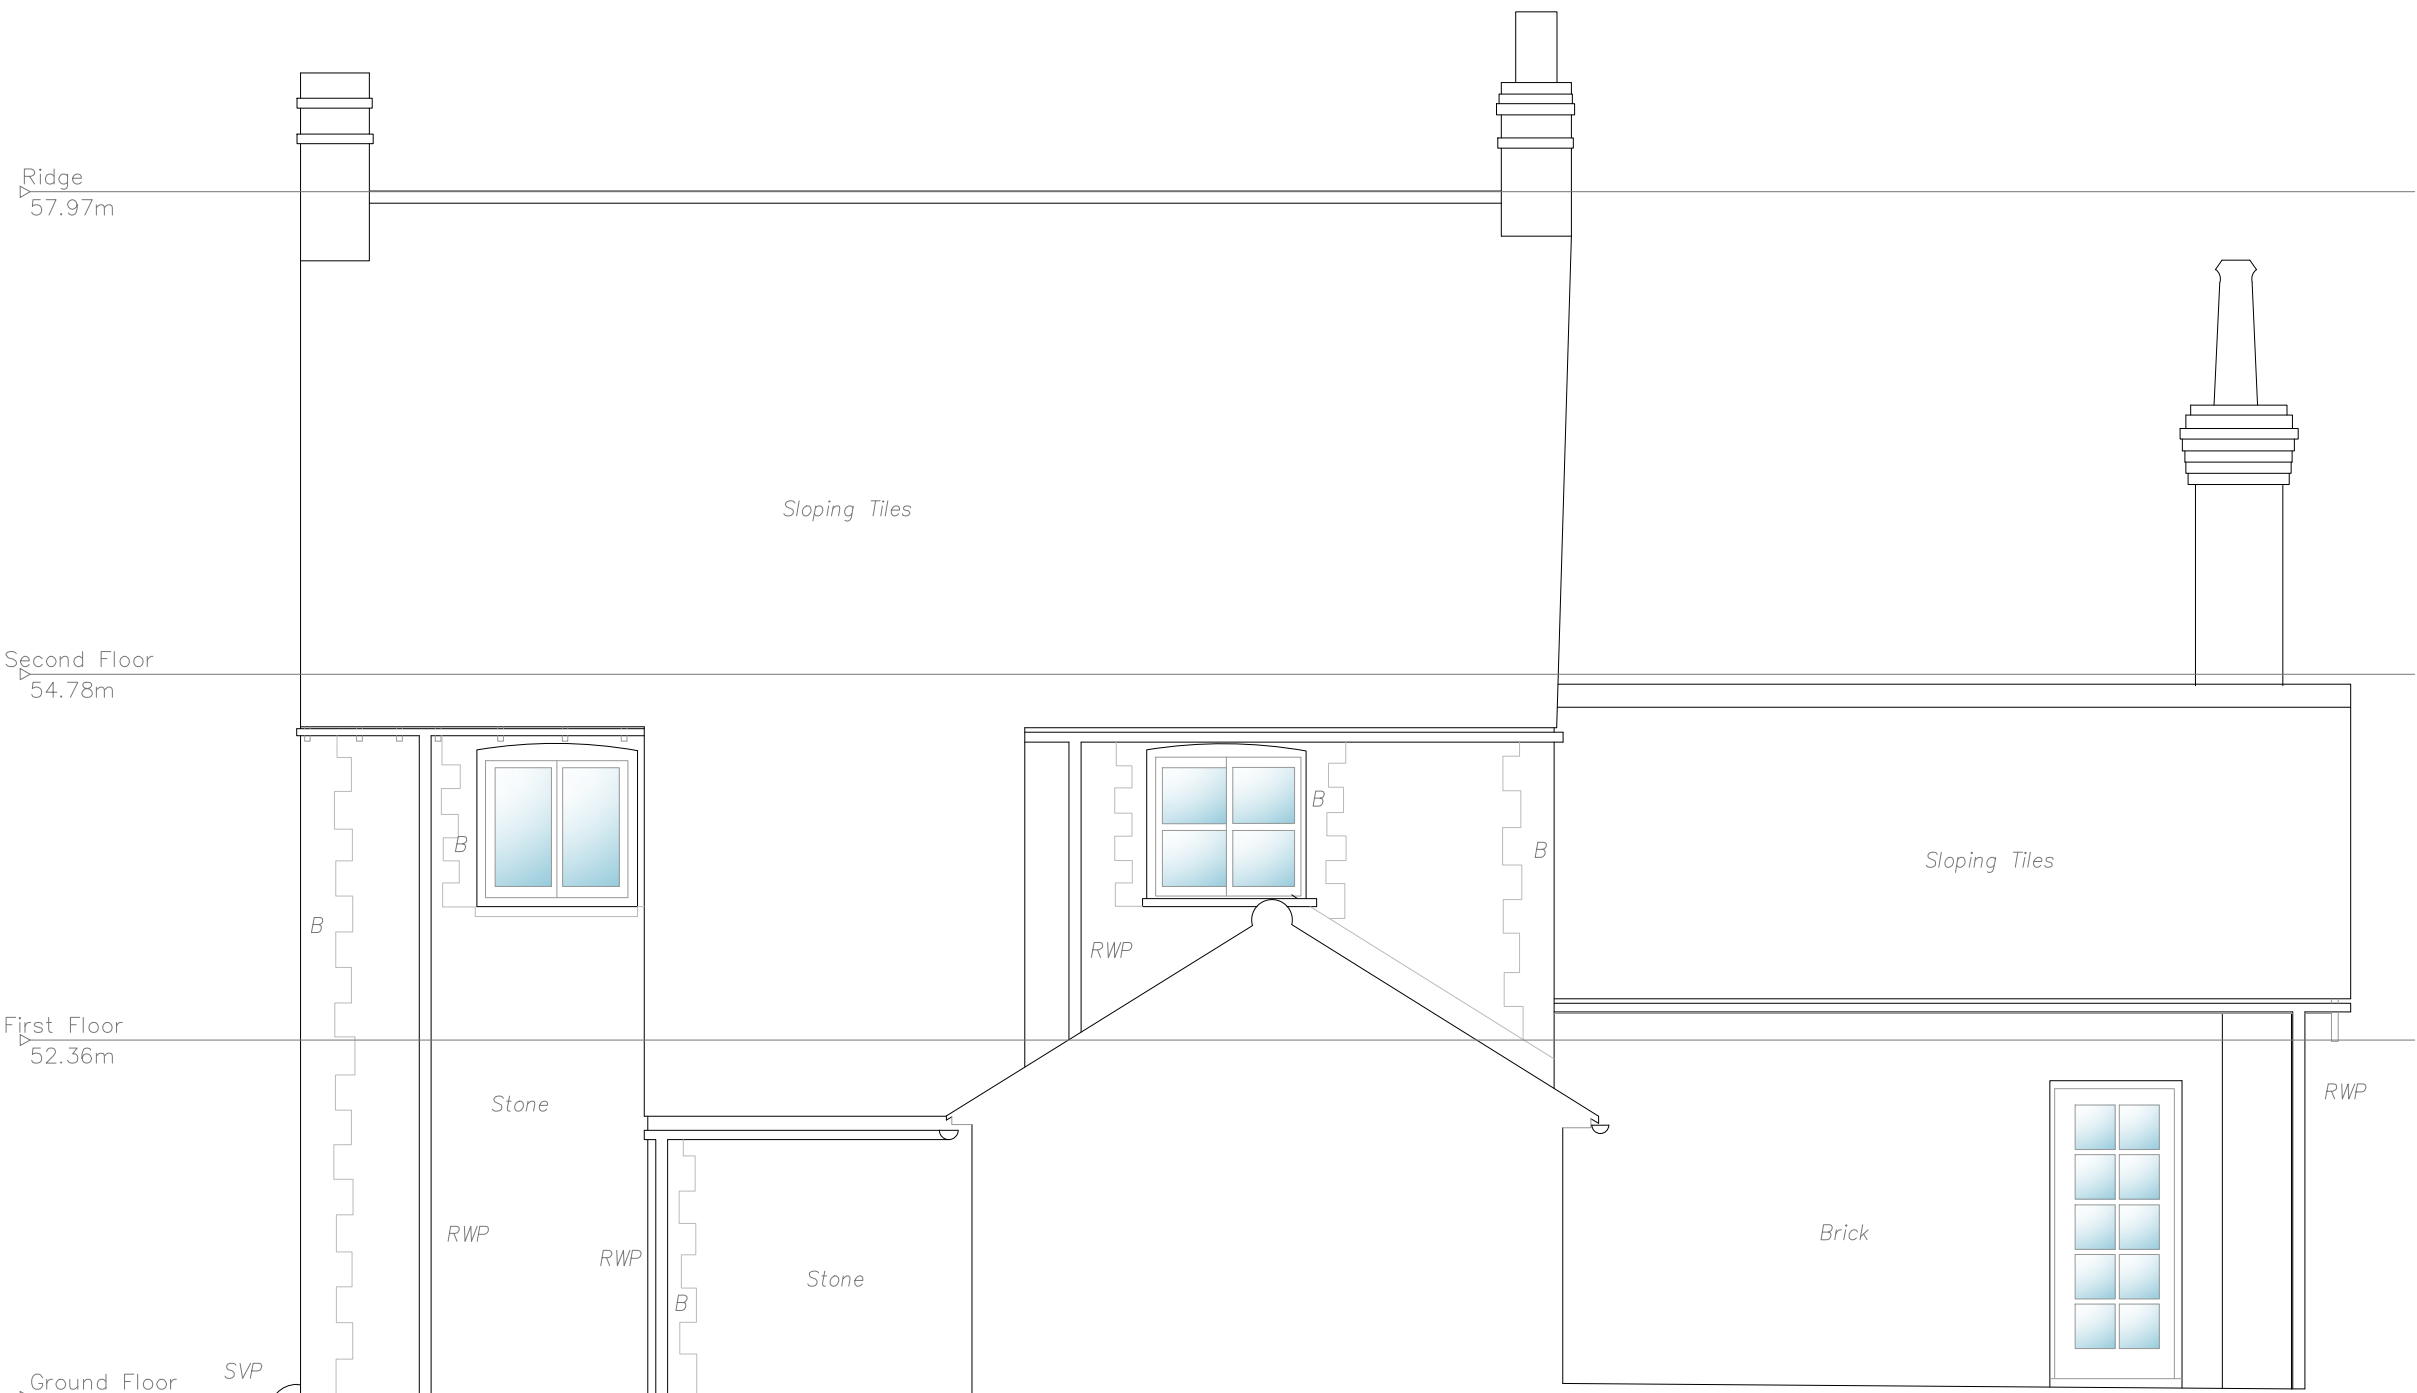

West Elevation

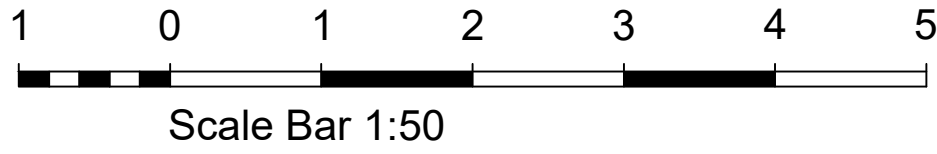

Datum 47.00m

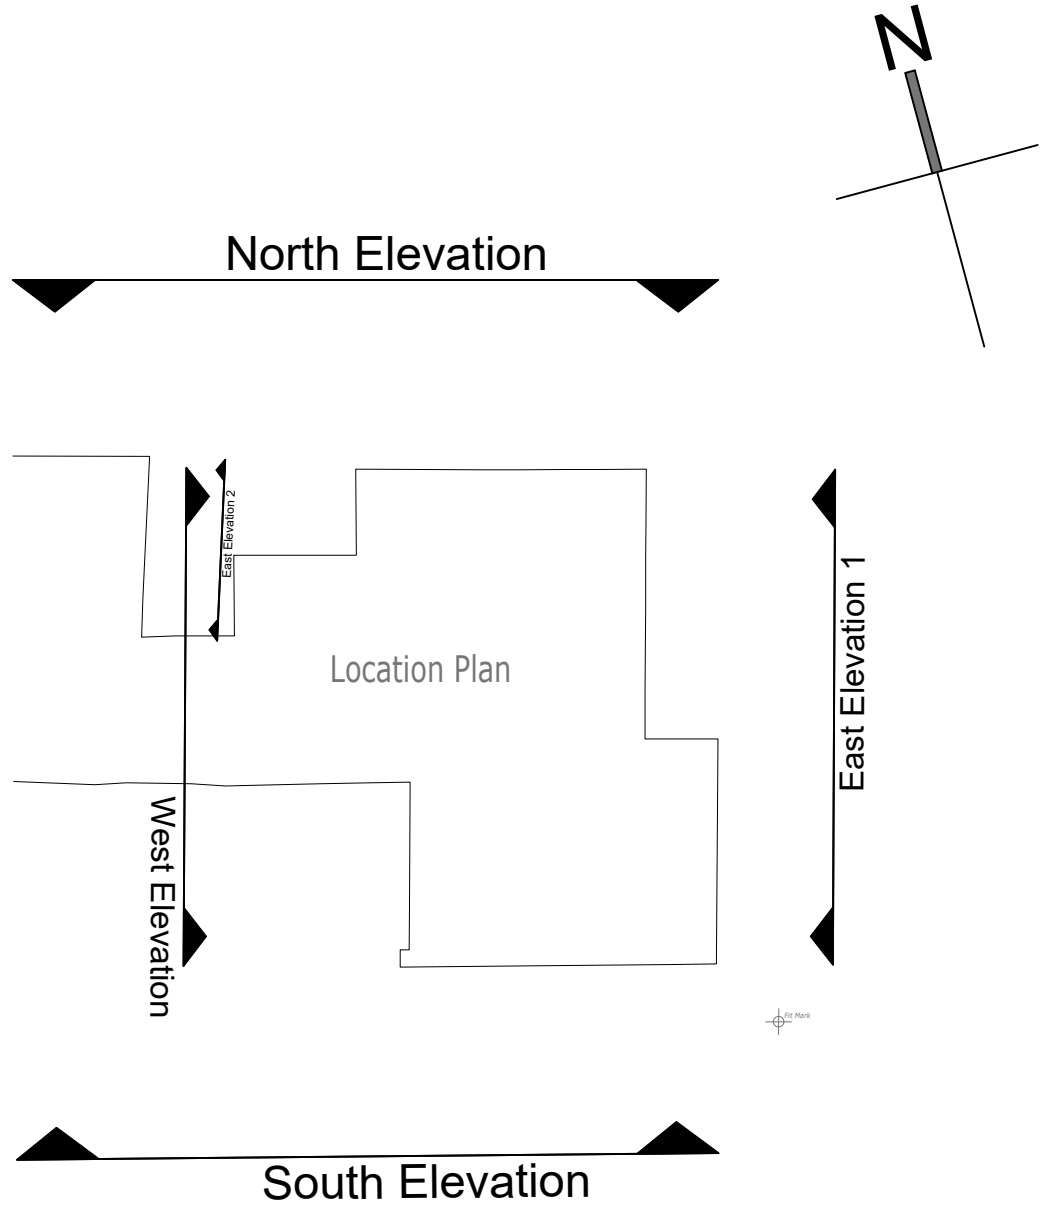

NOTES

- DO NOT SCALE OFF THIS DRAWING EXCEPT FOR PLANNING PURPOSES
- CHECK ALL DIMENSIONS ON SITE BEFORE ANY WORK IS COMMENCED
- ALL GOODS MATERIALS AND WORKMANSHIP MUST CONFORM WITH CURRENT BUILDING REGULATIONS, BRITISH STANDARDS AND CODES OF PRACTICE
- COPYRIGHT OF THIS DRAWING IS RETAINED BY THE ARCHITECT AND IT MUST NOT BE REPRODUCED WITHOUT WRITTEN CONSENT

SURVEY GRID:

All information relates to an arbitrary grid and datum and does not relate to Ordnance Survey.

SURVEY DATUM:

All level information relates to TBM located on Ground Floor FFL, value = 50.00m.

NOTES:

- Surveyed boundaries may not be legal boundaries.
- Dimensions should not be scaled. All information contained in the drawing should be checked and verified on site prior to any fabrication/construction.
- All utilities have been identified to the best of the surveyors knowledge but cannot be guaranteed. Due to non entry of inspection chambers all pipe sizes should be checked and verified before any works commence.
- Services such as Inspection Chambers and Water Meters etc may be obscured by parked cars or debris.

Elevation Survey Key

FEATURES		SURFACES	
A	Alarm Box	B	Brick
AB	Air Brick	C	Cladding
ACU	Air Conditioning Unit	MC	Metal Cladding
Col	Column	R	Render
DP	Down Pipe	SC	Stone Cladding
ECU	Electrical Consumer Unit	ST	Stone
EM	Electric Meter	STR	Sloping Tiled Roof
FB	Fuse Box	T	Timber
GM	Gas Meter	TC	Timber Cladding
HR	Handrail	VTH	Vertical Tile
Hanging			
JB	Junction Box		
L	Light		
RU	Refrigeration Unit		
RWP	Rain Water Pipe		
SB	Switchbox		
SVP	Soil Vent Pipe		
TB	Telecoms Box		
V	Vent		
WP	Waste Pipe		

Symbology

	Single Gate		Telecom Overhead
	Double Gate		Power Overhead
	Banking		Foot Water
	Step Up		Surface Water
	Diameter shown in mm		Combined Water
	Survey Station		Unknown Services
			Change of Surface
			Drop Kerb
			Fence
			Wall
			Kerb
			Building Face
			Overhead Feature
			Trench Scar
			Tree Canopy
			Bushes/Foliage/Overgrowth
			Tree Canopy Extents

Linetypes

REV	DATE	BY	AMENDMENT
 The Old Forge 6 Church Street Sturminster Newton Dorset DT9 9AA t: 01929 888229 info@folkesarchitects.co.uk			
CLIENT Mr S Garner			
JOB TITLE 4 Castle Rise West Chiltington West Sussex RH20 2GT			
DRAWING TITLE Existing North, West and East 2 Elevations			
DRAWING STATUS Planning			
NOT FOR CONSTRUCTION USE UNLESS STATED AS 'CONSTRUCTION'			
DATE June 2026	SCALE 1:50@A1	DRAWN BY KD	CHECKED BY GW
JOB NO. 25049	DRAWING NO. 1.07	REVISION -	