


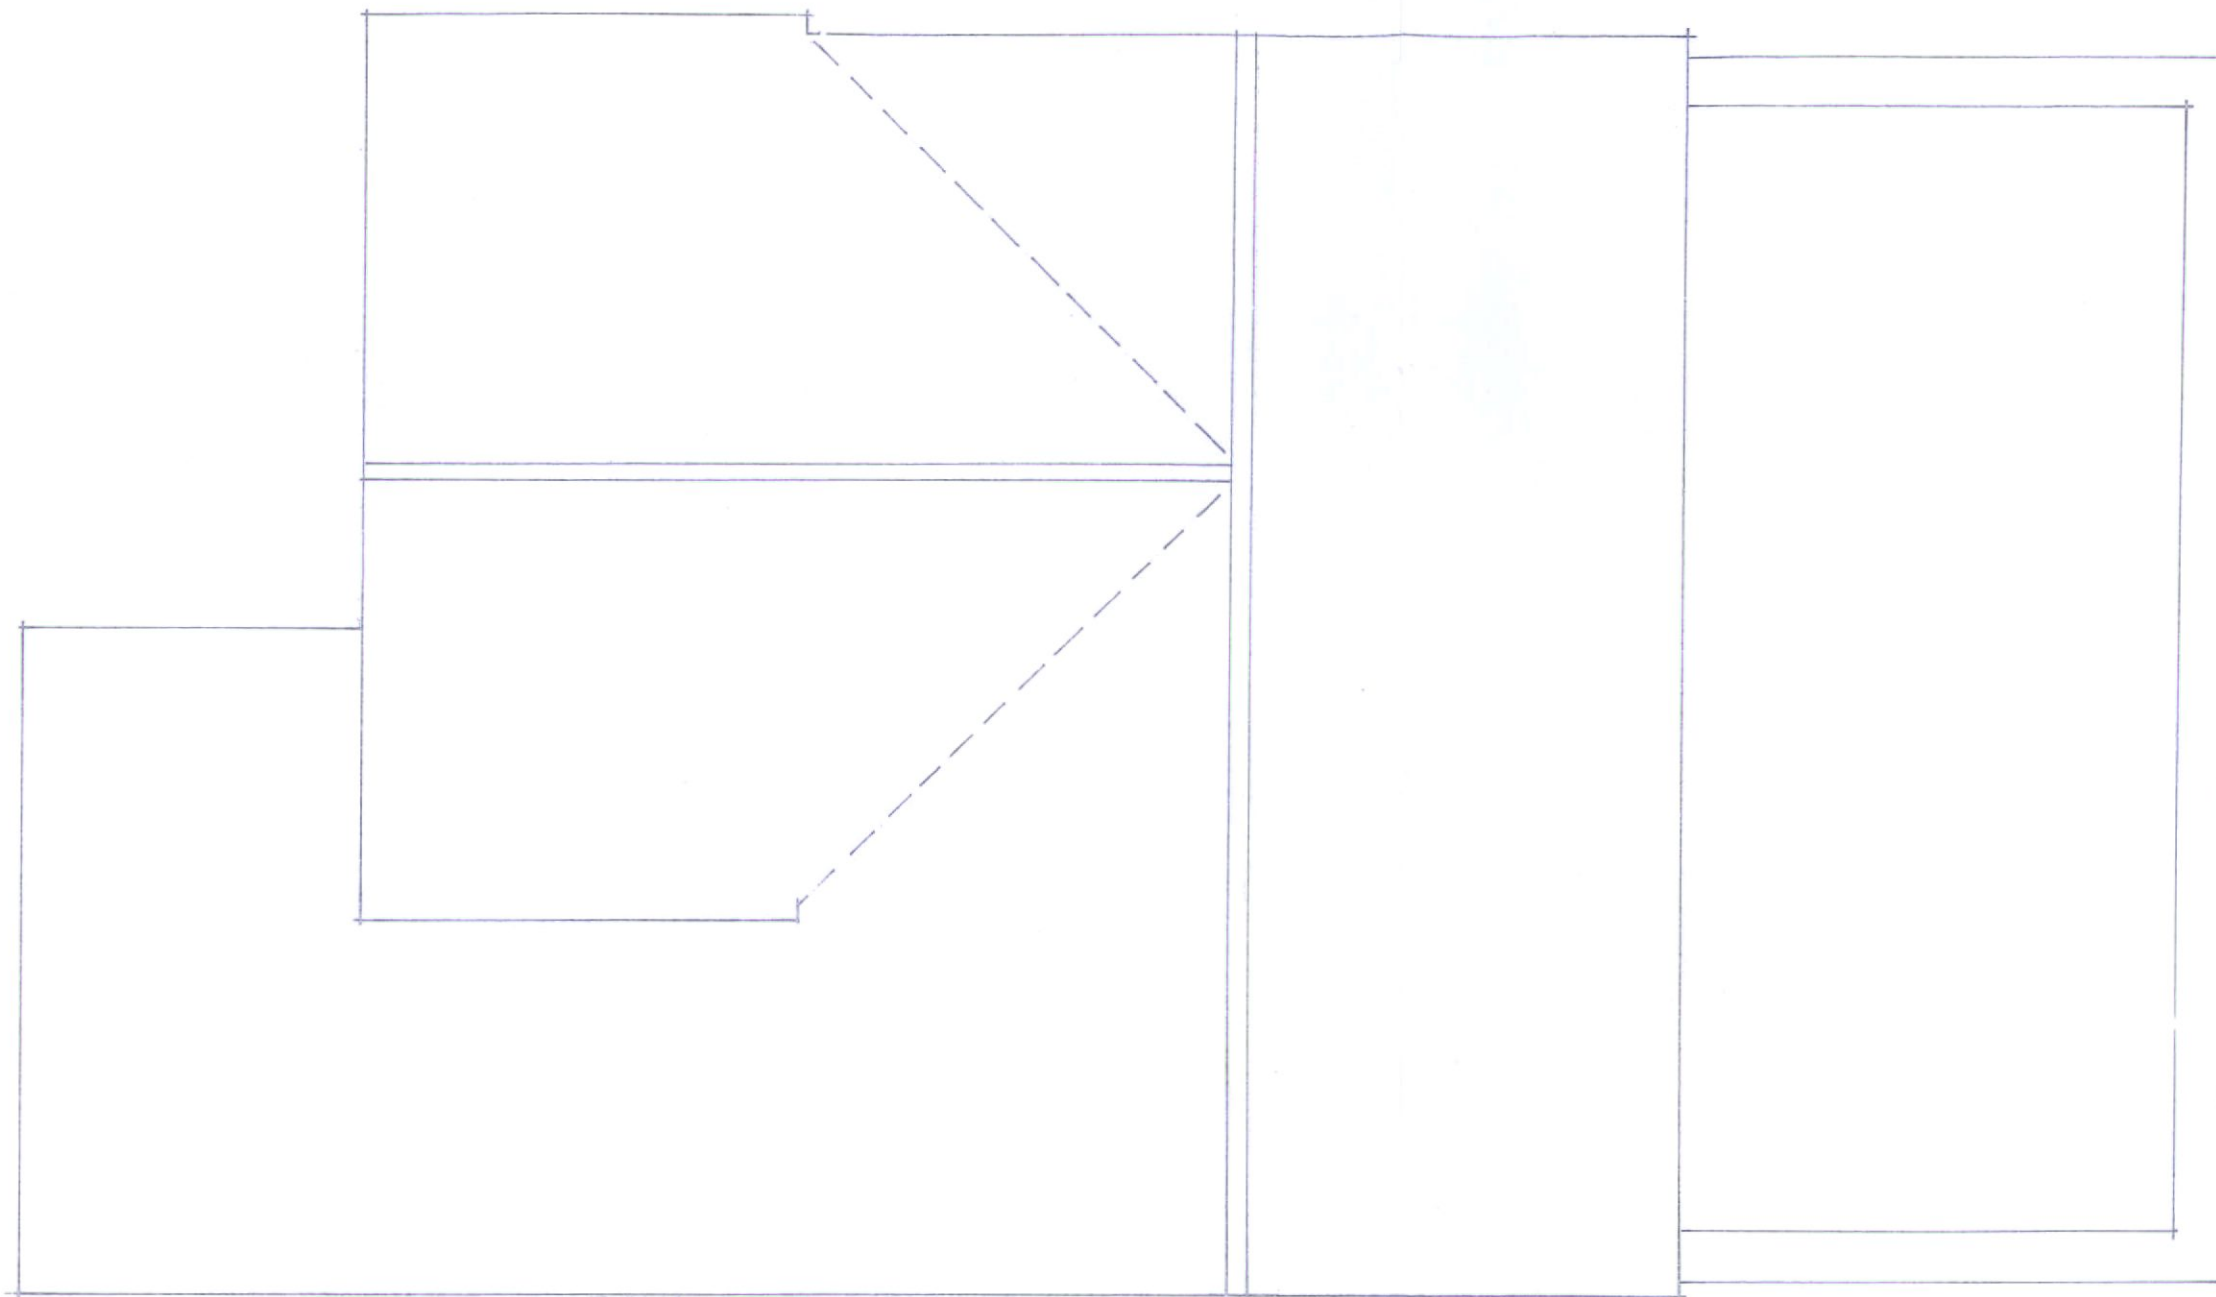

ROOF PLAN ~ AS EXISTING

19, HORMARE CRESCENT, STORRINGTON, WEST SUSSEX

SCALE 1:50 JUNE 2026 No. 4/27/03

Olive Fish ~ Building & Design Consultant

Tel: (01903) 732942

SCALE 1:50 @ A3 PAPER SIZE

