

Orientation of site has not been checked, design subject to check before installation



MBX45G
2550-CMP - Bin




MBX/HMP 550008 -
Bug Hotel



MBX14 4035 -
Bench



MBX452591-PM
- Dog Bin

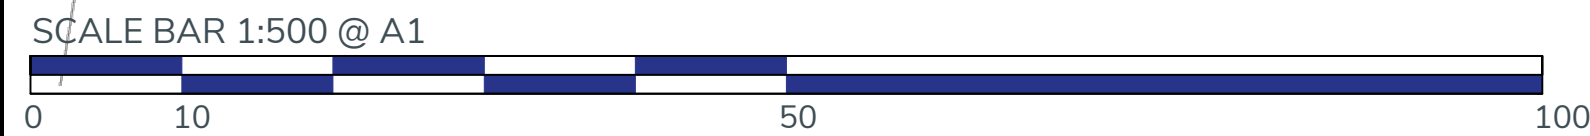

EXACT LOCATION OF EQUIPMENT TO BE AGREED ON SITE. ALL SURFACING TO BE FLAT AND LEVEL, ANY DISCREPENCIES IN LEVELS TO BE REPORTED TO MIRACLE DESIGN & PLAY IMMEDIATELY



Miracle
Design & Play

TEL: ++44 (0)1604 658240
E-MAIL: sales@miracledandp.co.uk
WEB: www.miracledesignandplay.co.uk

PROJECT TITLE:
Rascals Farm, Southwater

SHEET TITLE: **Site Plan**

- Key:**
- A3 Sized Freestanding Signage
 - Surfacing:**
 - Compacted Aggregate Pathway by Client
 - Native Shrub Planting by Client
 - Existing Grass
 - Species Rich Long Grassland by Client
 - Grass Mat Safer Surfacing: ECOGRASS GRASS TILES 1.5M X 0.9M TO CH2 3.0M
 - Landscaping:**
 - Trees by Client
 - Wildflower Meadow Planting by Client
 - Indicative Hedge Planting by Client
 - Boulders- 750mm and 450mm Nominal Dia. (To be installed max 400mm apart when in a trail)
 - Fallen Logs - 500mm Dia x 1.8m Long

Equipment Fall Zone (No safety surfacing required if located on well maintained turf and under 1.5m CFH)

REVISIONS		
Issue	Description	Date
E	Revised as per comments	27/08/26
D	Revised as per comments	25/08/26
C	Revised to Match New Site Plan	16/07/26
B	Revised to Match New Site Plan	06/07/26
A	Revised to Clients Comments	14/05/26

DRAWN BY: **S.Miller**

REVISED BY: **O.Ewen**

CHECKED BY: **L.White-Robinson**

SCALE: 1:500@A1 ISSUE: **E**

CLIENT: **Barratt Redrow Homes**

DRAWING NO: **Q13911_E**

DATE: **11/05/26**

© 2026 MIRACLE DESIGN AND PLAY LTD, "ALL RIGHTS RESERVED, THIS DRAWING MAY NOT BE REPRODUCED, TRANSMITTED OR STORED IN WHOLE OR IN PART WITHOUT OUR WRITTEN CONSENT"