
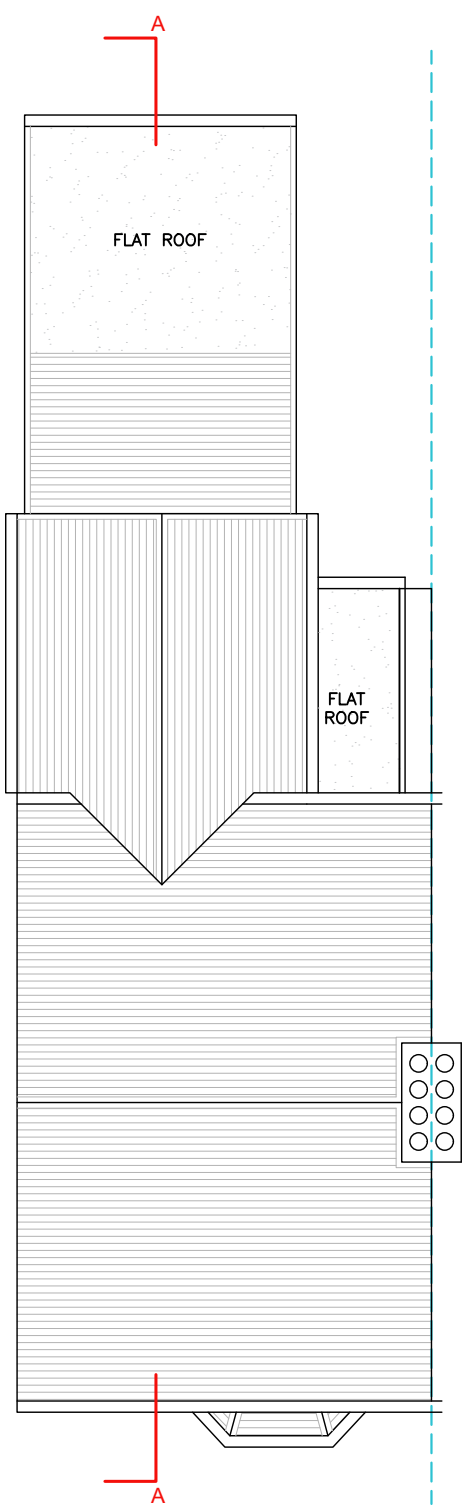
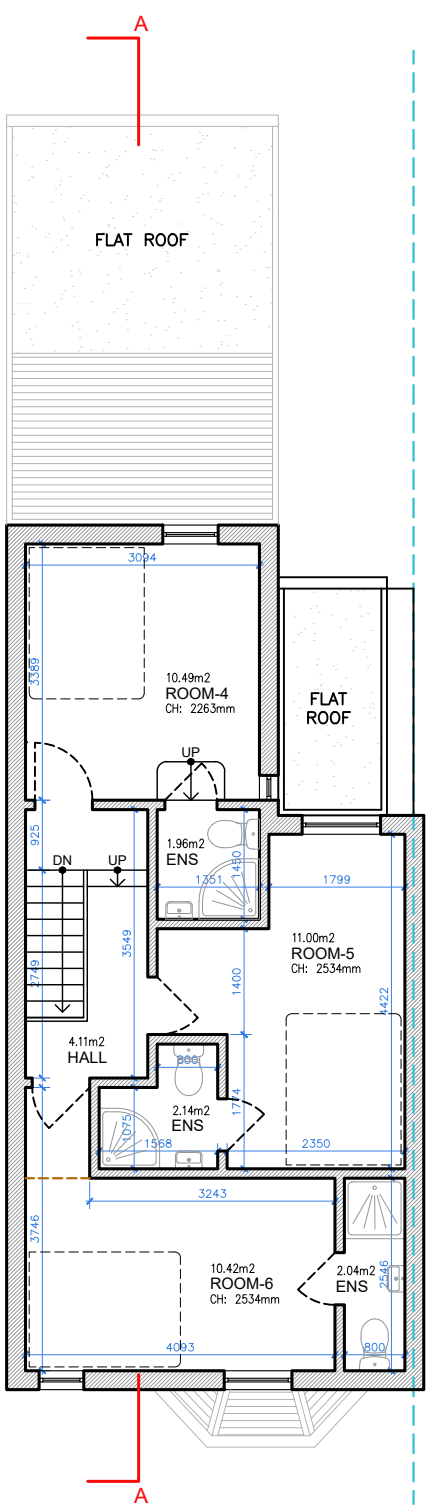


Total proposed areas
shown in color, = 13.34 M²

Property Boundary

Area Calculation Boundary


Headroom Height

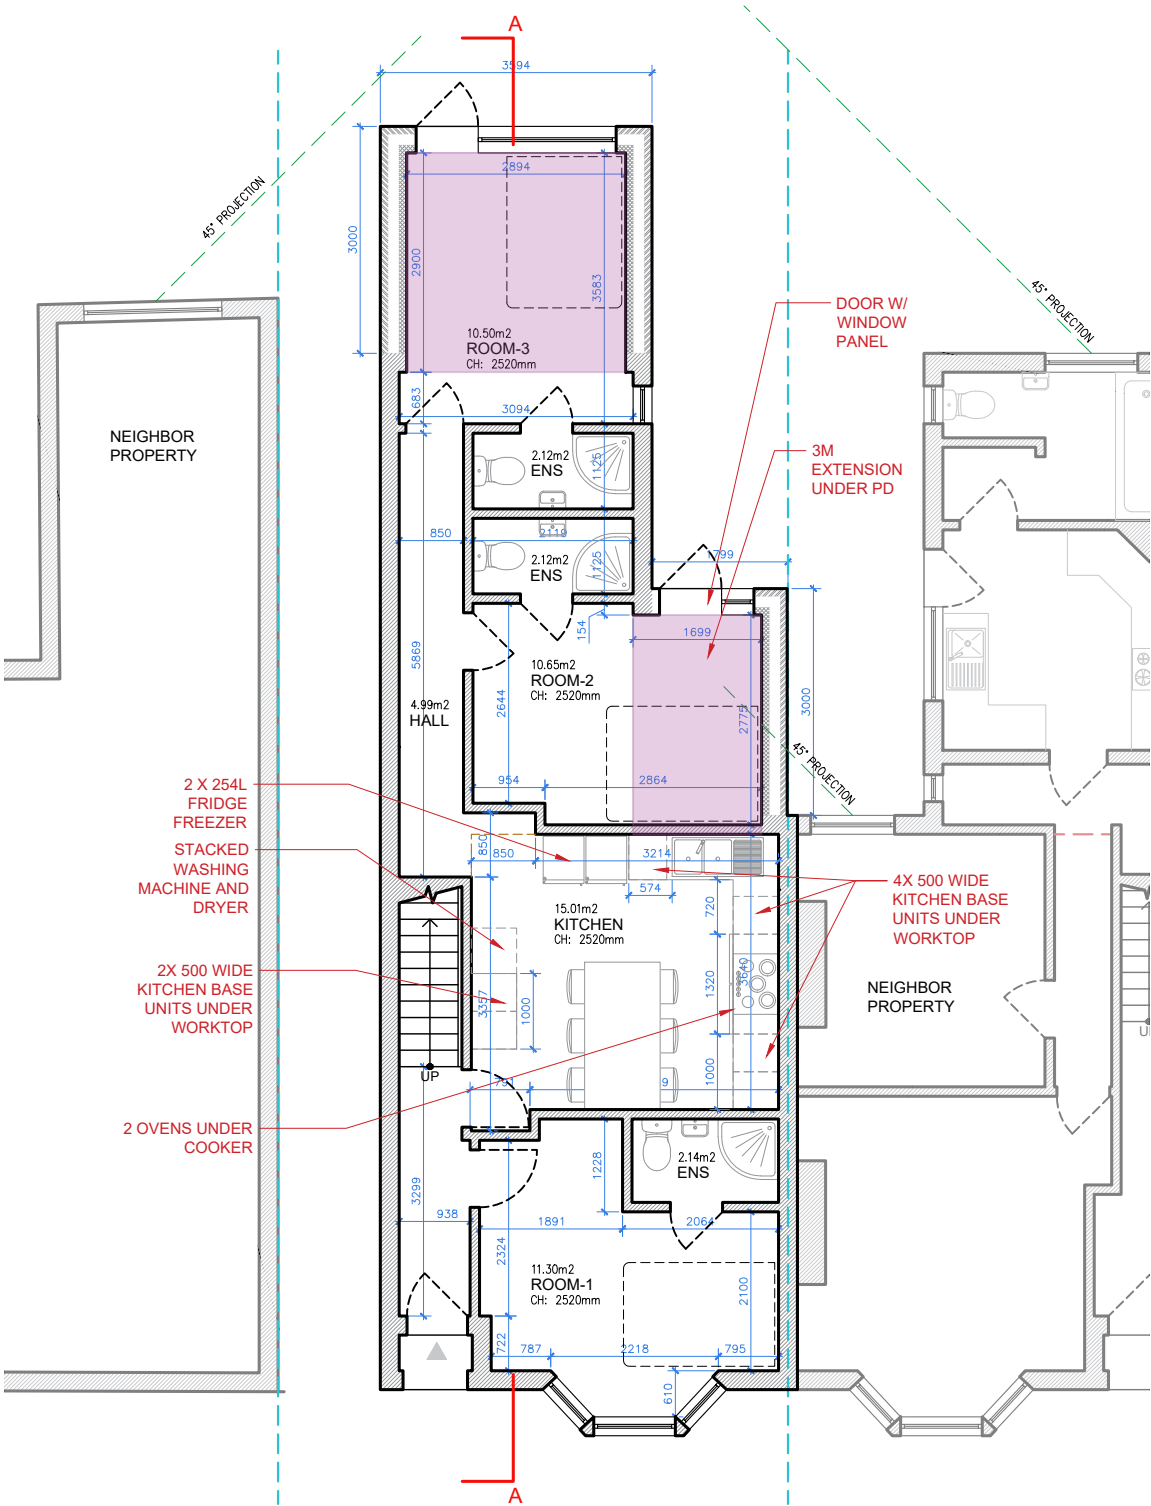

TOTAL EXISTING GIA = 101.12 M²

TOTAL PROPOSED GIA = 13.34 M²

NEW TOTAL GIA = 114.46 M²

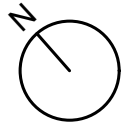

Written dimensions to be taken in preferences to scaled dimensions. The Contractor is responsible for checking all dimensions before work starts.

All work is to be carried out to the requirements, and to the satisfaction of the Local Authority. These drawings are for planning purposes only

Any discrepancies to be brought to the attention of Star Plans Consultants immediately.

Description

Rev	Date	Description	by	chk

STAR PLANS
where millimeters matter

76 Steli Ave. Canvey Island SS8 9QF
01268 914 125 • info@starplans.co.uk

Architecture | Planning

Client

Project
82 Bedford Road, Horsham, RH13 5BH, UK

Title
Proposed Floor Plans and Roof Plan

Date: 08.08.2025	Rev:
Scale: 1:100@A3	
Drawing No. P001	