


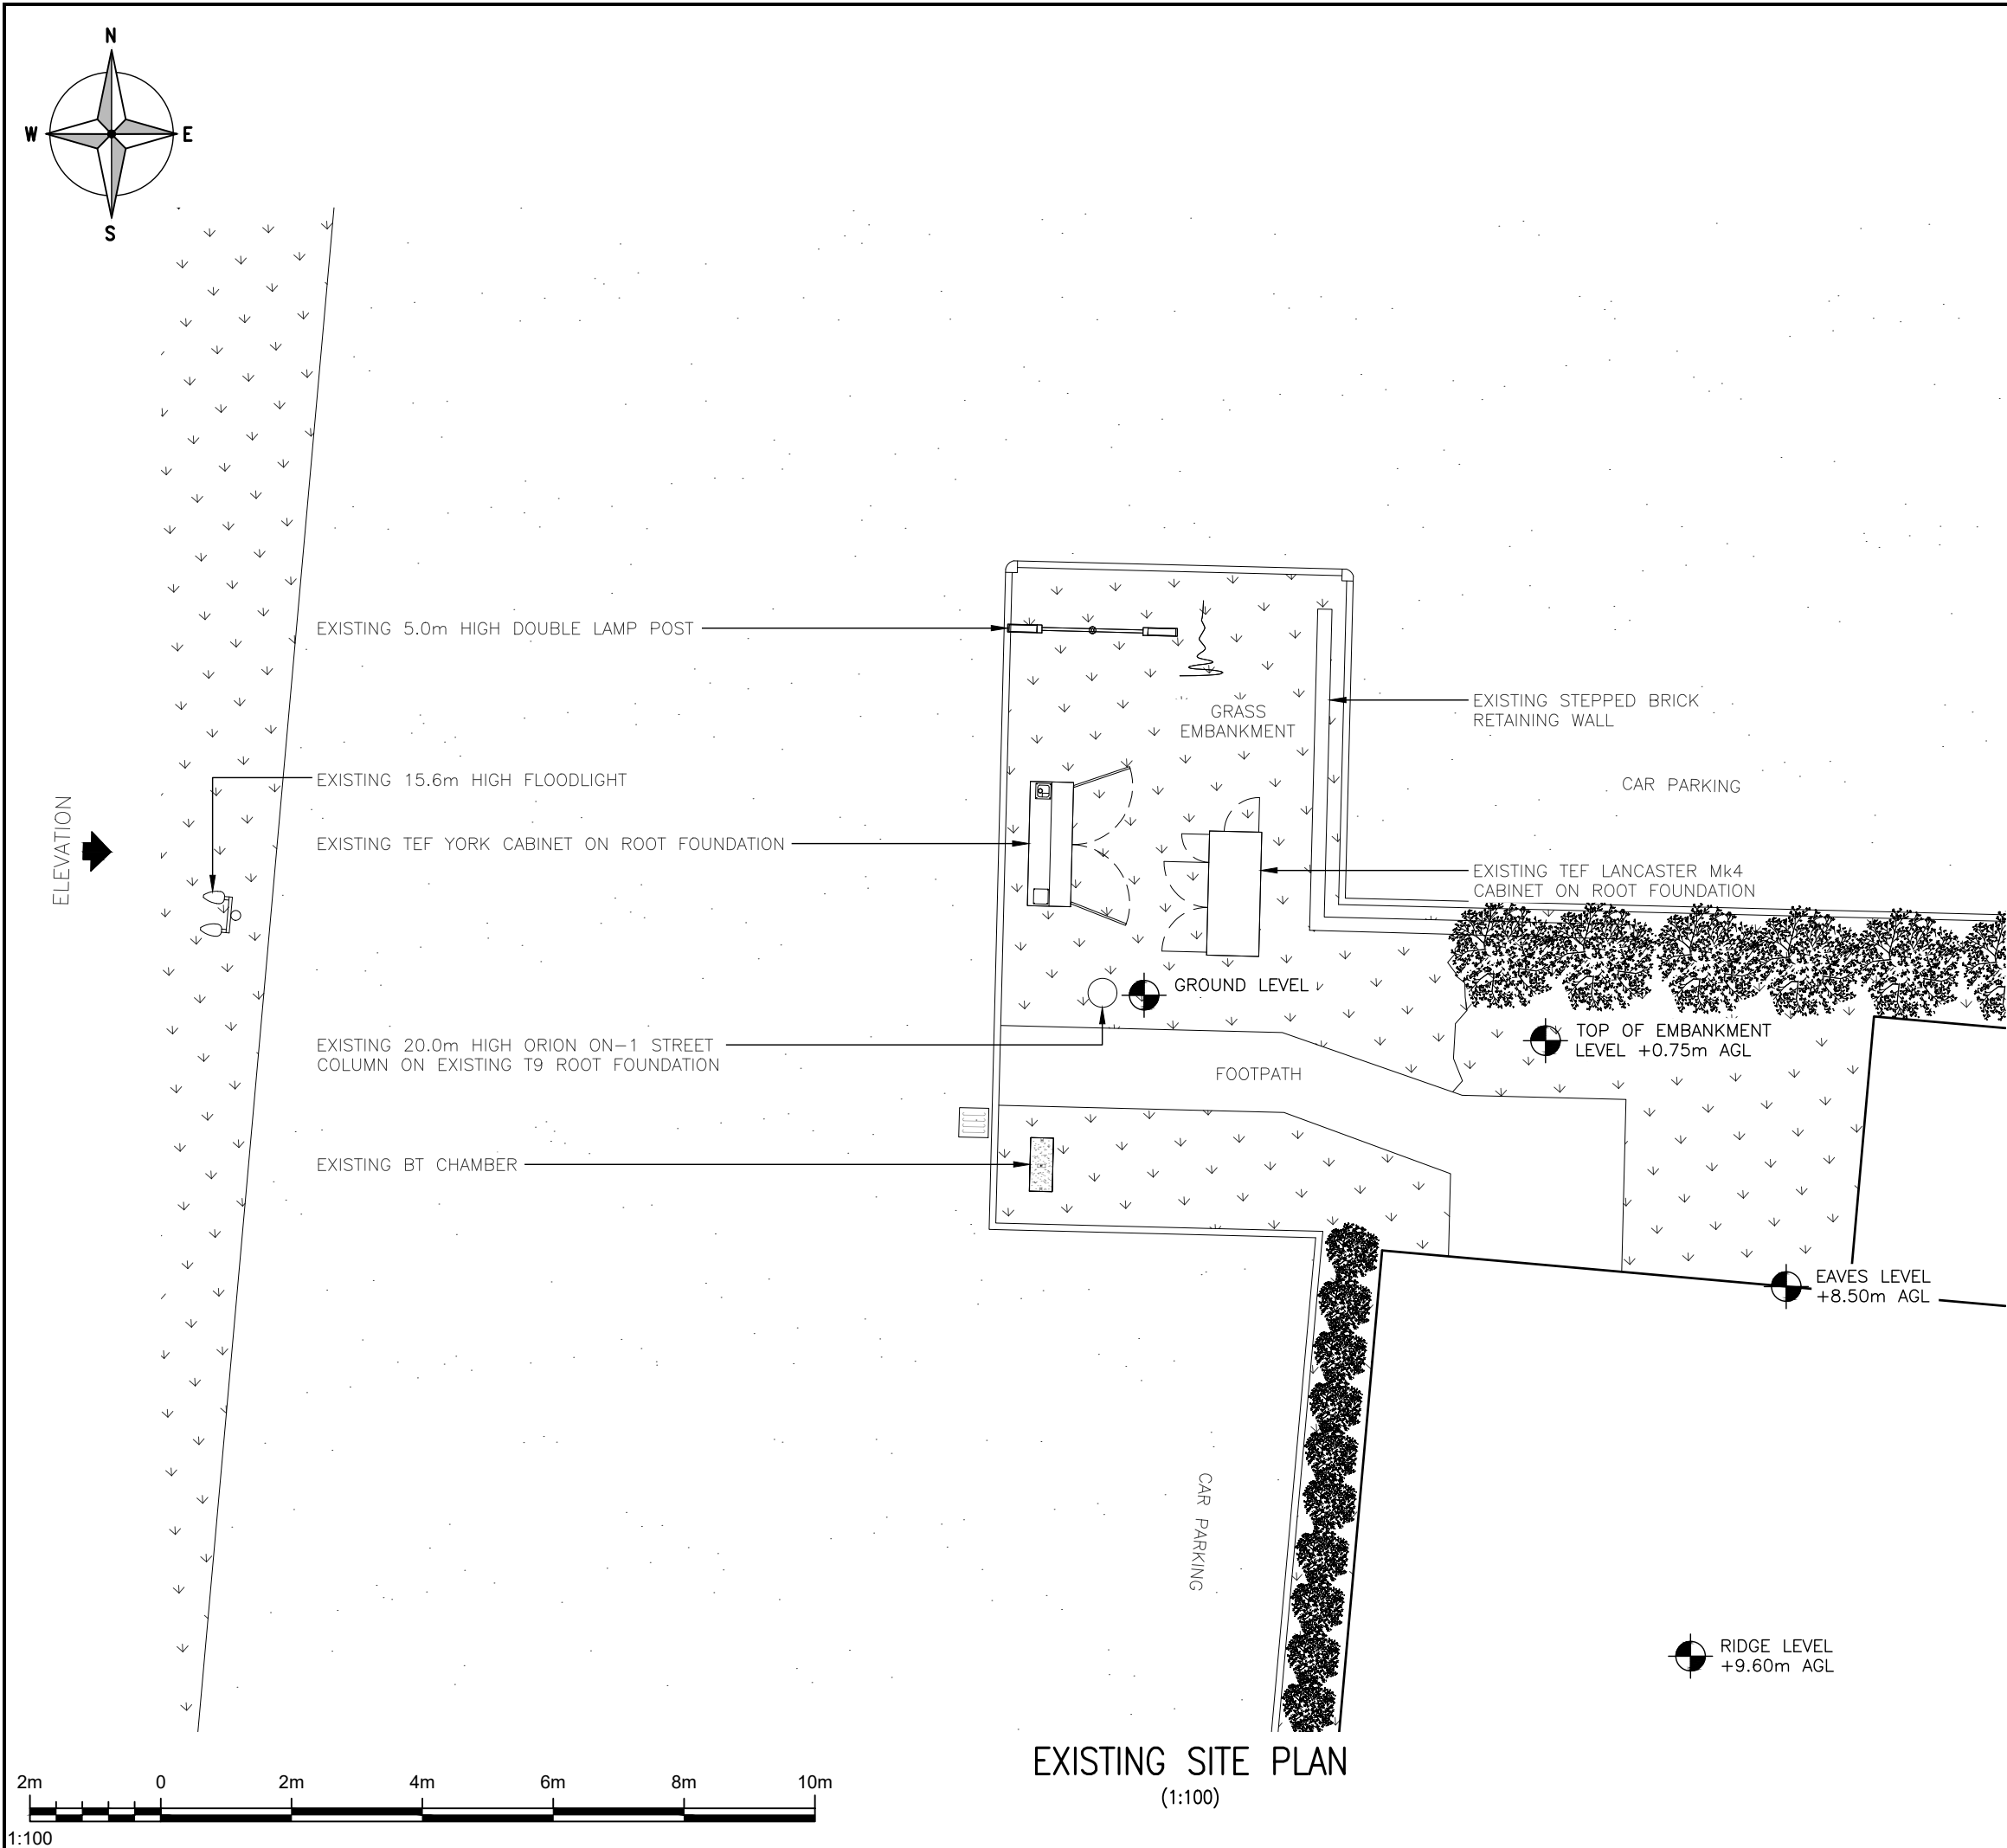

EXISTING SITE PLAN
(1:100)

ALL DIMENSIONS ARE IN mm UNLESS NOTED OTHERWISE

N.G.R

E: 508131

N: 114608

NOTES:

1A	CONSTRUCTION ISSUE	UI	UI	17/03/26
REV	MODIFICATION	BY	CH	DATE



United Infrastructure
4 Clearwater, Lingley Mere Business Park, Lingley Green
Avenue,
Great Sankey, Warrington, WA5 3UZ
t. 44 (0)151 420 4128
www.unitedinfrastructure.com



Cell Name				Opt.
IMPULSE LEISURE CENTRE				A
Cell ID No				
CSID	—	VF	✓	TEF
234680	—		79182	
Project No.	—	TM Cell ID	—	N/A
23468024	—		—	
Site Address / Contact Details				
LAND AT CAR PARK AT RECREATION GROUND SPIERBRIDGE ROAD STARRINGTON WEST SUSSEX RH20 4BG				
Drawing Title: EXISTING SITE PLAN				
Purpose of issue: CONSTRUCTION				Dwg Rev:
Drawing Number: 200				1A
Surveyed By: CA		Original Sheet Size: A3		Pack Issue:
Drawn: UI	Date: 17/03/26	Checked: UI	Date: 17/03/26	1A