



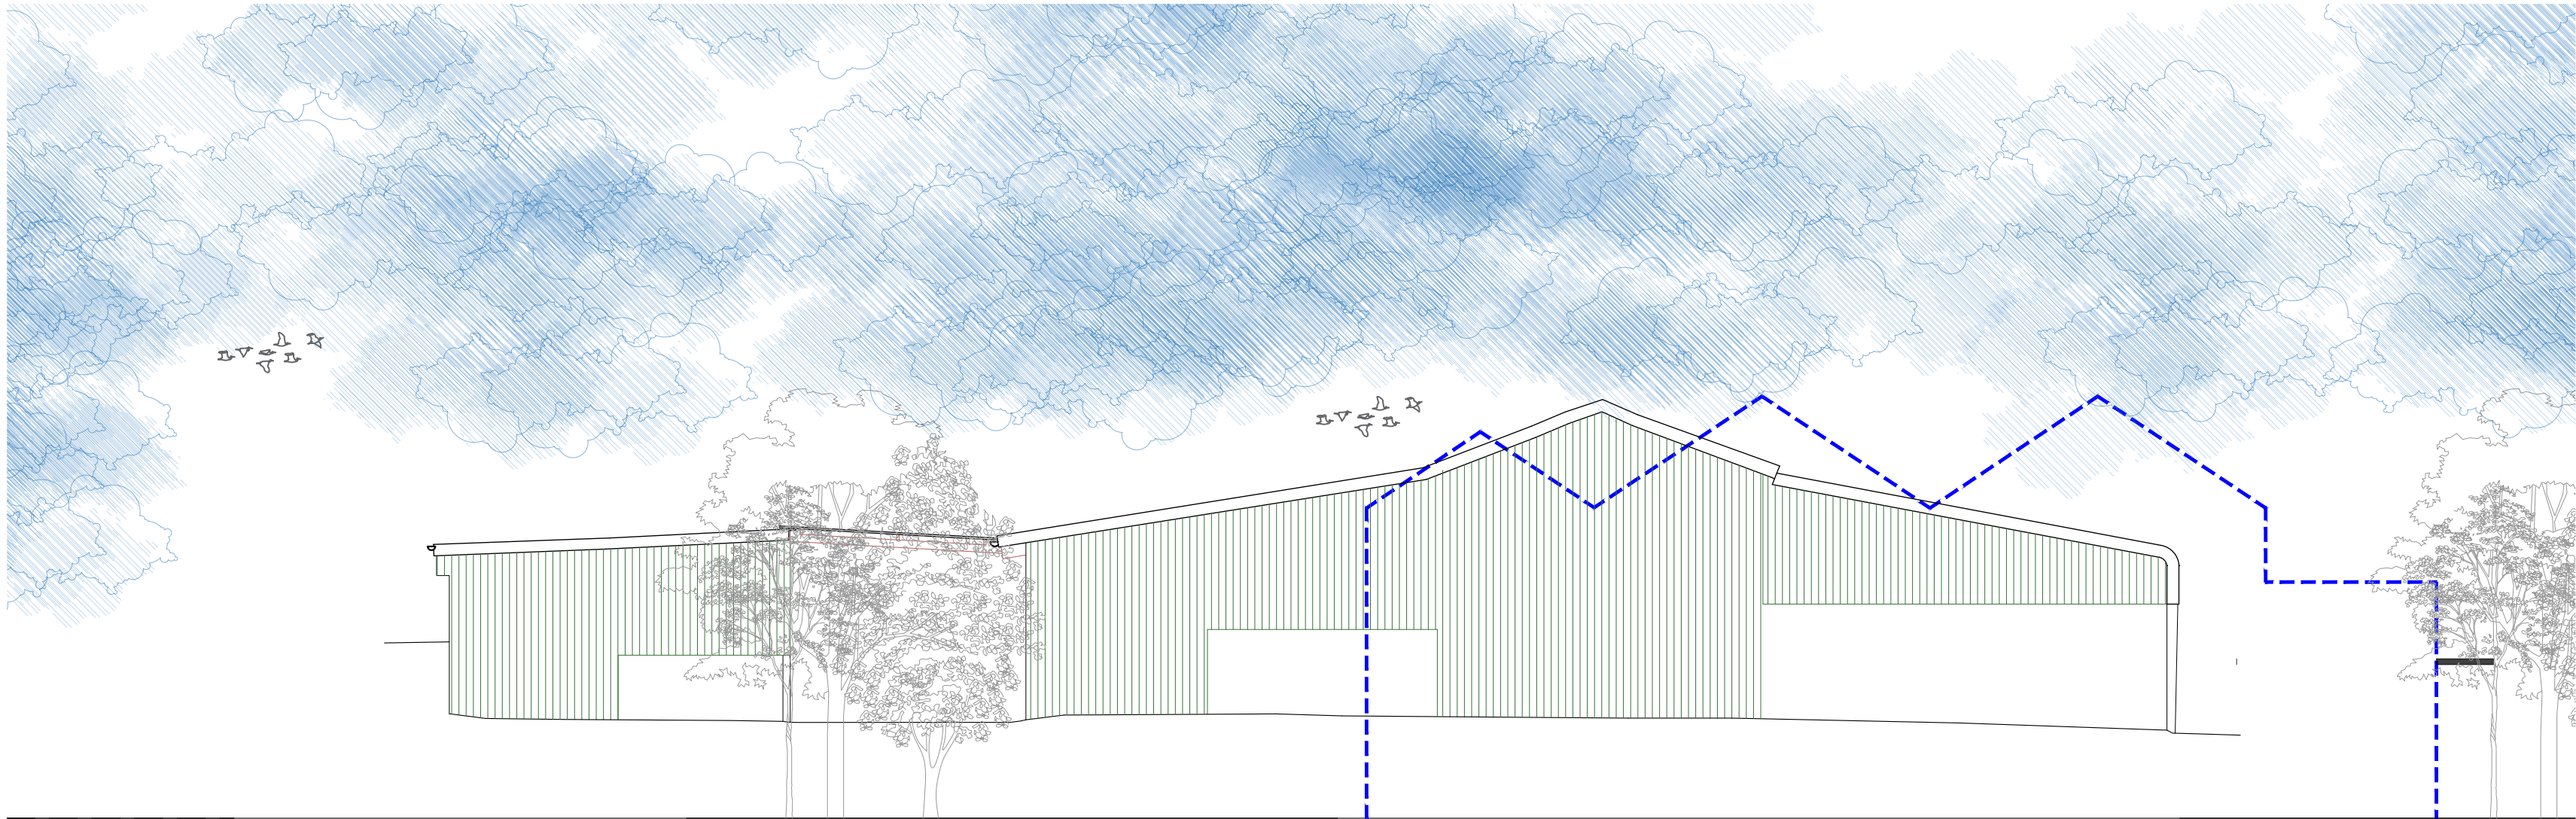

Proposed North Elevation - 1:100

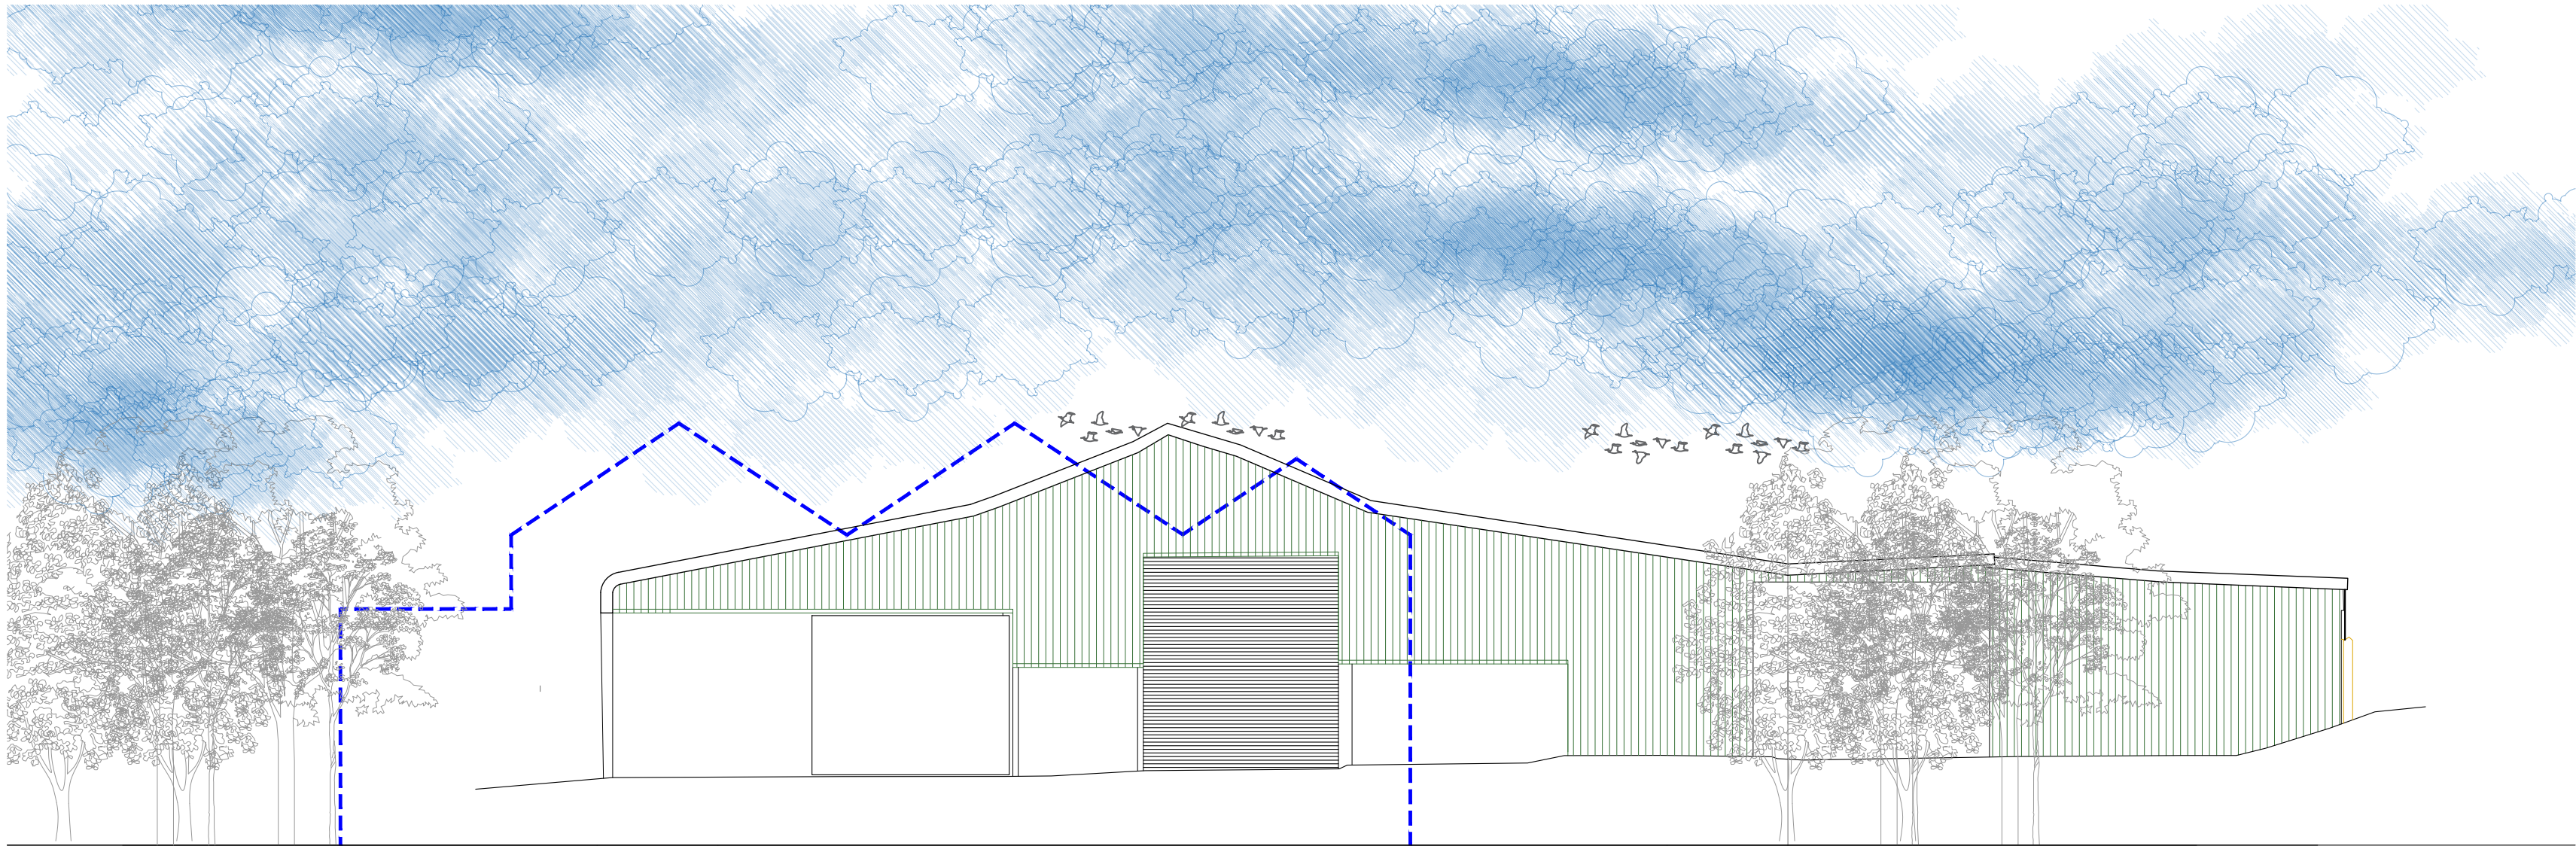

Proposed South Elevation - 1:100



**LLOYD
HARDEN**

Design • Planning • Architecture

----- Dashed line indicates outline
of proposal

A LKH 11.05.26 Building Location Amended

REV BY DATE DETAILS

SCALE @ A1 1:100

0 1m 2m 3m 4m 5m 1:100

CLIENT

Lee Goossens
Nash Farm

PROJECT

Nash Farm - New Build

DRAWN BY

LKH

CHECKED BY

LKH

PLANNING

DRAWING TITLE

Proposed Elevations 2 With Barn

DATE

20.03.25

DRAWING NUMBER

006

REVISION

A

+44 (0)116 482 9284

www.lloydharden.co.uk

DO NOT CONSTRUCT FROM THIS DRAWING. Responsibility Is Not Accepted For Errors Made By Others In Scaling From This Drawing. All Construction Information Must Be Taken From Figured Dimensions Only. All Dimensions And Levels Must Be Checked On Site And Any Discrepancies Between Drawings Must Be Reported To Lloyd Harden Design Ltd. THESE DRAWINGS ARE FOR PLANNING USE ONLY.