


Flats Plot 13, Handed 20
1-Bedroom 2-Person Flat Part M4(2)
50.31 sqm / 541 sqft GIA [to finishes]

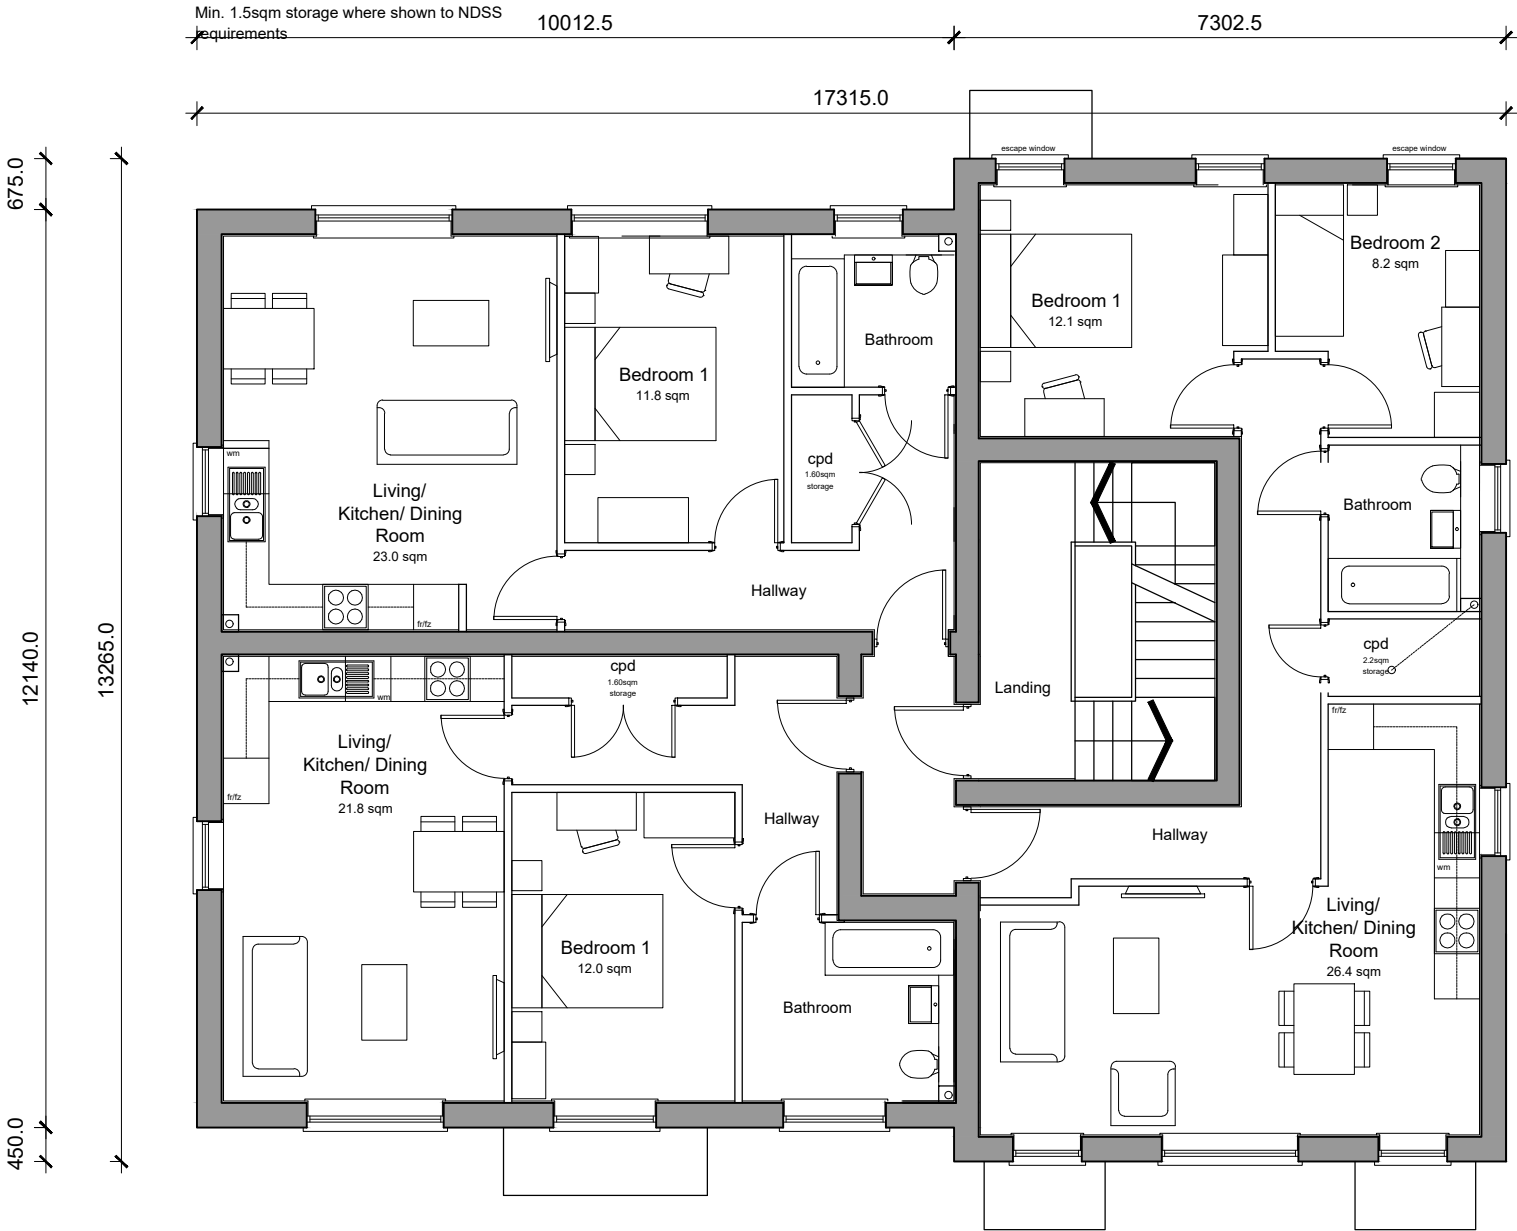

First Floor Plan

Flats Plot 12, Handed 19
1-Bedroom 2-Person Flat Part M4(2)
51.42 sqm / 553 sqft GIA [to finishes]

Min. 1.5sqm storage where shown to NDSS requirements

Flats Plot 14, Handed 21
2-Bedroom 3-Person Flat Part M4(2)
66.05 sqm / 710 sqft GIA [to finishes]

Min. 2.0sqm storage where shown to NDSS requirements

Client's Name
Landacre Developments
(Ashington) Ltd

Job Title
Chanctonbury Nursery, Ashington

Drawing Title
Floor plans Flat 1st Floor
Plots 12,13,14,19,20,21

Scale
1:100 @ A3

Drawn LP
Checked SLG
Date 21.09.21

Job No 7071
Drawing No PL-58
Rev C

Status

APPROVAL

B 30.03.22 Updated to SBD comments SLG AK
A 02.11.21 Updated to elevation design LP SLG

Rev Date Revision Details Dr Ch

London: 76 Great Suffolk Street
London, SE1 0BL
T 0207 928 2773 E london@ecearchitecture.com
Sussex: Brooklyn Chambers, 11 Going Road
Worthing, West Sussex, BN12 4AP
T 01903 248777 E sussex@ecearchitecture.com
Bristol: Westworks, Colston Tower
Colston Street, Bristol, BS1 4XE
T 0117 214 1101 E bristol@ecwestworks.com
www.ecearchitecture.com

CAD Plot date: 31/03/2022 - 09:33:04 7071 mast.dwg