
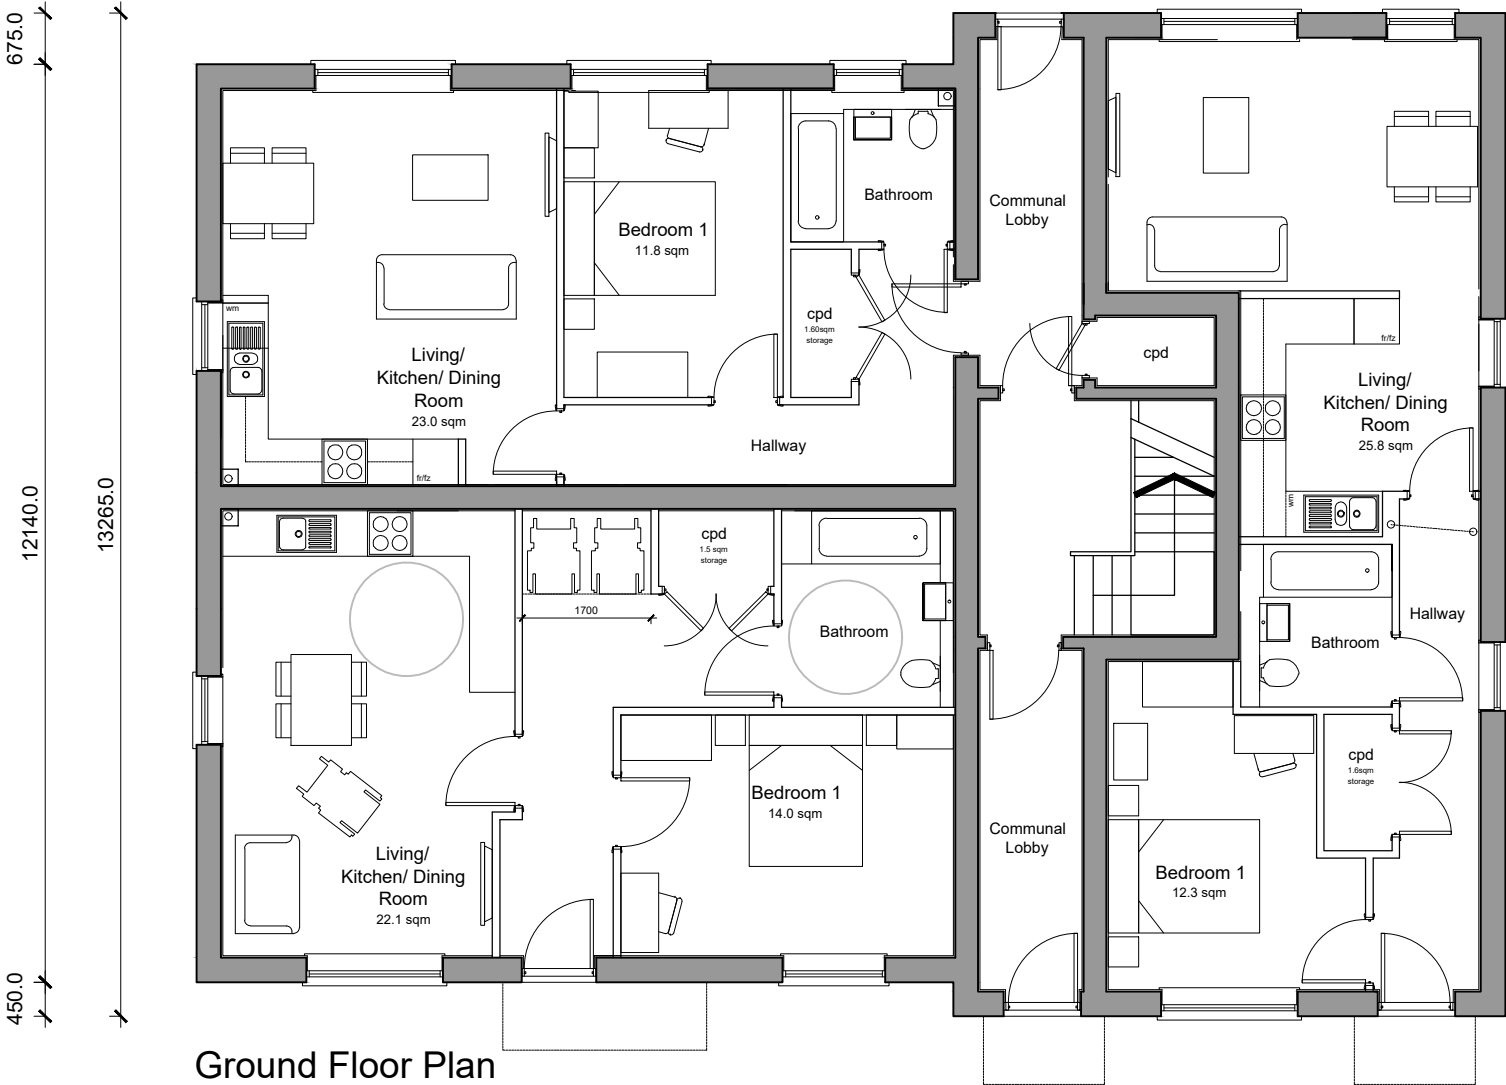


Flats Plot 10, Handed 17
1-Bedroom 2-Person Flat Part M4(2)
50.27 sqm / 541 sqft GIA [to finishes]

Min. 1.5sqm storage where shown to NDSS
requirements

 

Ground Floor Plan
Plot 9 , Handed 16
1-Bedroom 2-Person Flat Part M4(3)
56.83 sqm / 611 sqft GIA [to finishes]

Min. 1.5sqm storage where shown to NDSS
requirements

Plot 11, Handed 18
1-Bedroom 2-Person Flat Part M4(2)
53.02 sqm / 570 sqft GIA [to finishes]

Min. 1.5sqm storage where shown to NDSS
requirements

Client's Name
Landacre Developments
(Ashington) Ltd

Job Title
Chanctonbury Nursery, Ashington

Drawing Title
Floor plans Flat Ground Floor
Plots 9, 10, 11, 16, 17, 18

Scale
1:100 @ A3

Drawn LP
Checked SLG
Date 21.09.21
Job No 7071
Drawing No PL-57
Rev B

APPROVAL

A 02.11.21 Updated to elevation design				LP	SLG
Rev	Date	Revision Details	Dr	Ch	

London: 76 Great Suffolk Street
London, SE1 0BL
T 0207 928 2773 E london@ecearchitecture.com
Sussex: Brooklyn Chambers, 11 Goring Road
Worthing, West Sussex, BN12 4AP
T 01903 248777 E sussex@ecearchitecture.com
Bristol: Westworks, Colston Tower
Colston Street, Bristol, BS1 4XE
T 0117 214 1101 E bristol@ecwestworks.com
ECE Architecture
www.ecearchitecture.com