




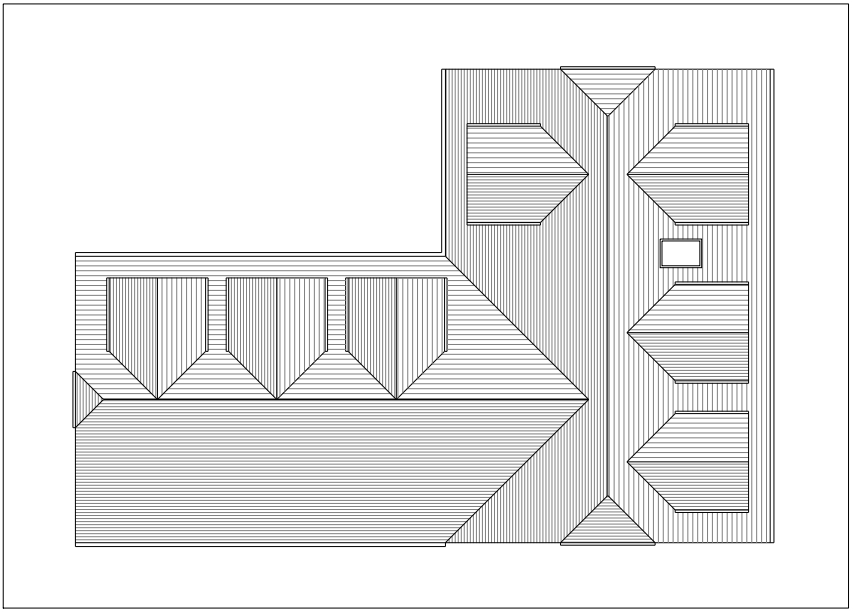


PROPOSED ROOF PLAN 1:200

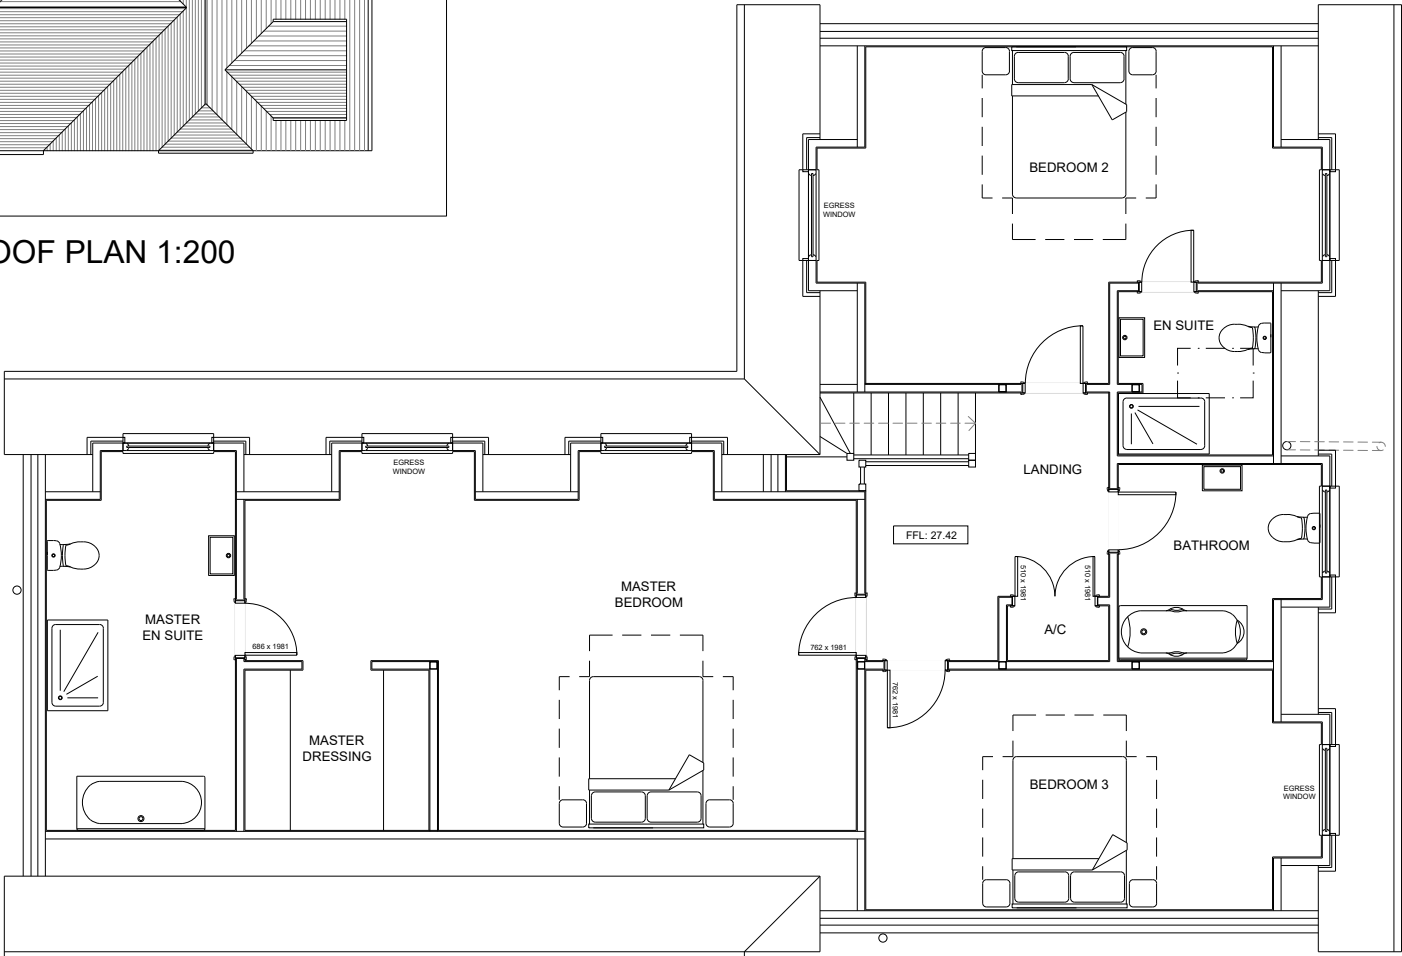

PROPOSED FIRST FLOOR PLAN

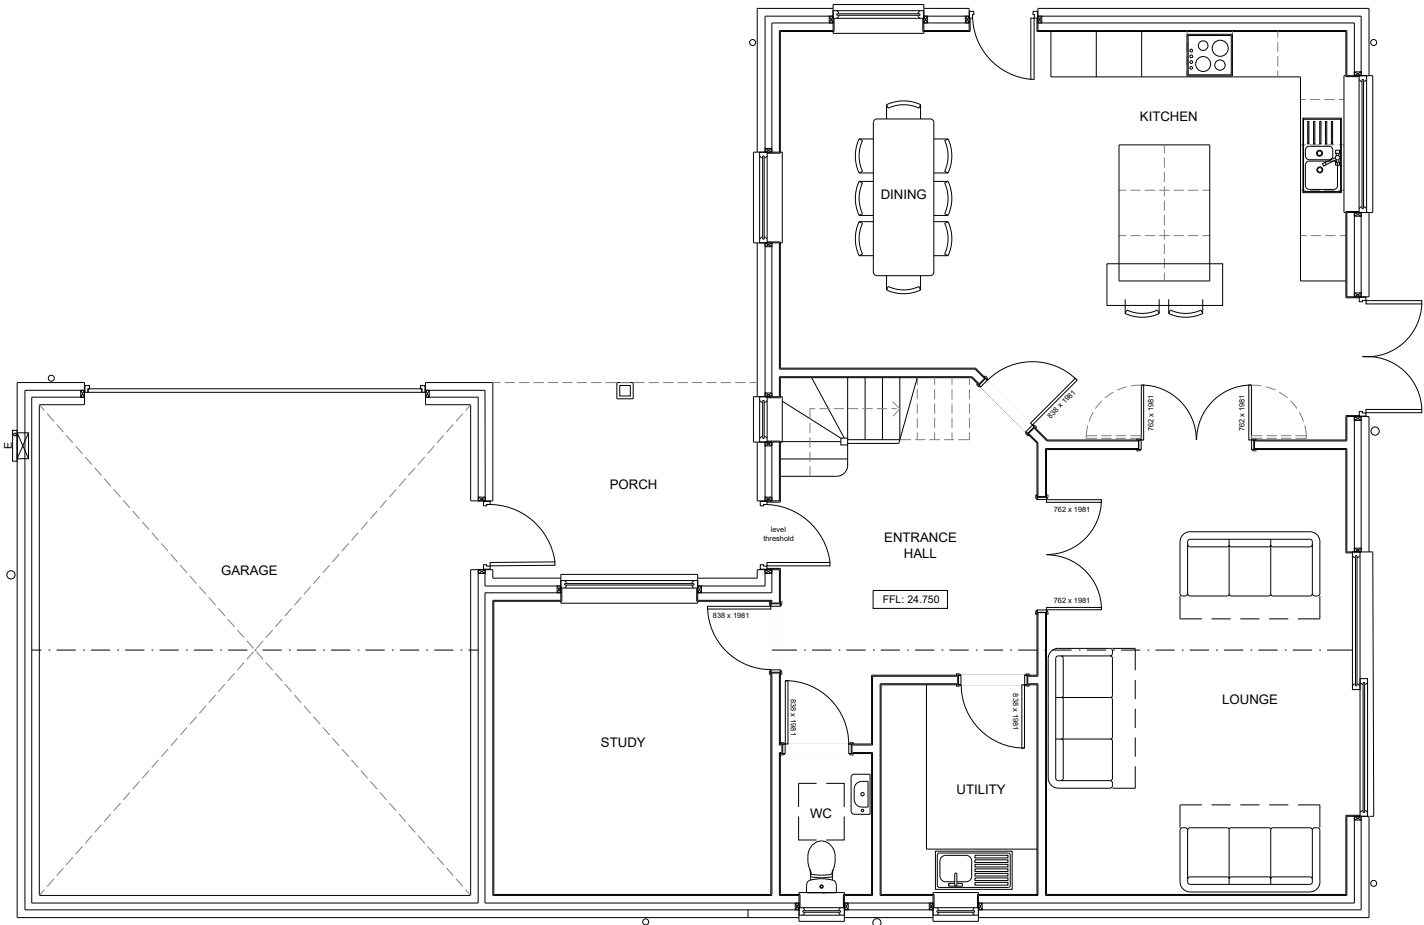

PROPOSED GROUND FLOOR PLAN

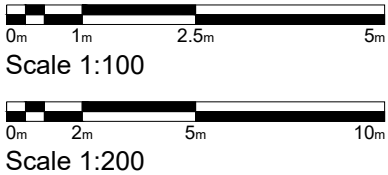

mark alford design architecture
Heatherlands Bracken Lane Storrington West Sussex RH20 3HS
T: 01903 740033 E: office@markalforddesign.com

client: S RIPLEY
project title: MOUNT VIEW, PULBOROUGH
NEW DWELLING
drawing title: PROPOSED PLANS

drawn by: MSA date: FEB '26 scale: 1:100 / 1:200 @ A3

issue status: FOR PLANNING CONSENT

drawing number: **22485 / P201** revision:

This drawing may not be used or reproduced without written consent. Copyright reserved
No dimensions to be scaled from this drawing except for Planning purposes.