




Front Elevation

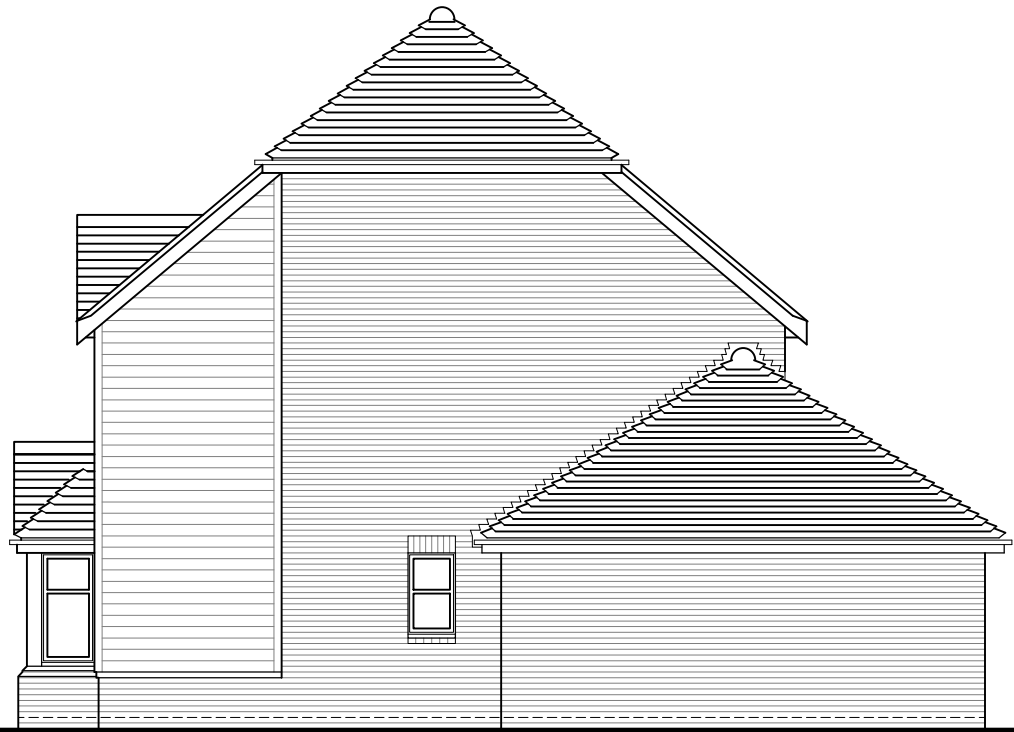

Side Elevation



Rear Elevation



Side Elevation

SCALE1:100@A3

02m4m6m

REV	DATE	REVISION	REV	DATE	REVISION
B	07.05.20	Materials to elevations amended.			

DEVELOPMENT

LAND WEST OF WORTHING ROAD
SOUTHWATER
PHASE 5

DRAWN

RJW

DATE

MAY 2020

DRAWING TITLE

PLOT 74
ELEVATIONS

DRG NO.

S835/P74/02

REVISION

B

Berkeley

Designed for life

Berkeley Homes (Southern) Limited
Berkeley House, Bay Tree Avenue
Leatherhead
Surrey, KT22 7UE
Tel: (01372) 370400