




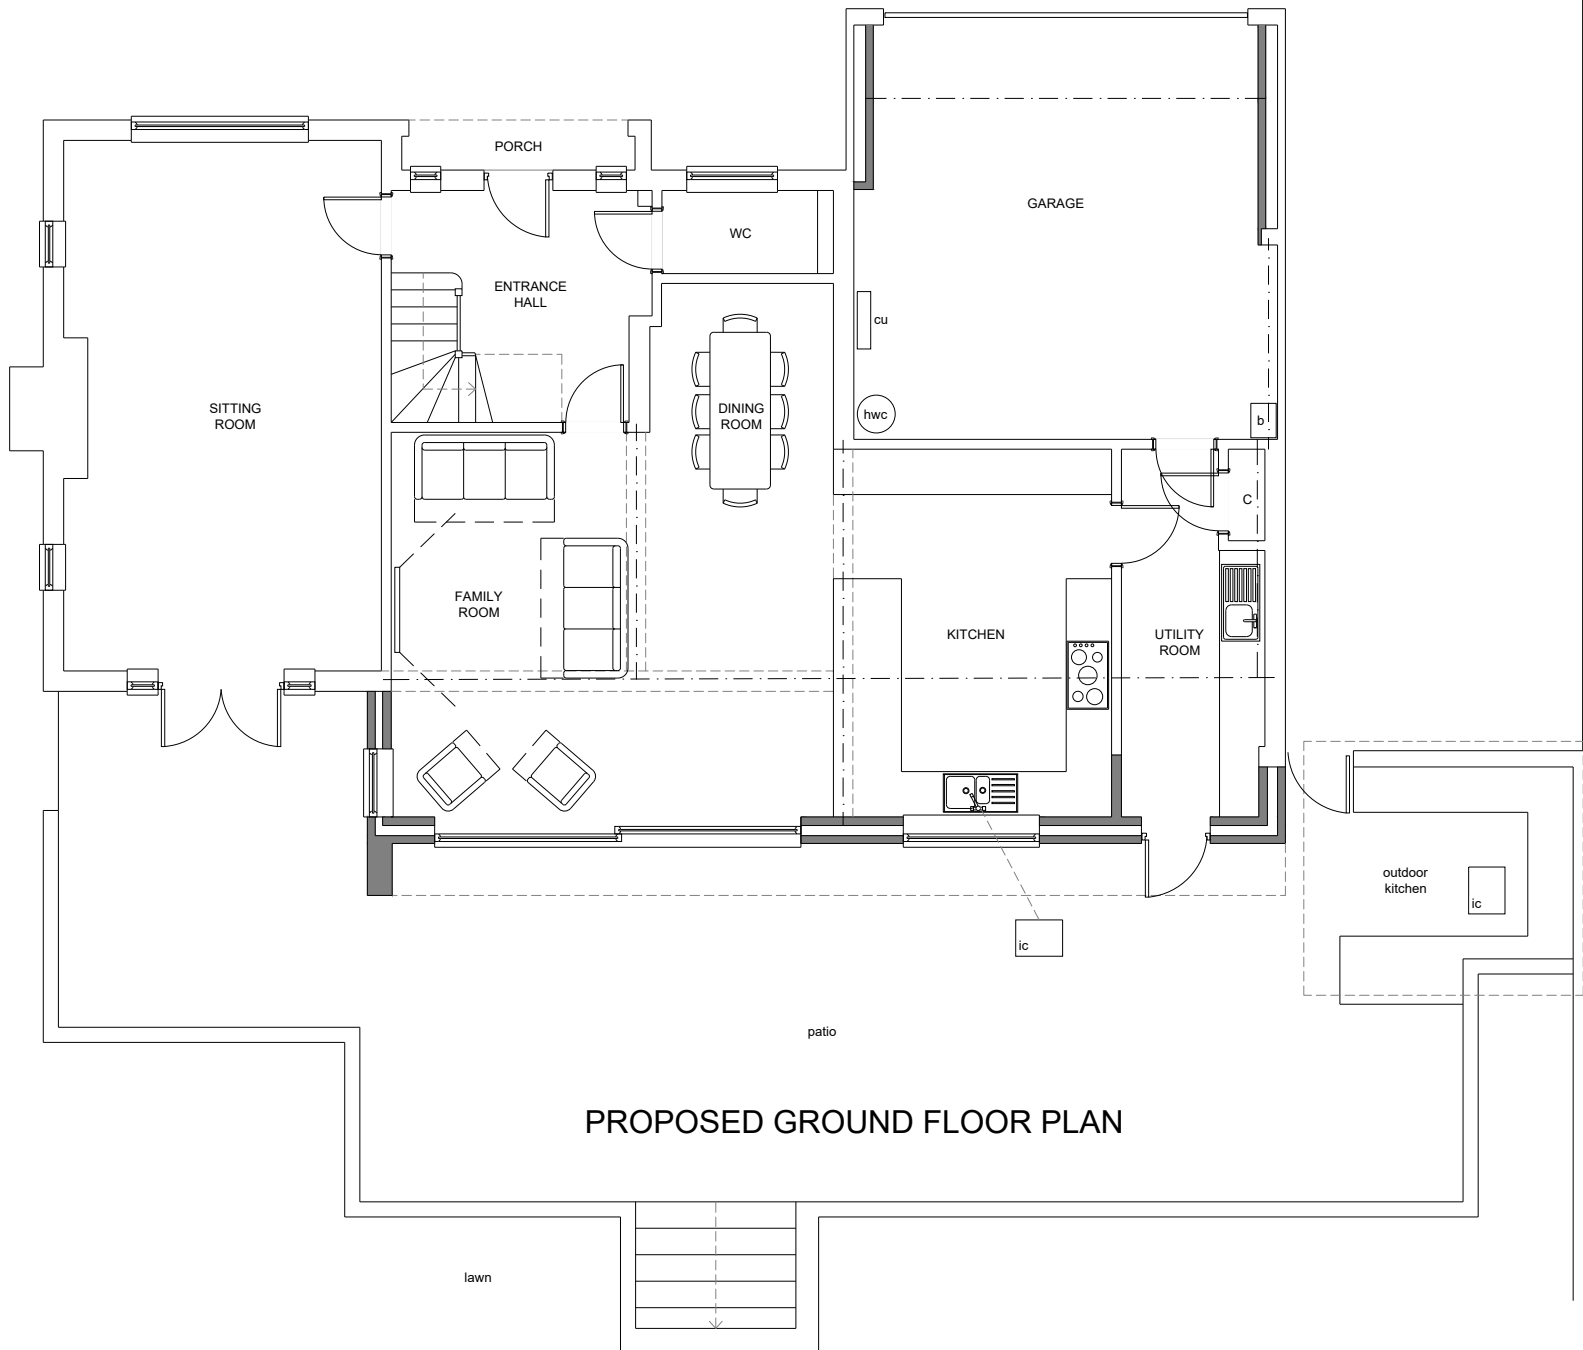


PROPOSED GROUND FLOOR PLAN

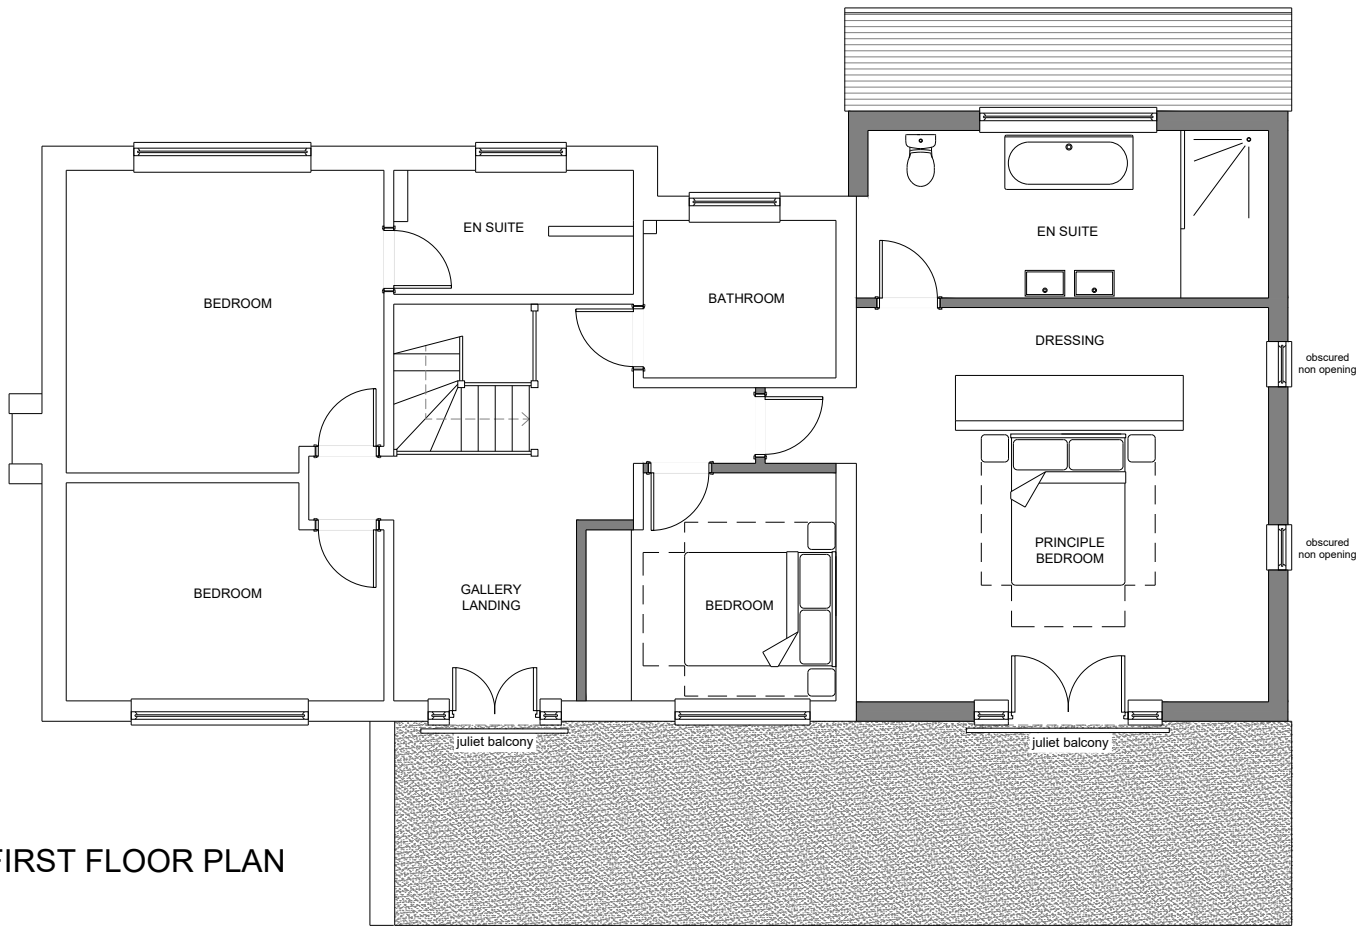

PROPOSED FIRST FLOOR PLAN

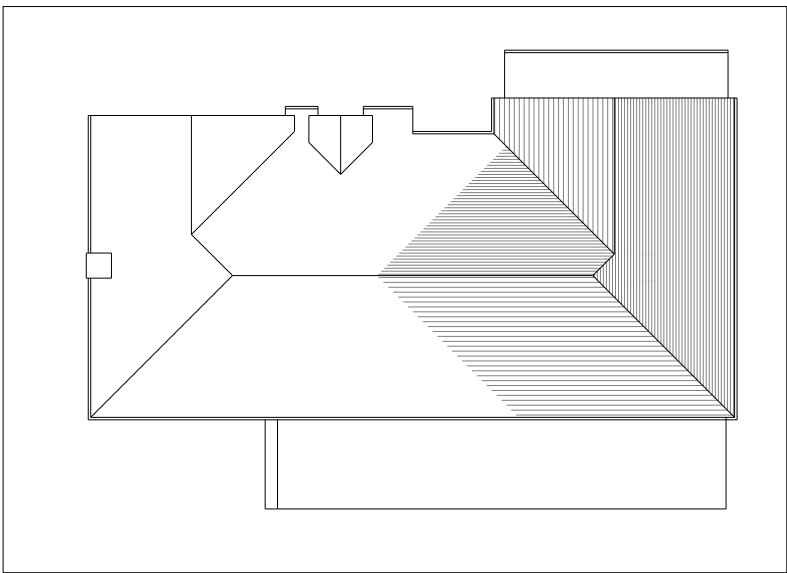

PROPOSED ROOF PLAN
1:200

 

mark alford design architecture
Heatherlands Bracken Lane Storrington West Sussex RH20 3HS
T: 01903 740033 E: office@markalforddesign.com

client: MR S EKE
project title: SHIELING, STORRINGTON
PROPOSED ALTERATIONS
drawing title: PROPOSED PLANS

drawn by: MSA date: DEC 22 scale: 1:100 / 1:200 @ A3

issue status: design ☒ BofQ ☐ construction ☐ record ☐

drawing number: **22487 / P103** revision: **P1**

This drawing may not be used or reproduced without written consent. Copyright reserved
No dimensions to be scaled from this drawing except for Planning purposes.