






PROPOSED FRONT ELEVATION

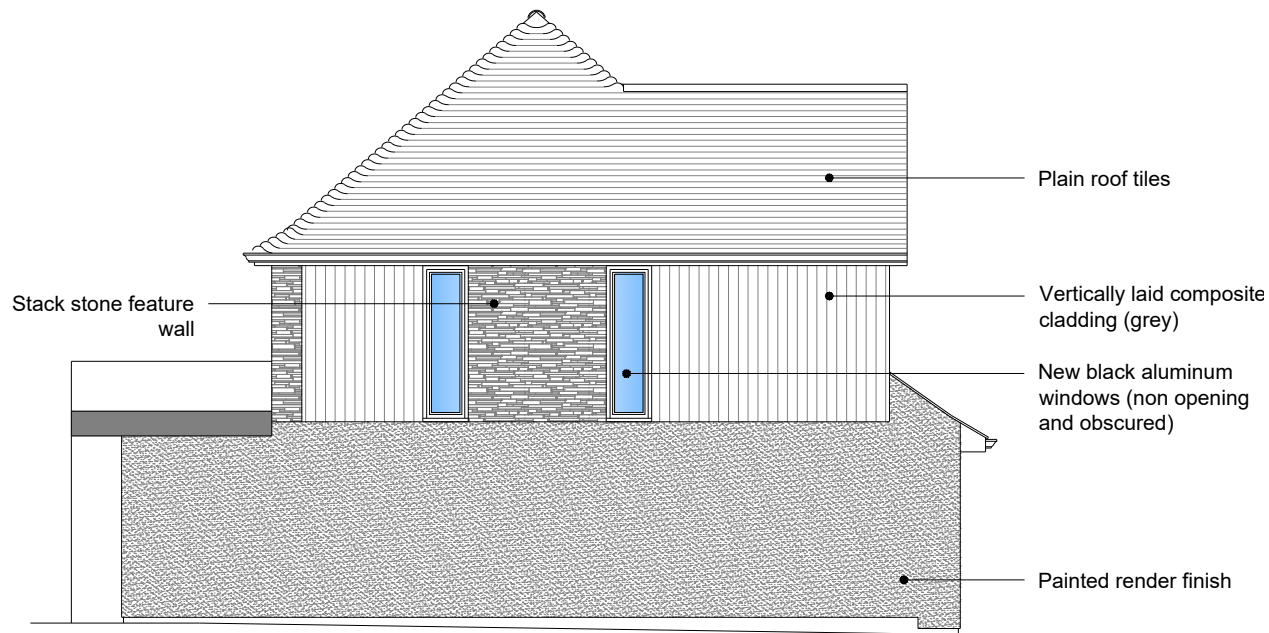


PROPOSED SIDE ELEVATION

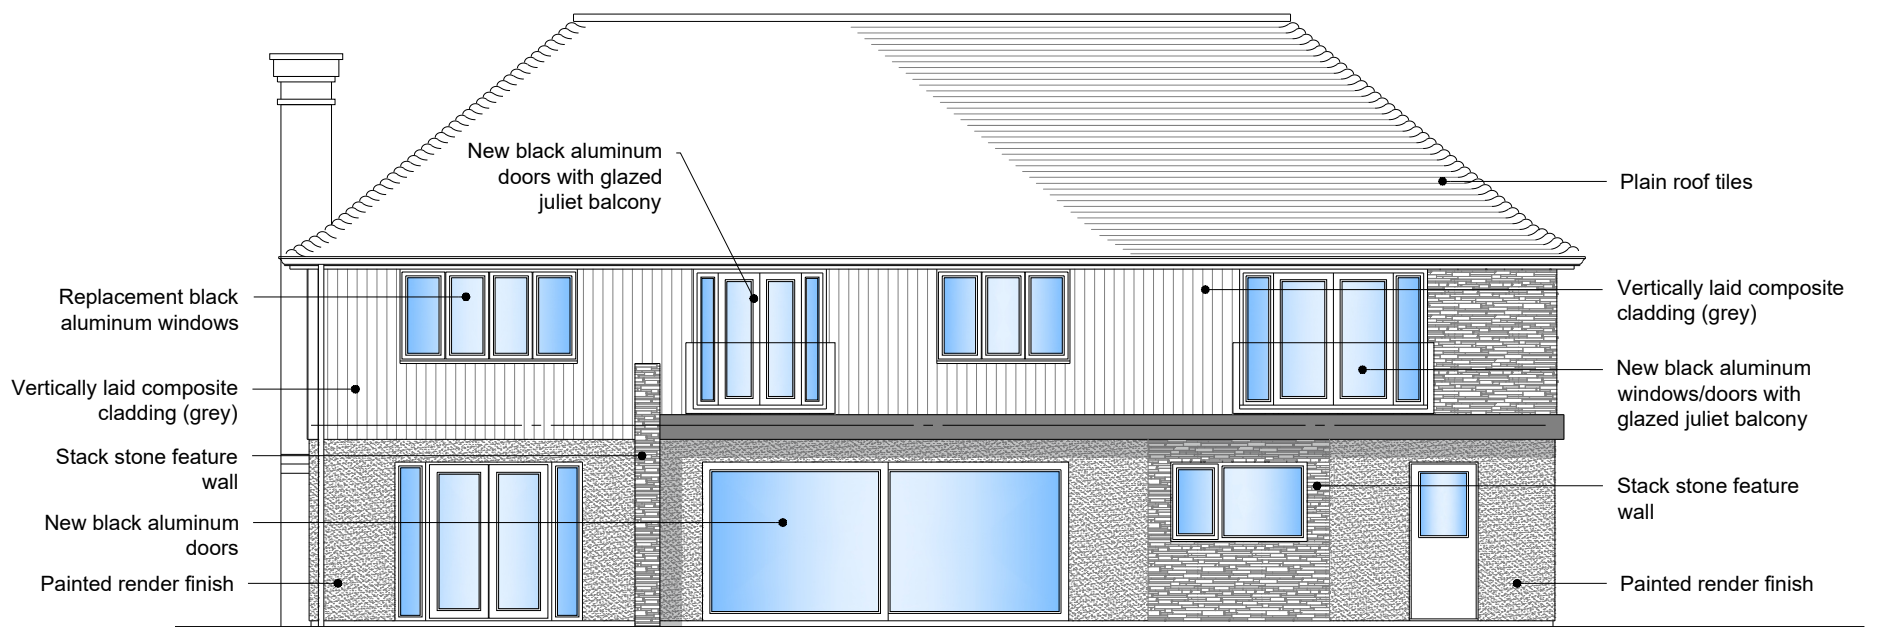

PROPOSED REAR ELEVATION

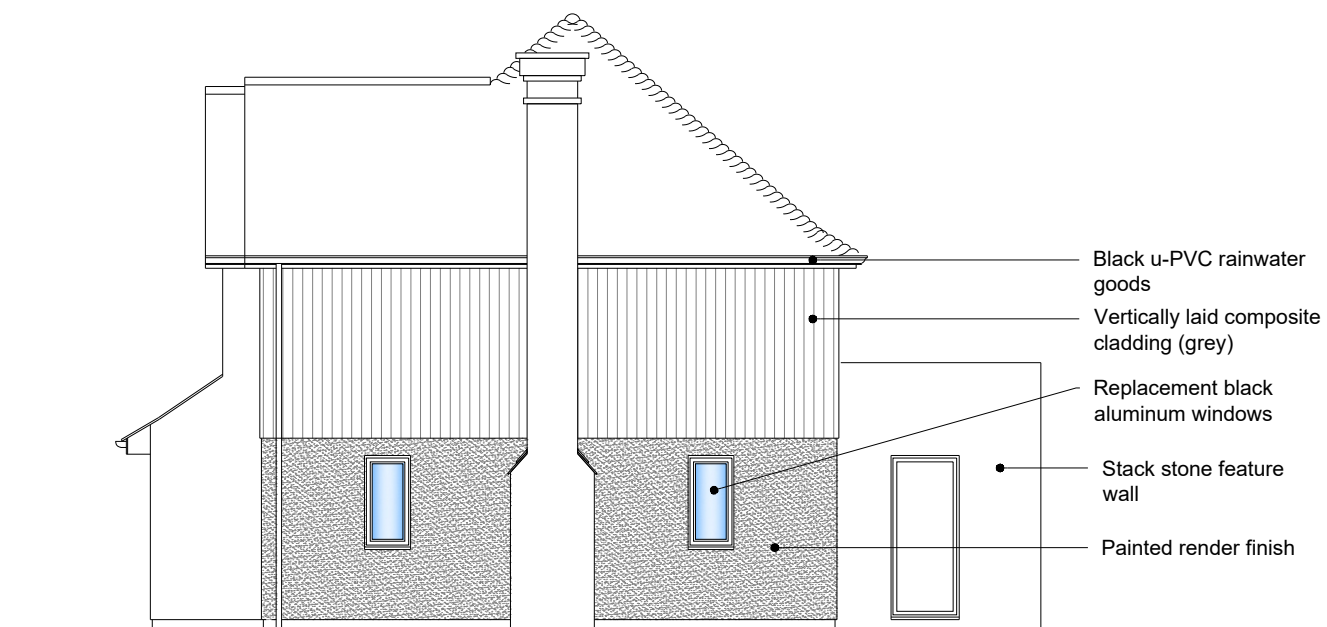

PROPOSED SIDE ELEVATION

 

Scale 1:100



mark alford design

architecture

Heatherlands Bracken Lane Storrington West Sussex RH20 3HS

T: 01903 740033 E: office@markalforddesign.com

client:

MR S EKE

project title:

SHIELING, STORRINGTON
PROPOSED ALTERATIONS

drawing title:

PROPOSED ELEVATIONS

drawn by: MSA

date: DEC 22

scale: 1:100 @ A3

issue status:

design ☒

BofQ ☐

construction ☐

record ☐

drawing number:

22487 / P104

revision:

P1

This drawing may not be used or reproduced without written consent. Copyright reserved

No dimensions to be scaled from this drawing except for Planning purposes.