


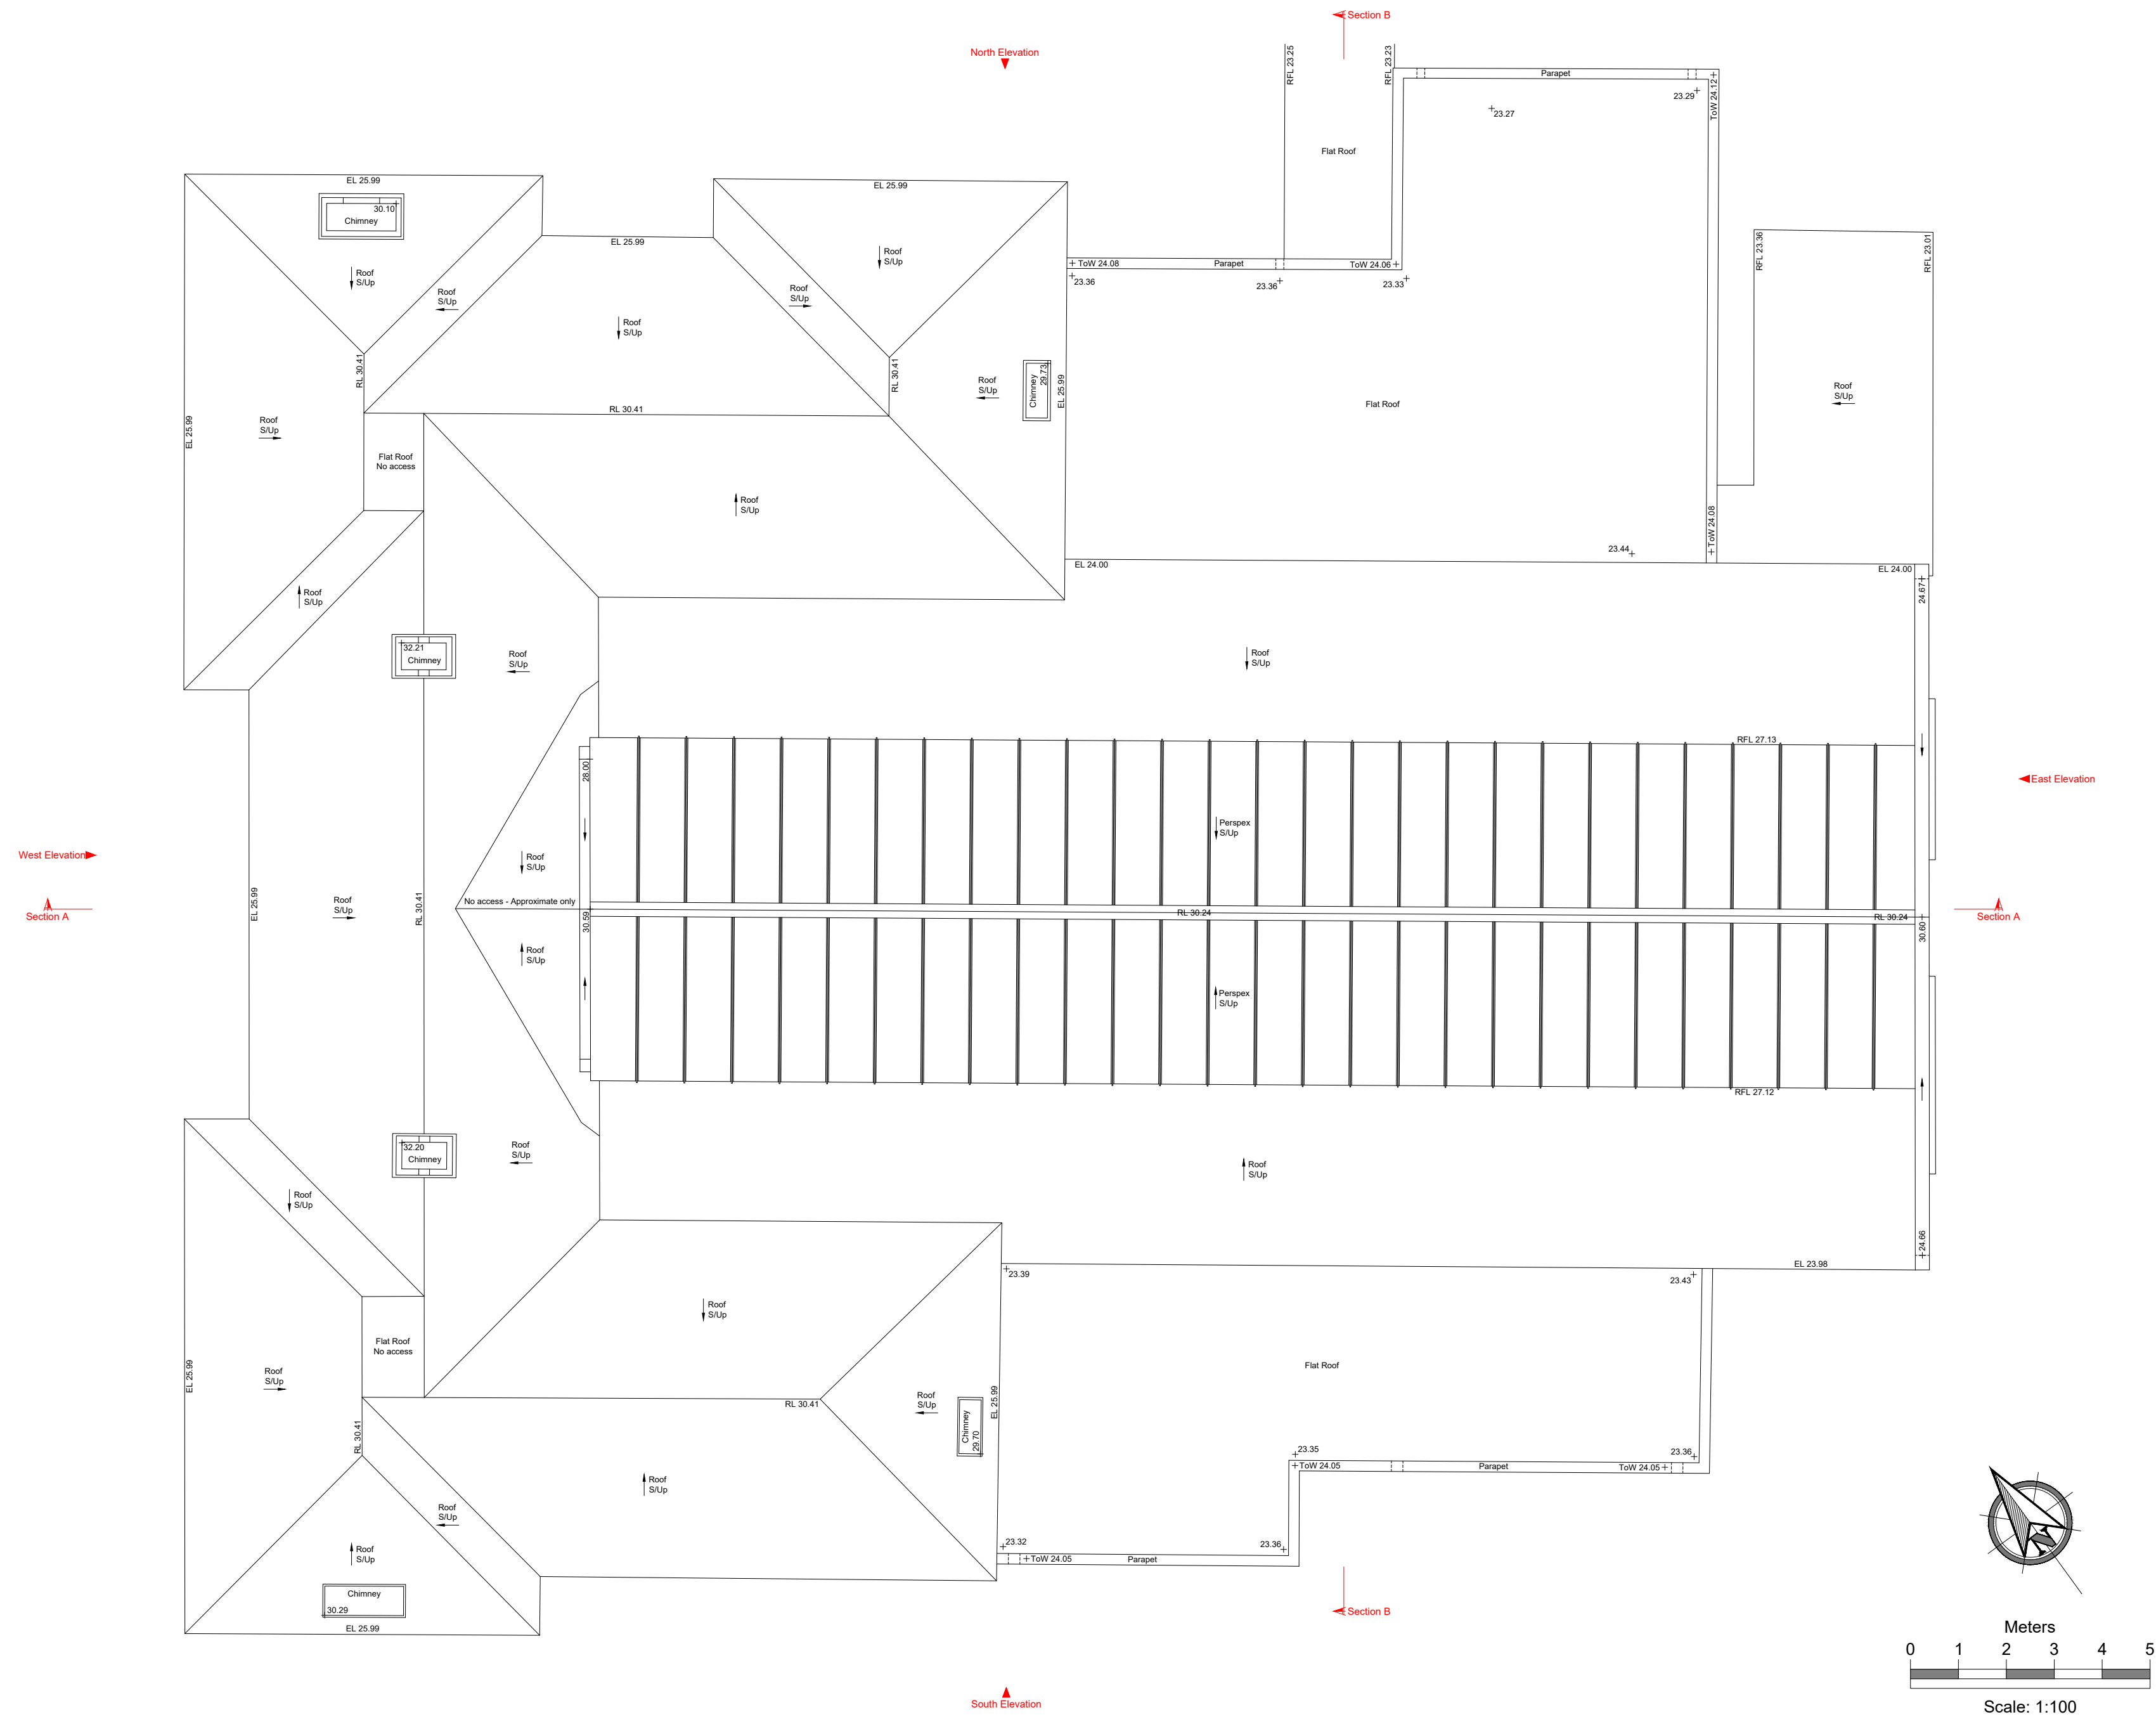

Existing Roof Plan

BUILDING SURVEY - LEGEND			
WINDOW DETAIL HEIGHTS:			
FLOOR TO CILL HEIGHT	C	SUSPENDED CEILING	SC
CILL TO HEAD OF WINDOW	CH	FALSE CEILING	FC
CILL TO SPRING	C/S	CEILING	CL
ARCH DETAIL HEIGHTS:			
FLOOR TO SPRING	S	SKYLIGHT	SK
FLOOR TO HEAD	H	UNDERSE	UN
INSPECTION COVER	IC	OVERHEAD	OH
COVER LEVEL	CL	FLOOR TO FLOOR HEIGHT	FL
INVERT LEVEL	IL	FLOOR LEVEL	FL
GULLY	G	THRESHOLD LEVEL	THL
RAIN WATER PIPE	RWP	BEAM LEVEL	BL
SOIL VENT PIPE	SVP	SOFFIT LEVEL	SFL
VENT PIPE	VP	EAVE LEVEL	EL
		ROSE LEVEL	RL
		FINISHED FLOOR LEVEL	FFL
		SLOPE UP	Slope
		UP-ARROW	Up
		FLOOR TO CEILING HEIGHT	FC
			(1324)

TOPOGRAPHICAL SURVEY - LEGEND			
BWF	Barbed Wire Fence	ELEC	Electricity
CBF	Close Boarded Fence	EP	Electricity Pole
CIF	Corrugated Iron Fence	ER	Earth Road
CLF	Chain Link Fence	F/B	Flower Bed
IWF	Interwoven Fence	FH	Fire Hydrant
LLF	Larch Lap Fence	G	Gully
MRF	Metal Railings	GV	Gas Valve
OBF	Open Board Fence	H	Height
PALF	Paling Fence	IC	Inspection Cover
PRF	Post & Rail Fence	KO	Kerb Outlet
PWF	Post & Wire Fence	LS	Litter Bin
RW	Retaining Wall	LP	Lamp Post
WMF	Wire Mesh Fence	MH	Manhole
		MZ	Marker
BL	Bed Level	NP	Name Plate
CL	Cover Level	OH	Overhead
EL	Eaves Level	P	Post
FL	Floor Level	PE	Pipe
IL	Invert Level	RE	Rodding Eye
RL	Ridge Level	RS	Road Sign
RFL	Roof Level	RWP	Rainwater Pipe
ToW/ToF	Top of Wall/Fence Level	SC	Stop Cock
WL	Water Level	SV	Stop Valve
S	Bollard	TP	Telegraph Pole
BT	British Telecom	TS	Traffic Signal
CATV	Cable Television	UTL	Unable To Lift
CT	Cabinet	WM	Water Meter
DP	Down Pipe	WO	Wash Out

Notes:
All Levels are related to TBM Value: 20.00m
Situations on floor level of main entrance hall as shown on Ground Floor plan.

North Point is indicative only.

All dimensions to be verified on site prior to construction.
No dimensions to be scaled from this drawing.



Contact us:
mob: +44 (0) 7786 952804
mob: +44 (0) 7880 984831
email: info@perceptumdesign.co.uk
website: www.perceptumdesign.co.uk

Project:
Drill Hall
Denne Road, Horsham
Existing Roof Plan

Client:
Lifespring
Jubilee House, Worthing Road
Southwater
RH13 9JB

Date: Sept 2023	Drawn: CP	Checked: SB
Scale: 1:100 @ A1		
Project No: PD/755/SW	Drawing No: PD/755/SW/03	Revision: