



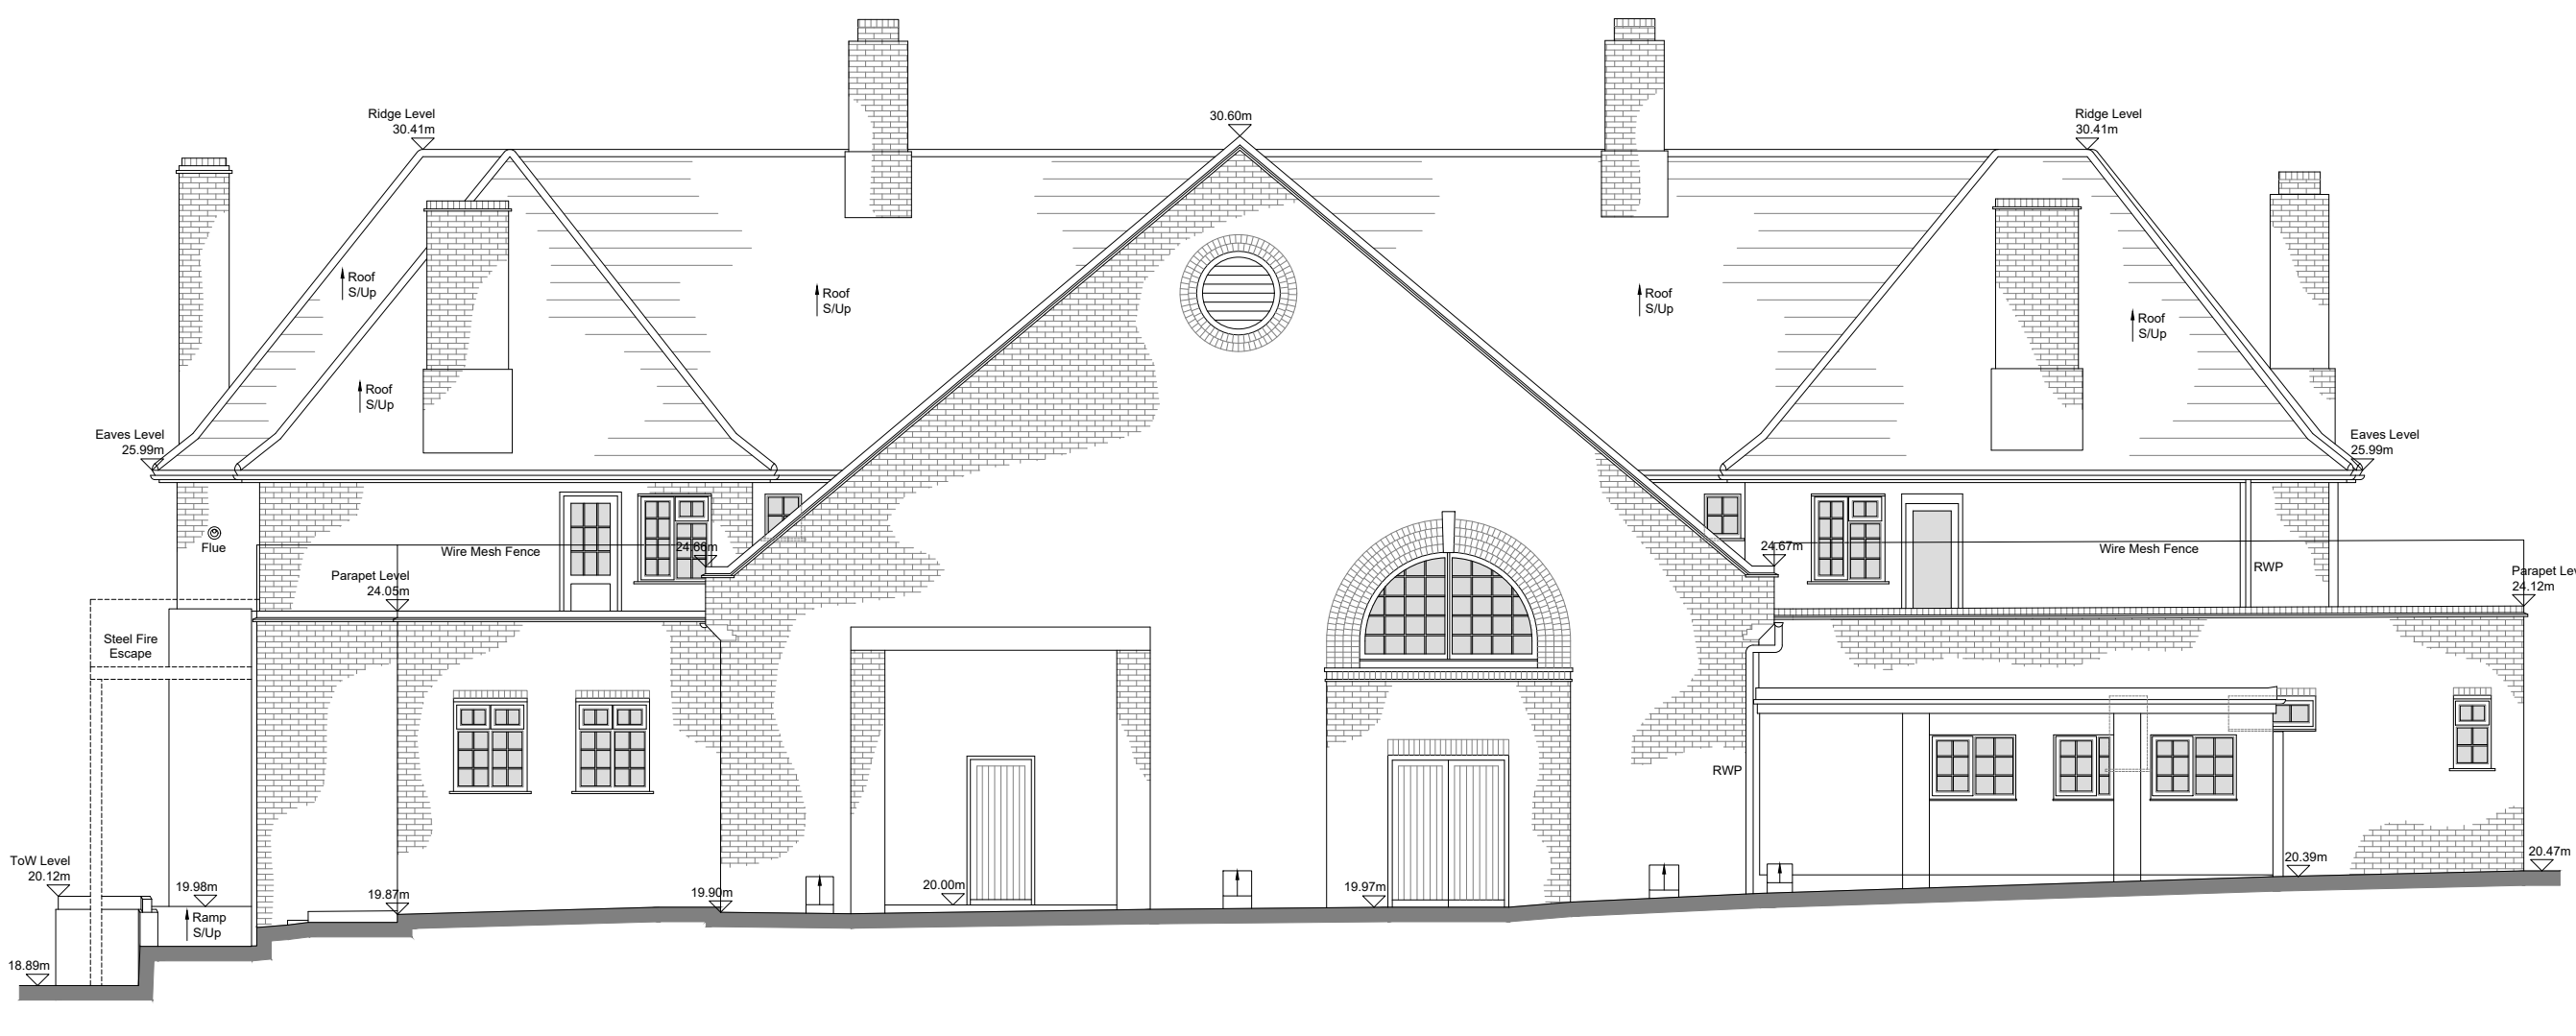


Existing West Elevation

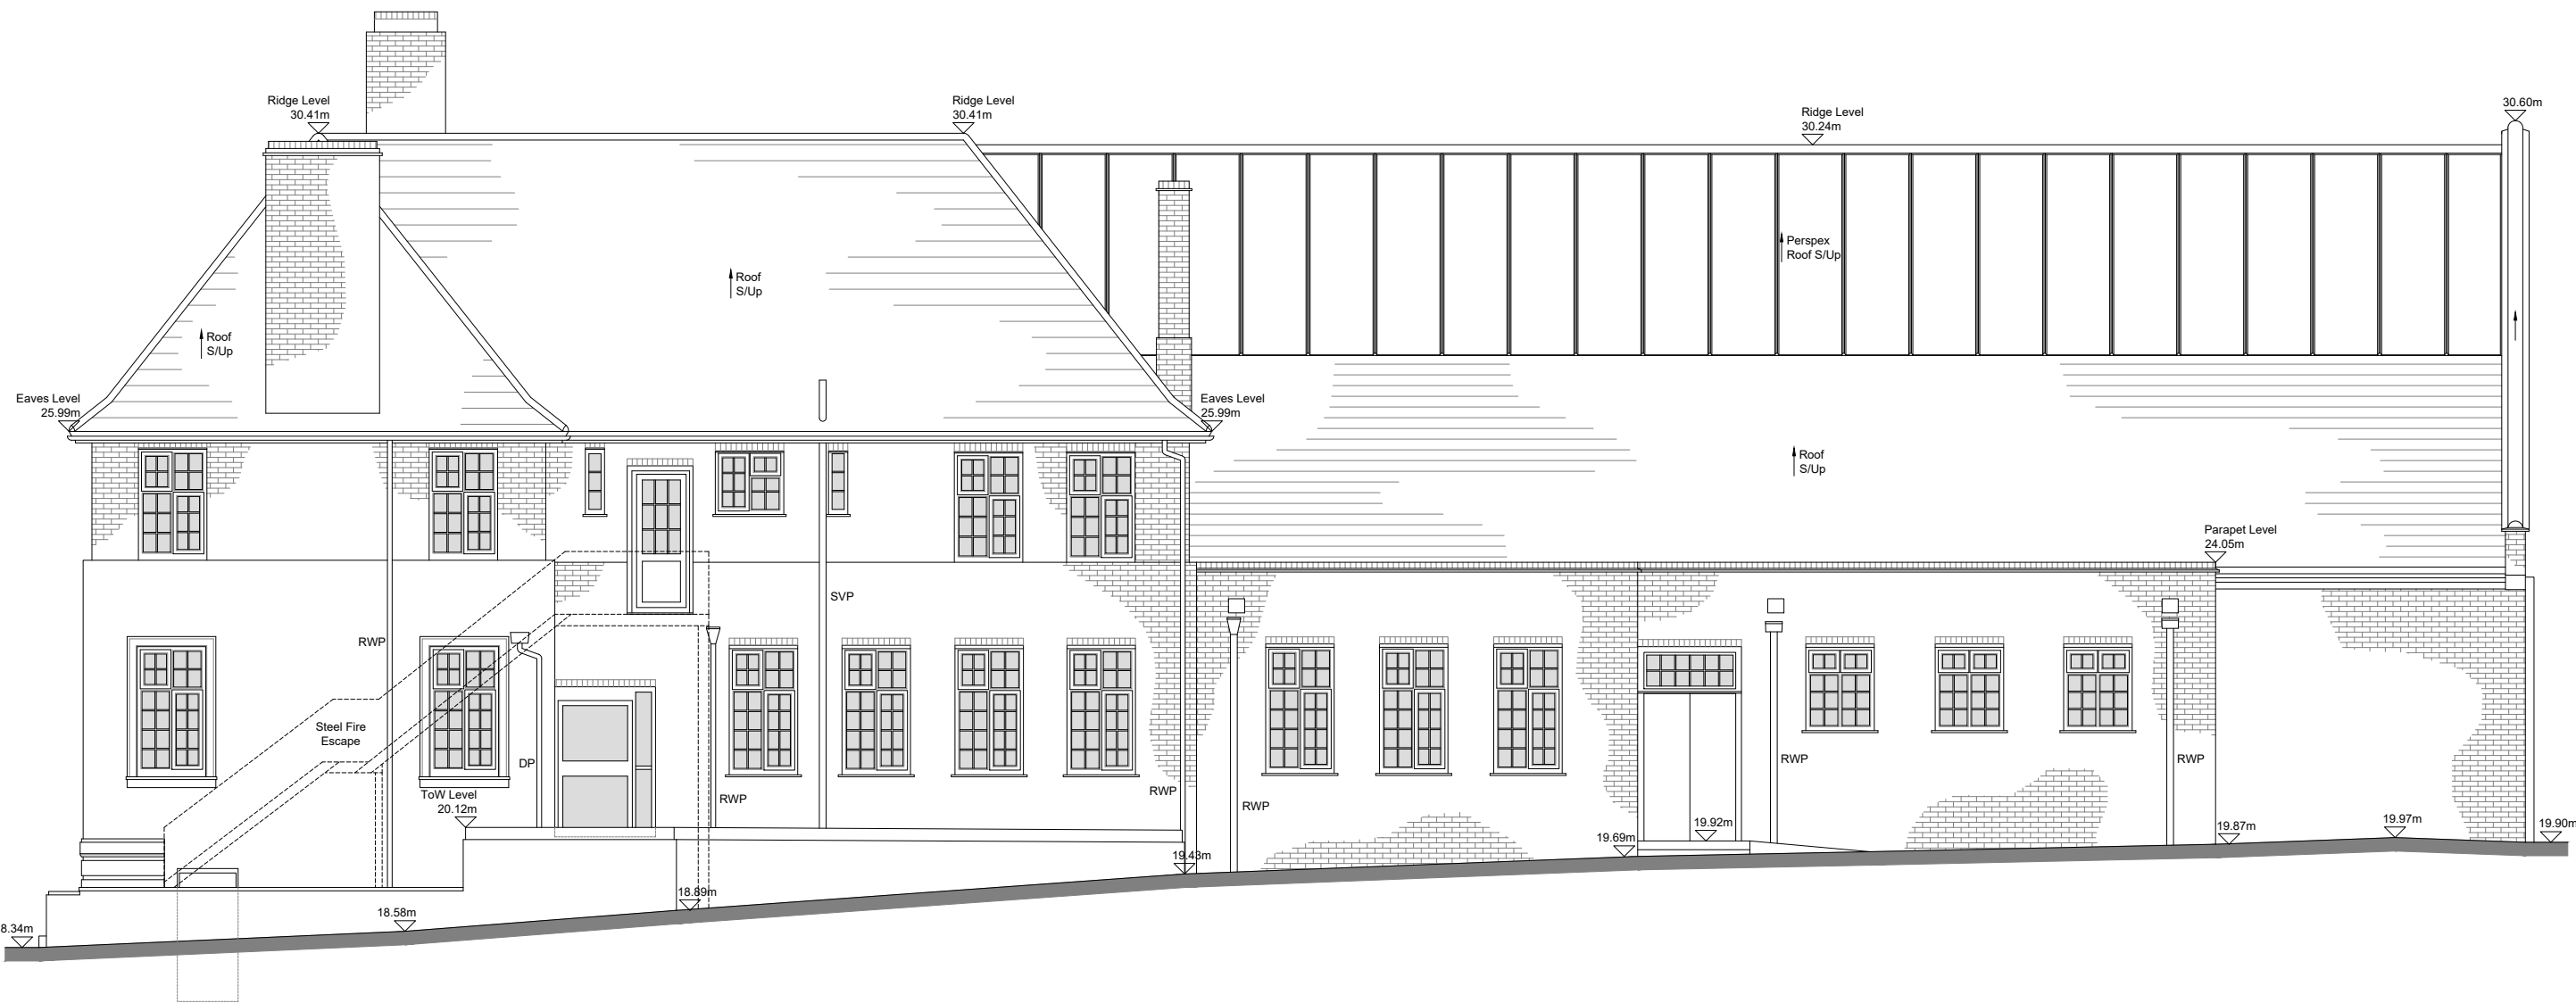


Existing East Elevation



Existing South Elevation

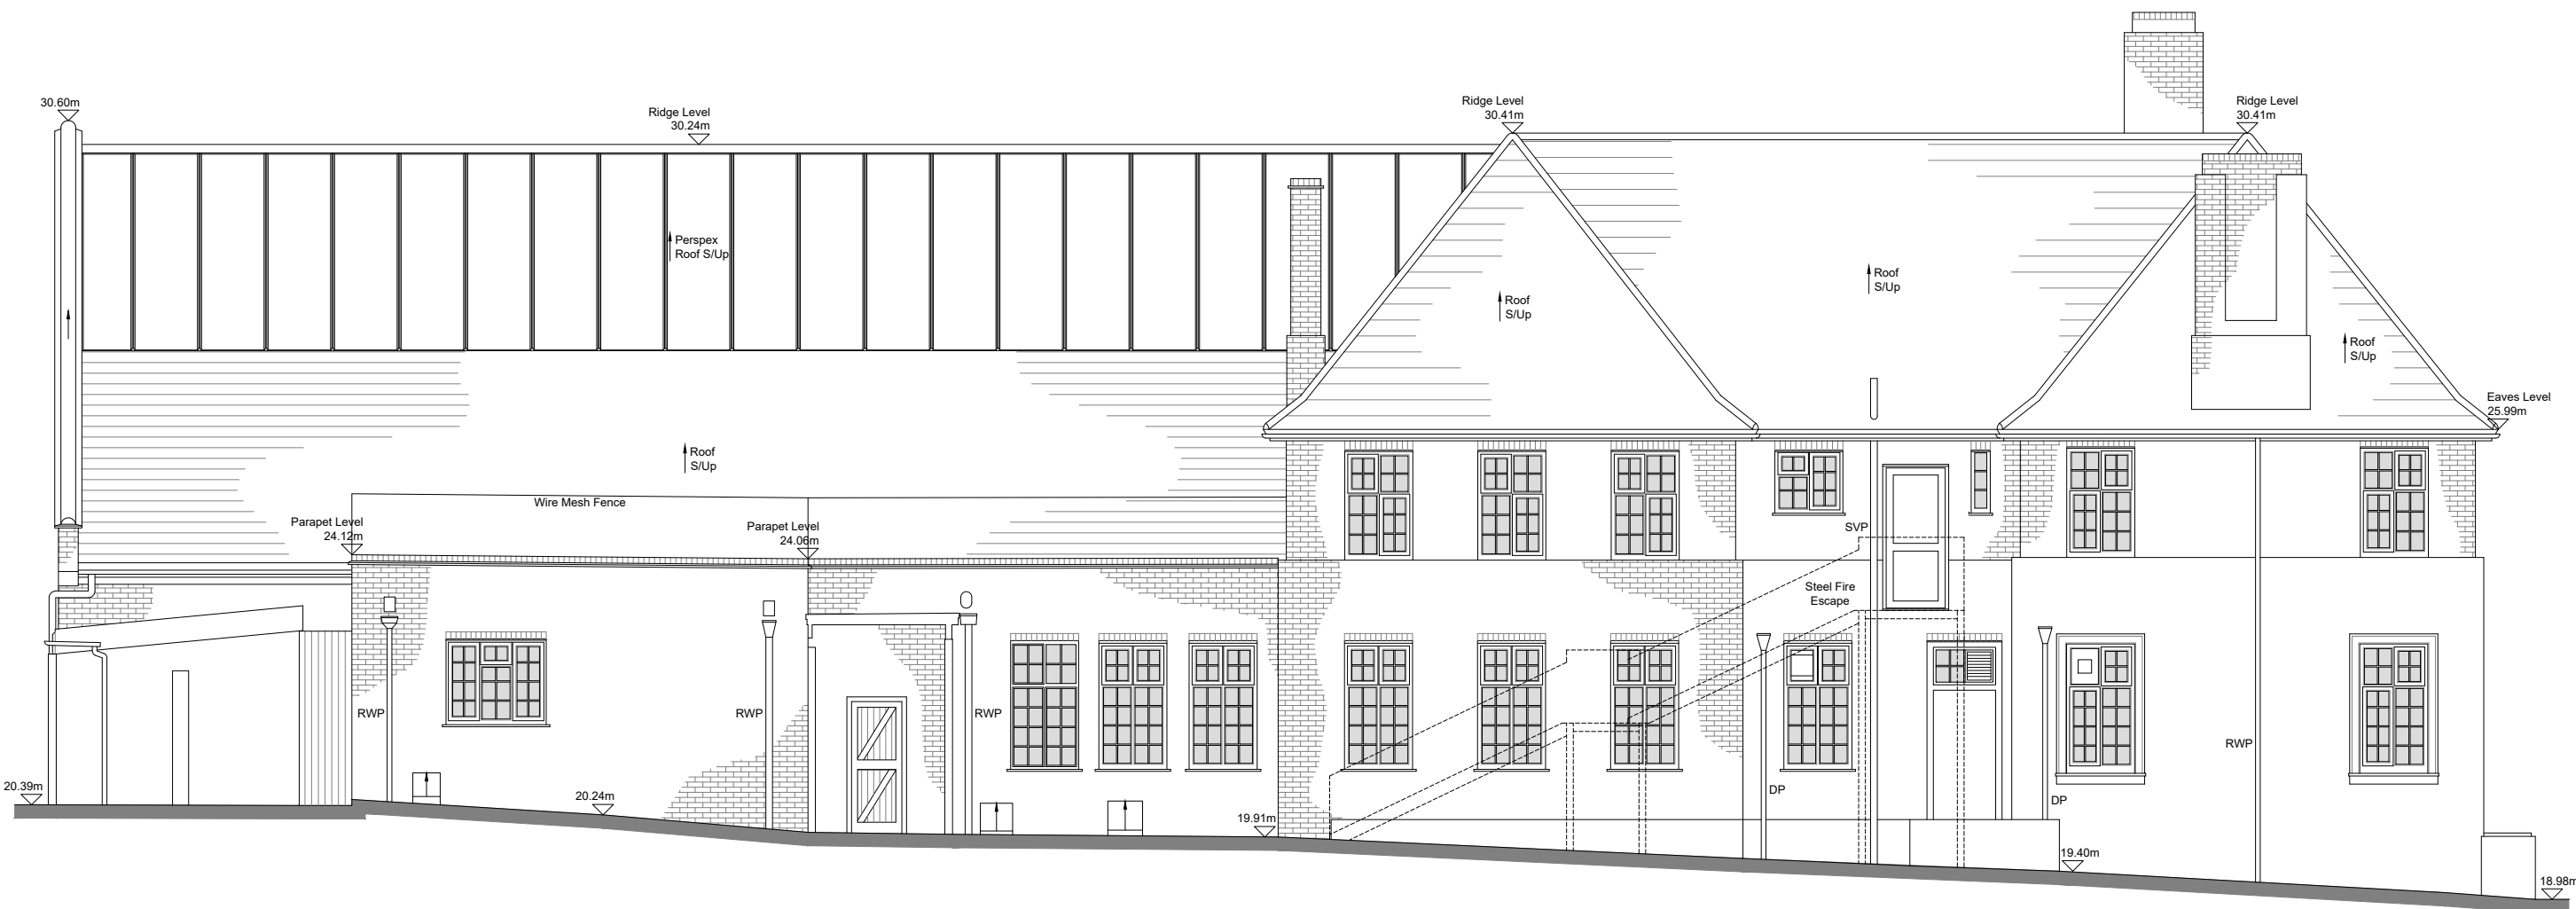

Existing North Elevation

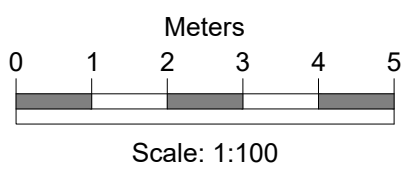

BUILDING SURVEY - LEGEND			
WINDOW DETAIL HEIGHTS:			
FLOOR TO CILL HEIGHT	C	SUSPENDED CEILING	
CILL TO HEAD OF WINDOW	CH	FALSE CEILING	
CILL TO SPRING	C/S	CEILING SKYLIGHT	
ARCH DETAIL HEIGHTS:			
FLOOR TO SPRING	S	UNDERSEDE	
FLOOR TO HEAD	H	OVERHEAD	
FLOOR TO SPRING	S	FLOOR TO FLOOR HEIGHT	
FLOOR TO HEAD	H	FLOOR LEVEL	
THRESHOLD LEVEL	TL	THRESHOLD LEVEL	
DRAINAGE:			
INSPECTION COVER	IC	BEAM LEVEL	
SOFFIT LEVEL	SL	SOFFIT LEVEL	
COVER LEVEL	CL	EAVES LEVEL	
INVERT LEVEL	IL	ROOF LEVEL	
GULLY	G	FINISHED FLOOR LEVEL	
RAIN WATER PIPE	RWP	SLOPE UP	
SOIL VENT PIPE	SVP	UP-ARROW	
VENT PIPE	VP	FLOOR TO CEILING HEIGHT	
TOPOGRAPHICAL SURVEY - LEGEND			
BWF	Barbed Wire Fence	ELEC	Electricity Pole
CBF	Close Boarded Fence	EP	Electricity Pole
CIF	Corrugated Iron Fence	ER	Earth Road
CLF	Chain Link Fence	F/B	Flower Bed
W/F	Wire Mesh Fence	FH	Fire Hydrant
L/F	Larch Lap Fence	G	Gully
MRP	Metal Railings	GV	Gas Valve
OBP	Open Board Fence	H	Height
PALF	Paling Fence	IC	Inspection Cover
PRF	Post & Rail Fence	KO	Kerb Outlet
RWP	Rain Water Pipe	LB	Litter Bin
R/W	Retaining Wall	LP	Lamp Post
WMF	Wire Mesh Fence	MH	Manhole
SL	Soffit Level	M/R	Marker
CL	Cover Level	NP	Name Plate
EL	Eaves Level	OH	Overhead
FL	Floor Level	P	Post
IL	Invert Level	PE	Pipe
RL	Ridge Level	RE	Rodding Eye
RFL	Road Level	RS	Road Sign
R/W	Rain Water Pipe	RWP	Rainwater Pipe
SC	Stop Cock	SV	Stop Valve
TL	Threshold Level	TS	Traffic Signal
U/L	Up Arrow	UTL	Unable To Lift
W/L	Water Level	WM	Water Meter
W/W	Water Meter	WO	Wash Out

Notes:
All Levels are related to TBM Value: 20.00m
Situating on floor level of main entrance hall as shown on Ground Floor plan.

North Point is indicative only.

All dimensions to be verified on site prior to construction.
No dimensions to be scaled from this drawing.



Contact us:
mob: +44 (0) 7786 952804
mob: +44 (0) 7880 984831
email: info@perceptumdesign.co.uk
website: www.perceptumdesign.co.uk

Project:
Drill Hall
Denne Road, Horsham
Existing Elevations

Client:
Lifespring
Jubilee House, Worthing Road
Southwater
RH13 9JB

Date: Sept 2023	Drawn: CP	Checked: SB
Scale: 1:100 @ A1		
Project No: PD/755/SW	Drawing No: PD/755/SW/04	Revision: