




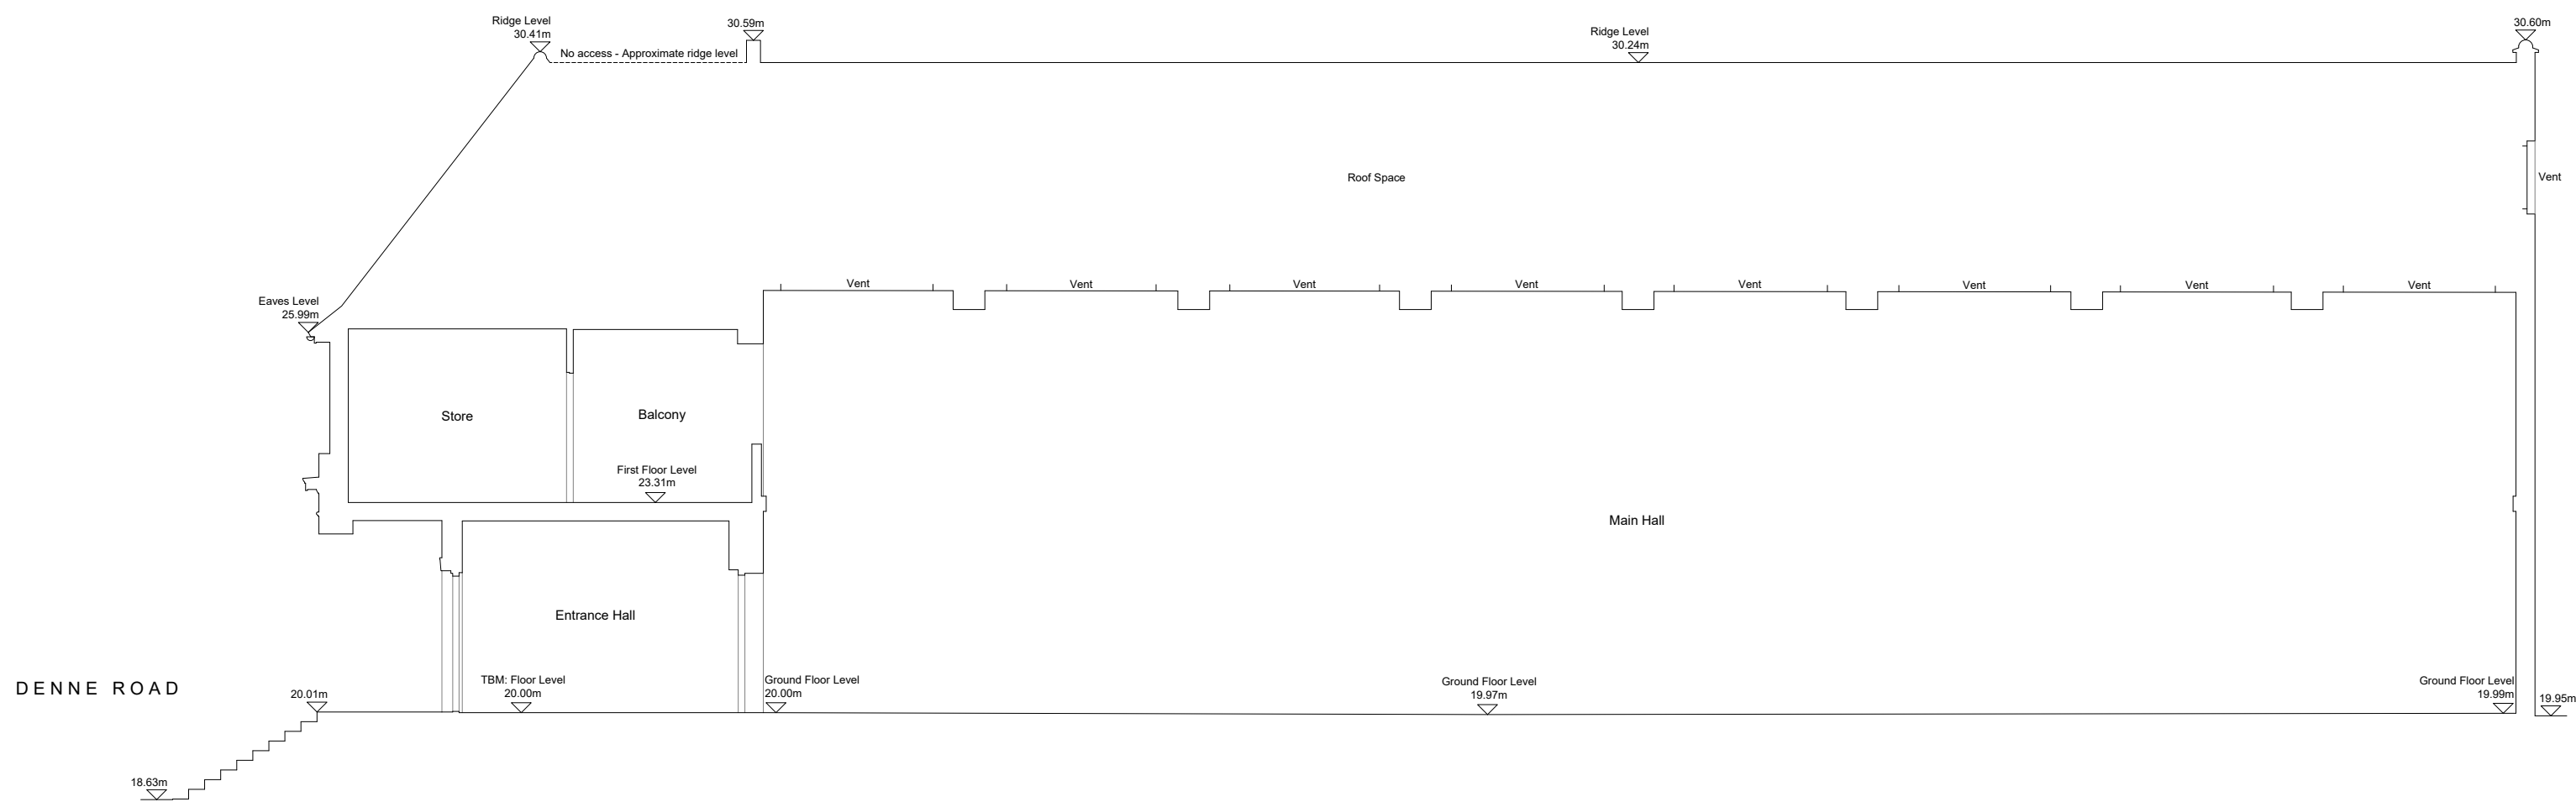

Existing Section A-A

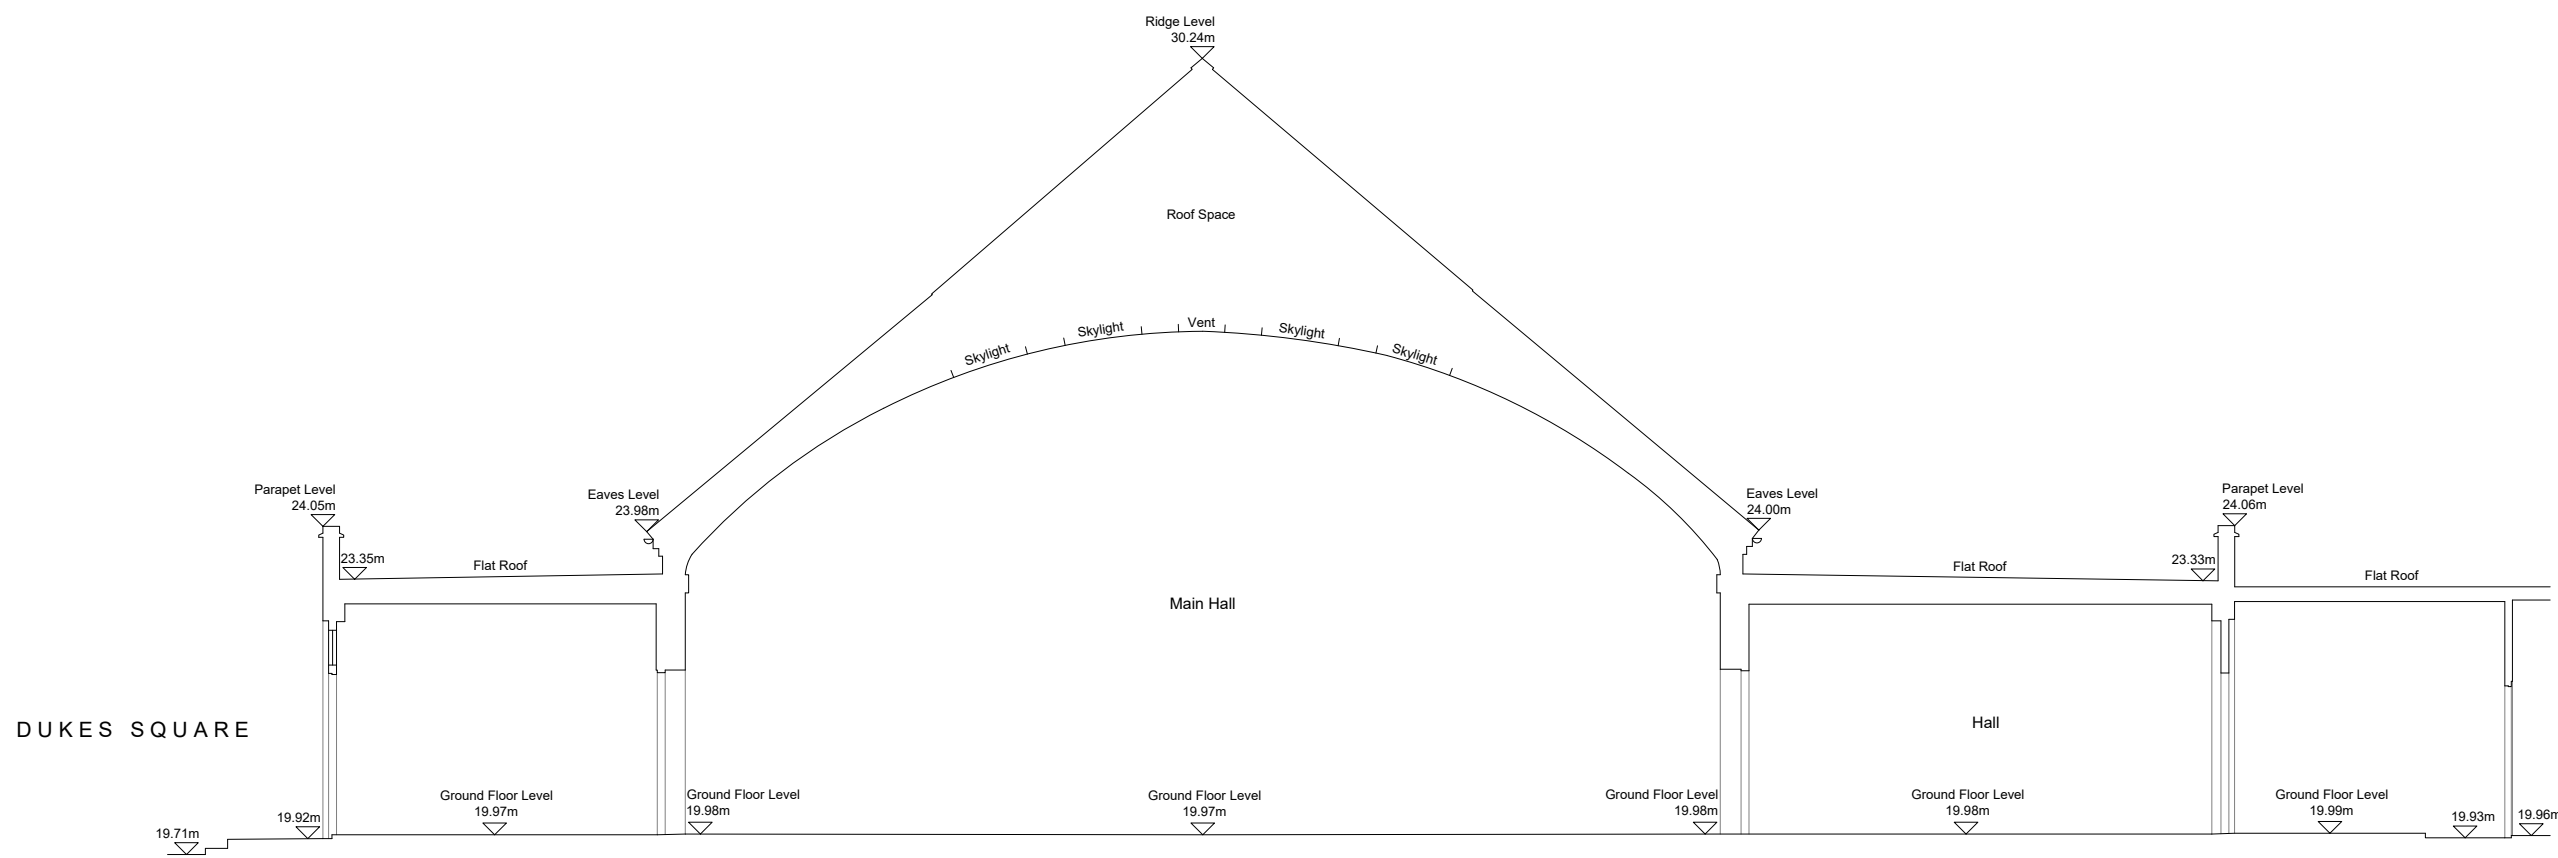

Existing Section B-B

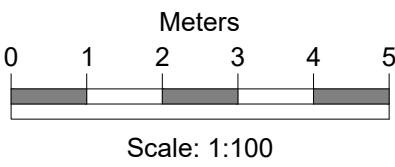

BUILDING SURVEY - LEGEND			
WINDOW DETAIL HEIGHTS:			
FLOOR TO CILL HEIGHT	C	SUSPENDED CEILING	SC
CILL TO HEAD OF WINDOW	CH	FALSE CEILING	FC
CILL TO SPRING	C/S	SKYLIGHT	SL
ARCH DETAIL HEIGHTS:			
FLOOR TO SPRING	S	UNDERSKIE	US
FLOOR TO HEAD	H	OVERHEAD	OH
BRANAGE	IC	FLOOR TO FLOOR HEIGHT	FLFL
INSPECTION COVER	IC	FLOOR LEVEL	FL
COVER LEVEL	CL	THRESHOLD LEVEL	TL
INVERT LEVEL	IL	BEAM LEVEL	BL
GULLY	G	SOFFIT LEVEL	SFL
RAIN WATER PIPE	RWP	EAVES LEVEL	EL
SOIL VENT PIPE	SVP	ROOF LEVEL	RL
VENT PIPE	VP	FINISHED FLOOR LEVEL	FLL
		SLOPE UP	SUP
		UP ARROW	U
		FLOOR TO CEILING HEIGHT	(1234)

TOPOGRAPHICAL SURVEY - LEGEND			
BWF	Barbed Wire Fence	ELEC	Electricity
CBF	Close Boarded Fence	EP	Electricity Pole
CIF	Corrugated Iron Fence	ER	Earth Road
CLF	Chain Link Fence	F/B	Flower Bed
IWF	Interwoven Fence	FH	Fire Hydrant
LLF	Larch Lap Fence	G	Gully
MRF	Metal Railings	GV	Gas Valve
OBF	Open Board Fence	H	Height
PALF	Paling Fence	IC	Inspection Cover
PRF	Post & Rail Fence	KO	Kerb Outlet
RWF	Post & Wire Fence	LB	Litter Bin
R/W	Retaining Wall	LP	Lamp Post
WMF	Wire Mesh Fence	MH	Manhole
DL	Bed Level	Mtr	Marker
CL	Cover Level	NP	Name Plate
EL	Eaves Level	OH	Overhead
FL	Floor Level	P	Post
IL	Invert Level	PE	Pipe
RL	Ridge Level	RE	Rodding Eye
RFL	Roof Level	RS	Road Sign
ToW/ToF	Top of Wall/Fence Level	RWP	Rainwater Pipe
WL	Water Level	SC	Stop Cock
S	Bollard	SV	Stop Valve
BT	British Telecom	TP	Telegraph Pole
CATV	Cable Television	TS	Traffic Signal
CT	Cabinet	UTL	Unable To Lift
DP	Down Pipe	WM	Water Meter
		WO	Wash Out

Notes:
All Levels are related to TBM Value: 20.00m
Situating on floor level of main entrance hall as shown on Ground Floor plan.

North Point is indicative only.

All dimensions to be verified on site prior to construction.
No dimensions to be scaled from this drawing.



Contact us:
mob: +44 (0) 7786 952804
mob: +44 (0) 7880 984831
email: info@perceptumdesign.co.uk
website: www.perceptumdesign.co.uk

Project:
Drill Hall
Denne Road, Horsham
Existing Sections

Client:
Lifespring
Jubilee House, Worthing Road
Southwater
RH13 9JB

Date: Sept 2023	Drawn: CP	Checked: SB
Scale: 1:100 @ A1		
Project No: PD/755/SW	Drawing No: PD/755/SW/05	Revision: