
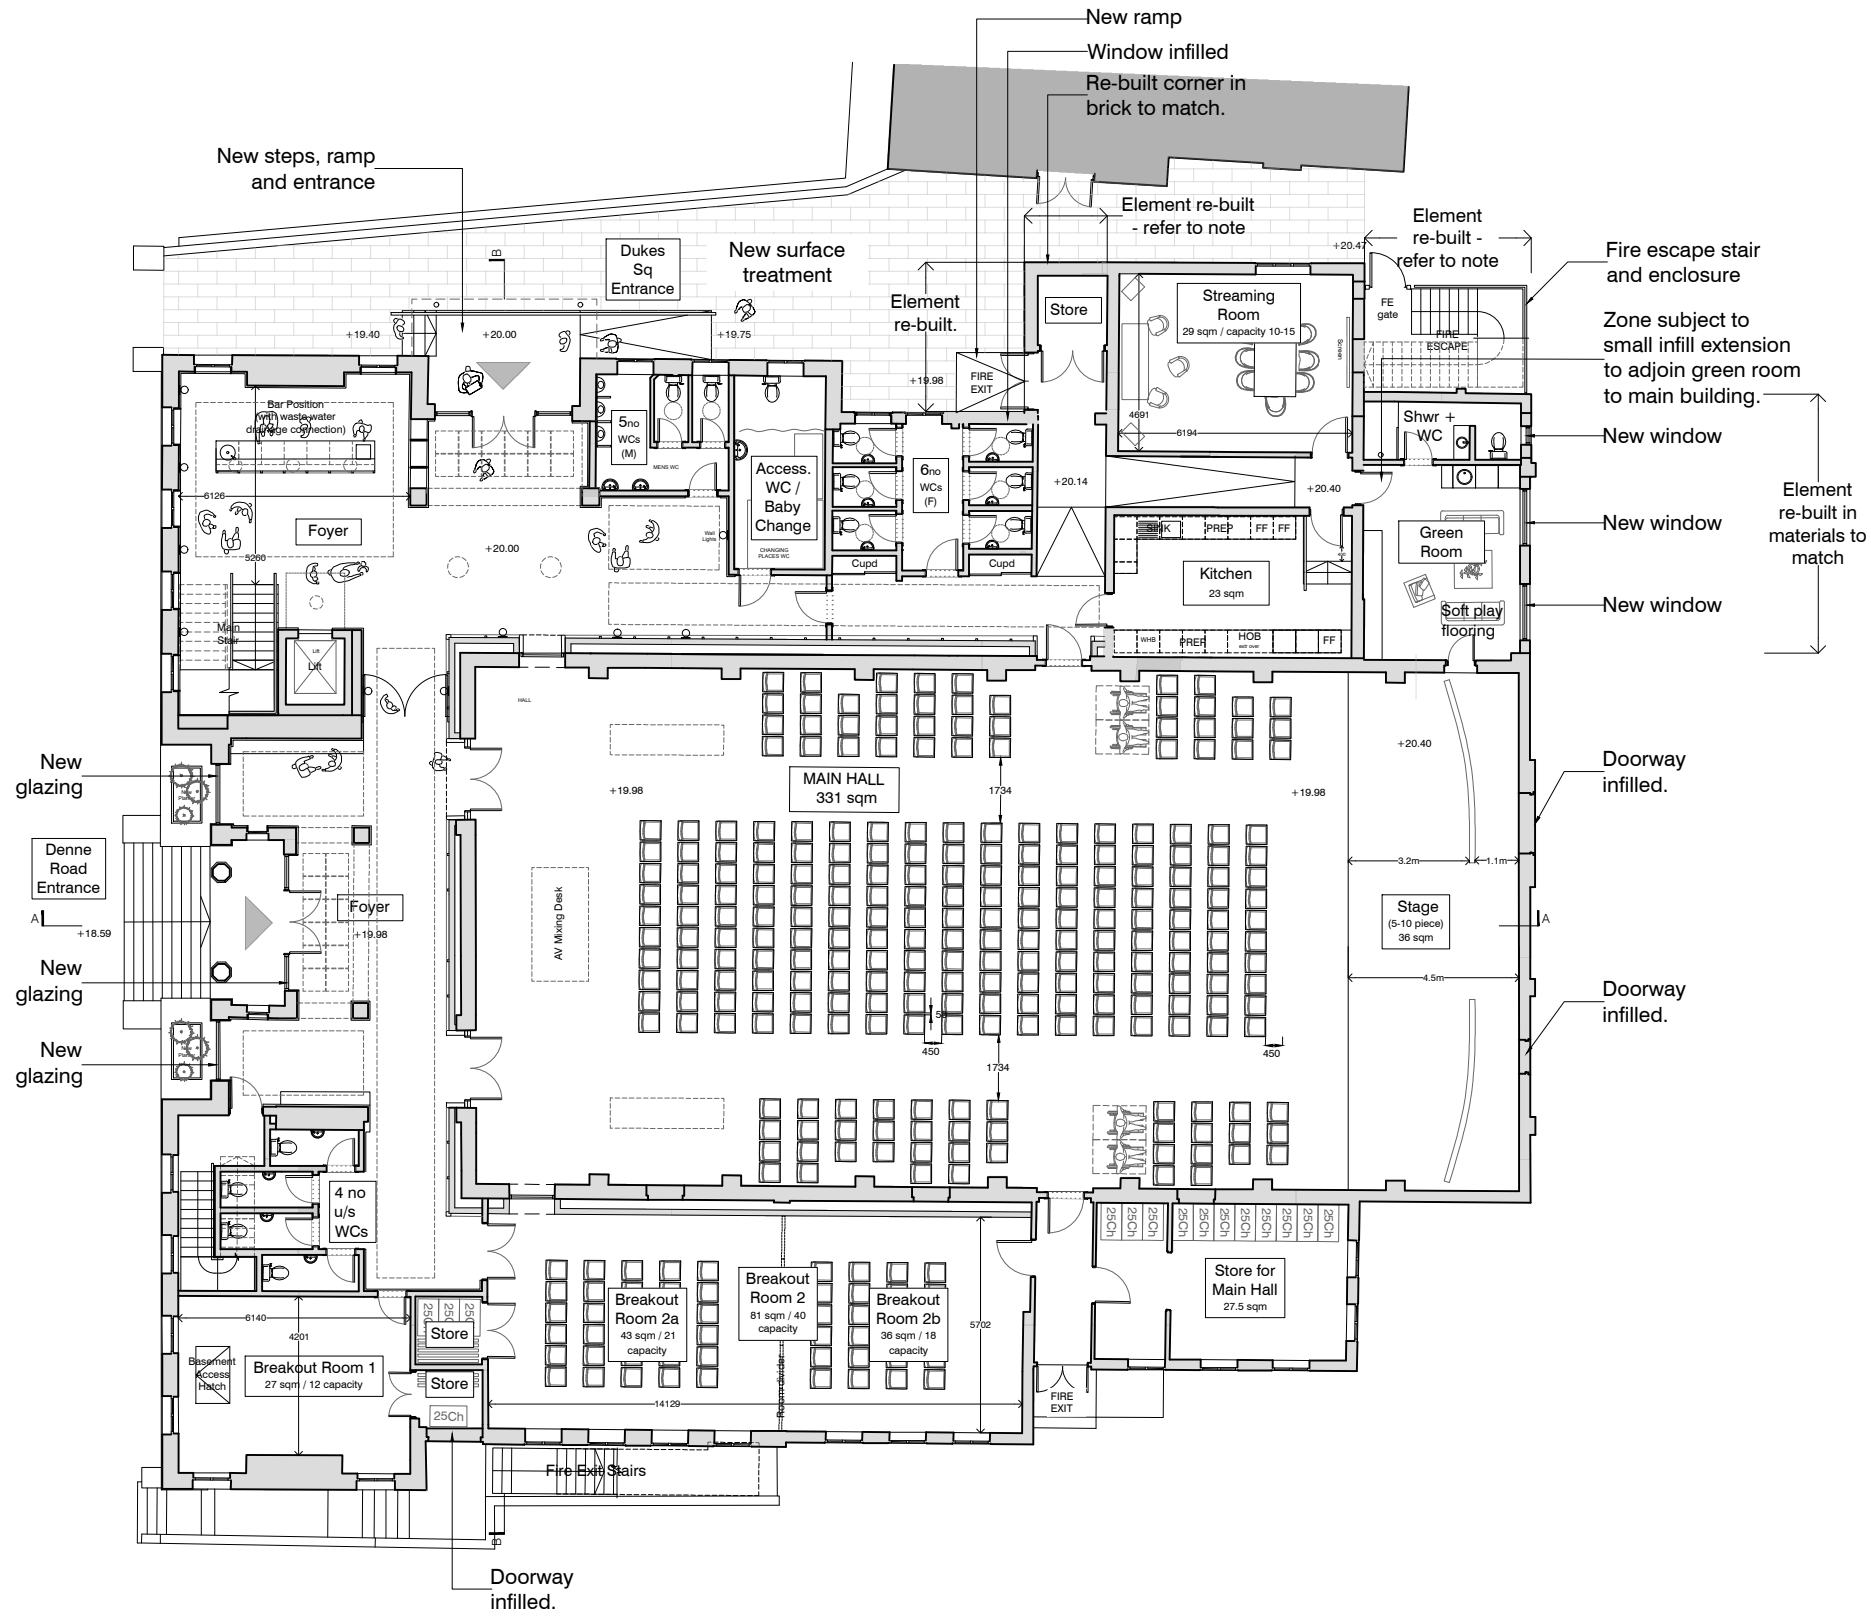


**INTERNAL REMODELLING NOT
SUBJECT TO PLANNING CONSENT**

THE CONTRACTOR MUST VERIFY ALL DIMENSIONS ON SITE BEFORE
MAKING SHOP DRAWINGS OR COMMENCING WORK OF ANY KIND.
NO DIMENSIONS TO BE SCALED FROM THIS DRAWING

1. THE BOUNDARIES SHOWN ARE BASED ON INFORMATION BY OTHERS. ALL BOUNDARIES TO BE VERIFIED ON SITE PRIOR TO COMMENCING CONSTRUCTION.
2. TOPOGRAPHICAL LEVELS TO BE CONFIRMED.
3. DESIGN & QUOTED AREAS ARE SUBJECT TO DESIGN DEVELOPMENT & STATUTORY CONSENTS.
4. ALL SURVEY INFORMATION SHOWN IS SUBJECT TO FURTHER SITE INVESTIGATION DURING DEMOLITION.

 

-	-	-	-
REV	DATE	REVISIONS	CHK

**mohsin
cooper**

ARCHITECTURE + PLANNING

MOHSIN COOPER LIMITED, 7 HOVE MANOR PARADE,
HOVE STREET, HOVE, EAST SUSSEX, BN3 2DF
www.mohsincooper.com

© COPYRIGHT EXISTS ON THE DESIGN
AND INFORMATION SHOWN ON THIS DRAWING

PROJECT :
THE DRILL HALL, DENNE ROAD, HORSHAM, RH12 1JF

CLIENT :
LIFESPRING CHURCH

DRAWING TITLE :
PROPOSED GROUND FLOOR PLAN

SCALE :	DRAWN : SC	DATE : JAN 2026
1:200@A3	CHECKED : NC	DATE : JAN 2026

NUMBER: 0514-P-002	REVISION: -
------------------------------	-----------------------

STATUS:	PLANNING APPLICATION
S2	

PROPOSED GROUND FLOOR PLAN
Scale 1:200 @ A3